


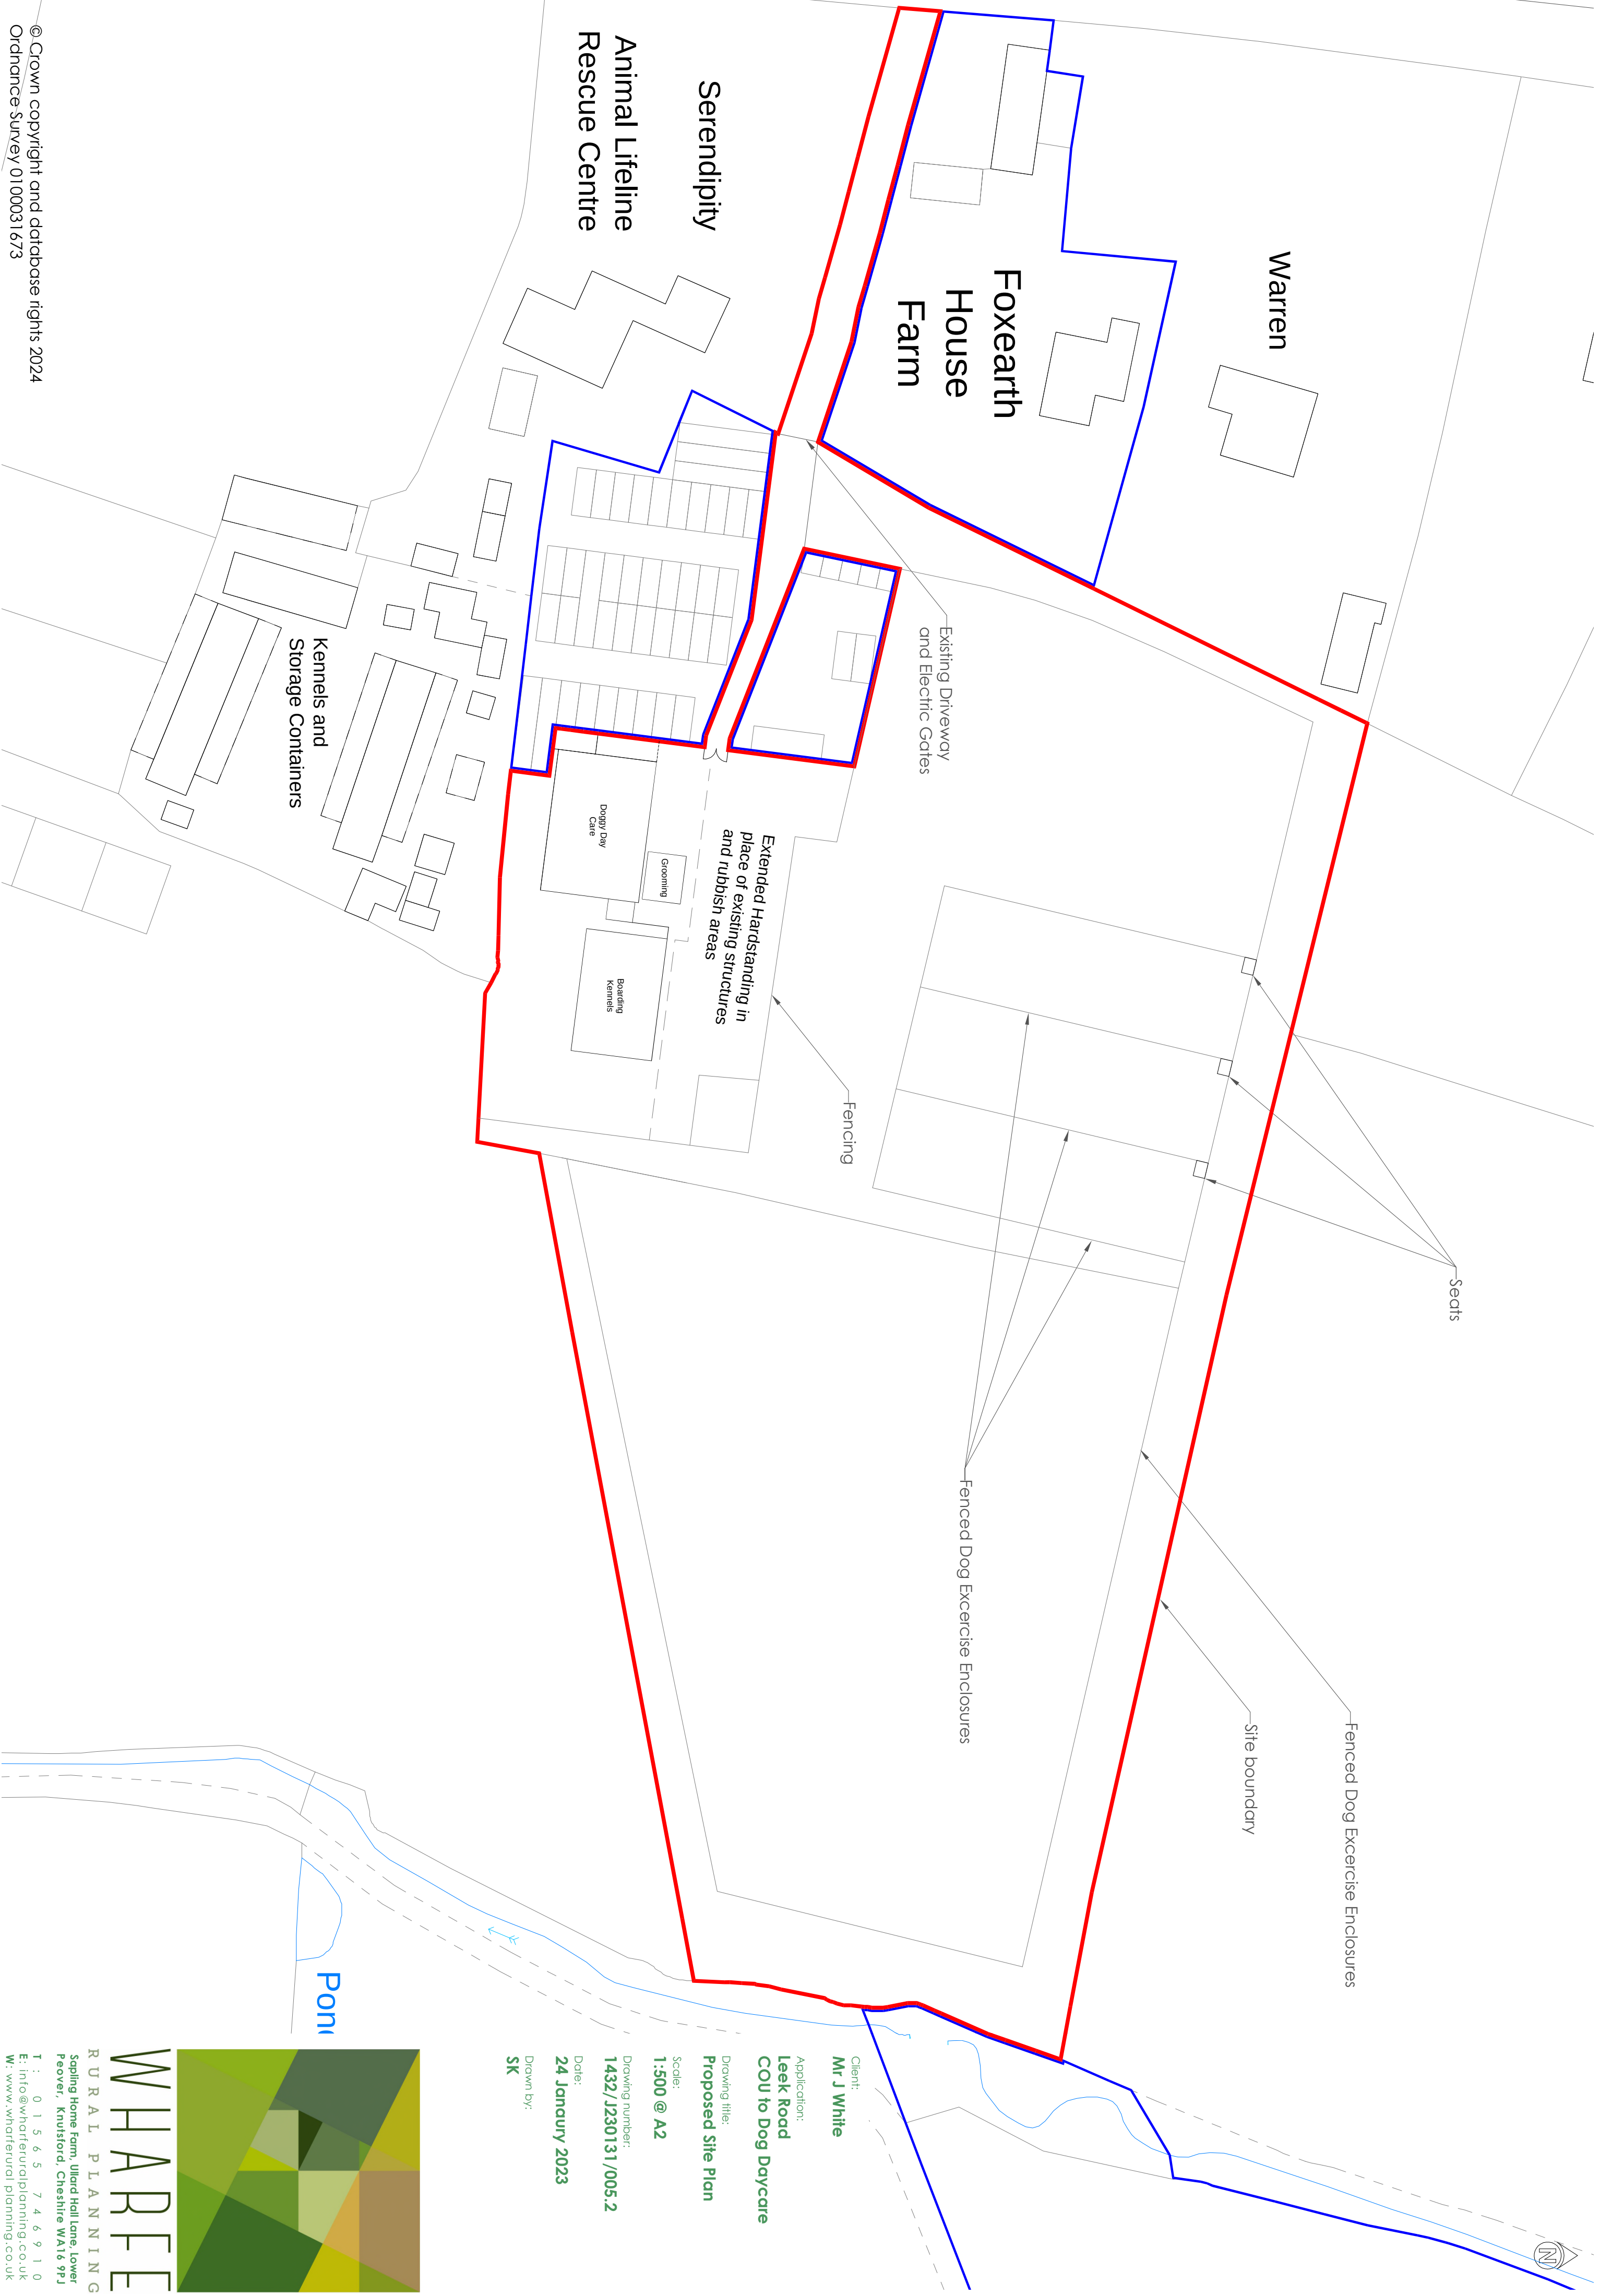

Client:
Mr J White

Application:
**Leek Road
COU to Dog Daycare**

Drawing title:
Proposed Site Plan

Scale:
1:500 @ A2

Drawing number:
1432/J230131/005.2

Date:
24 January 2023

Drawn by:
SK



WHARFE

RURAL PLANNING
Sapling Home Farm, Ullard Hill Lane, Lower
Peover, Knutsford, Cheshire WA16 9PJ
T : 0 1 5 6 5 7 4 6 9 1 0
E: info@wharferuralplanning.co.uk
W: www.wharferuralplanning.co.uk