




SCALE BAR 1:500

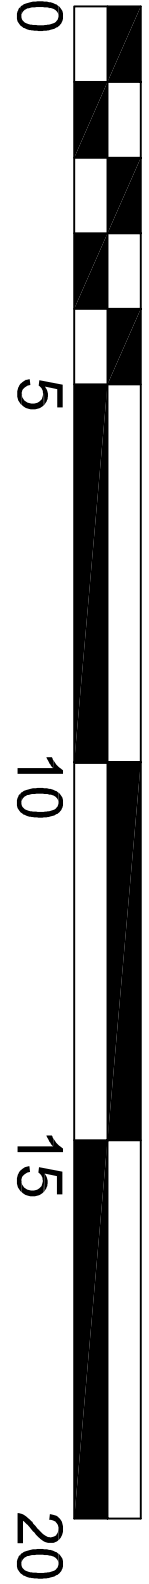


SCALE BAR 1:100

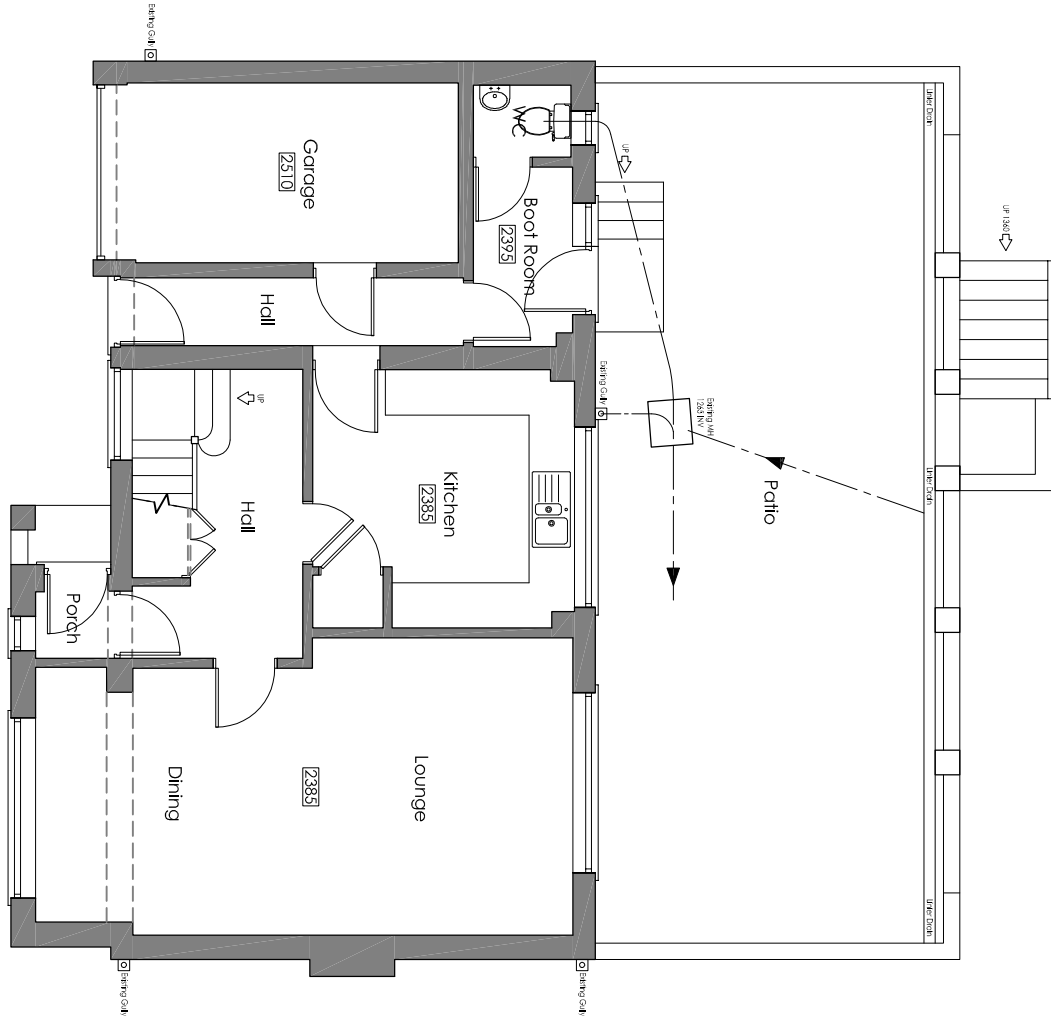


Existing Ground Floor Plan

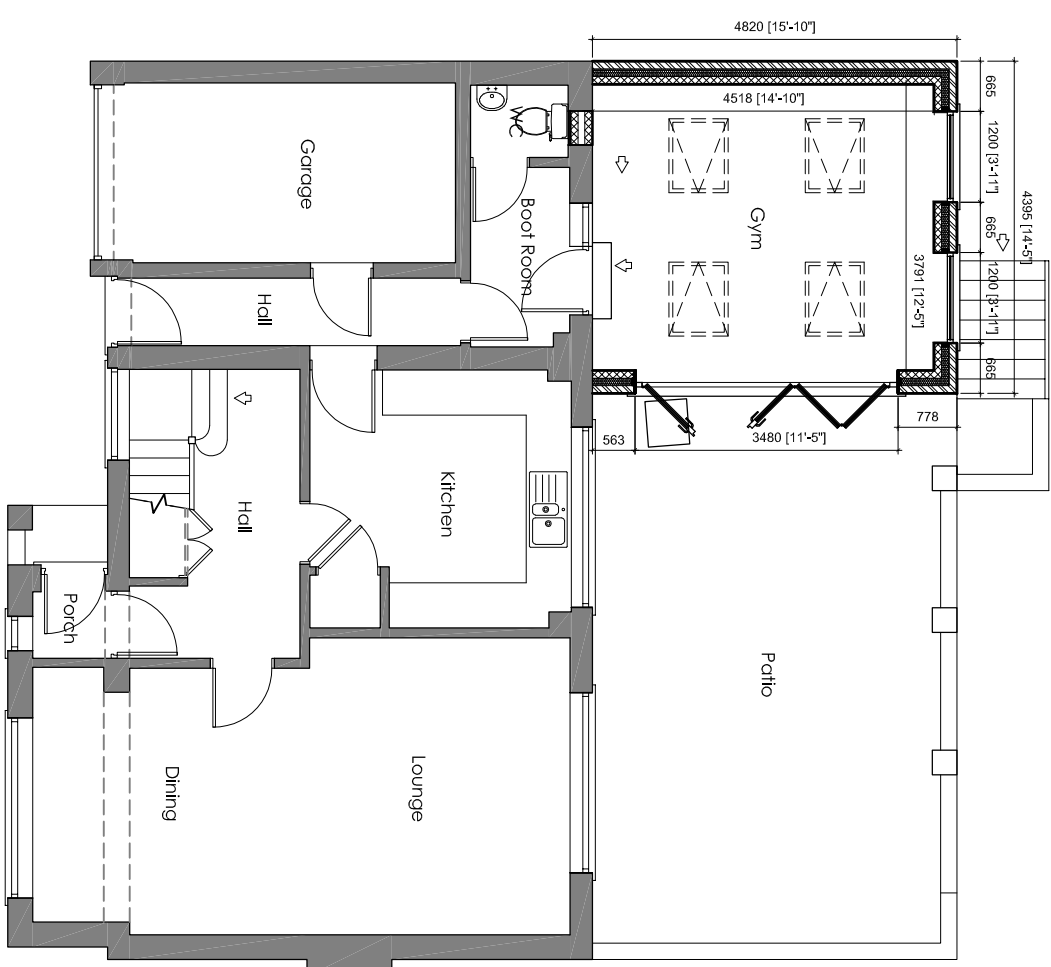


Proposed Ground Floor Plan

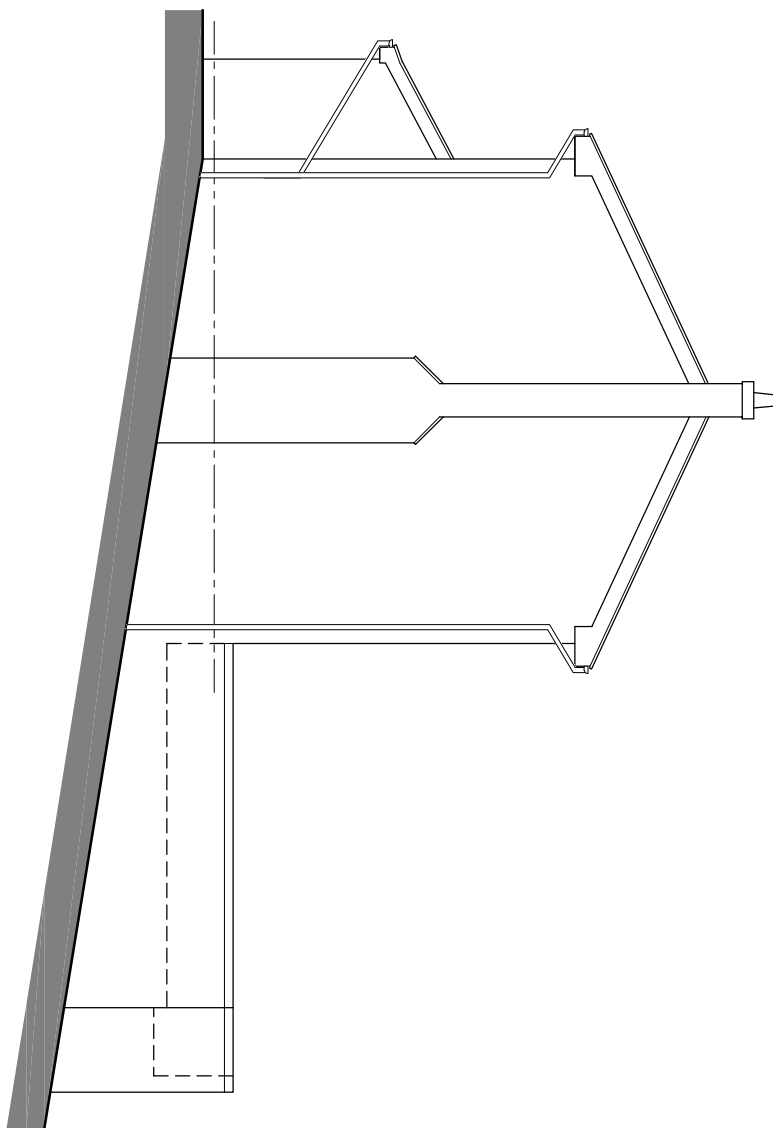


Existing Side Elevation

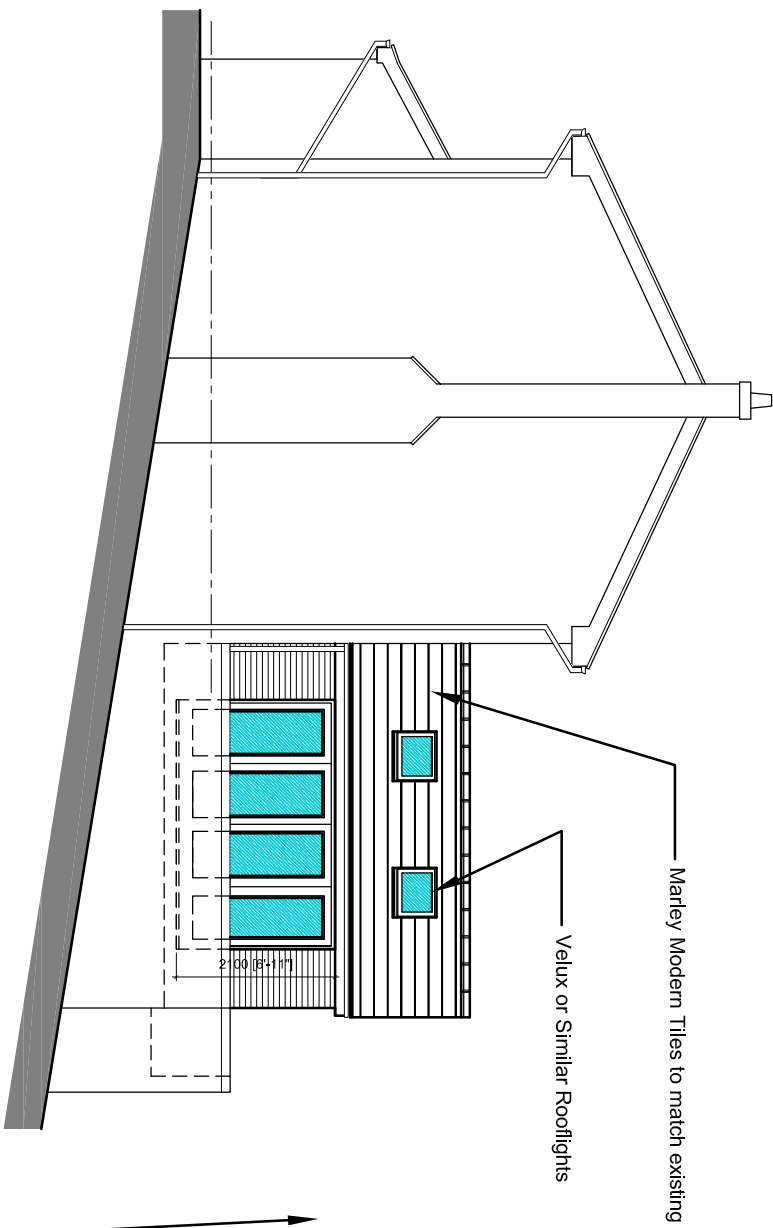


Proposed Side Elevation

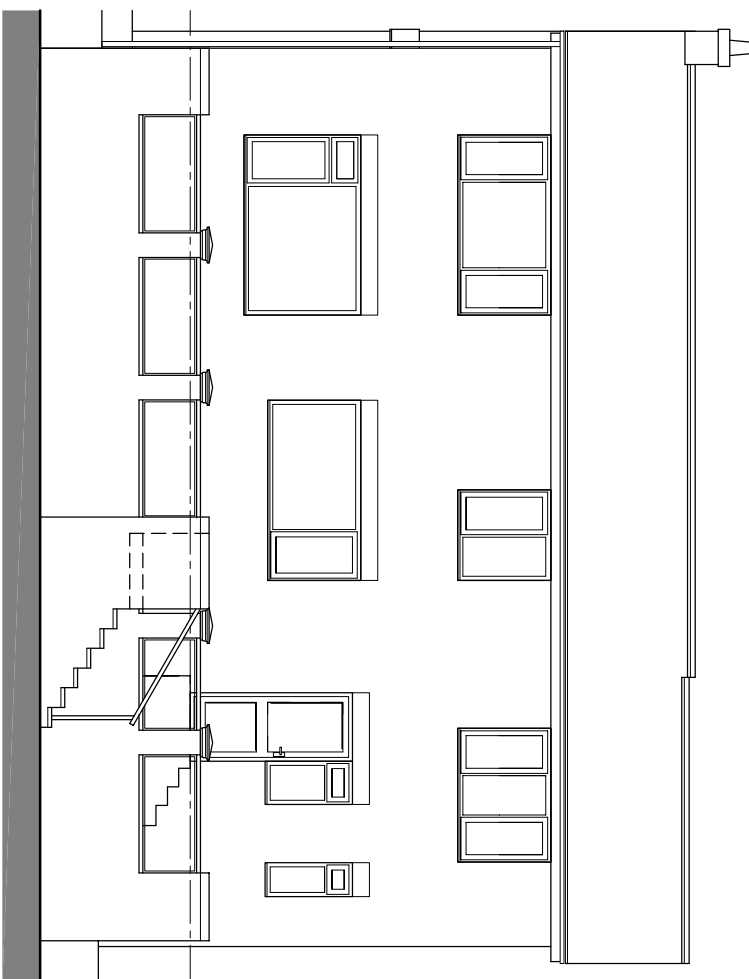


Existing Rear Elevation

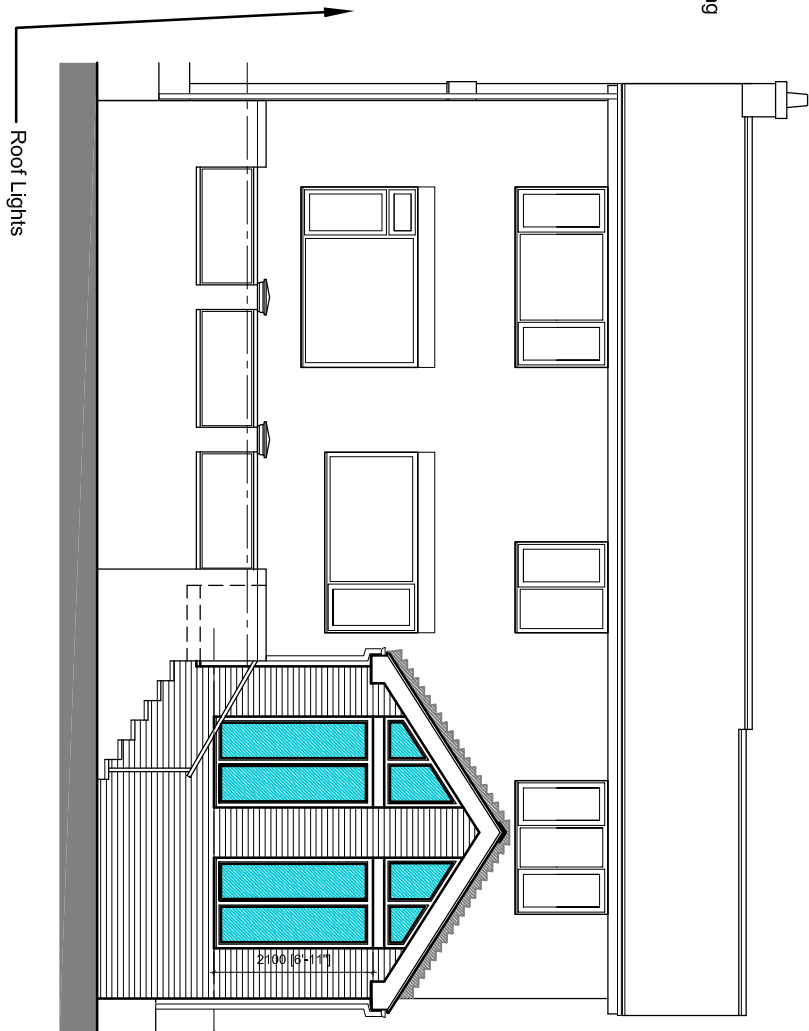


Proposed Rear Elevation

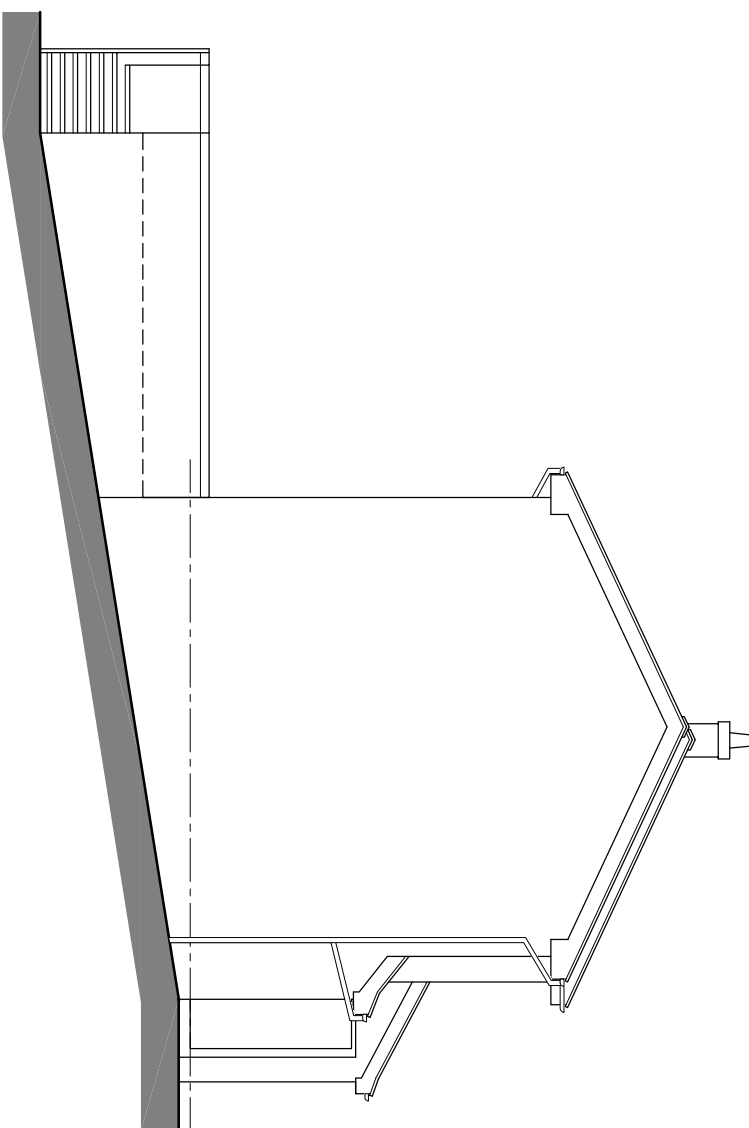


Existing Side Elevation

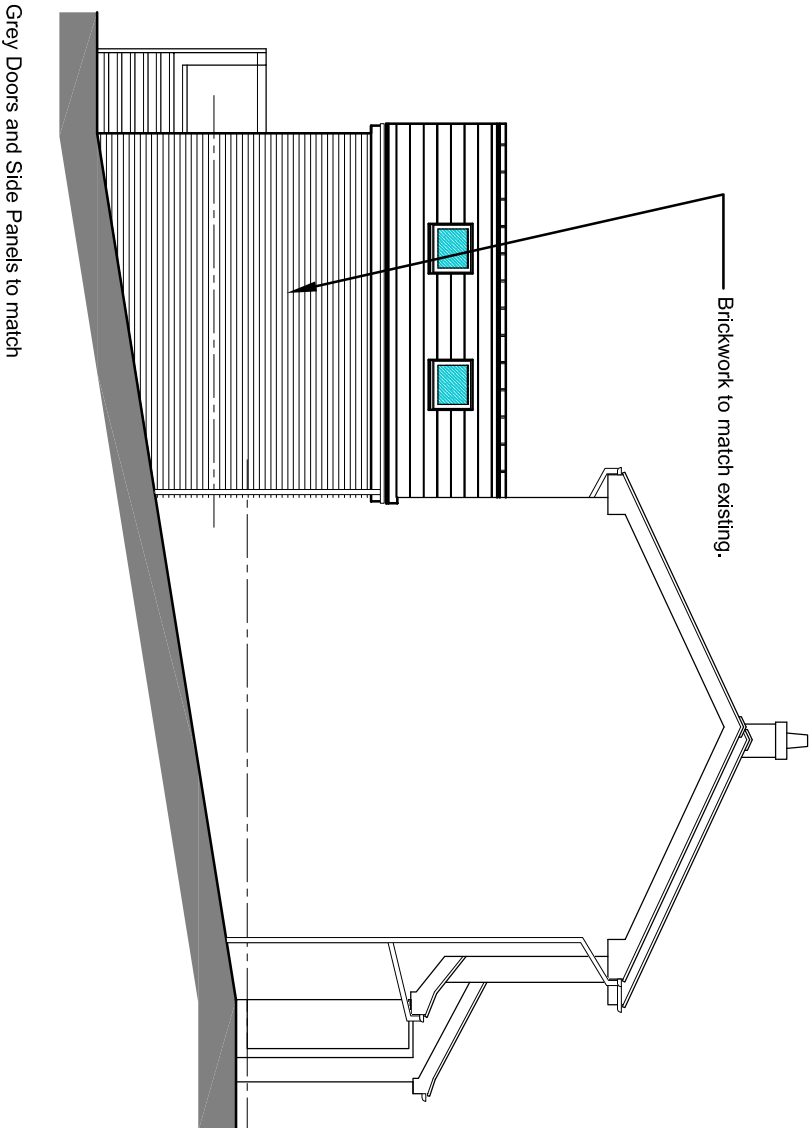

Proposed Side Elevation

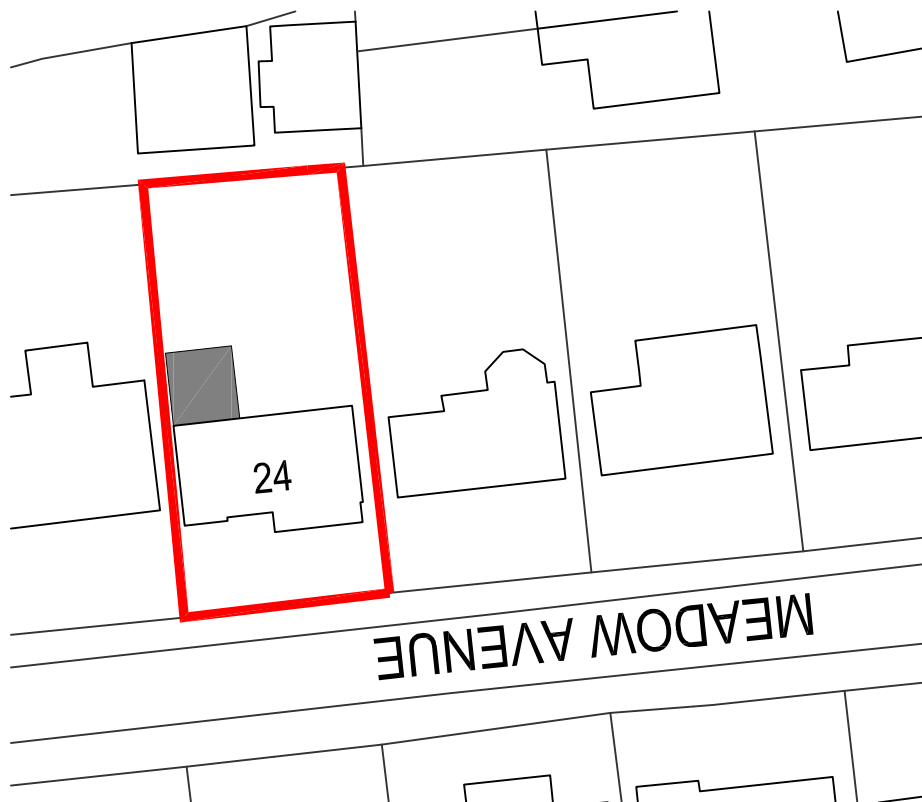

Block Plan 1:500

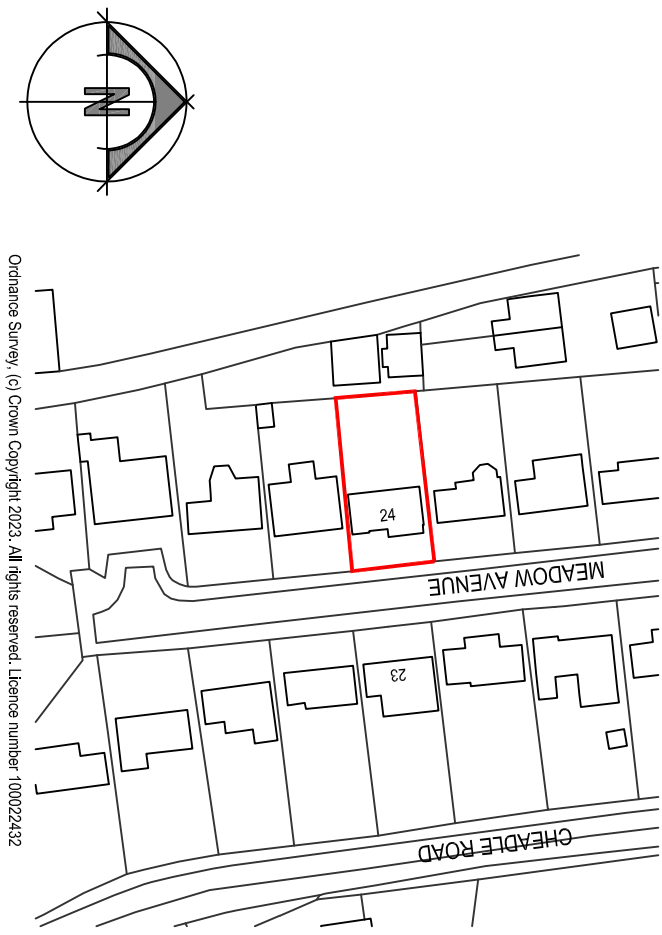

Location Plan 1:1250

Rev:	Drawn:	Comments:		Date:
GNC Architectural Services BUILDING PLANS				
CLIENT: Mr. & Mrs. Tonks				
Site: 24 Meadow Ave, Wetley Rocks, Stoke-on-Trent ST9 0BD				
Project: Proposed Extension to Rear				
Date: June 2023	Scale @ A1: 1:1250;1:500;1:100;1:50			
Drawing No: GNC/23/97/2	Drawing Title: Planning Drawing	Revision:		
Dimensions only are to be taken from this drawing. All contractors must visit the site and be responsible for taking and checking all dimensions relative to their work. To be read in conjunction with other specialist drawings and documentation.				