





FRONT ELEVATION 1:50

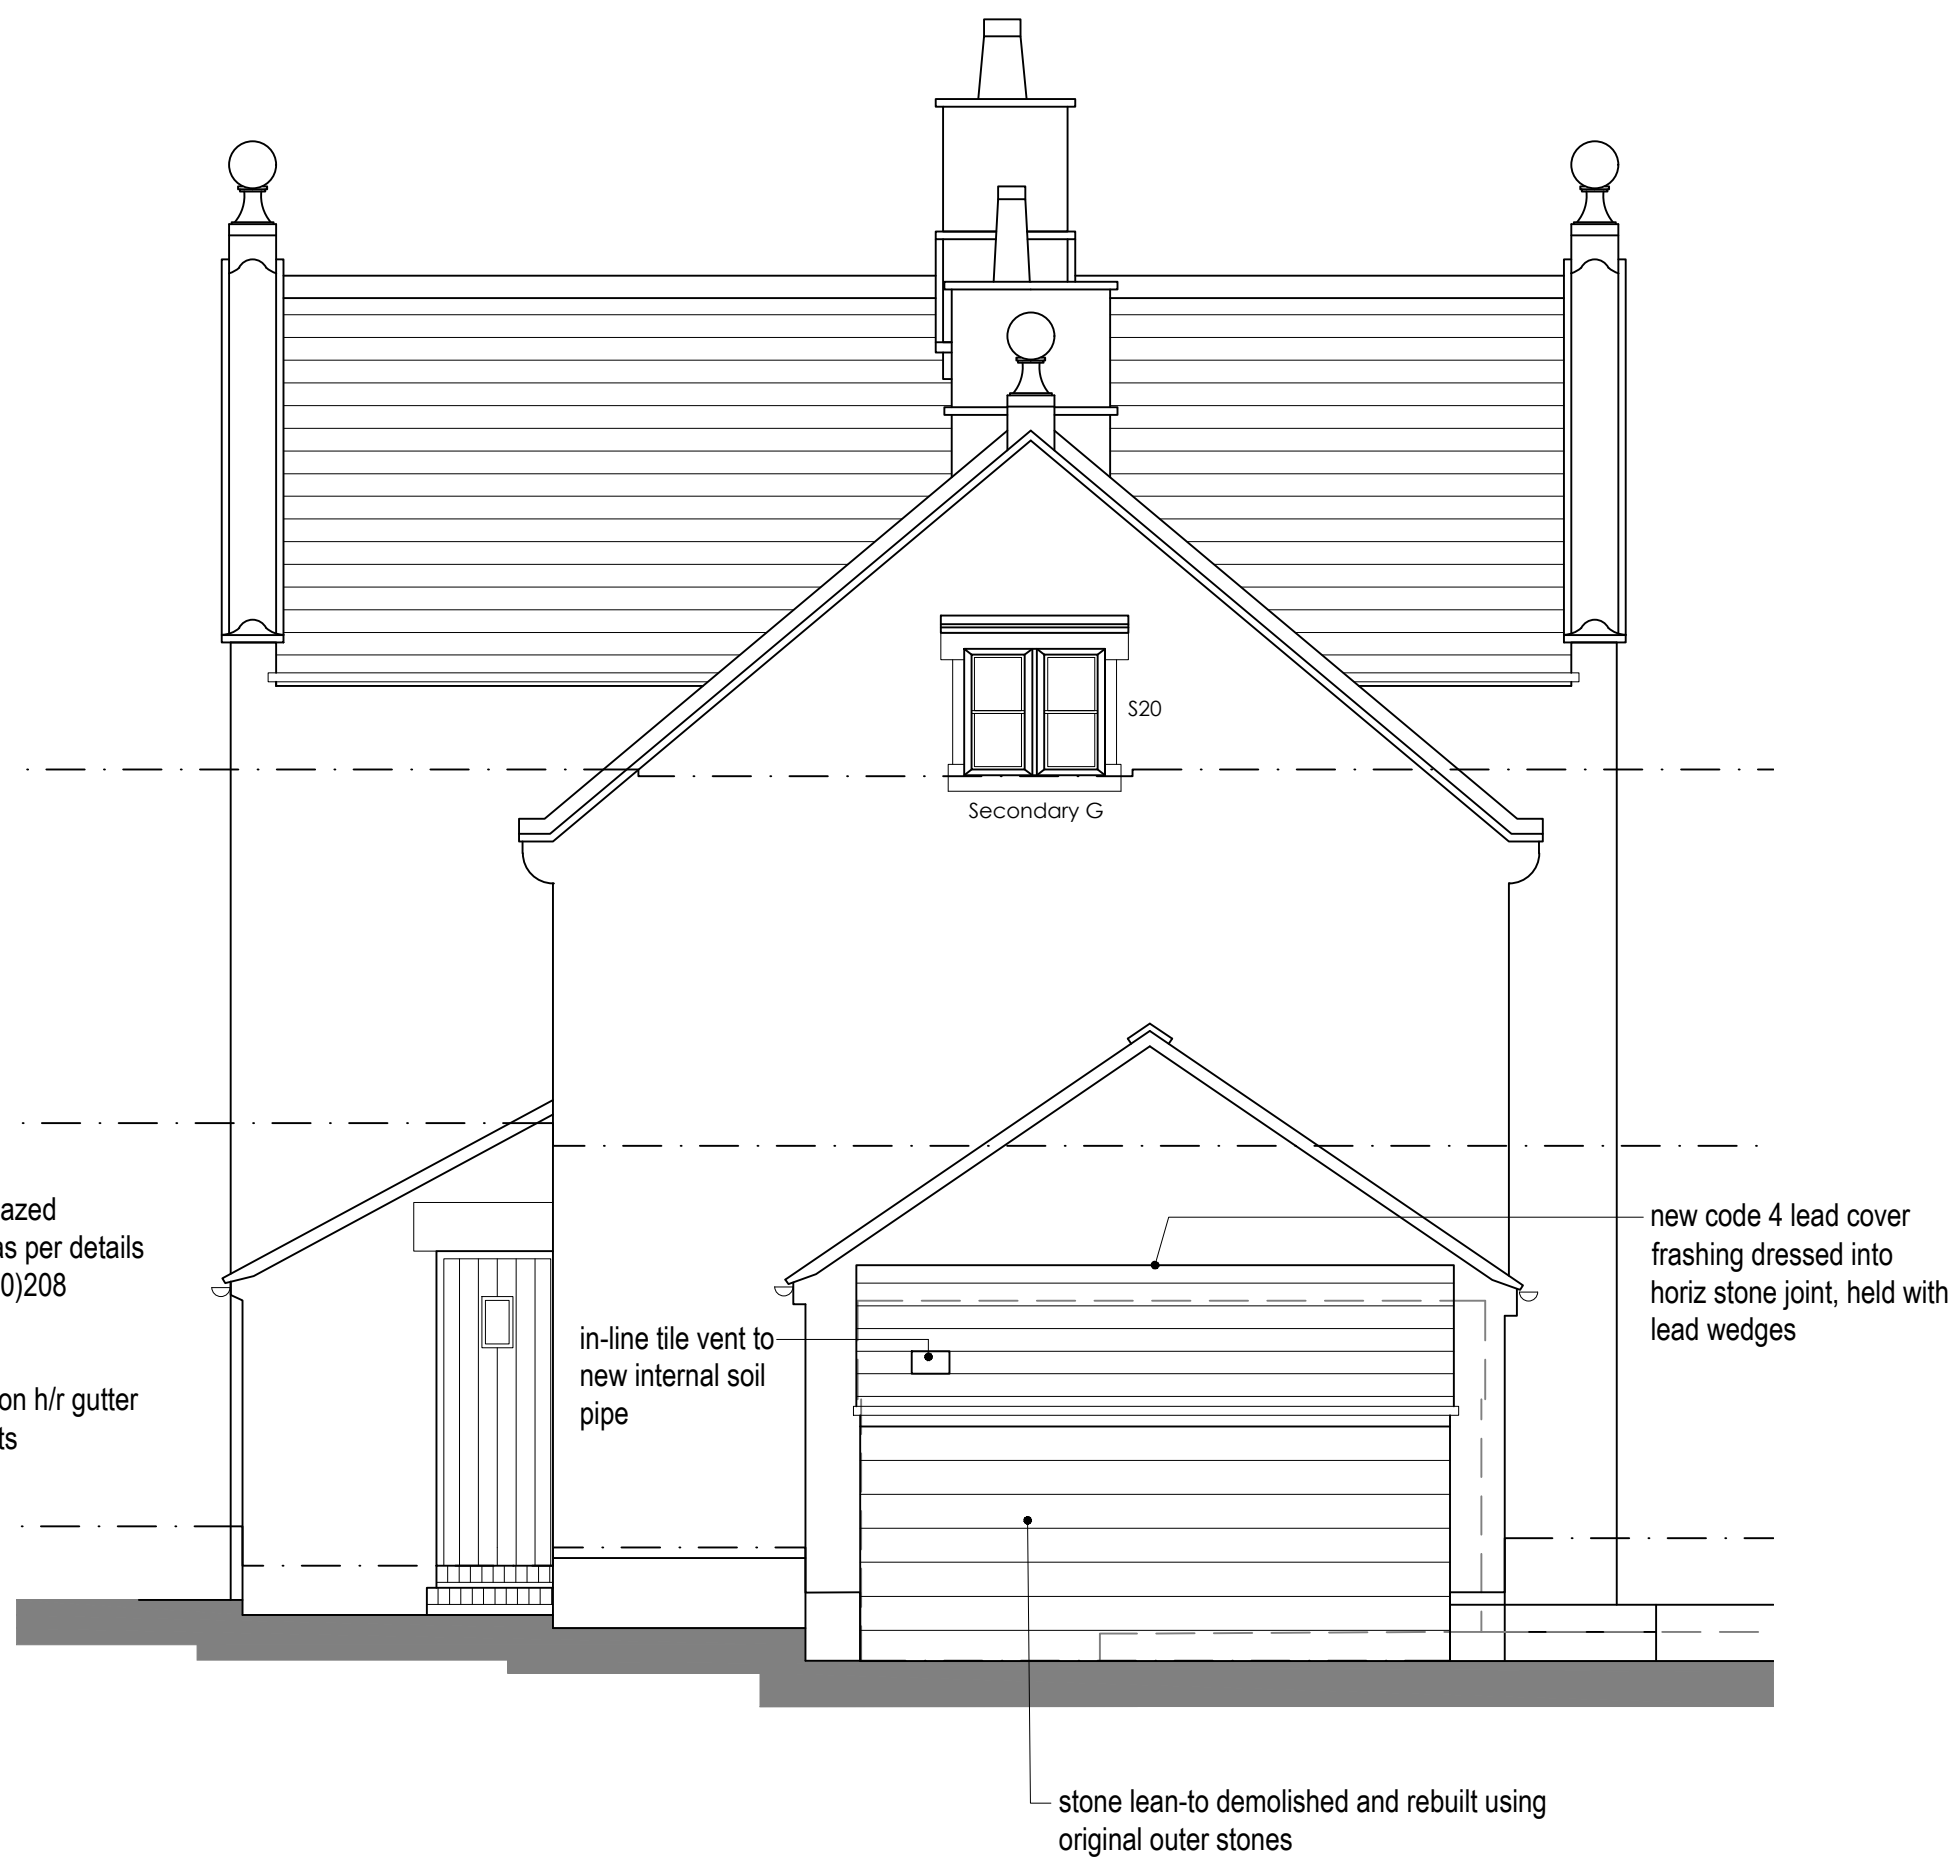

SIDE ELEVATION 1:50



REAR ELEVATION 1:50

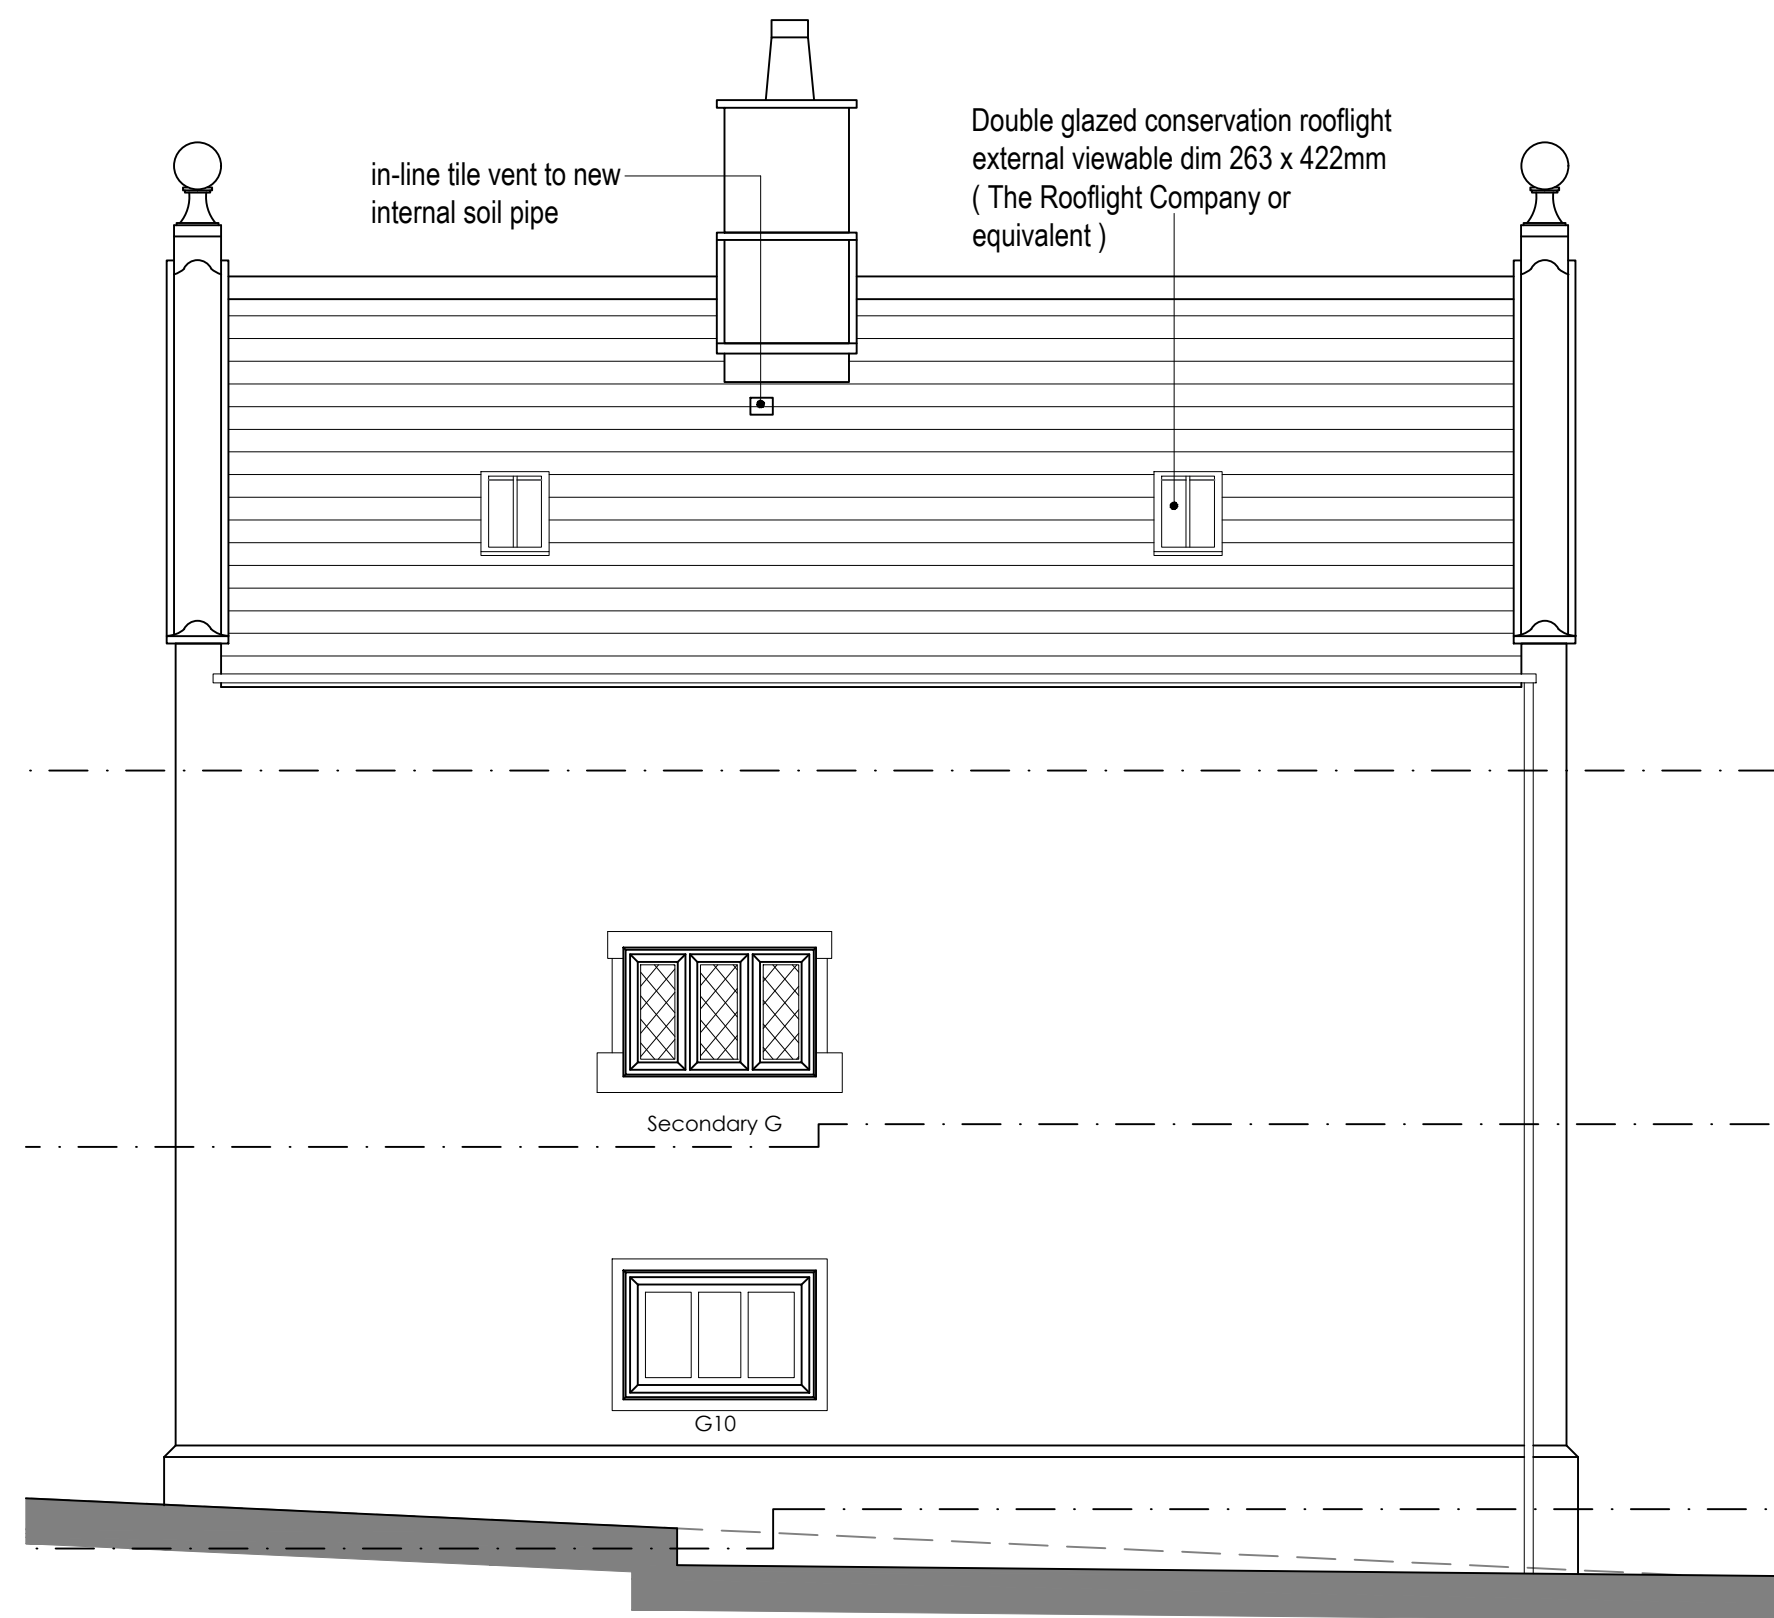

SIDE ELEVATION 1:50



Hewitt&CarrArchitects

A: DaisyBank House | 17-19 Leek Road | Cheadle | ST10 1JE
T: 01538 756888
E: enquiries@hcarchitects.co.uk
W: www.hcarchitects.co.uk

Client
Mr S. Newell & Dr T. Petty

Project
Proposed Alterations to
Oldridge Farm, Ashbourne Road
ST10 2HU

Title
Elevations as Proposed

Status
Planning

Date
Nov 2022

Scale @A1
As Shown

Project No
01088

Drawing No.
AL(0)202

Drawn
DD/KEY

Checked

Rev

Planning

File Ref: 14-11-17