



Copyright of this drawing is vested in the Architect and it must not be copied or reproduced without consent. All construction must wait the site and be responsible for taking and checking all dimensions relative to this work. Hewitt&Carr Architects Ltd. is not responsible for any construction or design errors or omissions. THE ARCHITECT'S DRAWINGS ARE TO BE USED FOR CONSTRUCTION PURPOSES ONLY. ANY OTHER USE IS NOT PERMITTED. ALL DIMENSIONS ARE TO BE GIVEN IN METERS TO THE CENTRE OF GRAVITY UNLESS OTHERWISE SPECIFIED. DIMENSIONS ARE TO BE GIVEN IN METERS TO THE CENTRE OF GRAVITY UNLESS OTHERWISE SPECIFIED.

Rev	Down	Comments	Date
-----	------	----------	------

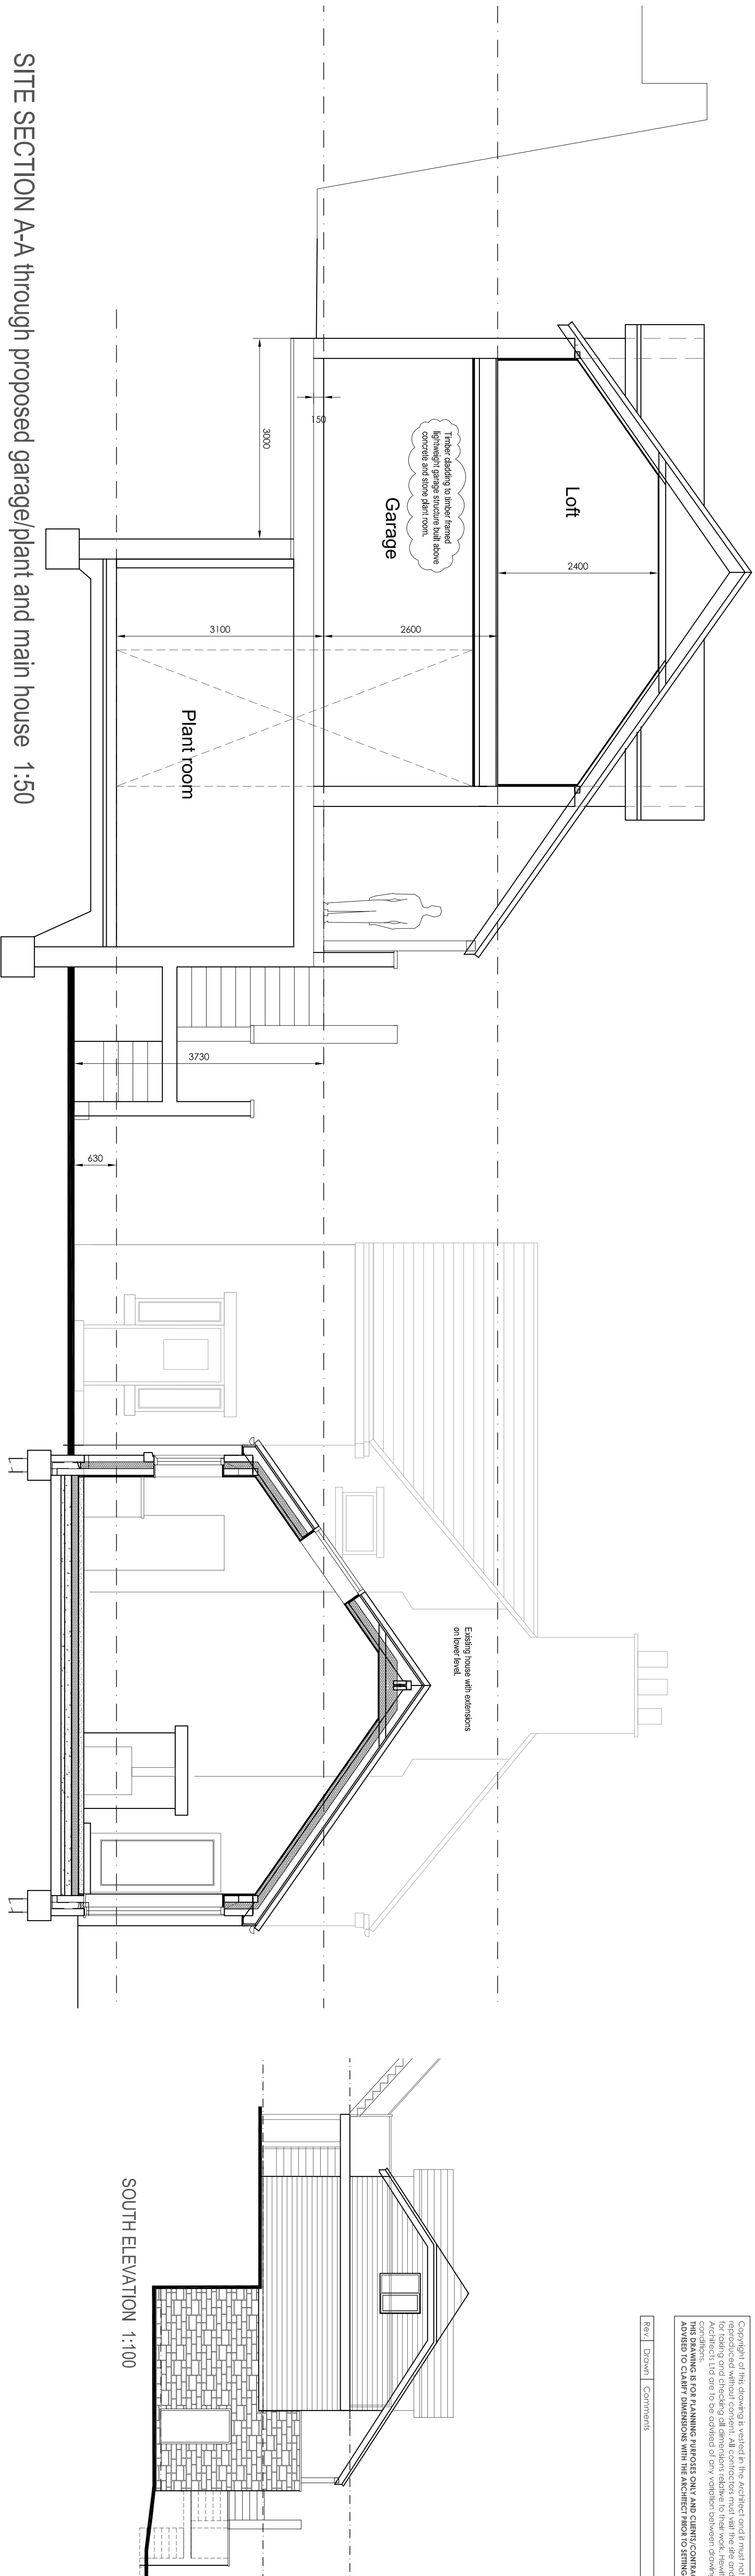

SITE SECTION A-A through proposed garage/plant and main house 1:50

SOUTH ELEVATION 1:100

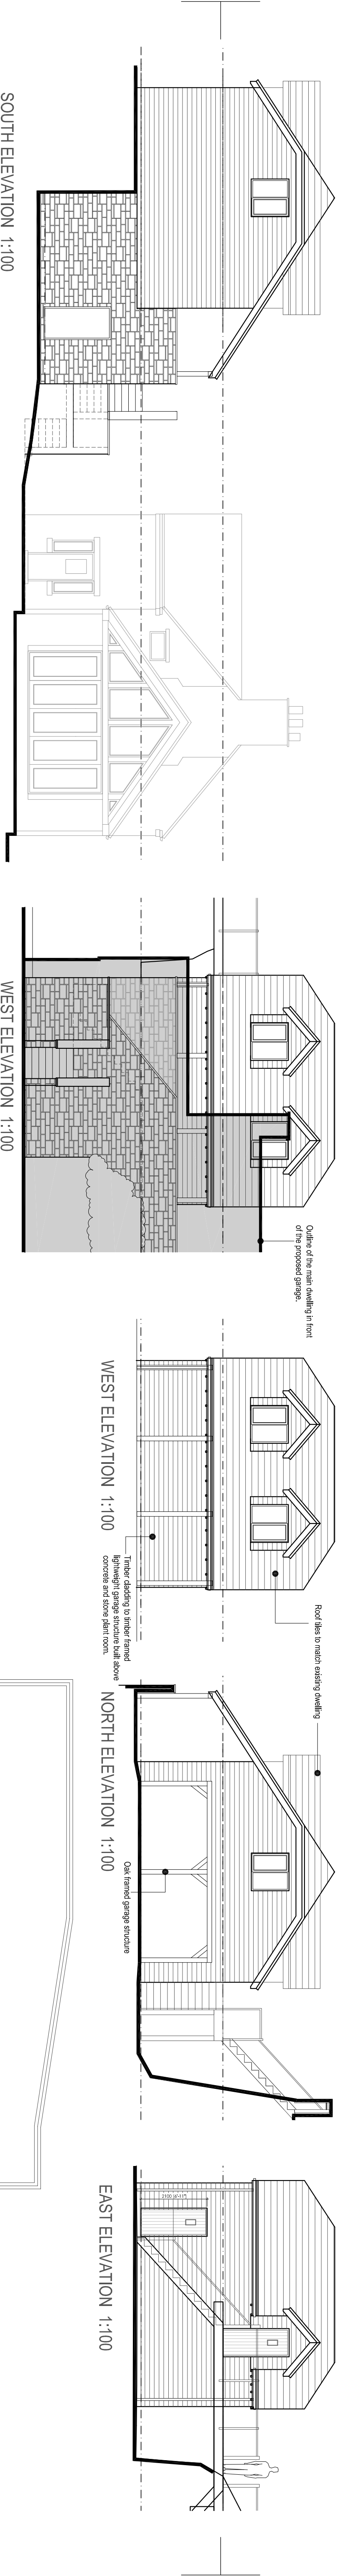


SOUTH ELEVATION 1:100

WEST ELEVATION 1:100


WEST ELEVATION 1:100

NORTH ELEVATION 1:100


EAST ELEVATION 1:100

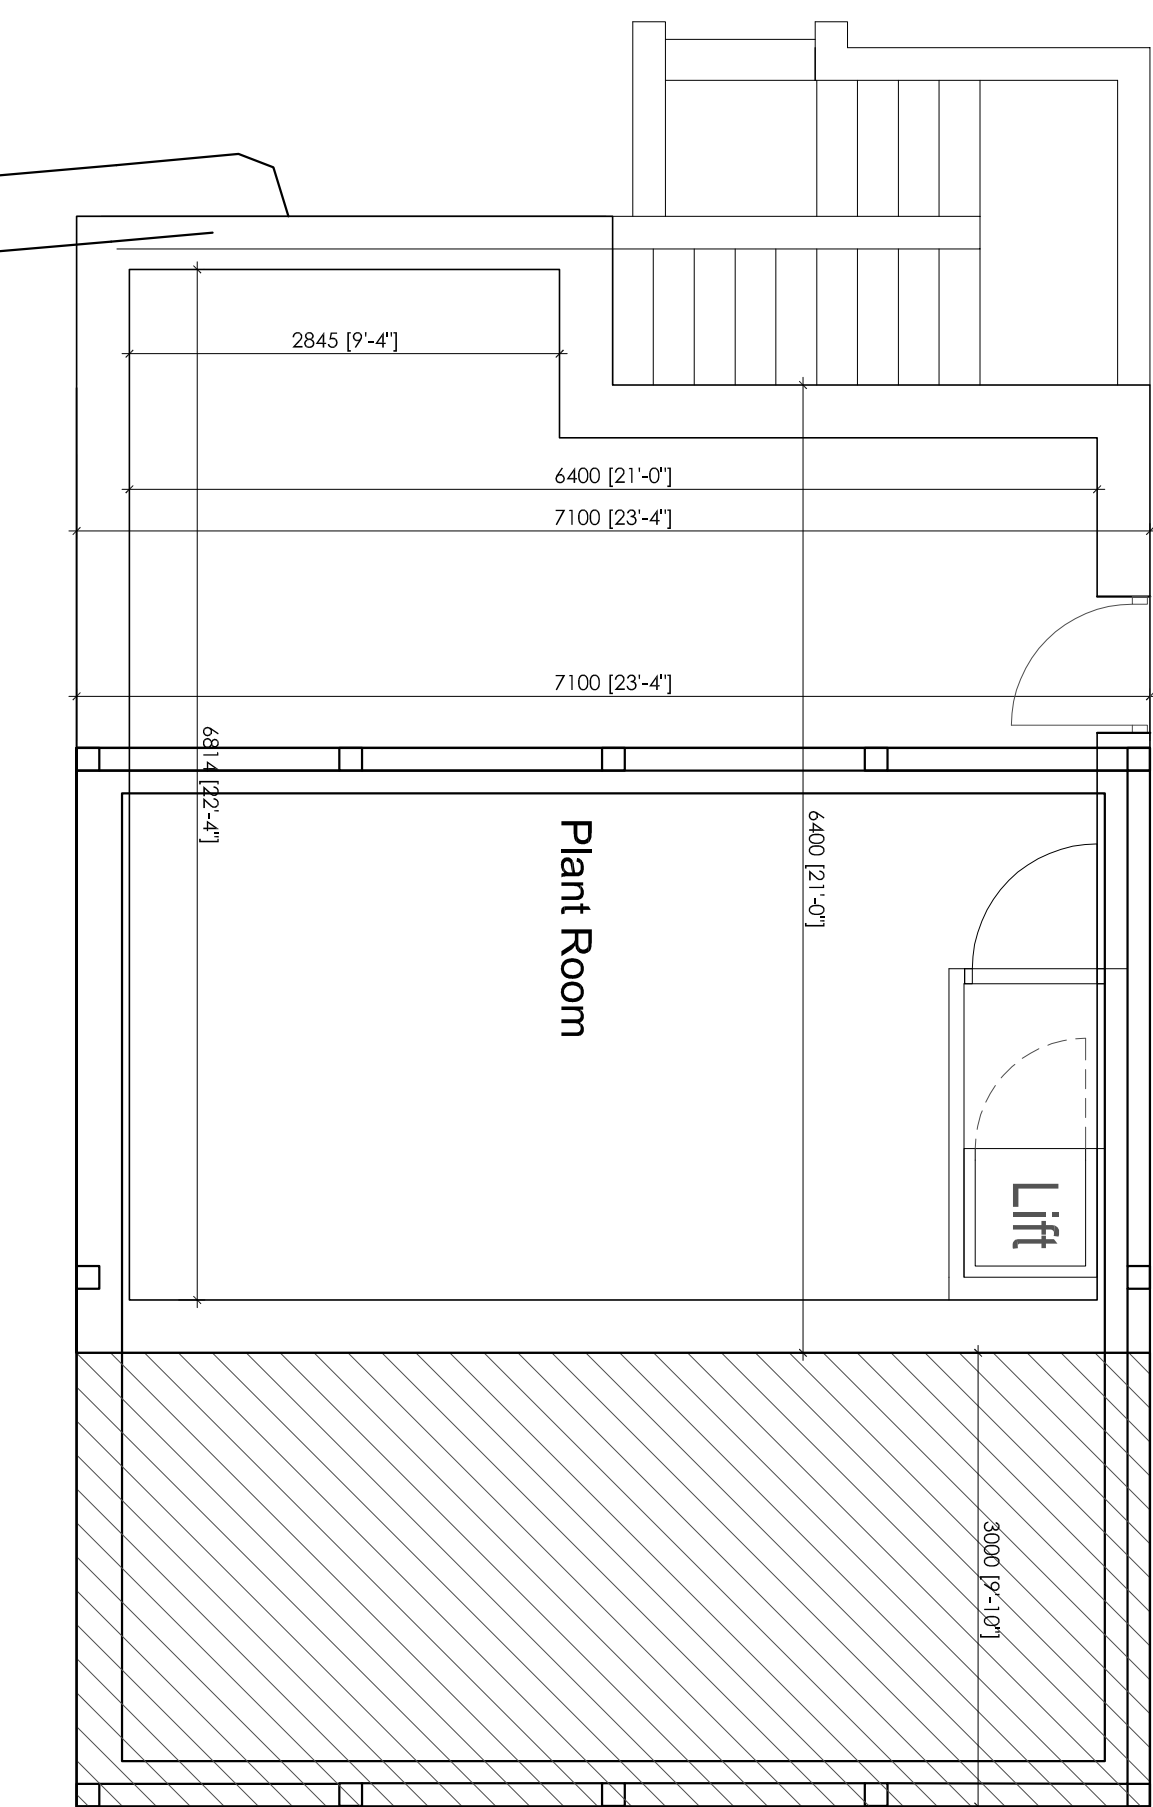

LOWER GROUND FLOOR PLAN 1:50

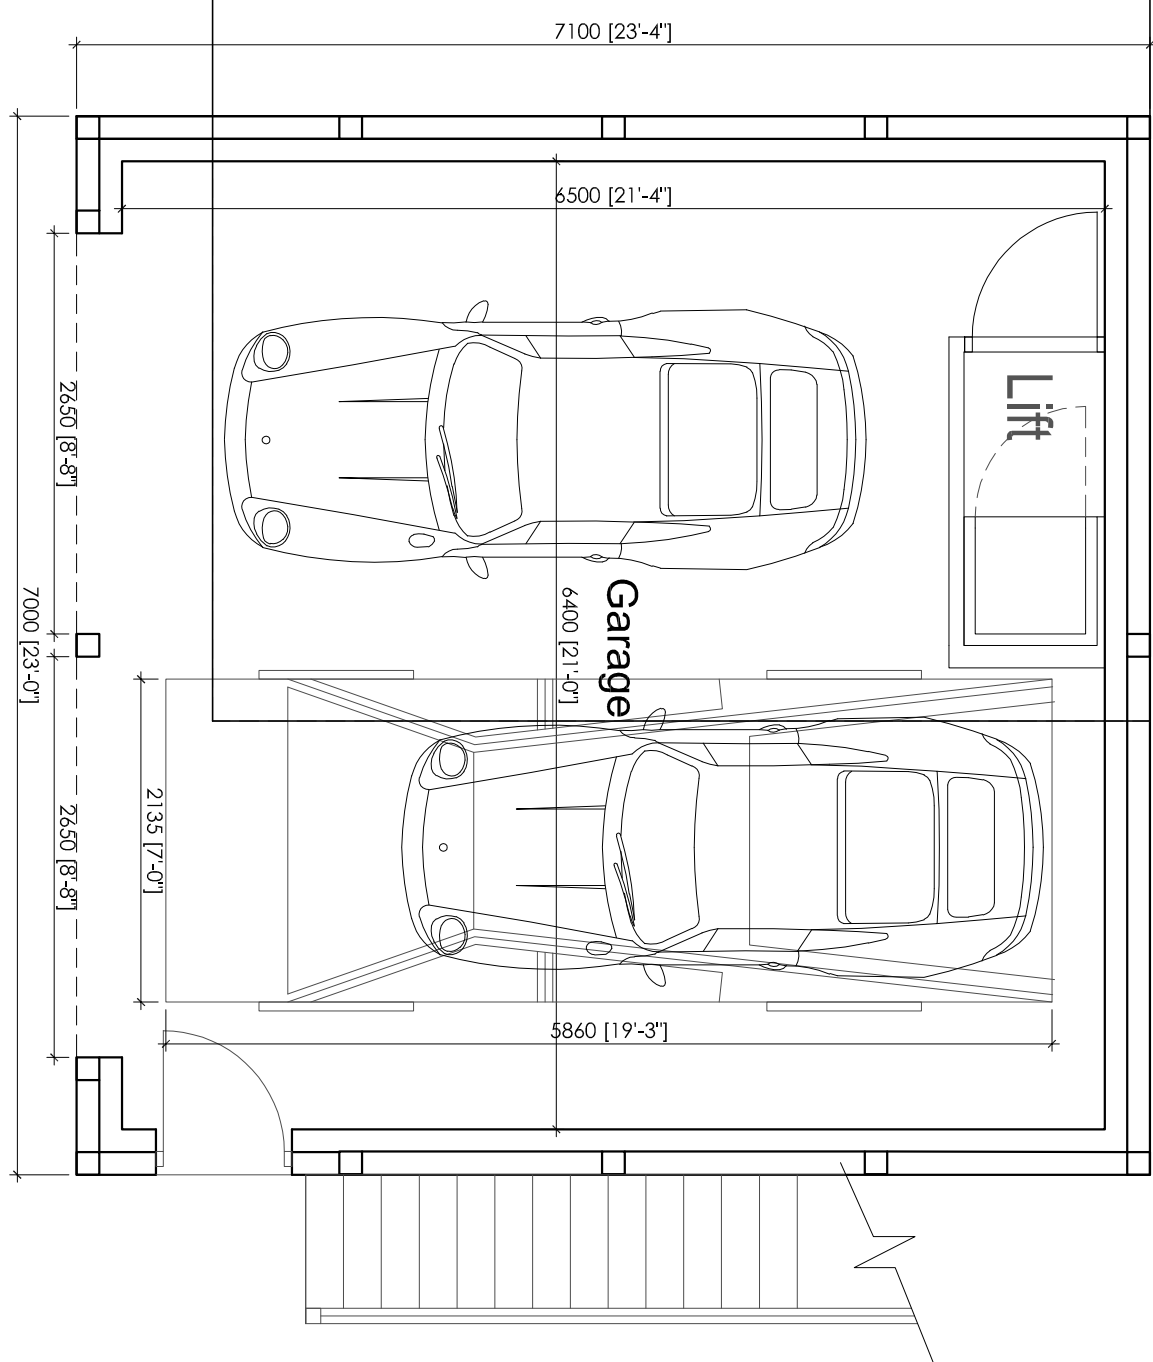

GROUND FLOOR PLAN 1:50

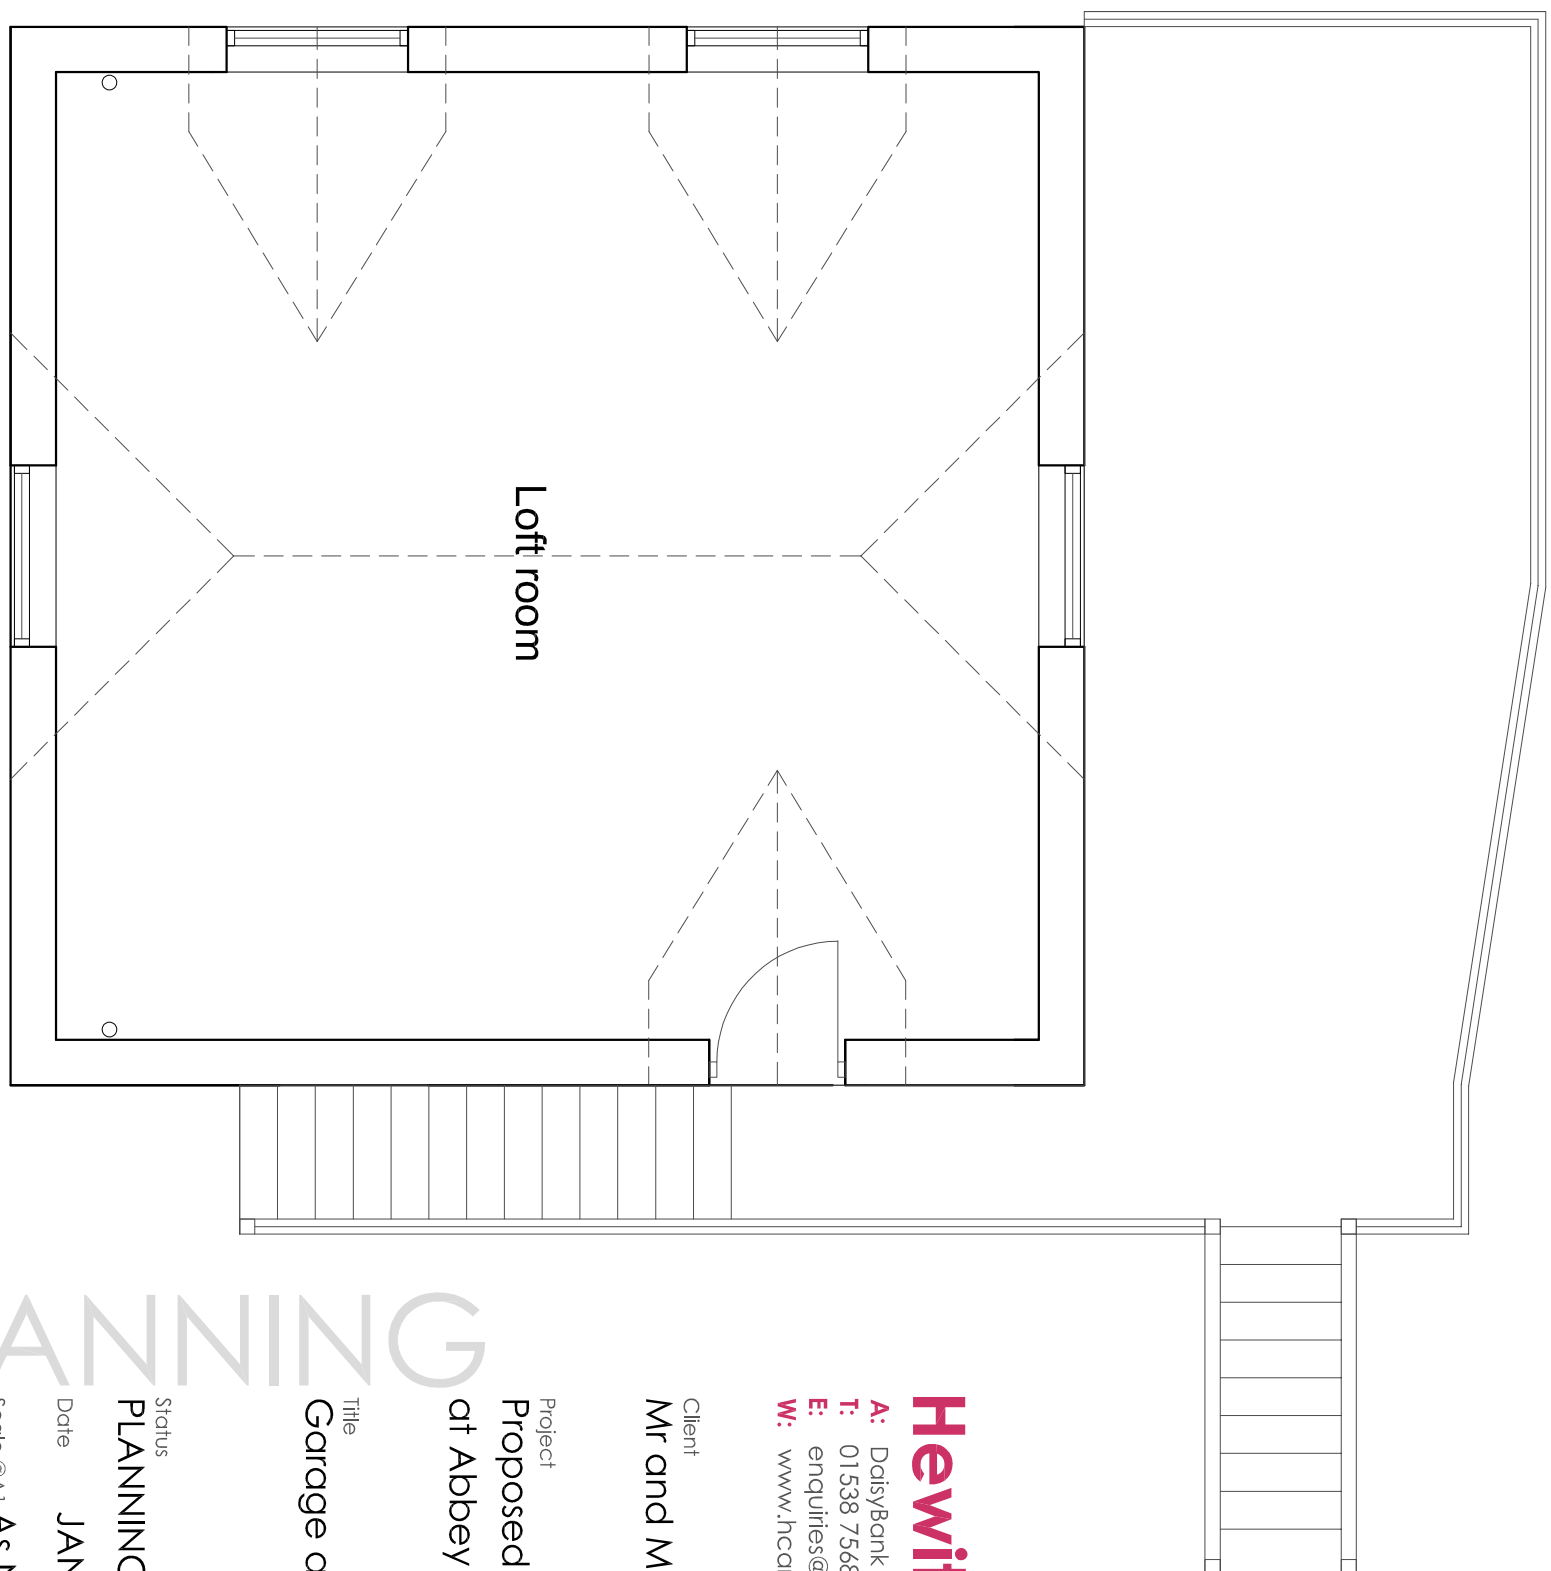

FIRST FLOOR PLAN 1:50

Hewitt&Carr Architects

A. Dedic Bank House 117-19 Leek Road | Cheddale | ST10 1JE
T. 01539 754889
E. enquiries@hccarchitects.co.uk
W. www.hccarchitects.co.uk

Client
Mr and Mrs S Clarke

Project
**Proposed garage and plant room
at Abbey View, Hollington**

Title
Garage as Proposed

Date
JAN 2024

Scale
As Noted

Project No.
01118 PL(0)301

Drawing No.
01118 PL(0)301

Rev

PLANNING

Checked
MJC