
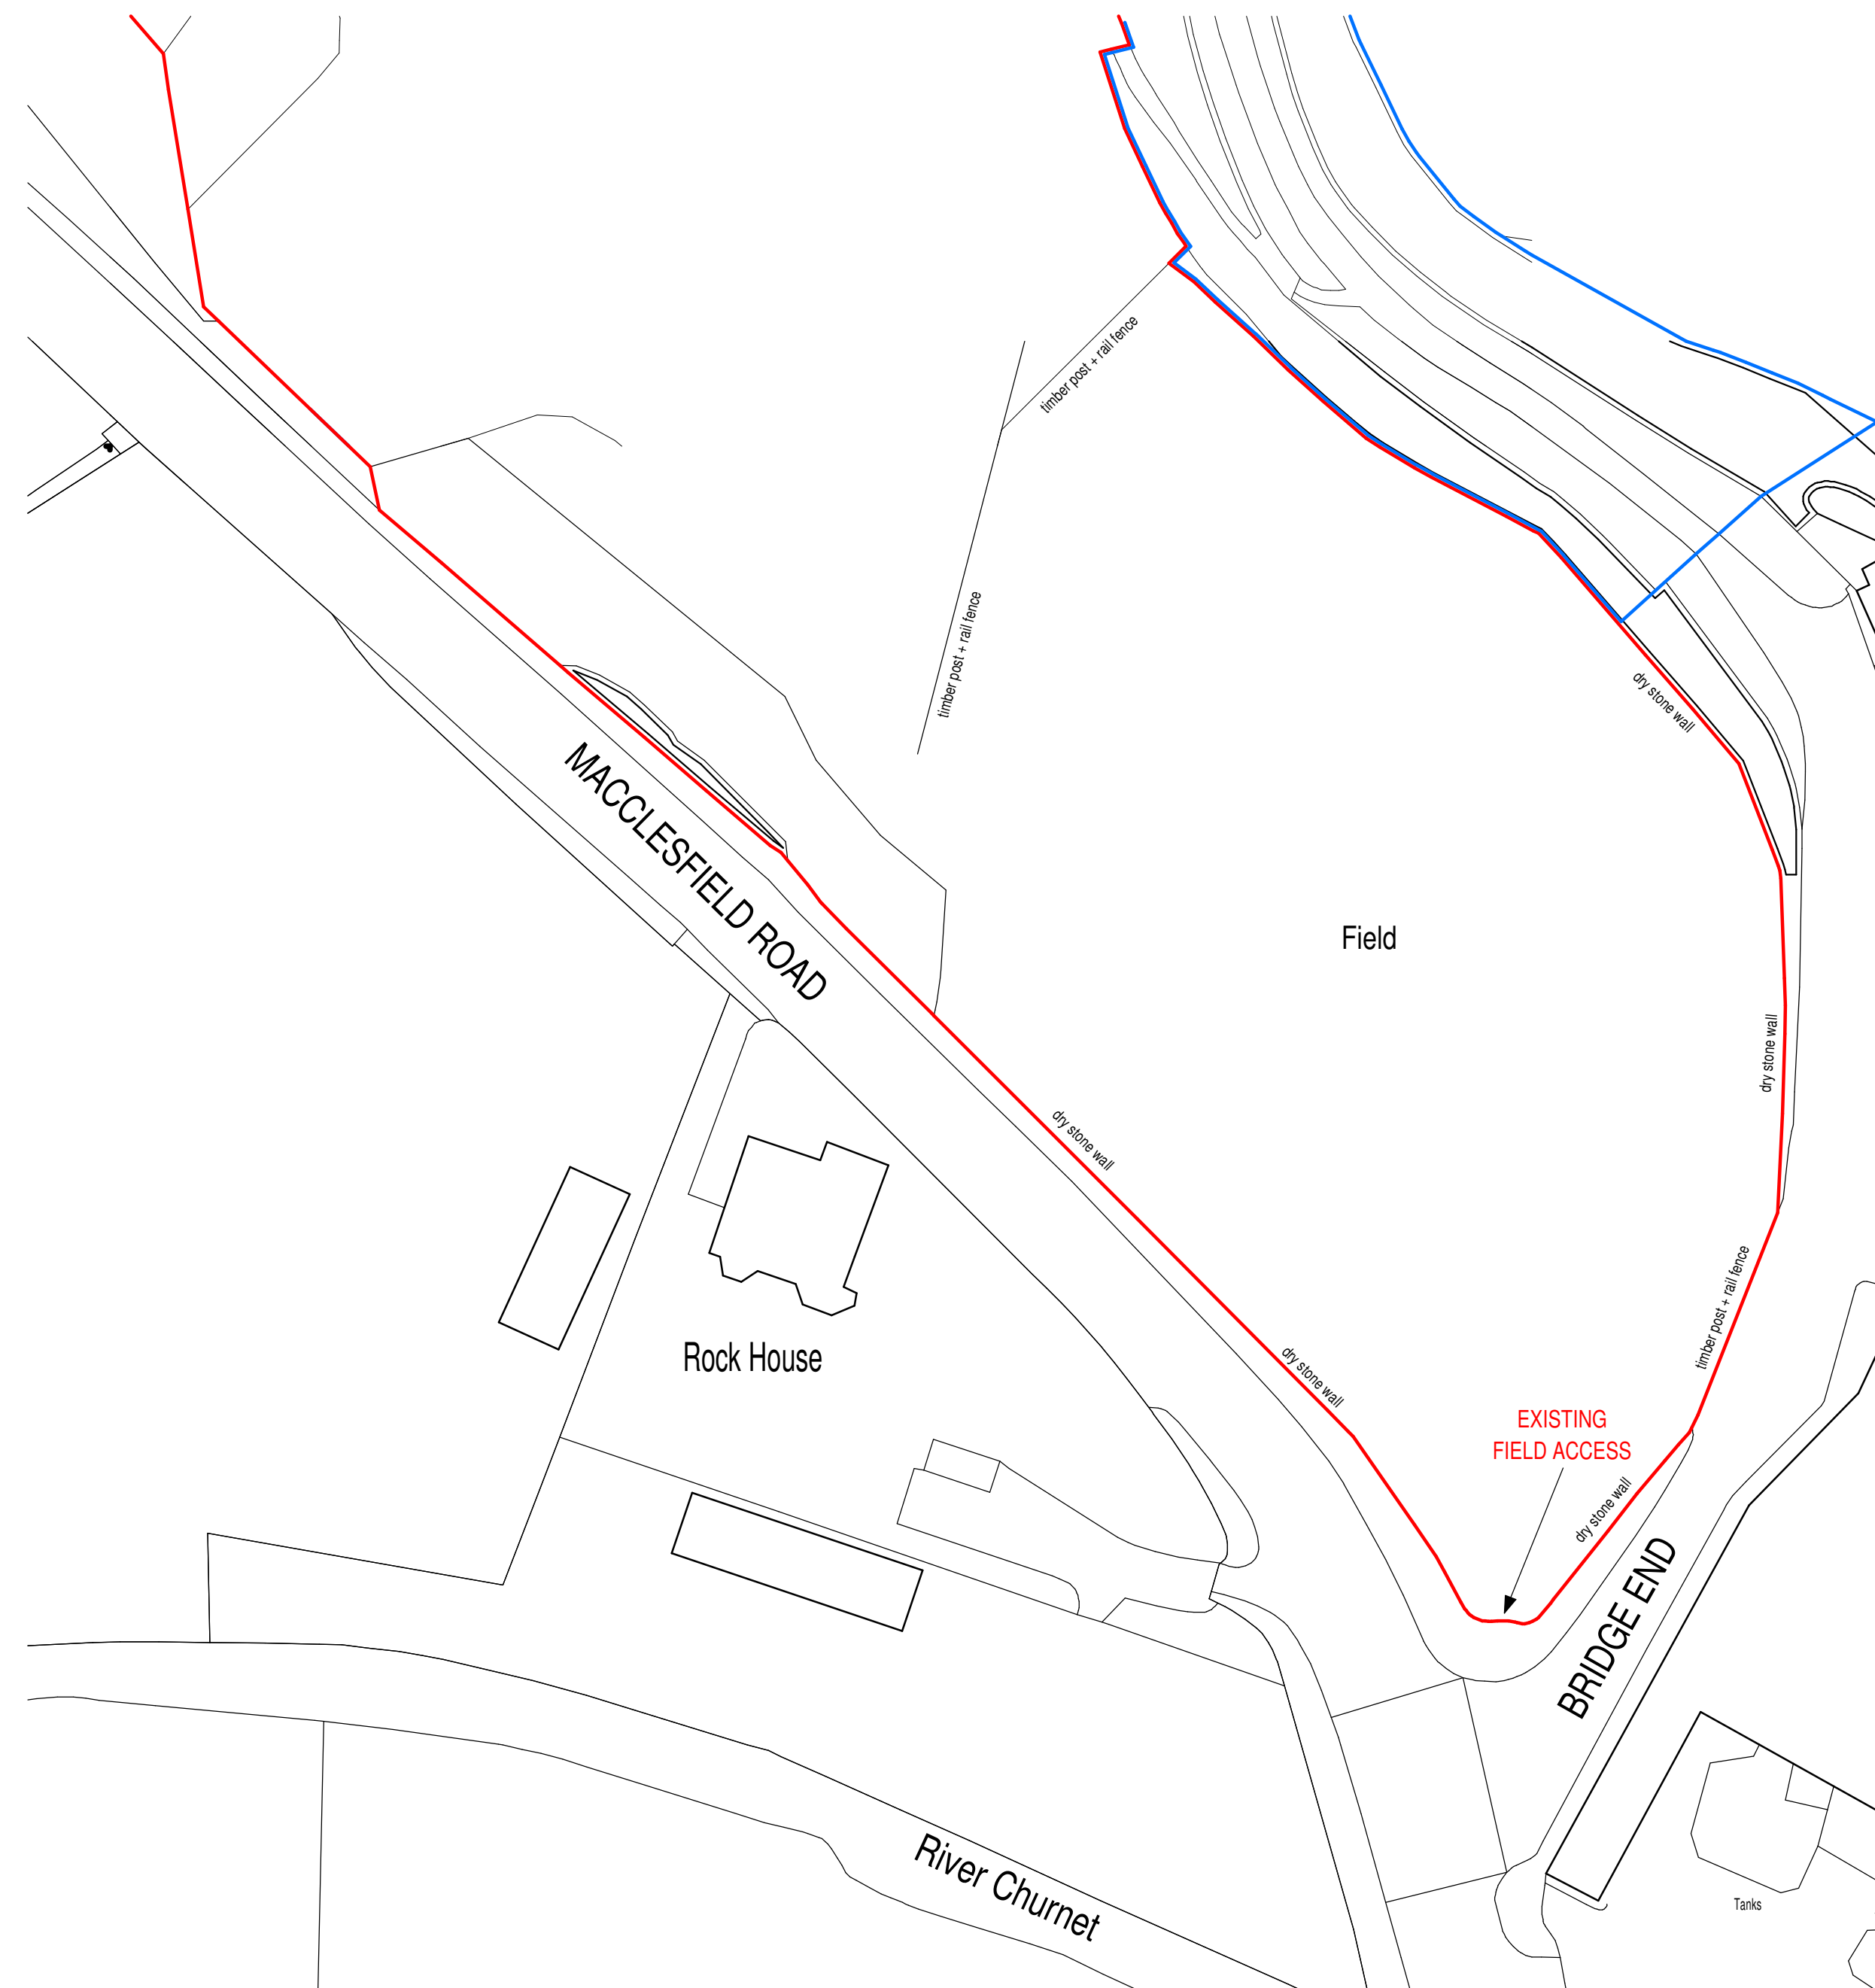


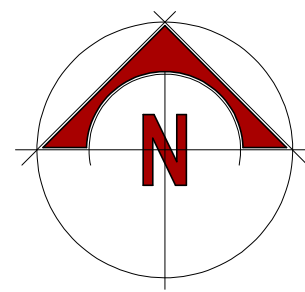

Serial number: 278429
© Crown copyright and database right 2024
Ordnance Survey licence 100048957
scale bar @ 1:500

Leek Cricket Club

Proposed Equine Stable
Leek Cricket Club,
Macclesfield Road,
Leek,
Staffordshire,
ST13 8SG

Existing Conditions
Site Plan

Date	Sheet	Scale
January 2024	A1	1:500
Dwg No.	Rev.	Drawn
2024-2870-02	-	NAW



10 Cawdry Buildings, Fountain Street, Leek, ST13 6JP
Telephone: 01538 386002
E-mail: info@sammonsltd.co.uk
Web: www.sammonsltd.co.uk

This drawing is copyright.
All dimensions must be checked prior to commencement.