

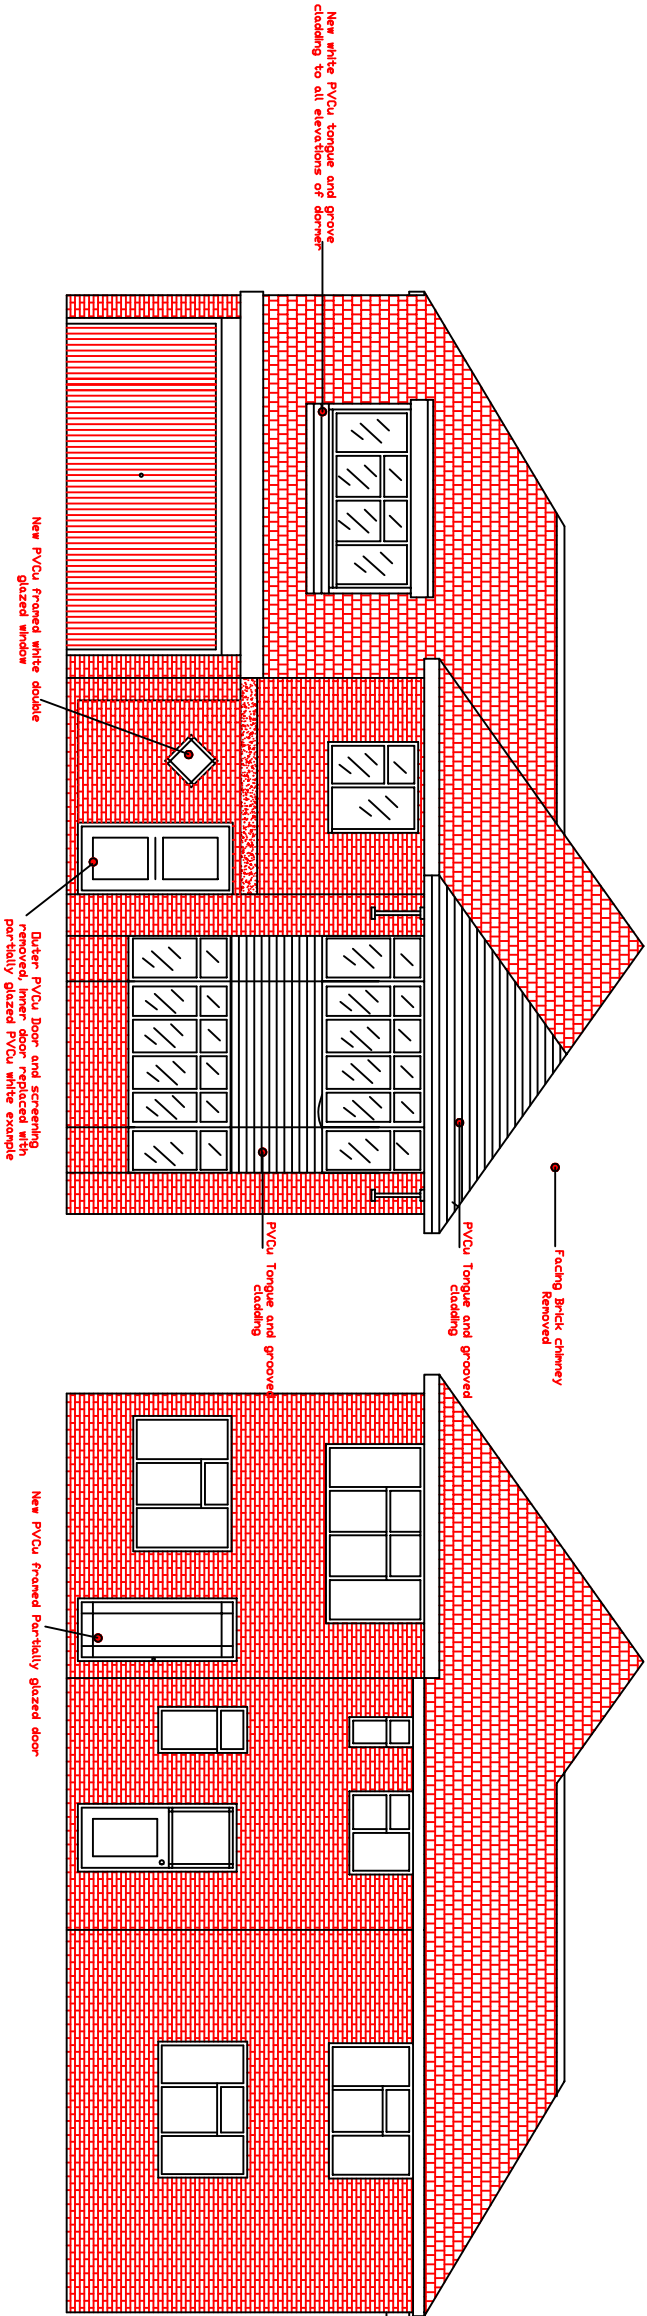


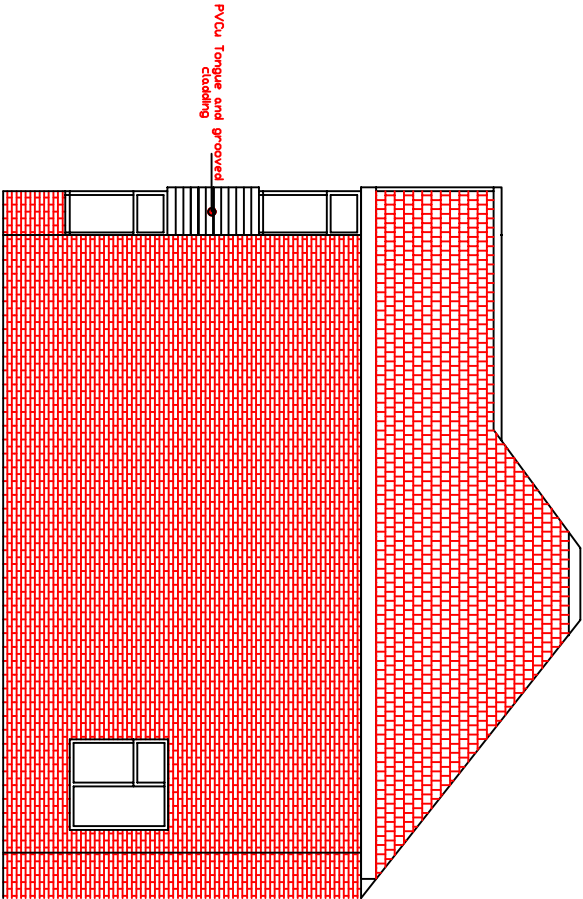


Front elevation (East)

Rear elevation (East)

Proposed Elevations Park View

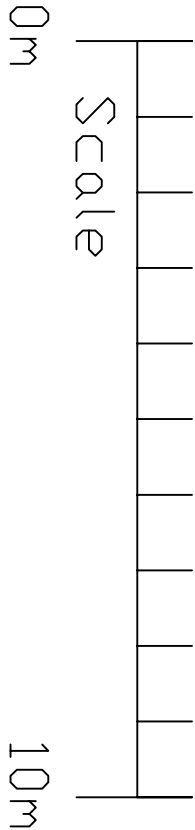

Right elevation (South)

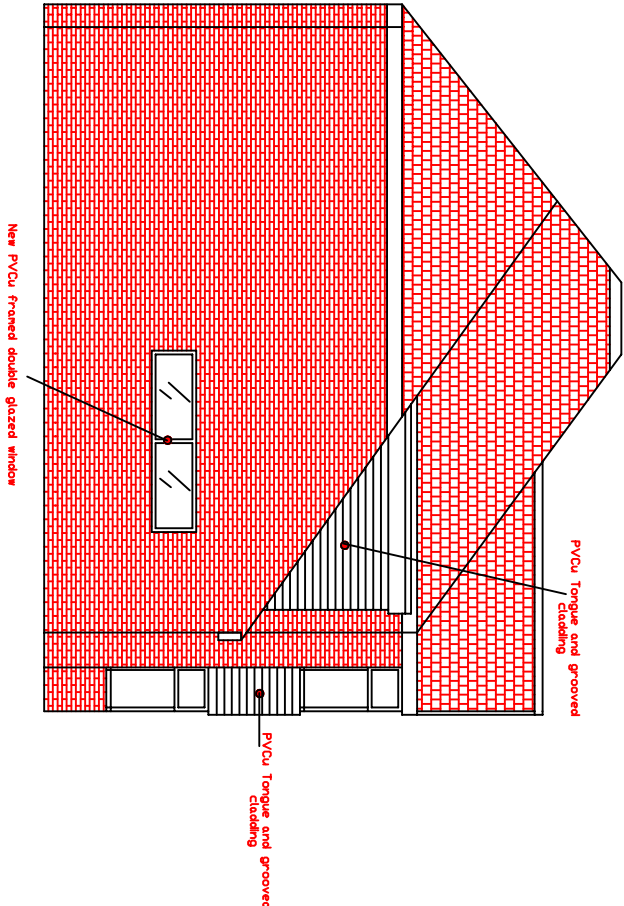

Left elevation (North)

Rev	Date	Comments	
Client: Orbis Education and Care			
Project Address: 433 Cheadle Road ST13 7BH			
Drawing Title: Existing Elevations			
Scale(s): 1/100@A3		Drwn By: LAN	
Date: 20/01/2024		Revision: -	
Drawing/Sheet No. 1001/04			