




Existing door to be replaced with high security residential style door


Front Elevation

1 : 100

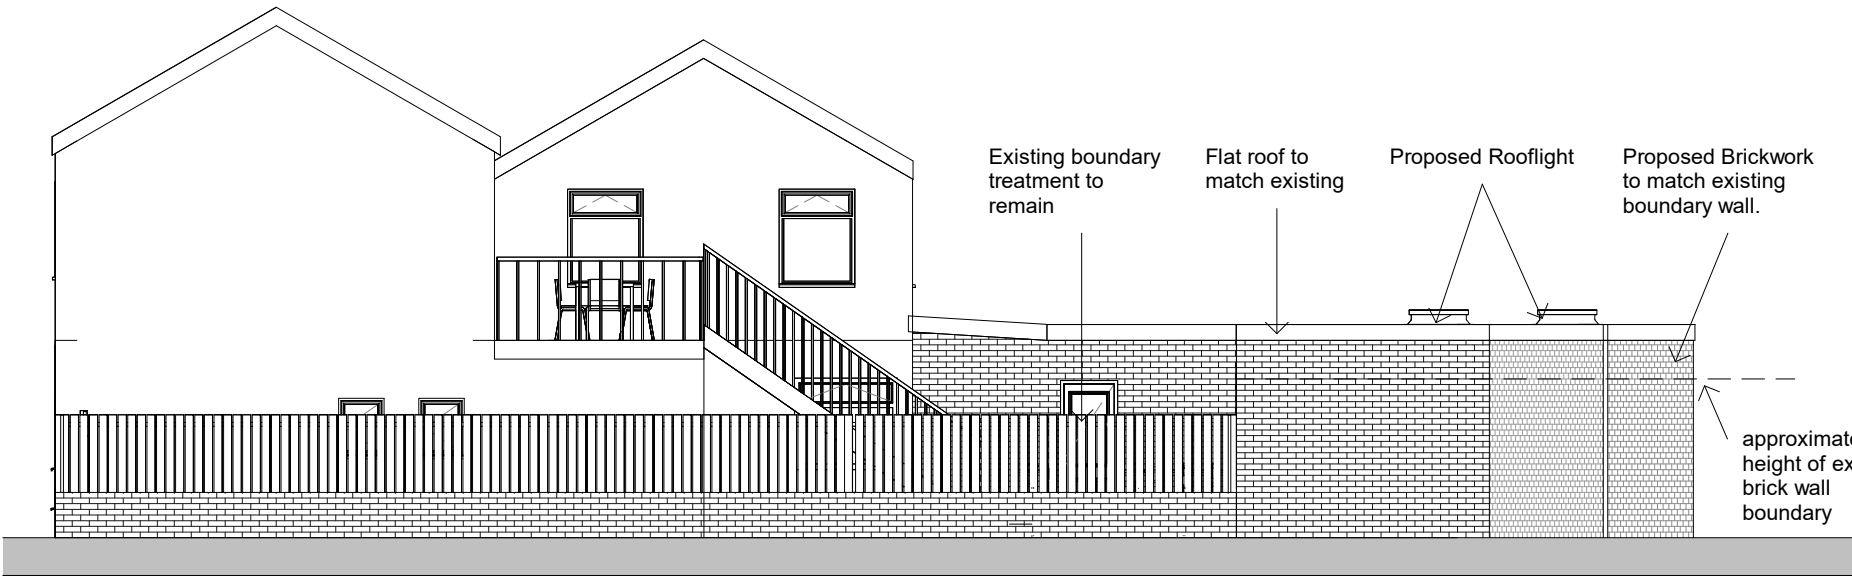


Side Elevation

1 : 100

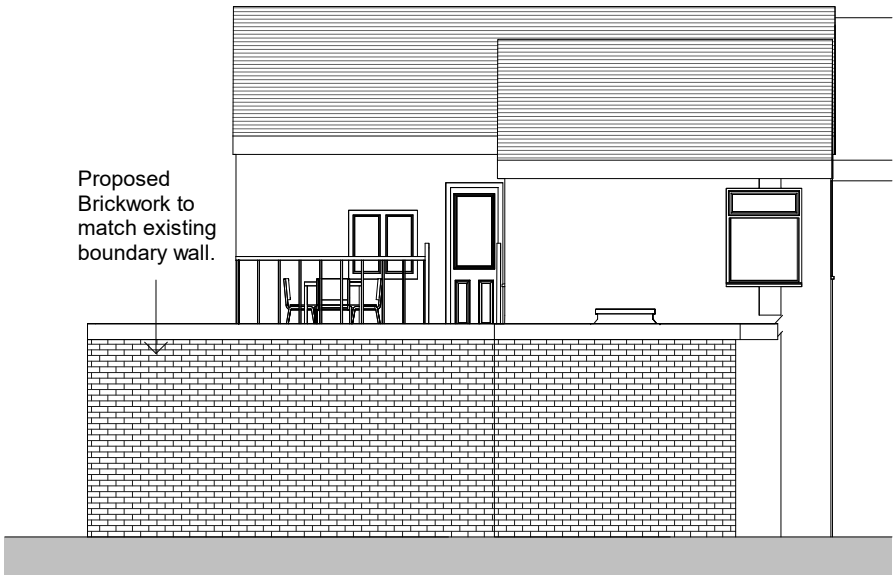

Rear Elevation

1 : 100

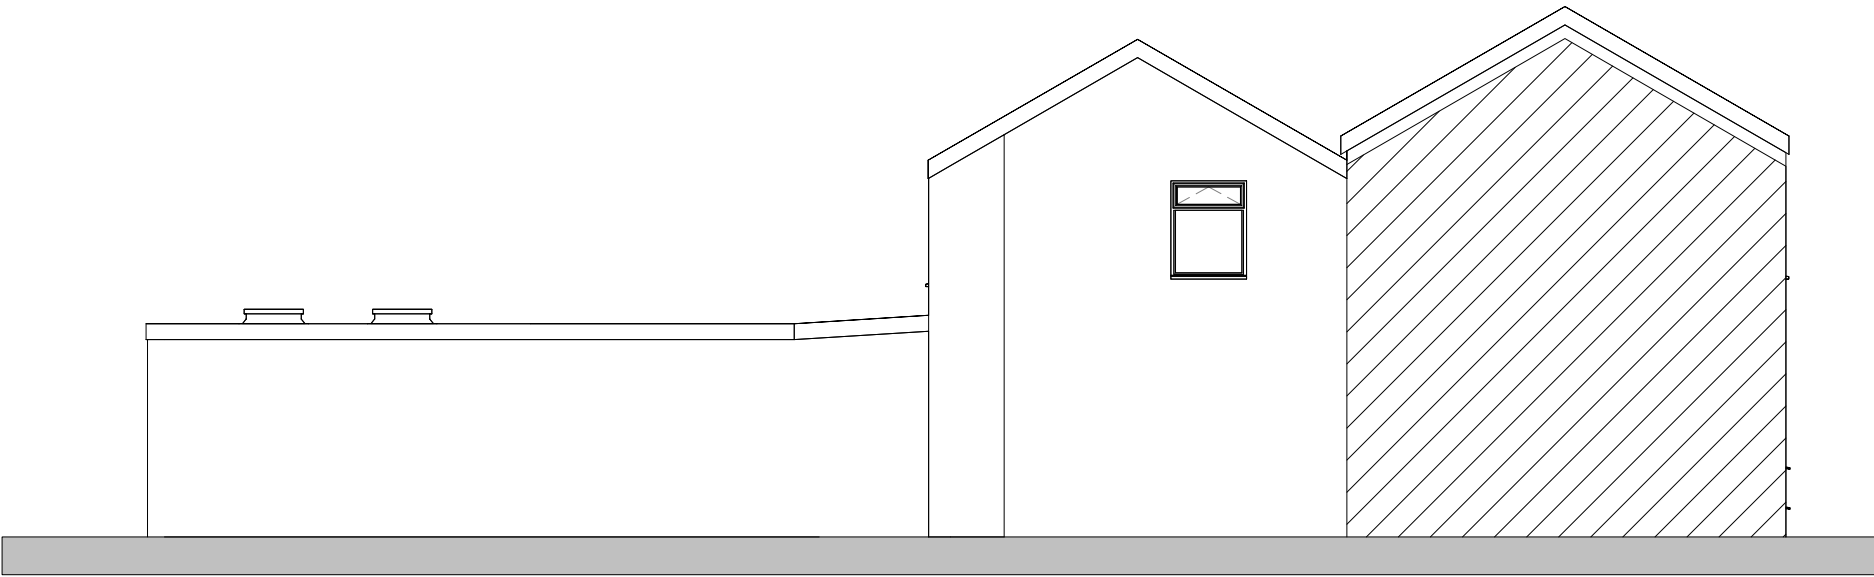

Side 2 Elevation

1 : 100



Work to figured dimensions only. All information should be checked by the contractor site before work. Any discrepancies should be reported to the architect or designer immediately. All rights are reserved and are not transferable. Unauthorised reproduction of this drawing are not permitted. Land registry title and ownership boundaries are produced by IONIC STUDIO using all reasonable endeavours. We cannot be held responsible for scale discrepancy of plans supplied to us.	IONIC DESIGN	<table><tr><th>No.</th><th>Description</th><th>Date</th></tr><tr><td>A</td><td>Scale bars to plans/ Planners</td><td>31/02/2024</td></tr><tr><td></td><td>Comments</td><td></td></tr><tr><td></td><td></td><td></td></tr><tr><td></td><td></td><td></td></tr></table>	No.	Description	Date	A	Scale bars to plans/ Planners	31/02/2024		Comments								PROJECT 2 Charles Street ST10 1ED SHEET Proposed Elevations	CLIENT Mustak Mustafa <table><tr><td>Date</td><td>Project number</td><td>Scale (@ A3)</td></tr><tr><td>31/01/2024</td><td>P029</td><td>1 : 100</td></tr><tr><td>Drawn by</td><td>DRAWING NUMBER</td><td>REV</td></tr><tr><td>ZI</td><td>101</td><td>A</td></tr><tr><td>Checked by</td><td></td><td></td></tr><tr><td>Checker</td><td></td><td></td></tr></table>	Date	Project number	Scale (@ A3)	31/01/2024	P029	1 : 100	Drawn by	DRAWING NUMBER	REV	ZI	101	A	Checked by			Checker		
		No.	Description	Date																																	
		A	Scale bars to plans/ Planners	31/02/2024																																	
			Comments																																		
Date	Project number	Scale (@ A3)																																			
31/01/2024	P029	1 : 100																																			
Drawn by	DRAWING NUMBER	REV																																			
ZI	101	A																																			
Checked by																																					
Checker																																					