



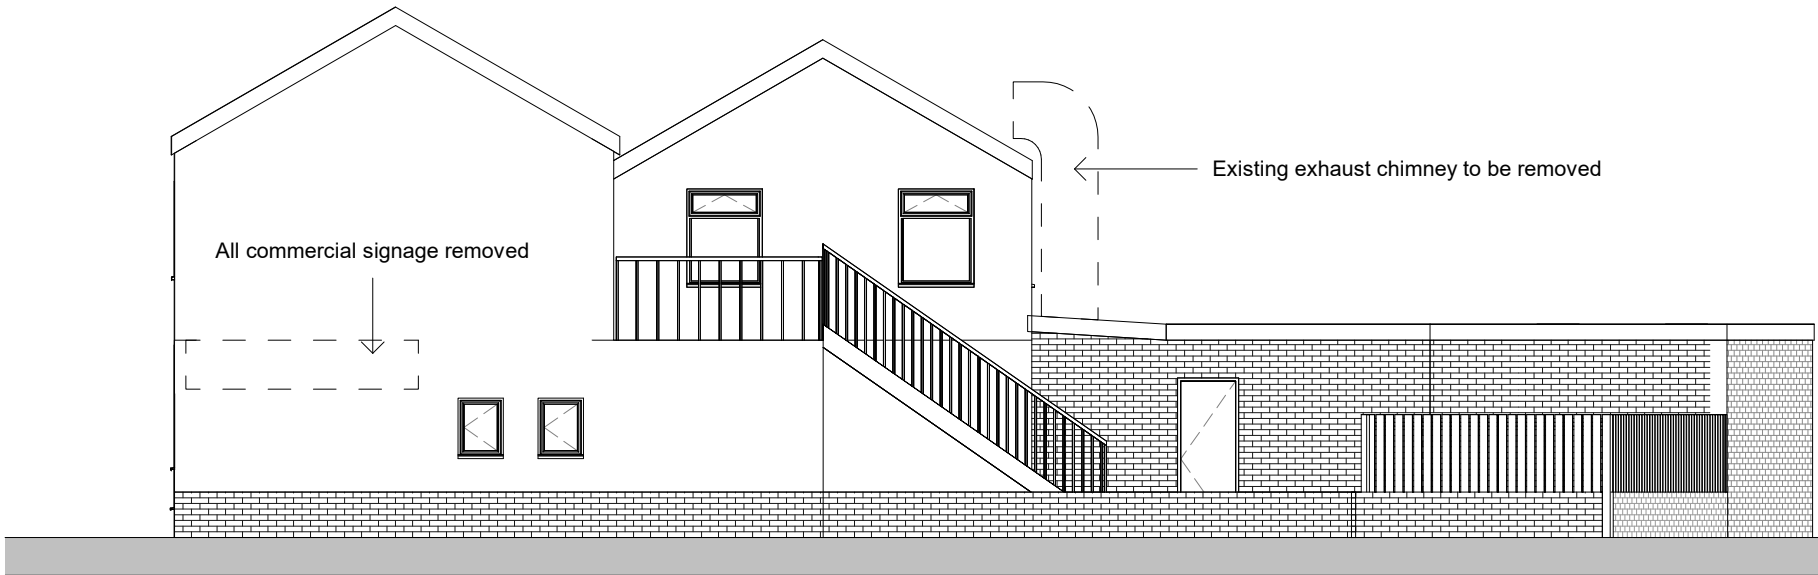


Front Elevation - Existing
1 : 100

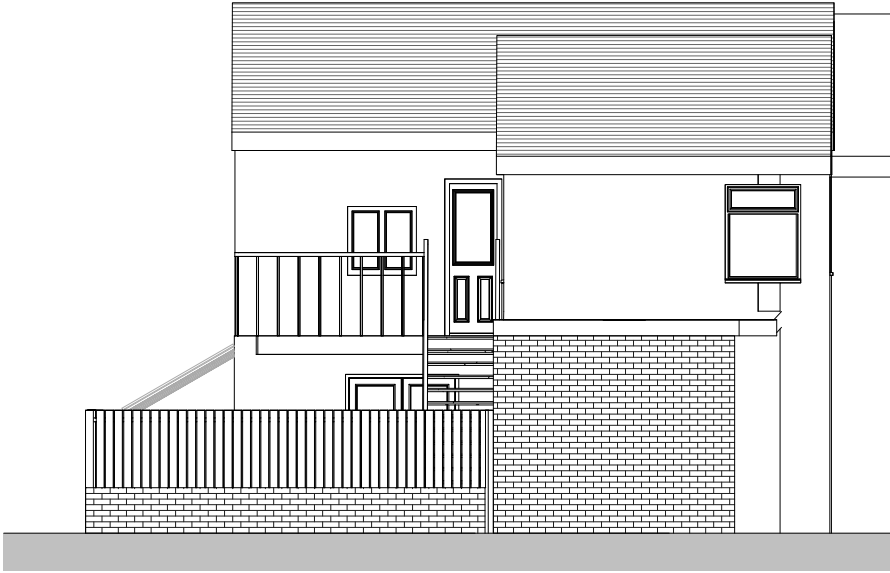

Side Elevation - Existing
1 : 100



Rear Elevation - Existing
1 : 100

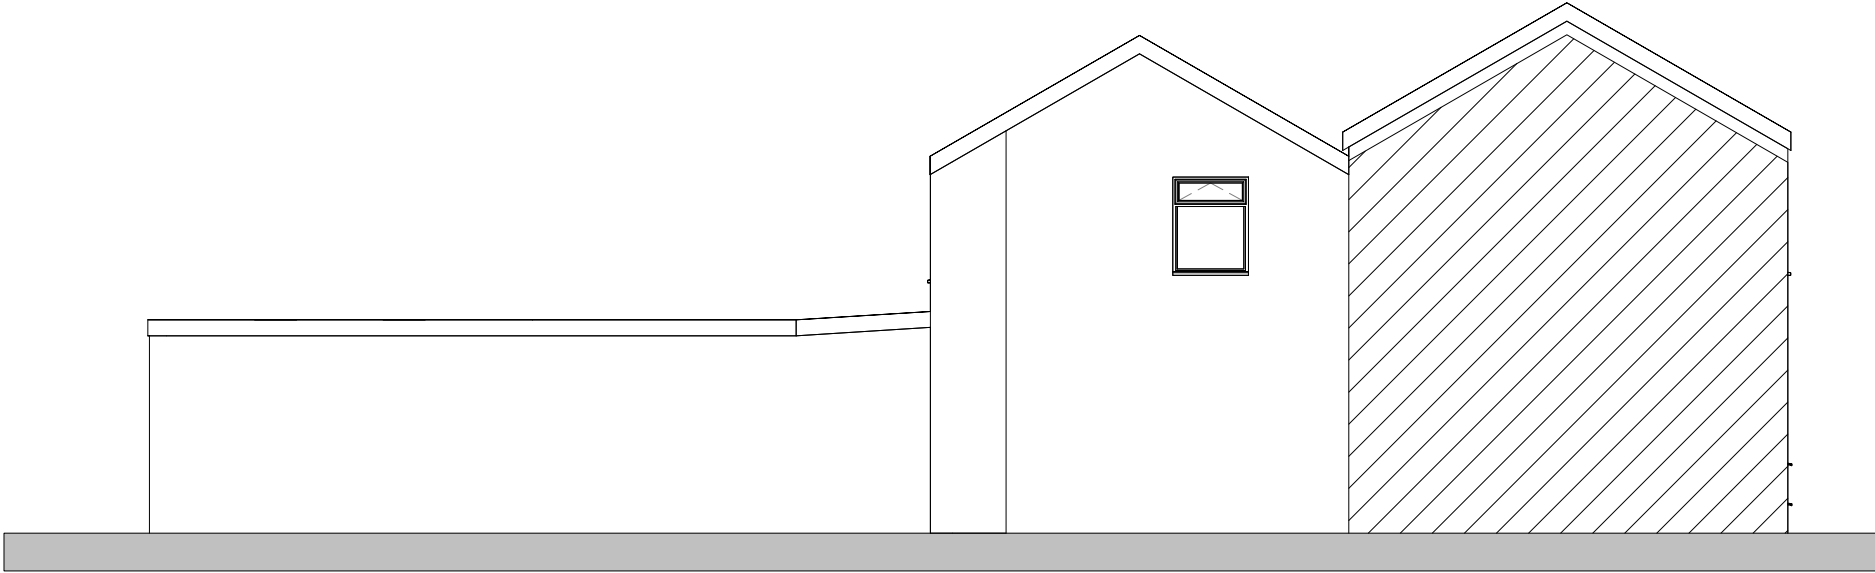

Side 2 Elevation - Existing
1 : 100



Work to figured dimensions only. All information should be checked by the contractor site before work. Any discrepancies should be reported to the architect or designer immediately. All rights are reserved and are not transferable. Unauthorised reproduction of this drawing are not permitted. Land registry title and ownership boundaries are produced by IONIC STUDIO using all reasonable endeavours. We cannot be held responsible for scale discrepancy of plans supplied to us.	IONIC DESIGN	<table><tr><th>No.</th><th>Description</th><th>Date</th></tr><tr><td>A</td><td>Scale bars to plans/ Planners Comments</td><td>31/02/2024</td></tr><tr><td></td><td></td><td></td></tr><tr><td></td><td></td><td></td></tr><tr><td></td><td></td><td></td></tr><tr><td></td><td></td><td></td></tr><tr><td></td><td></td><td></td></tr><tr><td></td><td></td><td></td></tr></table>			No.	Description	Date	A	Scale bars to plans/ Planners Comments	31/02/2024																			PROJECT 2 Charles Street ST10 1ED		CLIENT Mustak Mustafa		
		No.	Description	Date																													
		A	Scale bars to plans/ Planners Comments	31/02/2024																													
SHEET Existing Elevations		Date 31/01/2024	Project number P029	Scale (@ A3) 1 : 100																													
		Drawn by ZI	DRAWING NUMBER			REV																											
		Checked by Checker	E102			A																											