





South Elevation

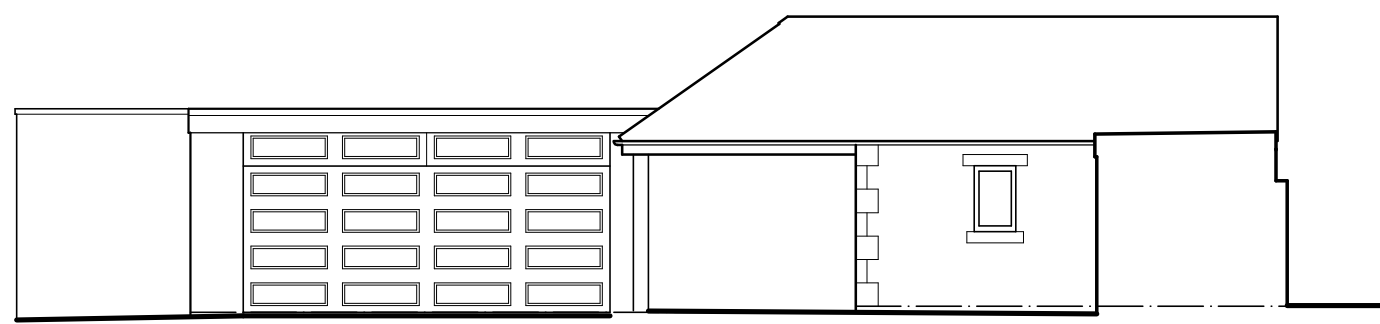

West Elevation

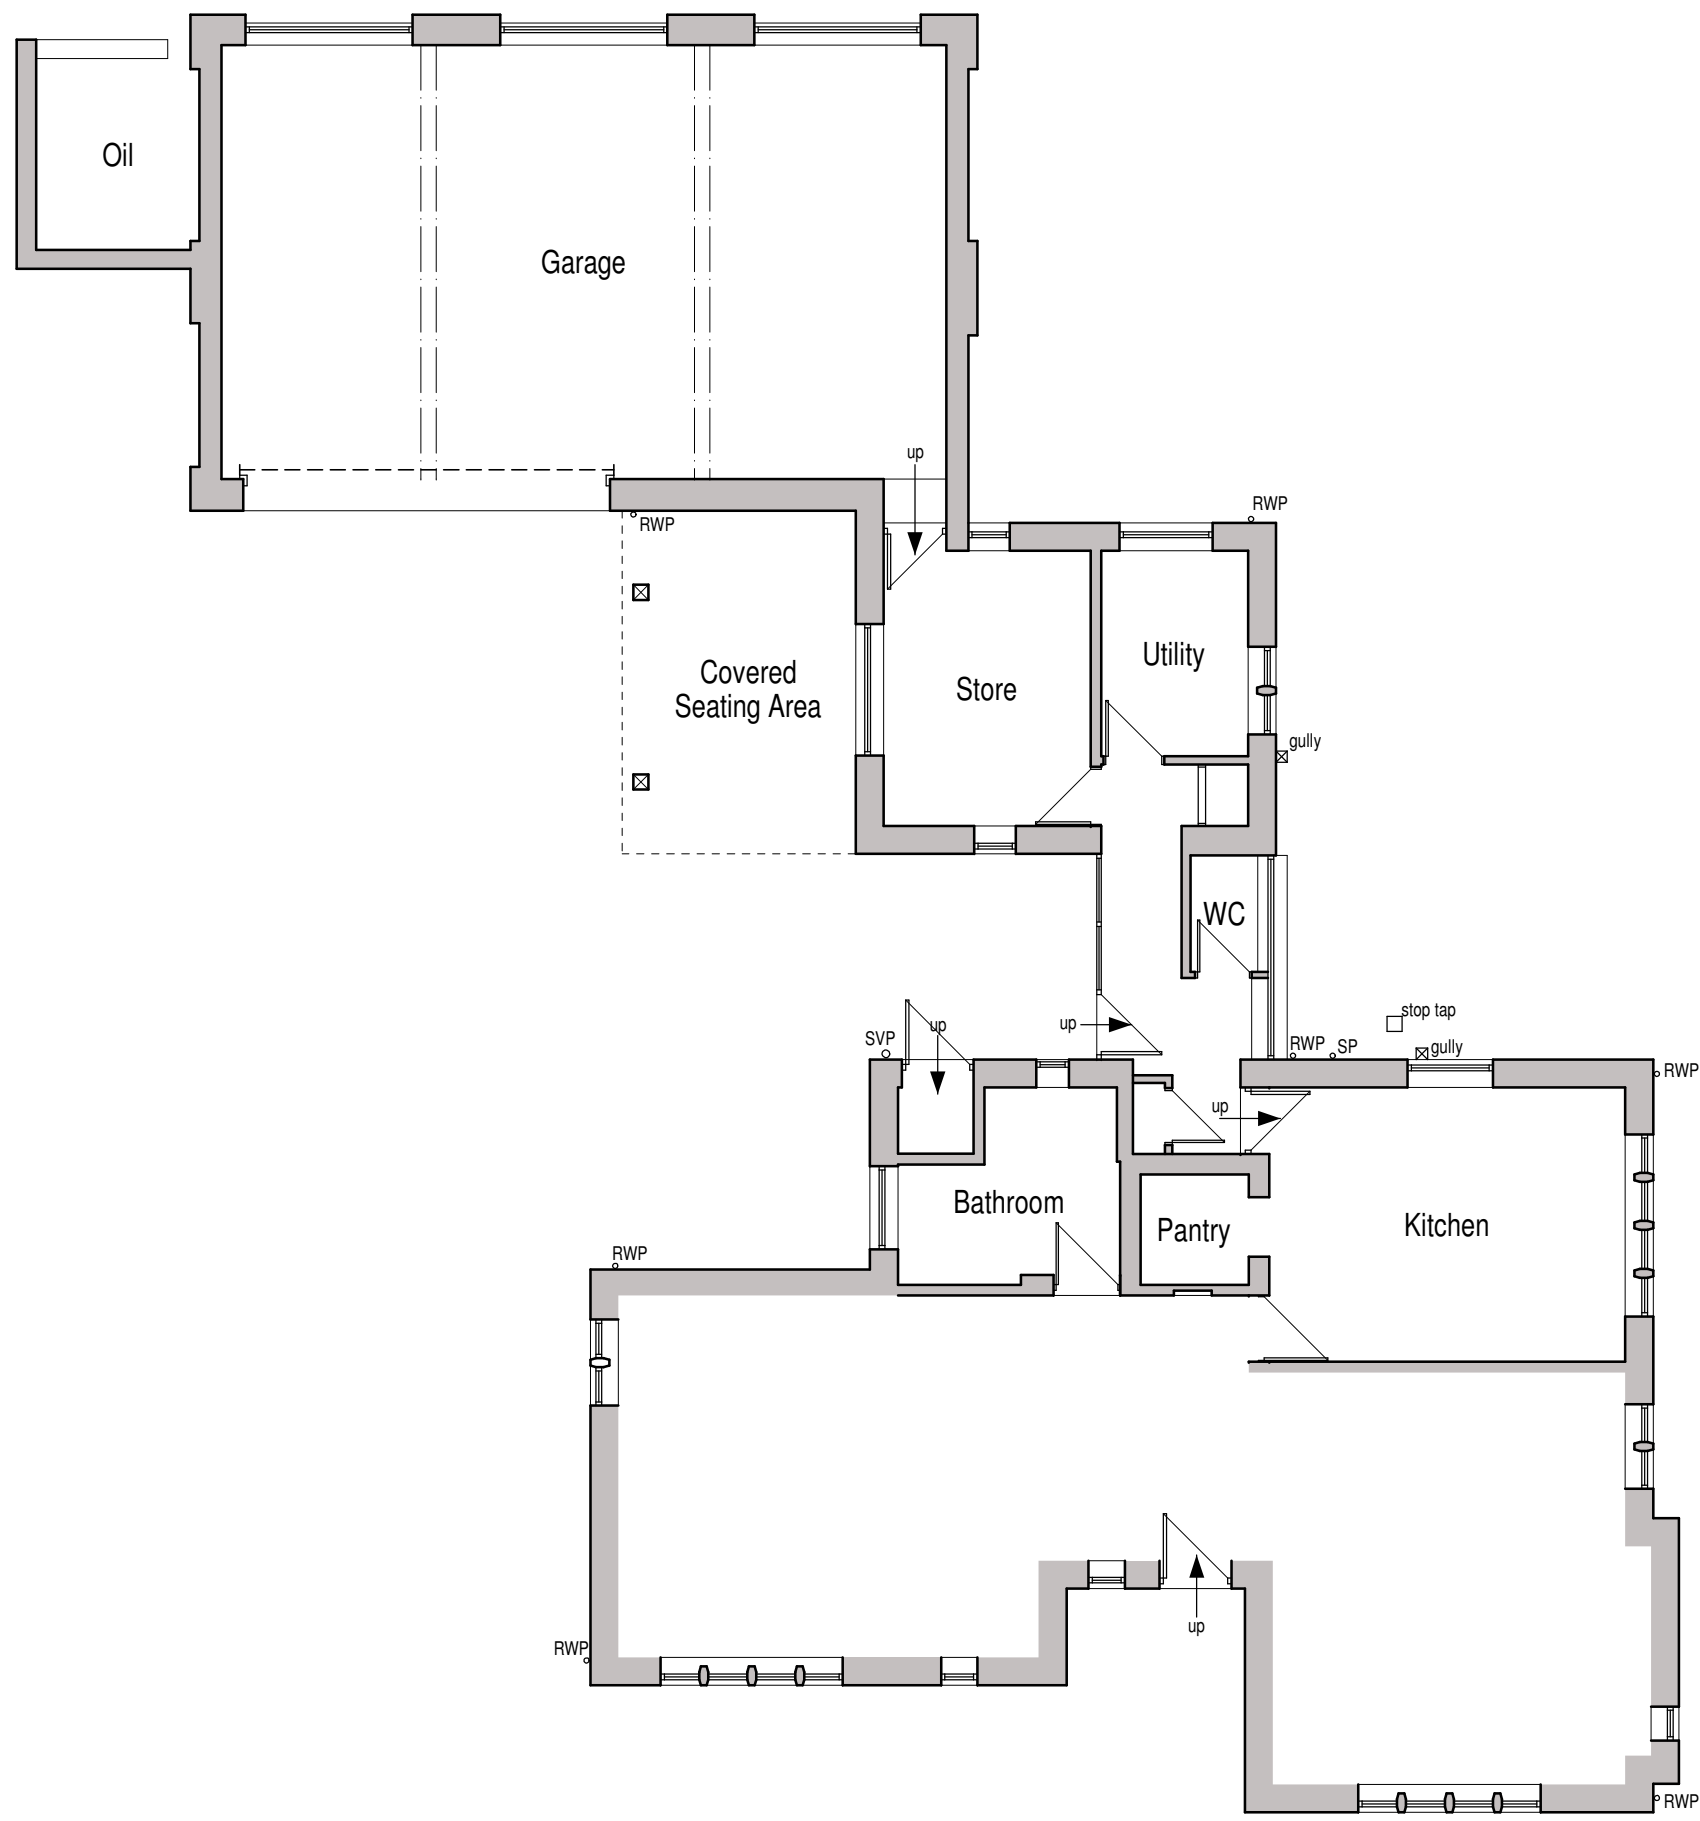


Ground Floor Plan



North Elevation



East Elevation

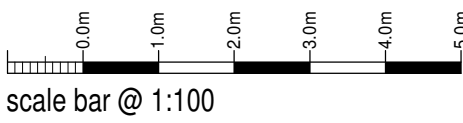

Tina, Alec & Harriet Lancaster
Proposed Extensions and Alterations
Stone House,
Macclesfield Road,
Leek,
ST13 8SF
Existing Conditions
Ground Floor Plan and Elevations
Date October 2021 Sheet A1 Scale 1:100
Dwg No. 2021-2631-01 Rev. - Drawn NAW



10 Cawdry Buildings, Fountain Street, Leek, ST13 6JP
Telephone: 01538 386002
E-mail: info@sammonsltd.co.uk
Web: www.sammonsltd.co.uk

This drawing is copyright.
All dimensions must be checked prior to commencement.