



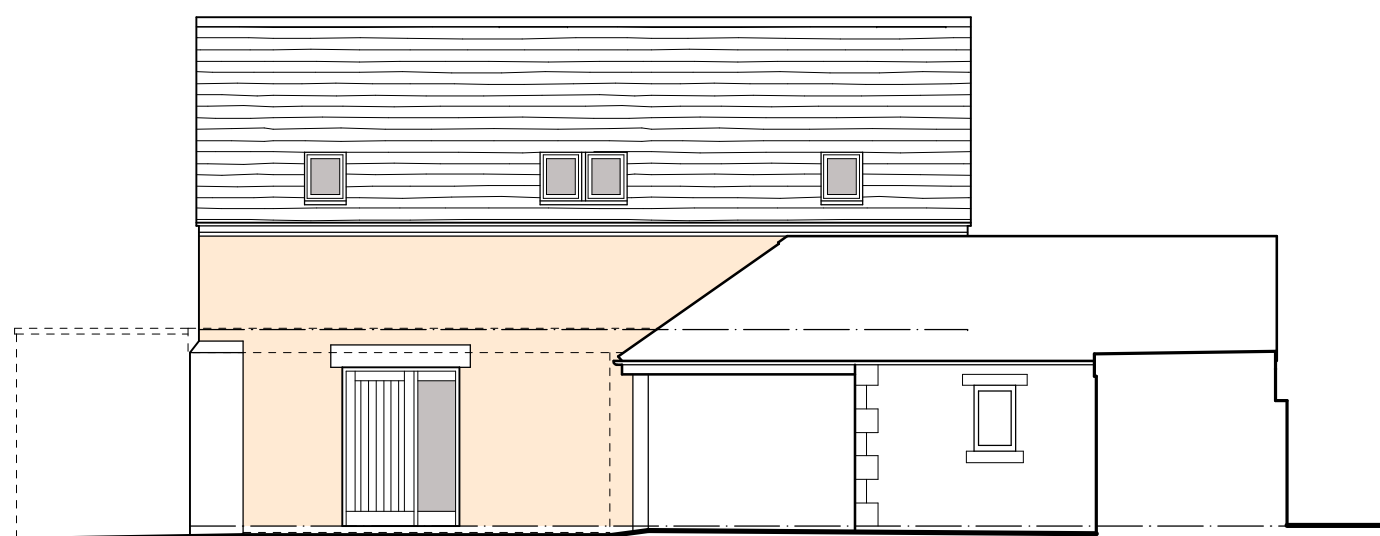

East Elevation




West Elevation

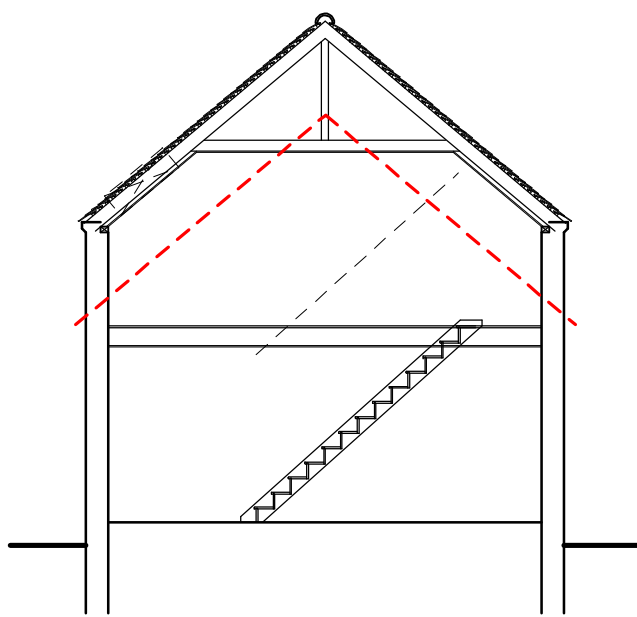


South Elevation




North Elevation

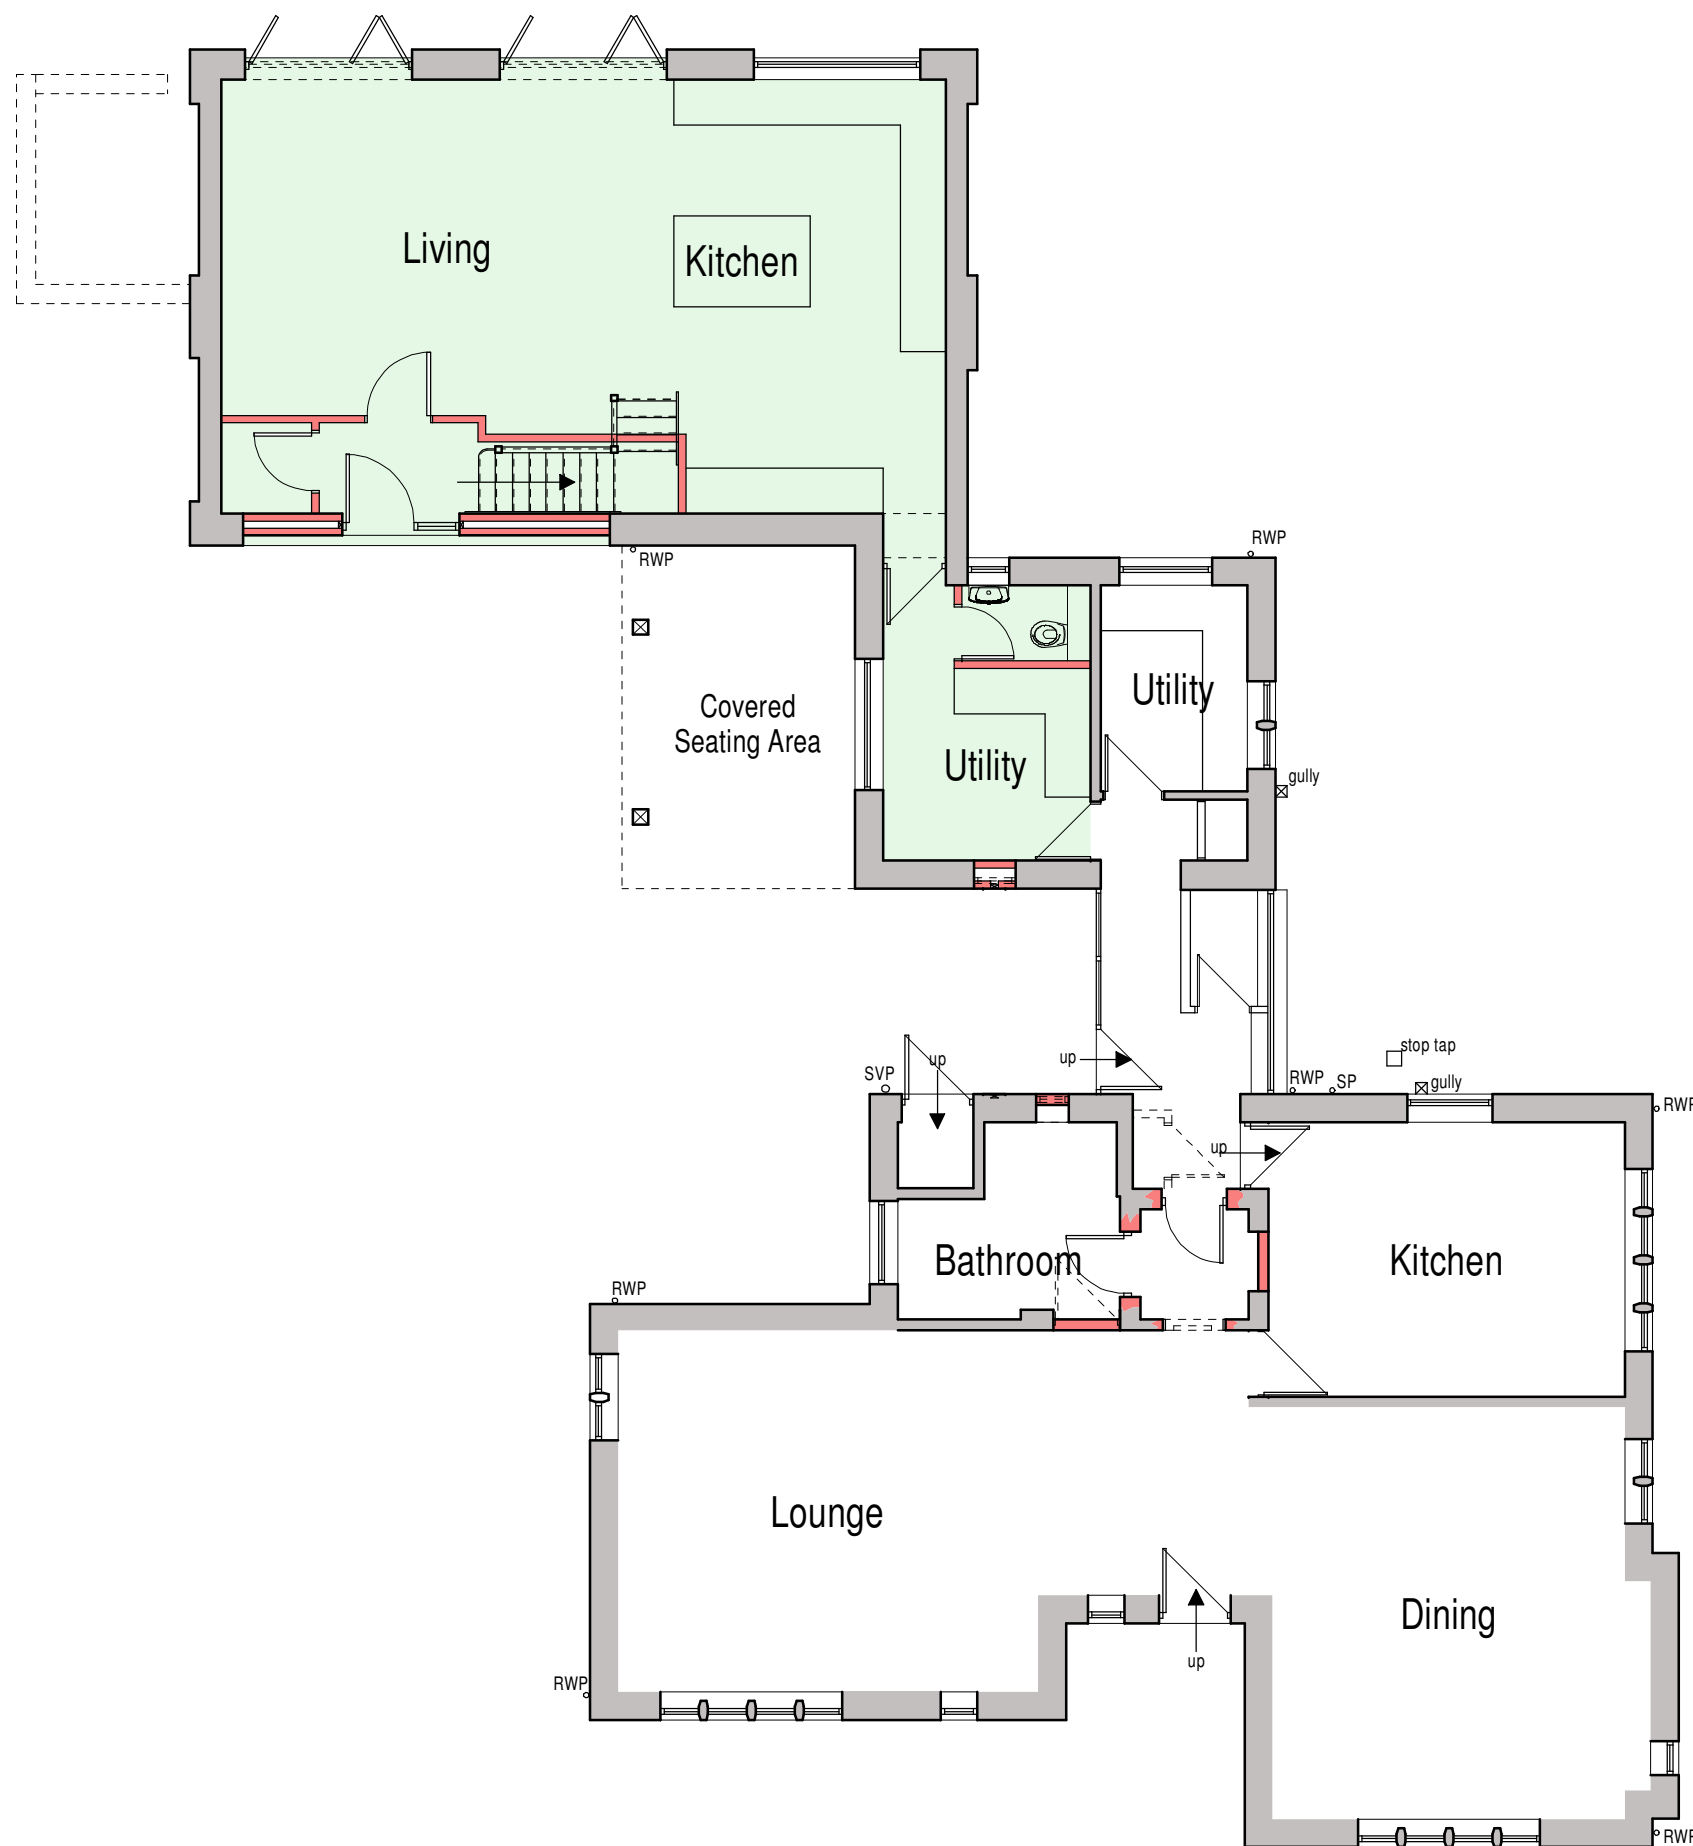

Ground Floor Plan

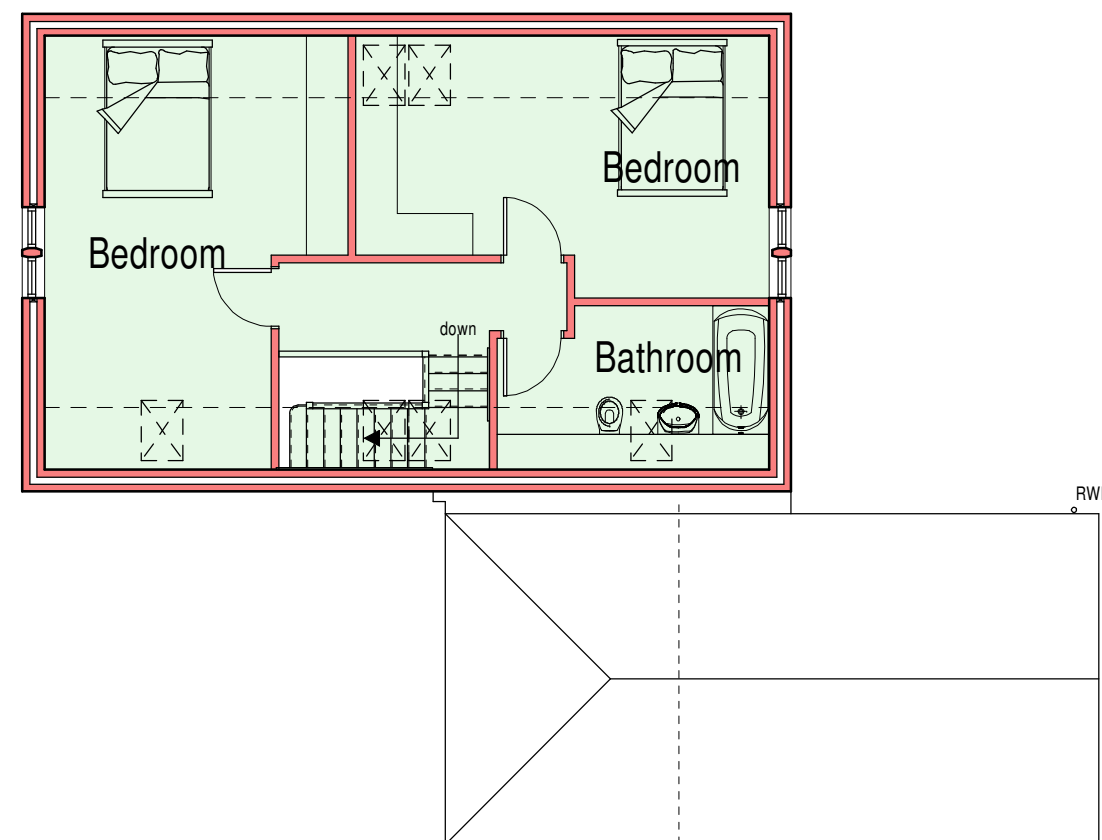

First Floor Plan

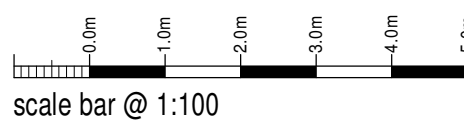

Tina, Alec & Harriet Lancaster

Proposed Extensions and Alterations
Stone House,
Macclesfield Road,
Leek,
ST13 8SF
Sketch Proposal
Ground Floor Plan and Elevations

Date	Sheet	Scale
July 2022	A1	1:100
Dwg No.	Rev.	Drawn
2021-2631-04	A	RG

A-15/02/2024 - PLAN UPDATED FOR PLANNING RESUBMISSION



10 Cawdry Buildings, Fountain Street, Leek, ST13 6JP
Telephone: 01538 386002
E-mail: info@sammonsld.co.uk
Web: www.sammonsld.co.uk

This drawing is copyright.
All dimensions must be checked prior to commencement.