

accordance with the project specific drawings as approved by the planning department prior to commencing construction works.
Contact Enoch Architecture Ltd as required for clarification



Works to be completed in strict accordance with all project specific documents produced in accordance with the CDM Regulations 2015.

It remains the duty of the client and contractor to establish all legal boundaries on site.

This drawing and its contents remain the copyright of Epoch Architecture Ltd.

KEY

- | | |
|---------|--|
| F.C. | Floor - Off Height |
| C.H. | Head Height |
| C.H. | Clear Height |
| 220 | Protruding Height |
| FEW/CW# | Existing Full Water Inspection Chamber |
| FEW/CW# | Existing Surface Water Inspection Chamber |
| ECW/C# | Existing Combined Water Inspection Chamber |
| FEW/MH# | Existing Full Water Manhole |
| ESW/MH# | Existing Surface Water Manhole |
| ECW/MH# | Existing Combined Water Manhole |
| (P) | Denotes Proposed |
| DRP | Drainwater Pipe |
| SRP | Sanitary Pipe |
| S.S. | San-Stack |
| G. | Gully |
| Big | Back Inlet Gully |
| AL | Manhole |
| AL | Manhole |

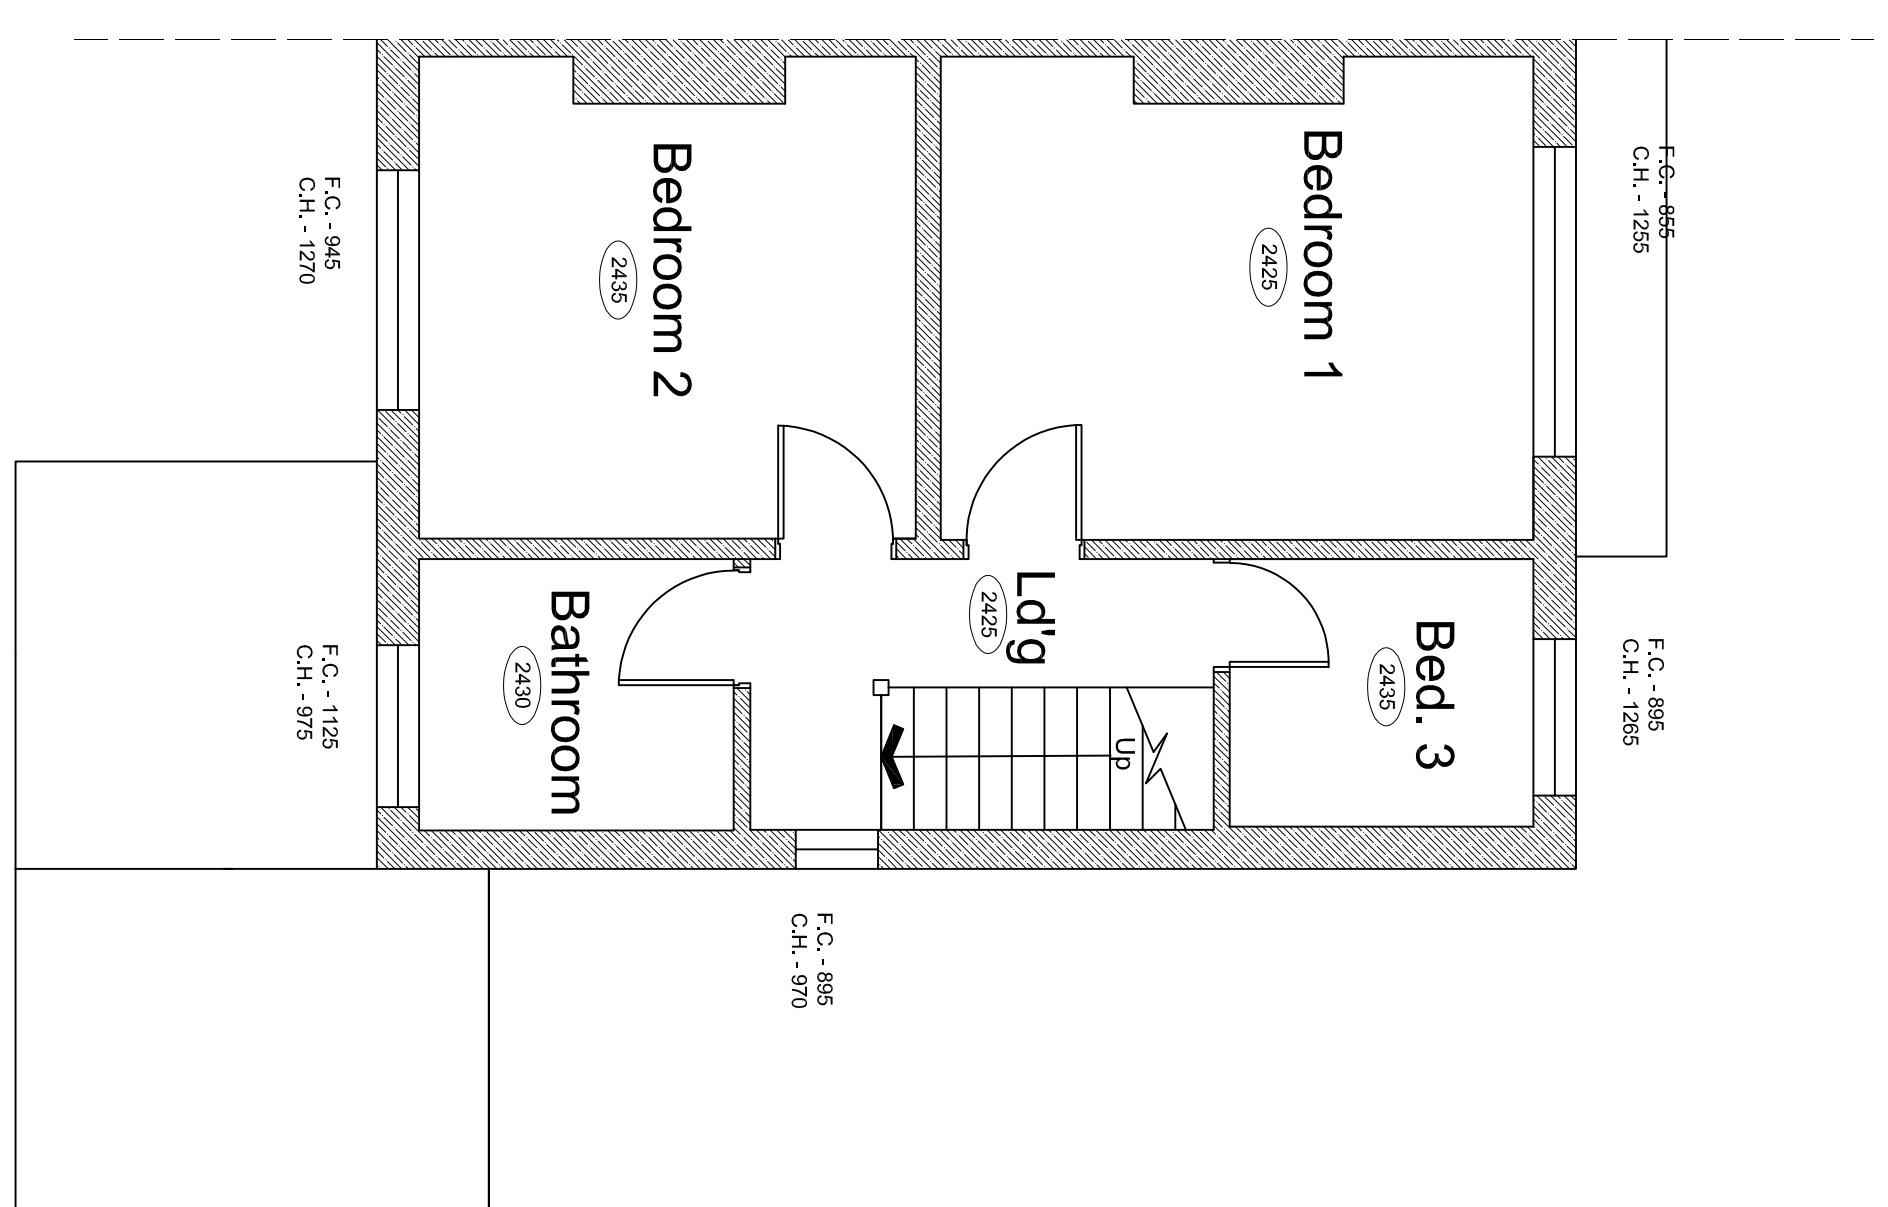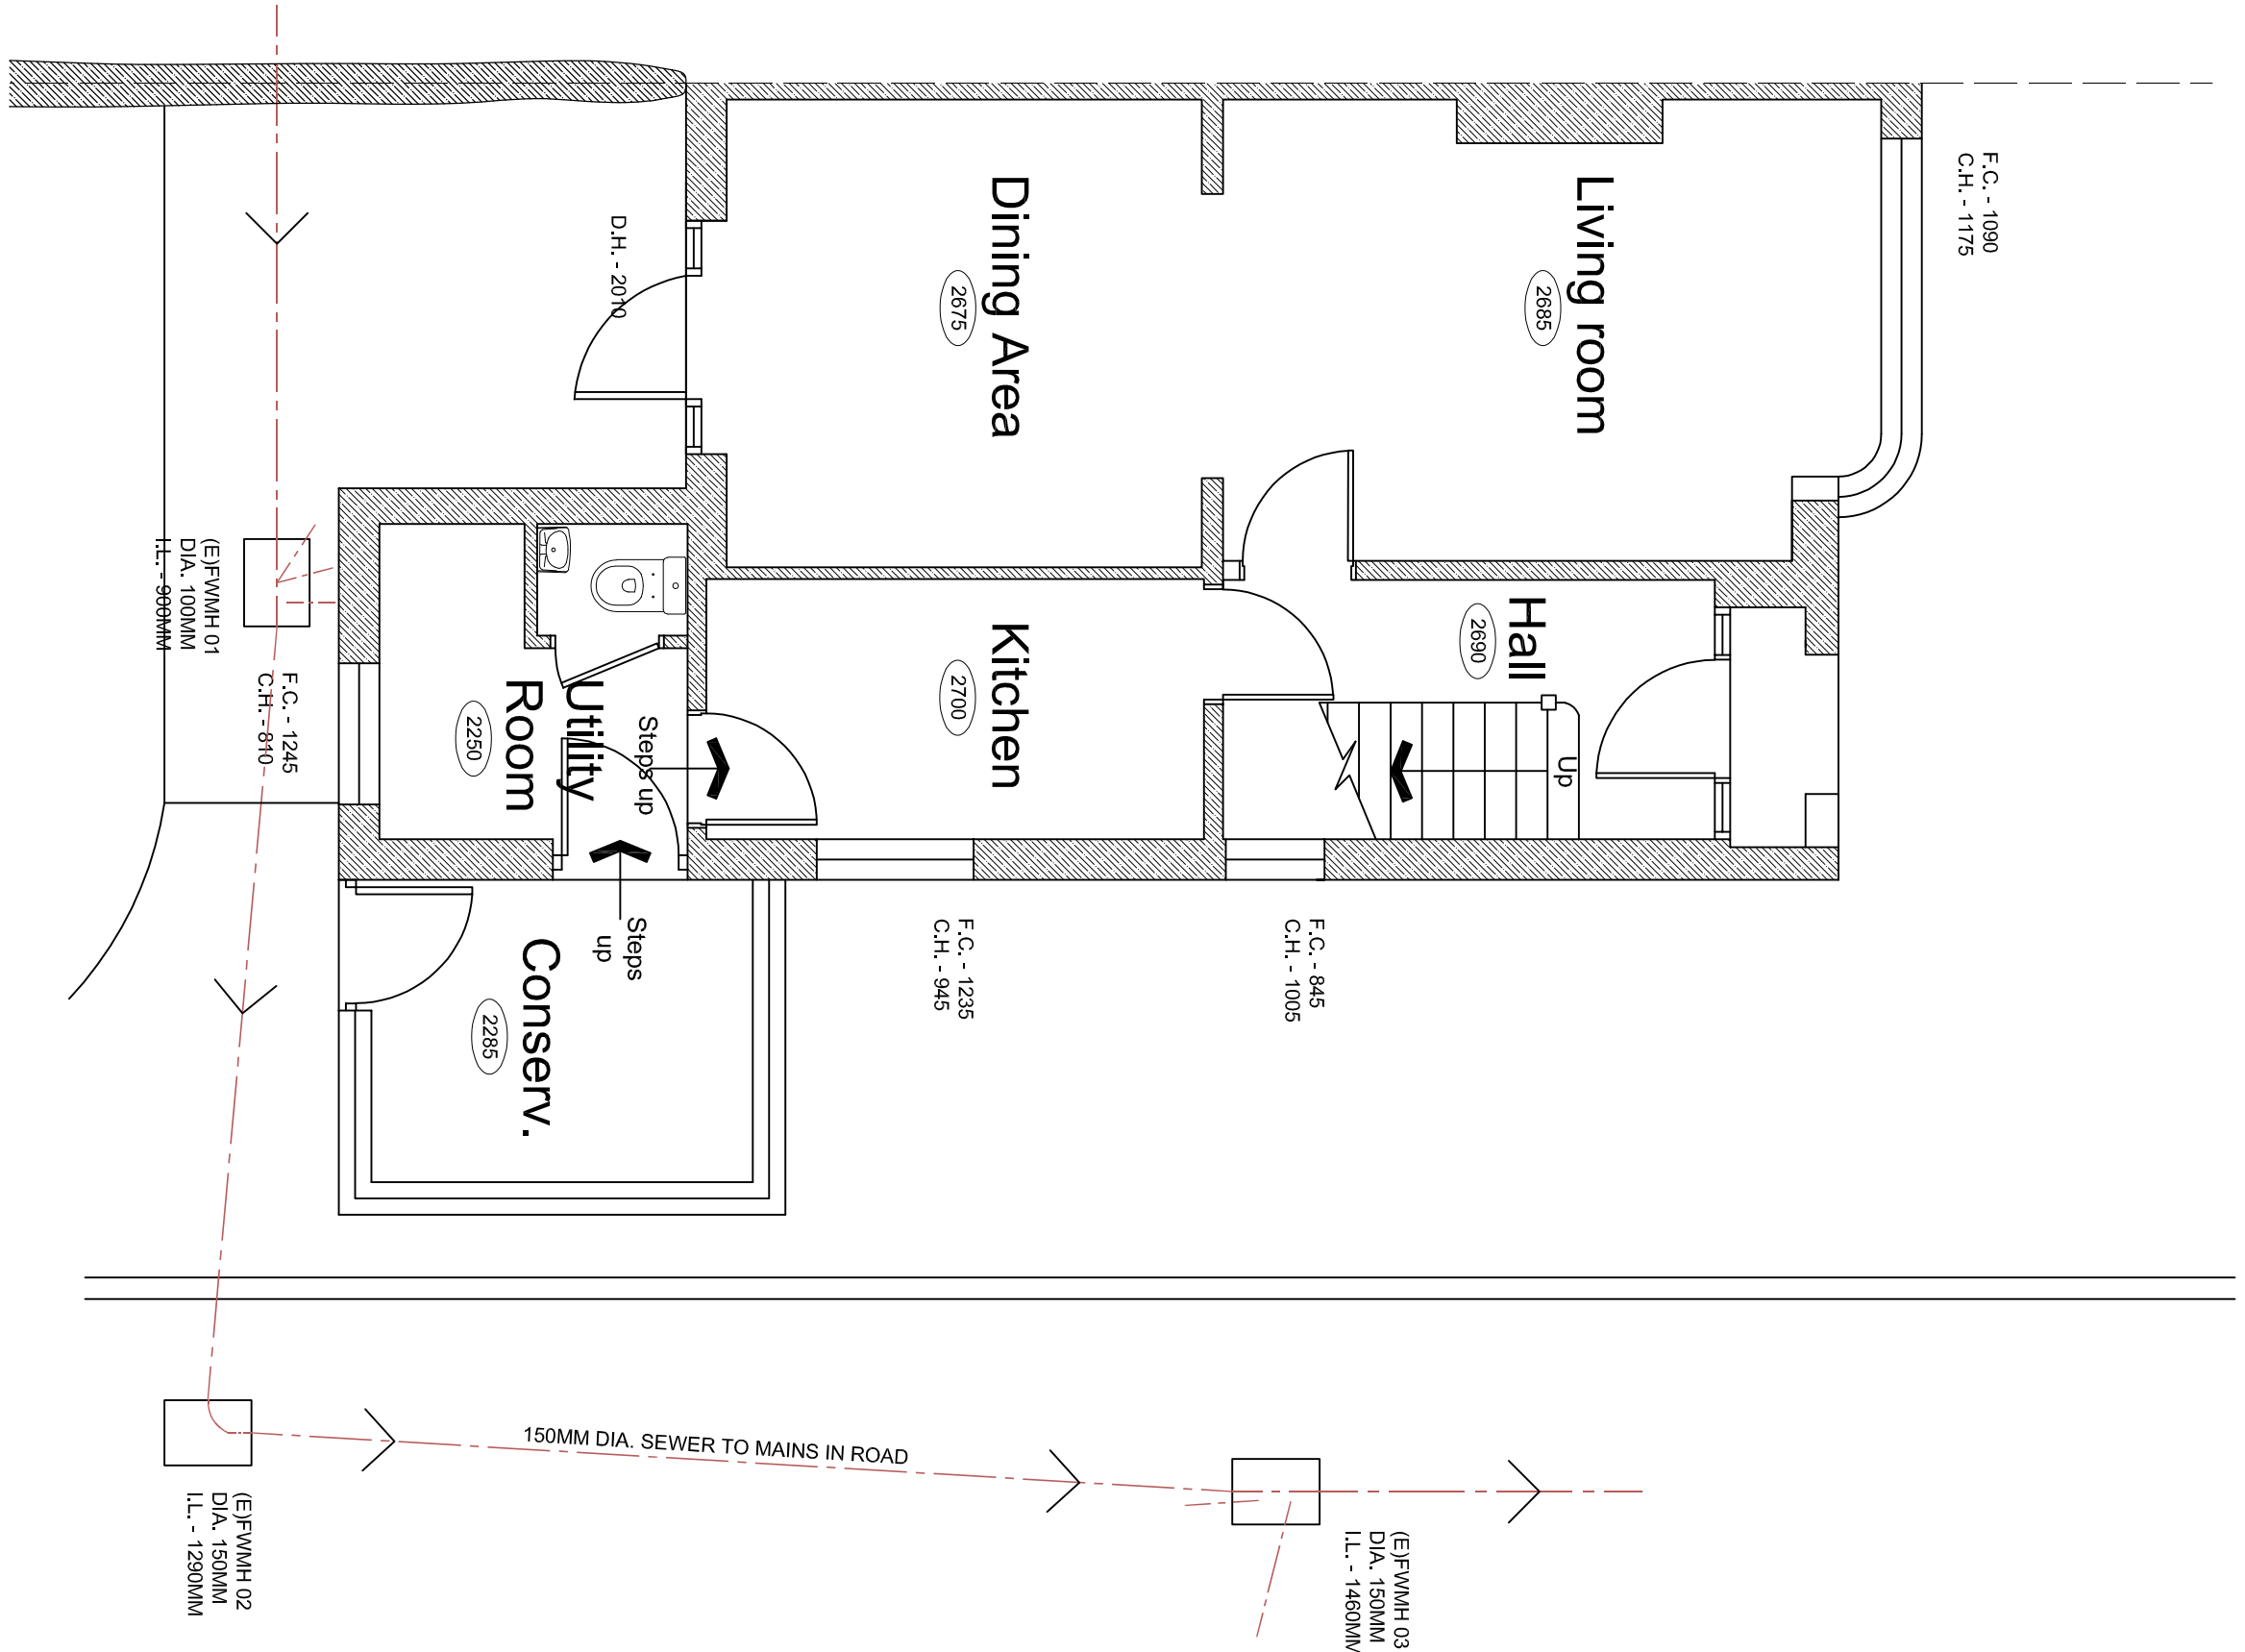

Existing First Floor Plan

Revision / Description	Date
Ms Burns	
Client	
Project	201 Park Lane, Knypersley Extension & Alterations Existing Ground & First Floor Plans
Drawing Title	
Drawing Ref.	P360 - 200
Date	07/02/24
Status	Feasibility Planning
	Scale 1:50
	Bldg. Frgs Tender
	Size A1
	Contract
	Construction



EPOCH Architecture Ltd
12 Robin Hill,
Biddulph Moor, Staffordshire, ST8 7NN
T: 01782 929536
M: 07709 390128
E: jonathan@epocharchitecture.co.uk
W: www.epocharchitecture.co.uk