






North Elevation Scale 1:50

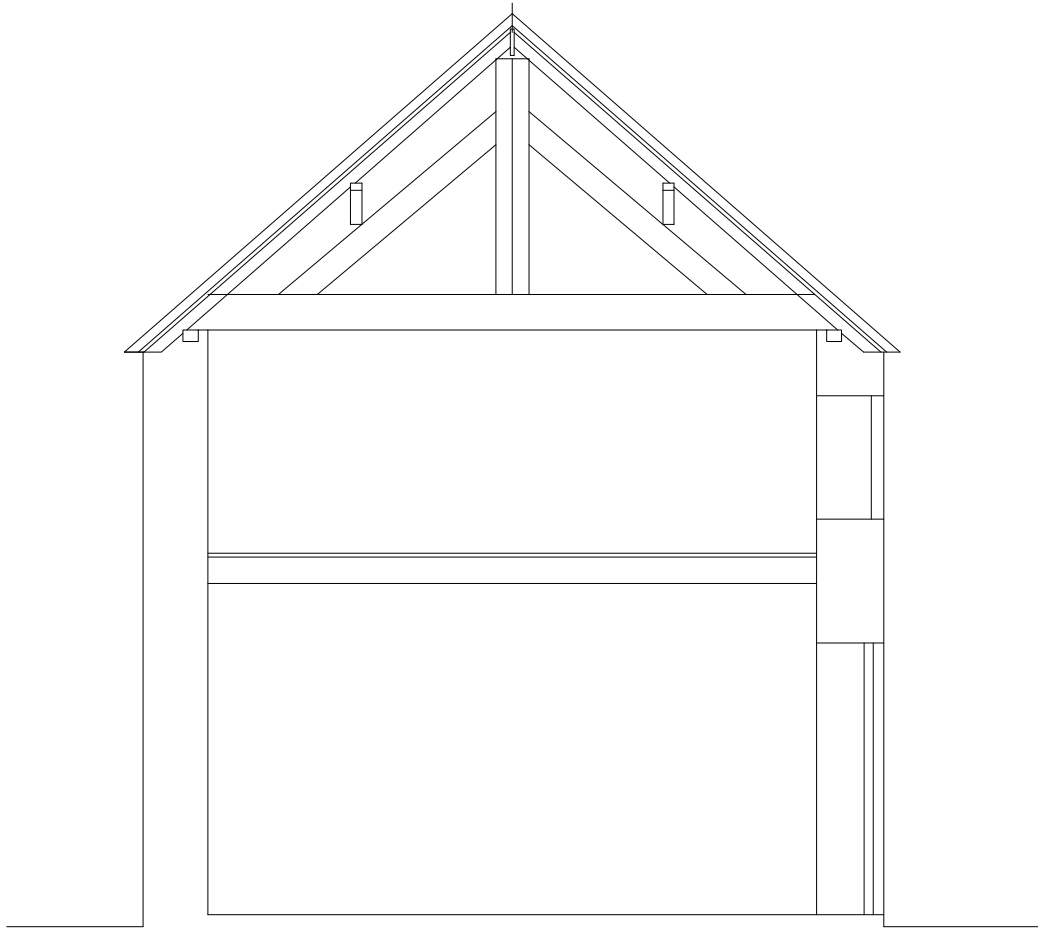


Section Y-Y Scale 1:50

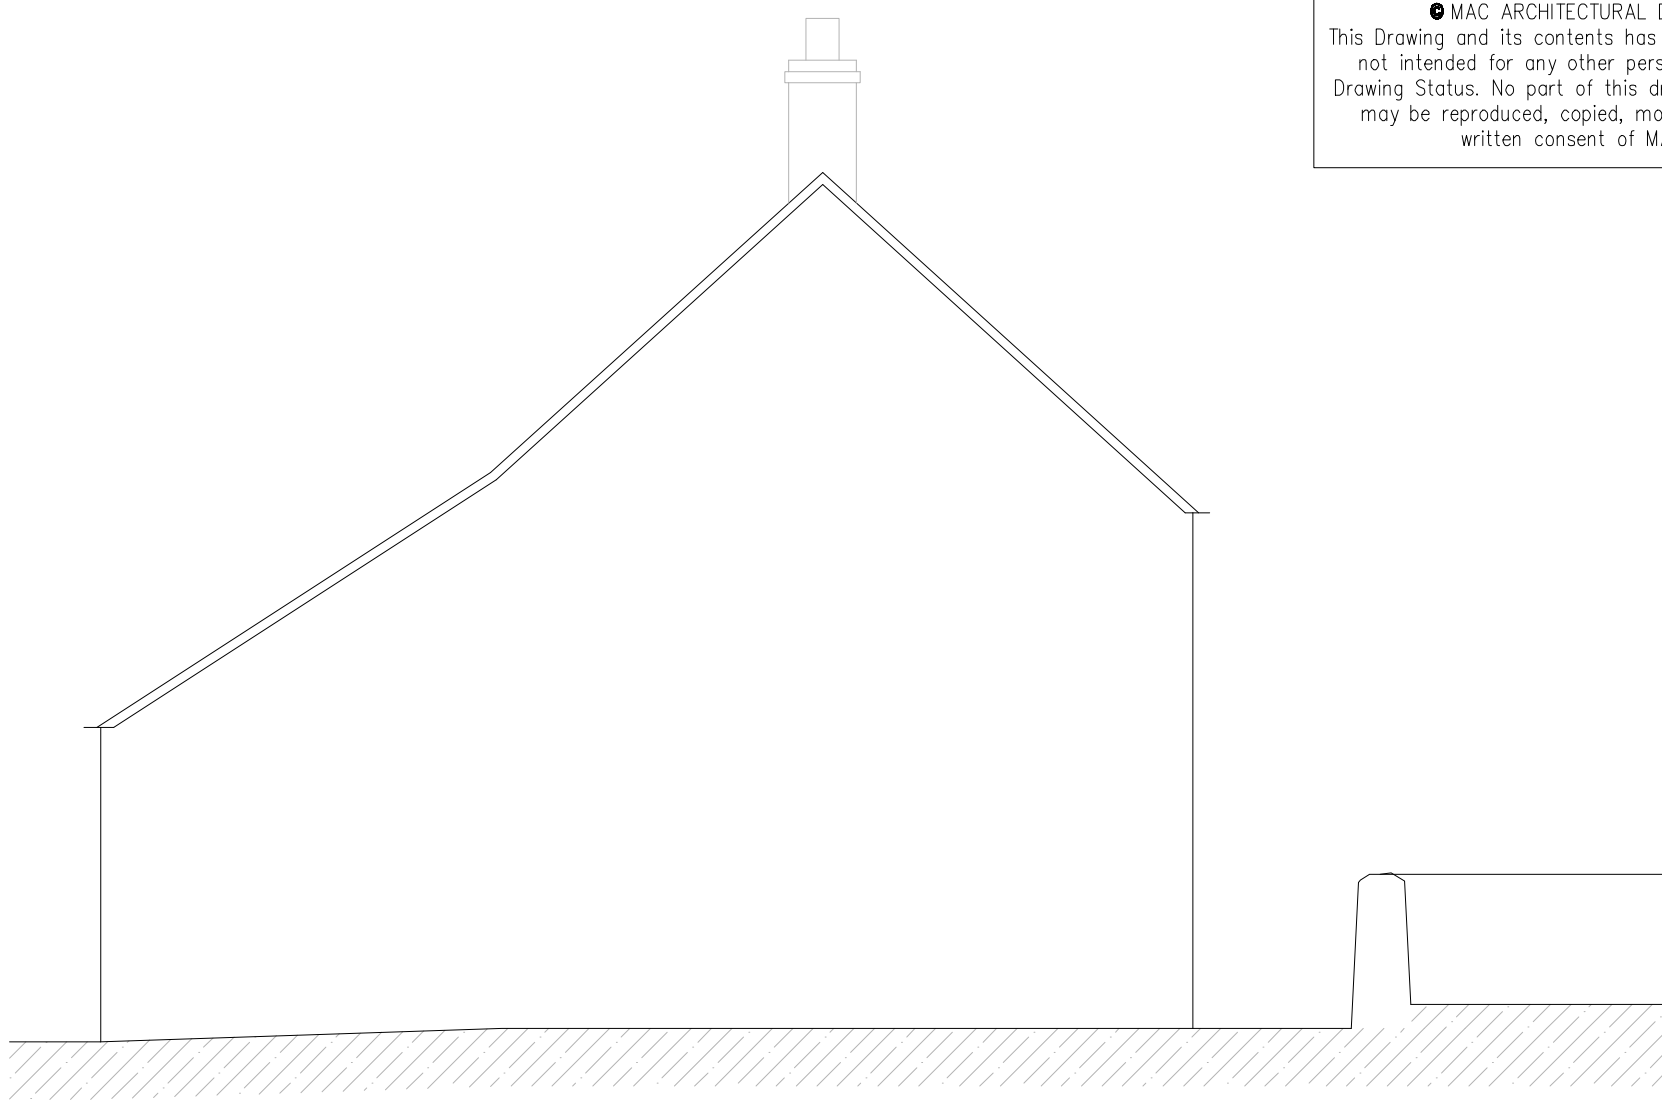

West Elevation Scale 1:50

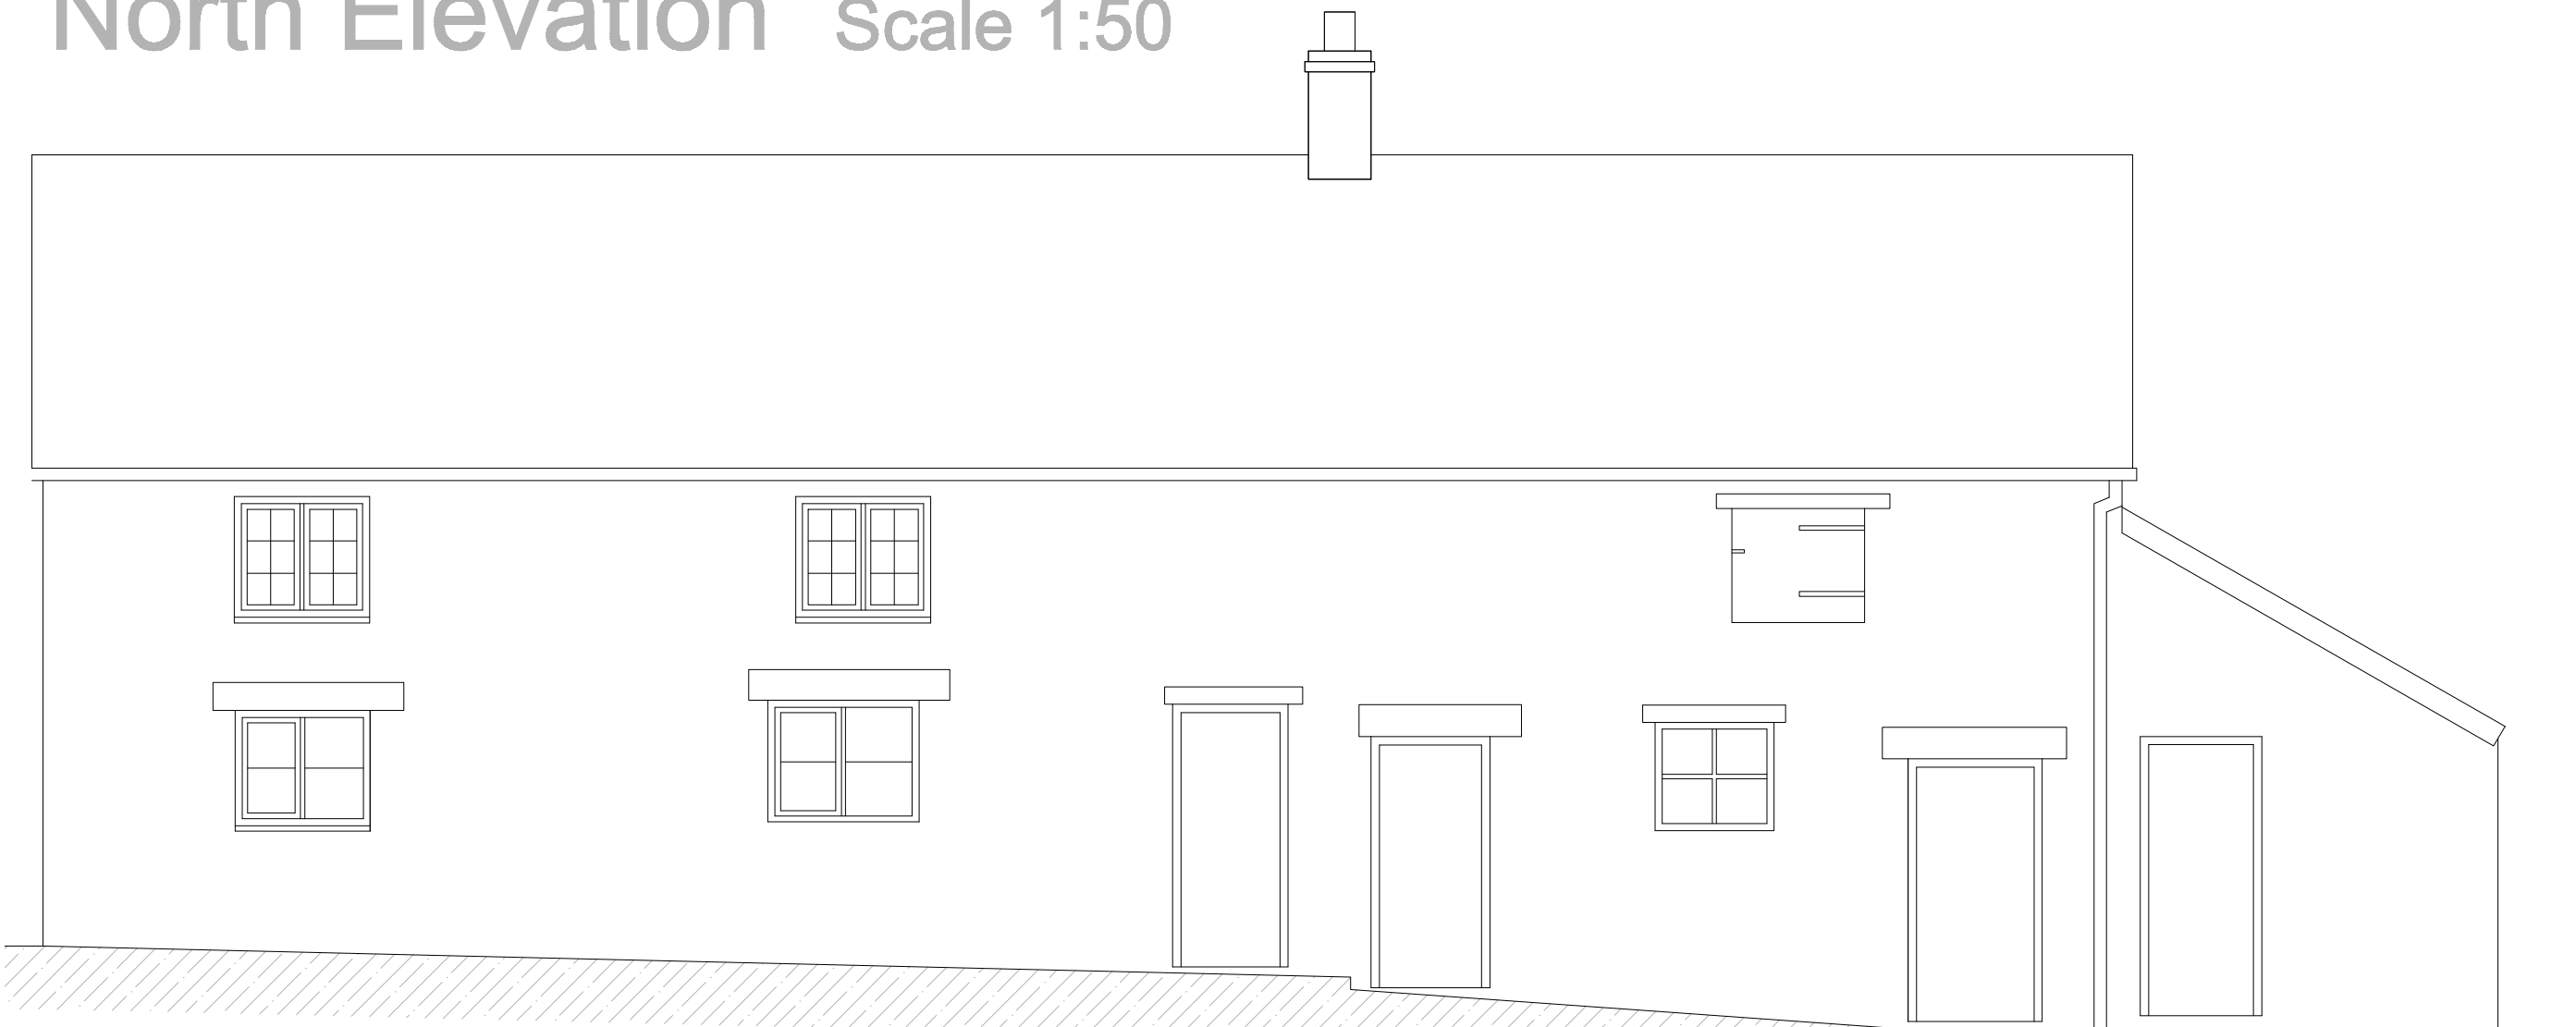


South Elevation Scale 1:50

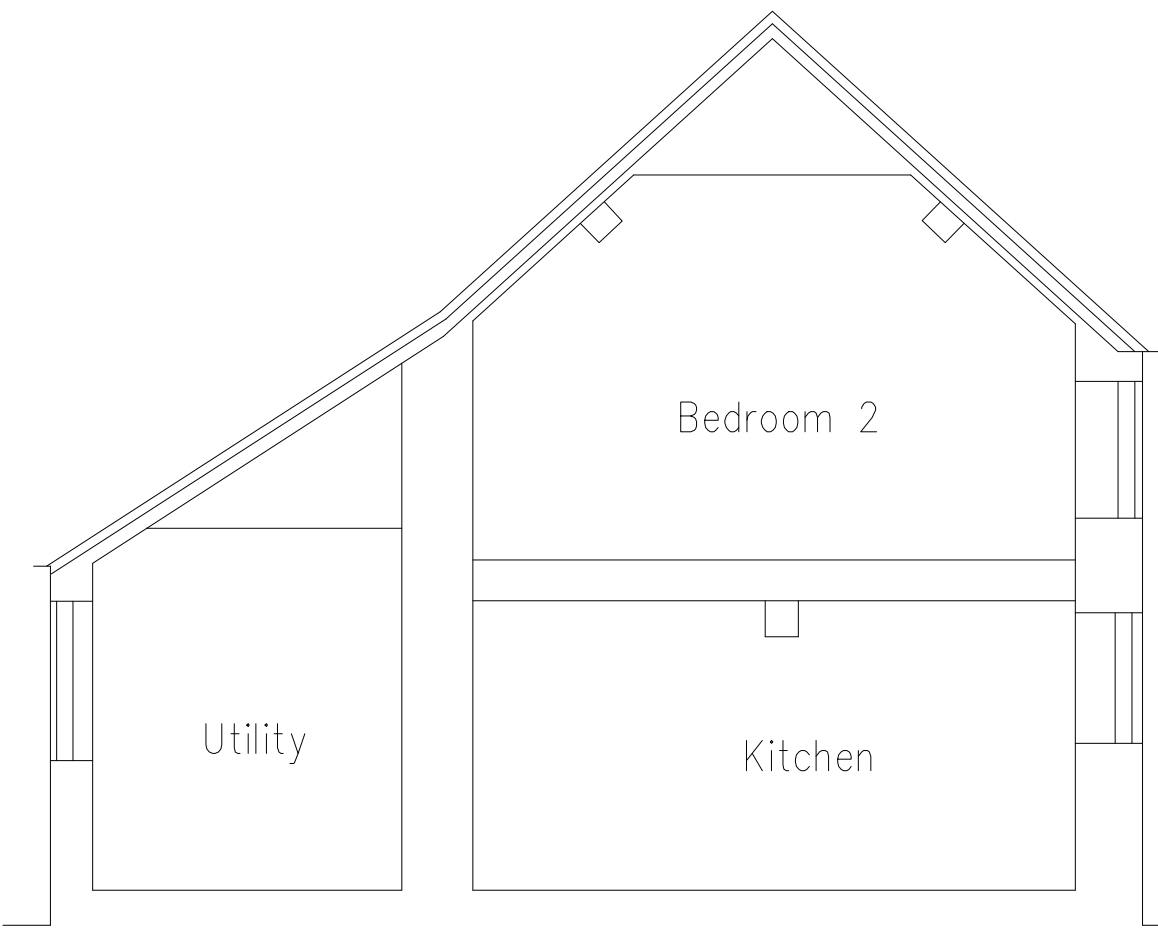

Section X-X Scale 1:50



East Elevation Scale 1:50

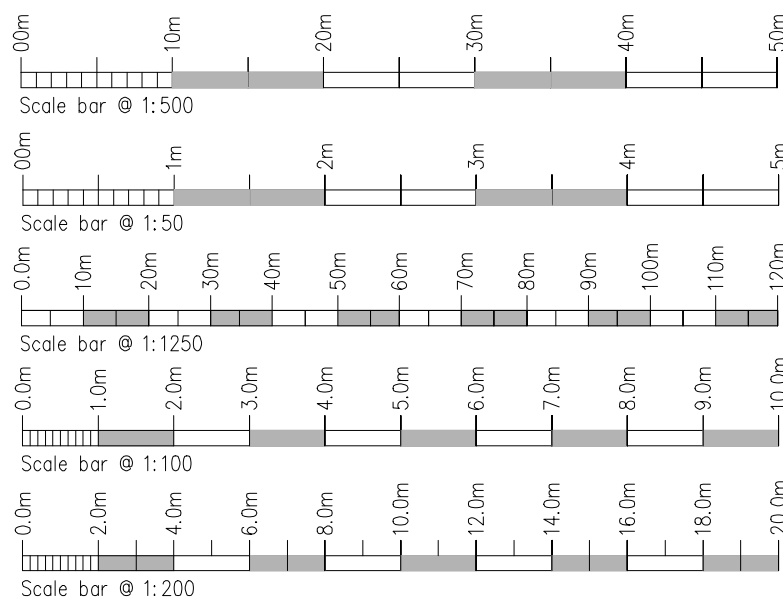

Rev.	Drawn	Comments.	Date


MAC
ARCHITECTURAL DESIGN LTD
Moorland House, 123 Moorland Road, Burslem, ST6 1JD.
T:01782 503302 E:admin@mac-arch.co.uk

Client:
Mr & Mrs Bold.


Project:
**Proposed Extensions & Alterations
at Ash Tree Lodge Caudon Low.
Caudon, Stoke on Trent.
Staffordshire. ST10 3EX.**

Title:
Plans & Elevations as Existing.

Status:
Planning.

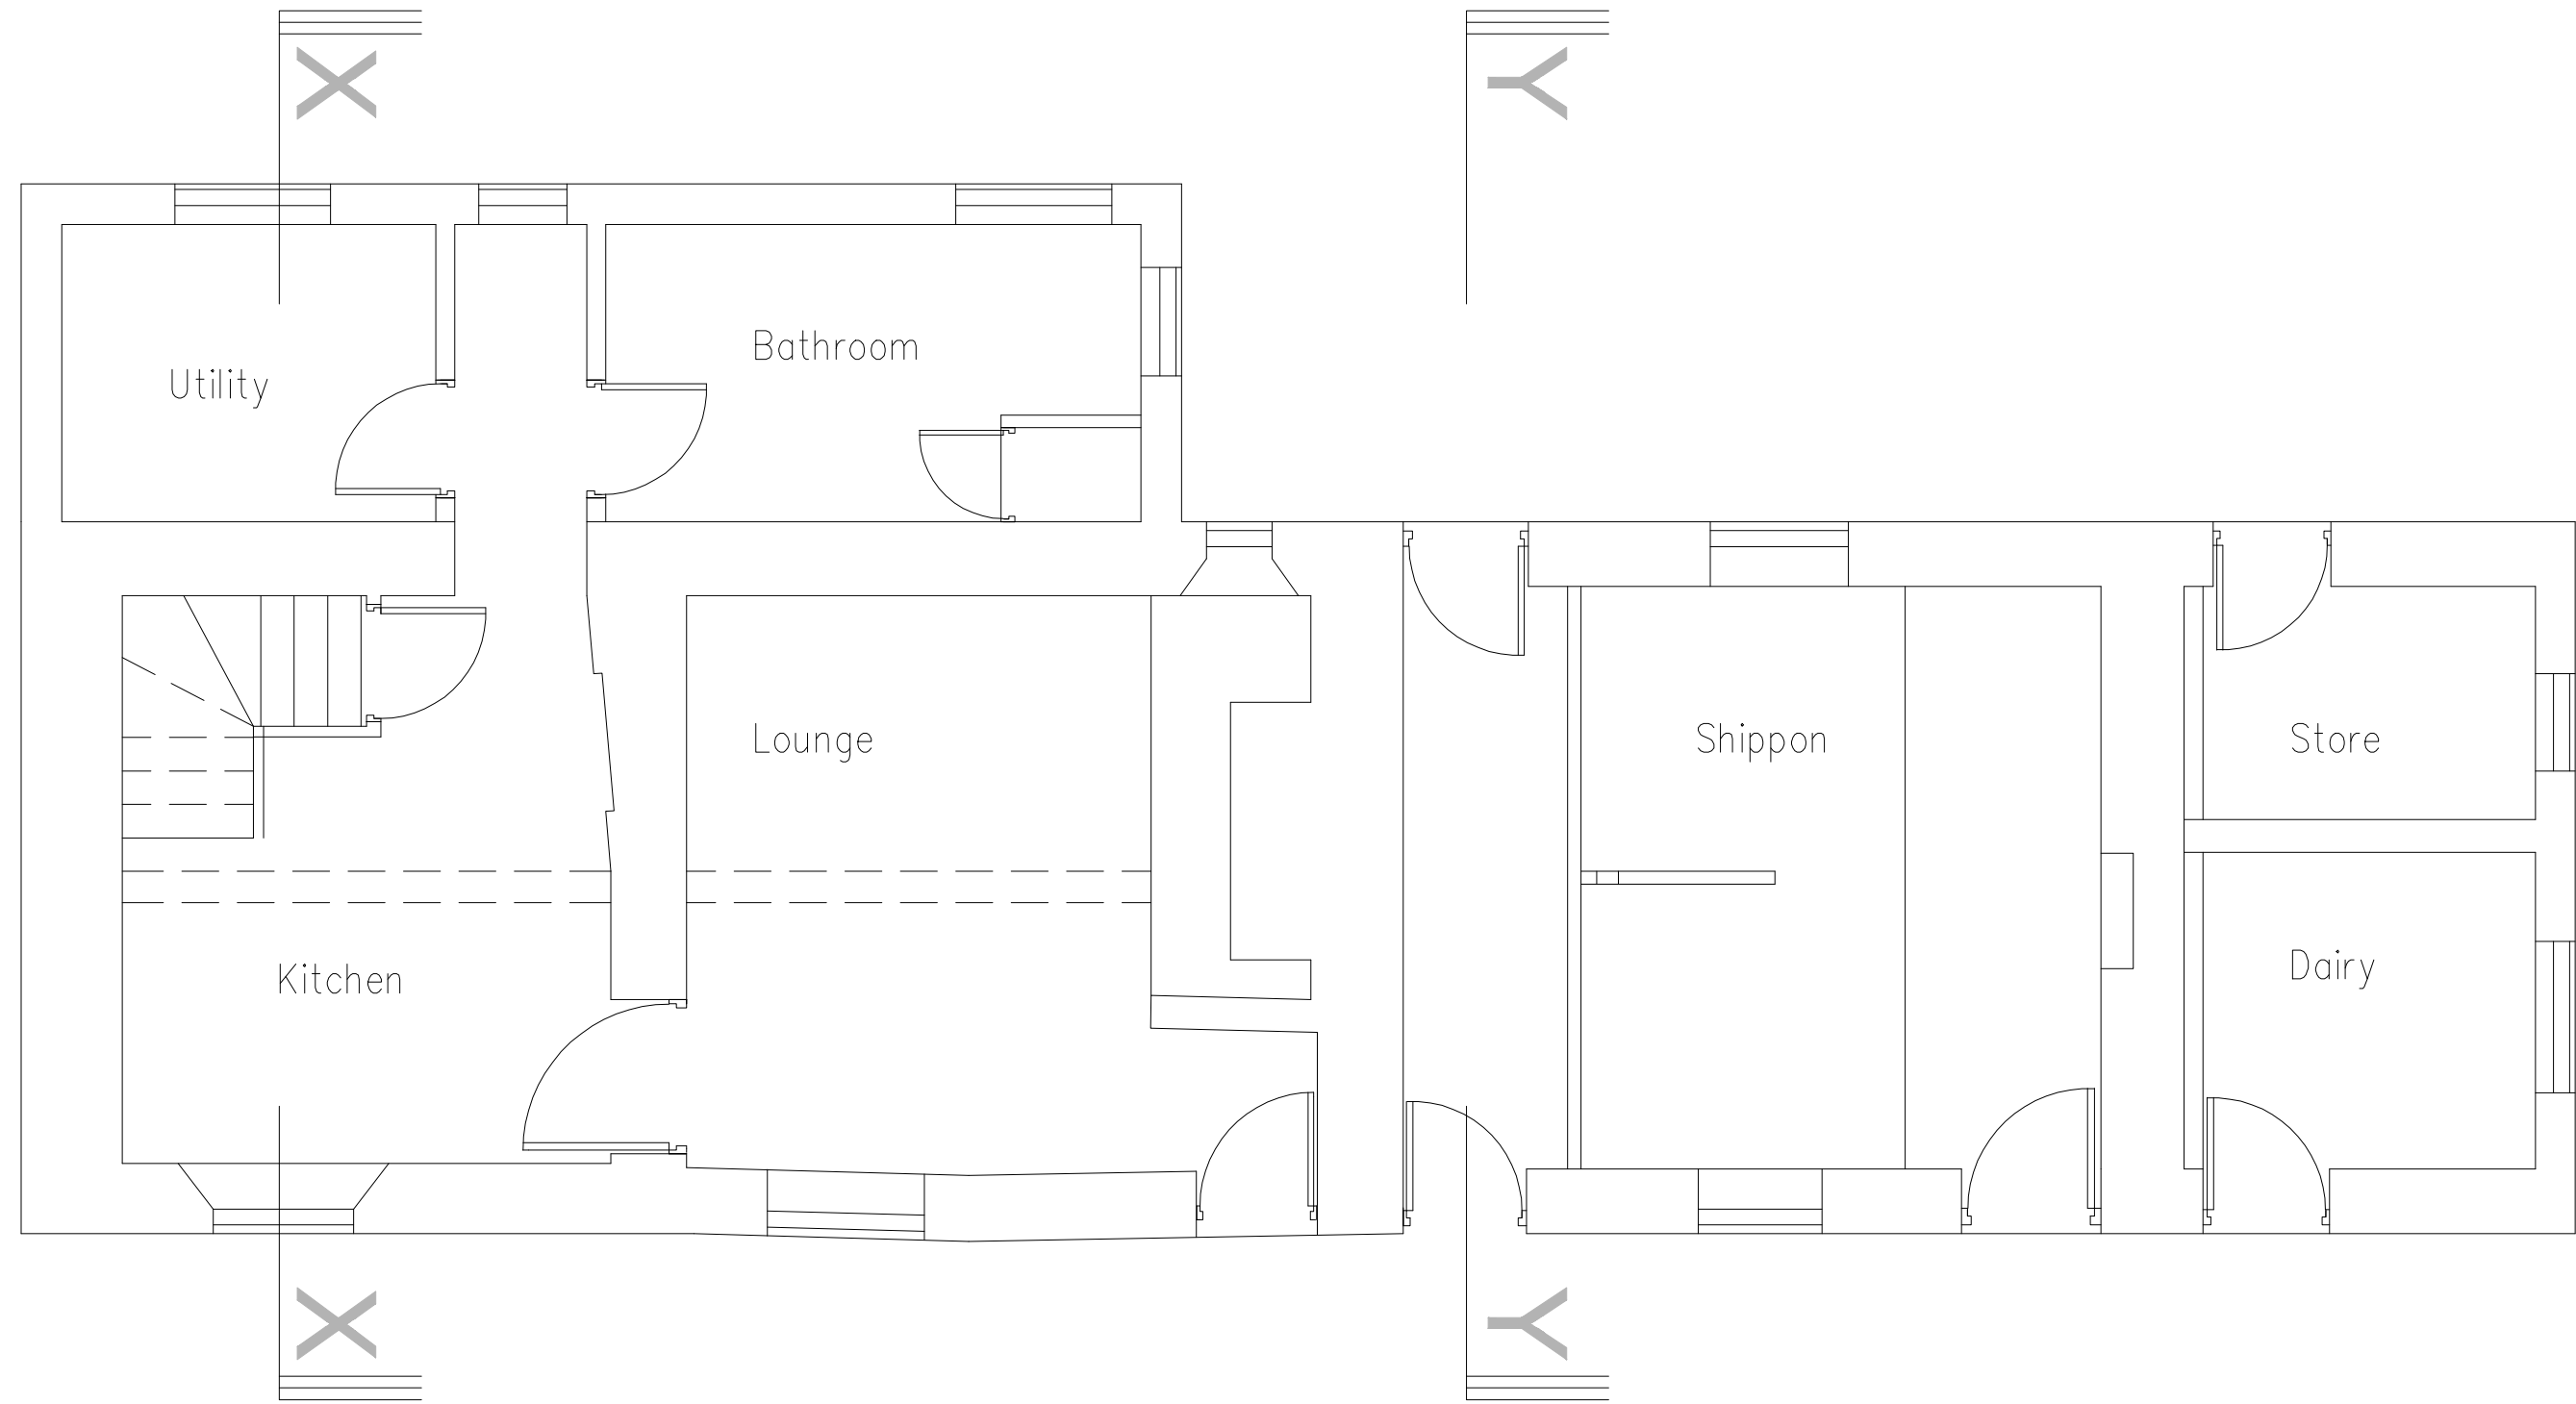

Ground Floor Plan Scale 1:50

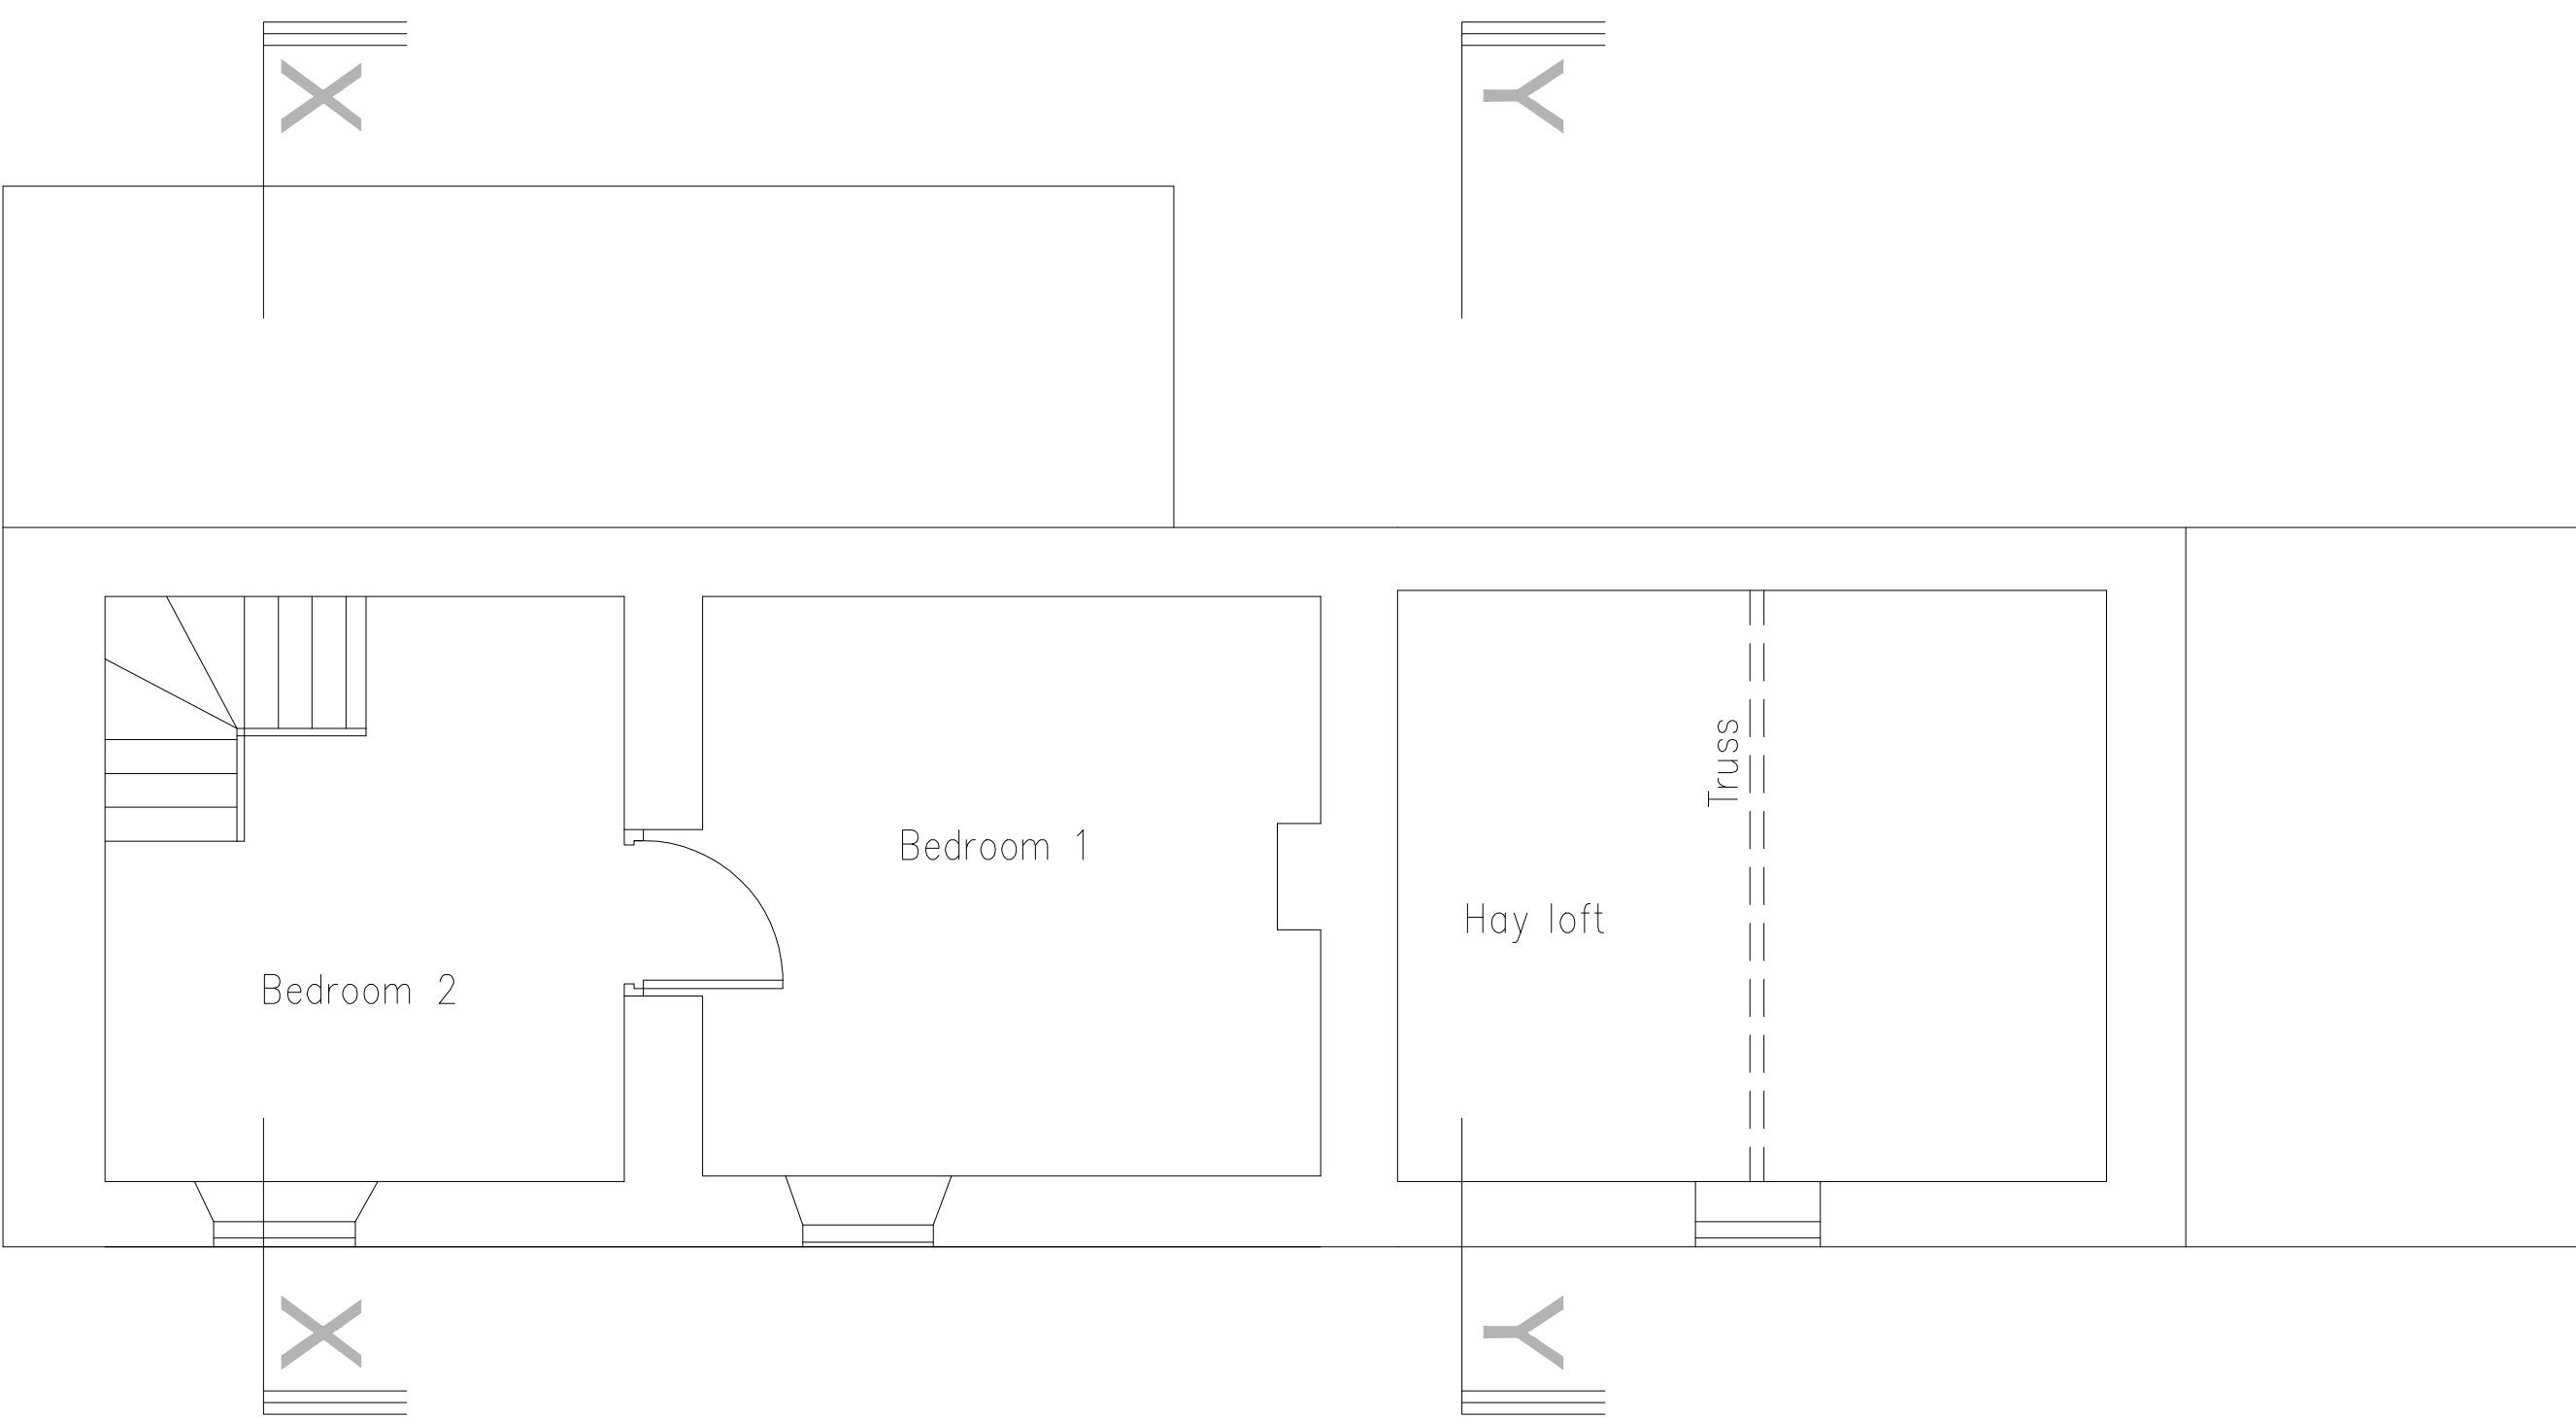

First Floor Plan Scale 1:50