



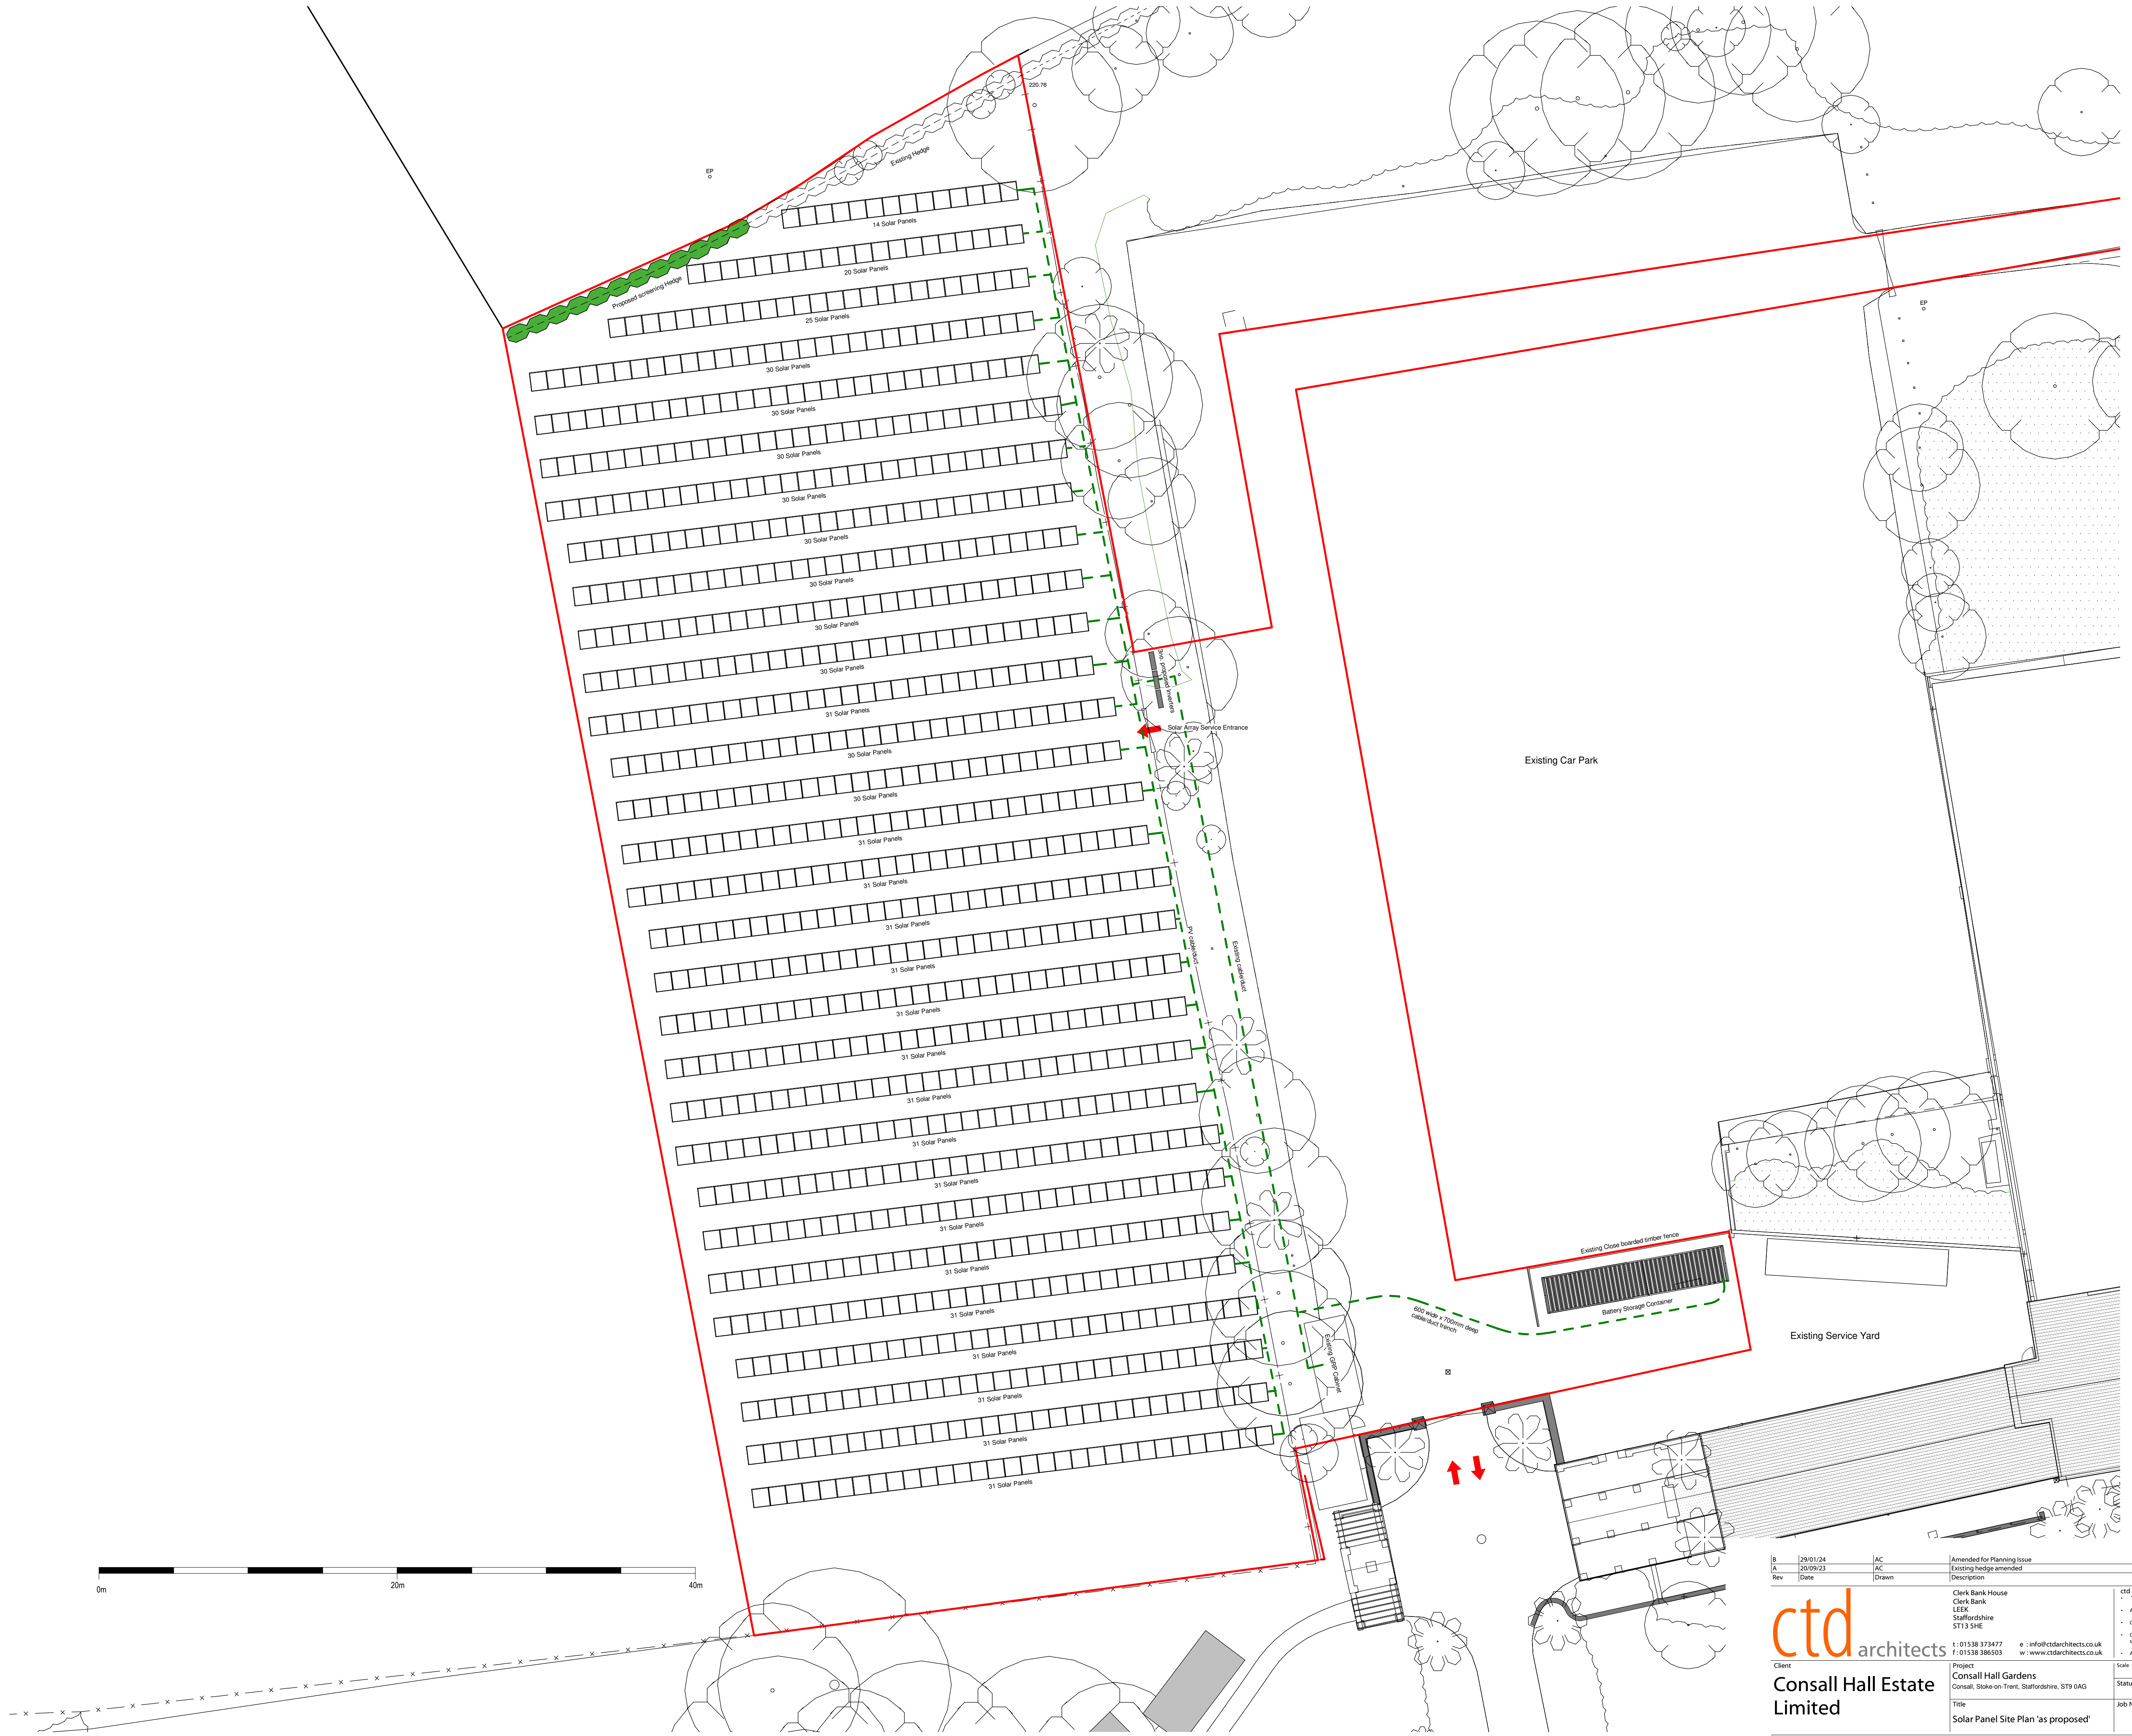

B	29/01/24	AC	Amended for Planning Issue									
A	20/09/23	AC	Existing hedge amended									
Rev	Date	Drawn	Description									
	Clerk Bank House Clerk Bank LEEK Staffordshire ST13 5HE		ctd architects © 2024 - This drawing is copyright. - All dimensions to be checked on site before proceeding. - Contractor must notify the architect of any discrepancies before proceeding. - Contractor to check/adjust dimensions of new work to suit existing conditions. Do not assume existing structure or details are plumb, square or level. - All drawings to be read in conjunction with all other consultants drawings and specs.									
	t: 01538 373477 e: info@ctdarchitects.co.uk f: 01538 386503 w: www.ctdarchitects.co.uk											
Client	Project Consall Hall Gardens Consall, Stoke-on-Trent, Staffordshire, ST9 0AG		Scale	1:200	Size	A1	Drawn	AC	CHK'd	KL	Date	20/06/23
Consall Hall Estate Limited	Title Solar Panel Site Plan 'as proposed'		Status	PLANNING ISSUE								
			Job No	1824	Drawing No	AL353			Rev.	B		

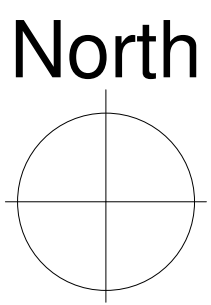