




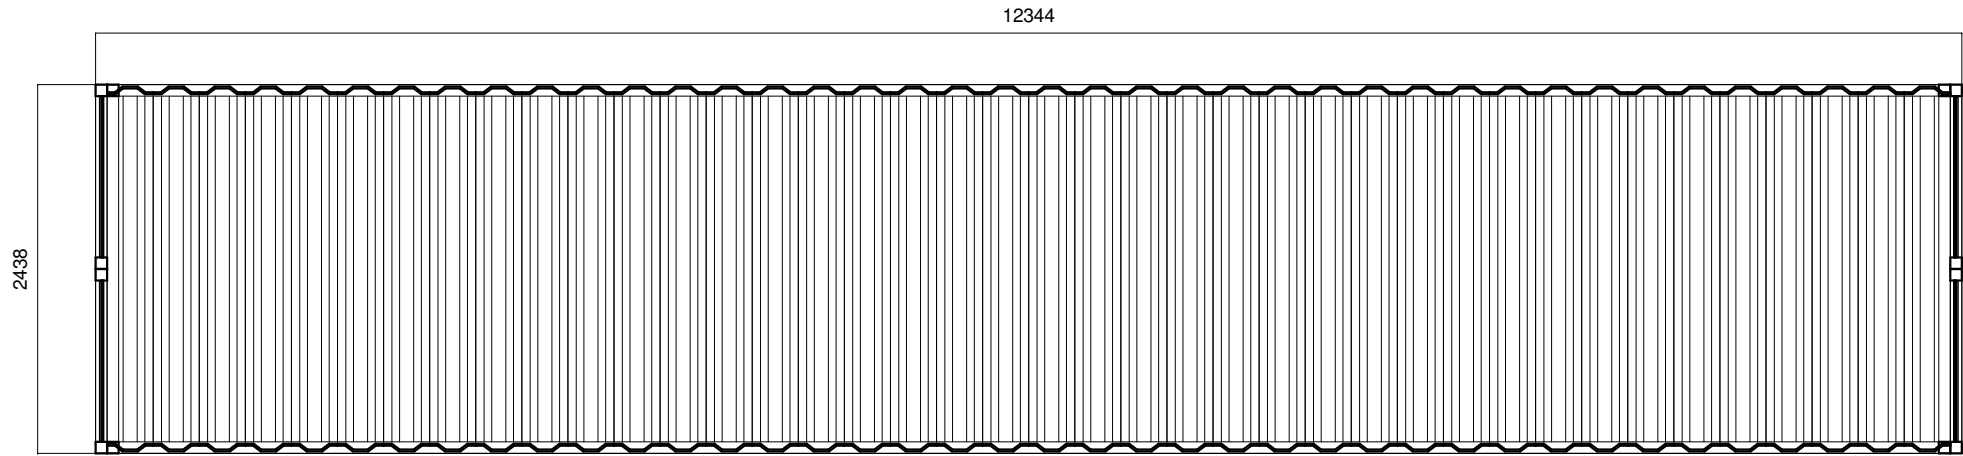


Roof Plan

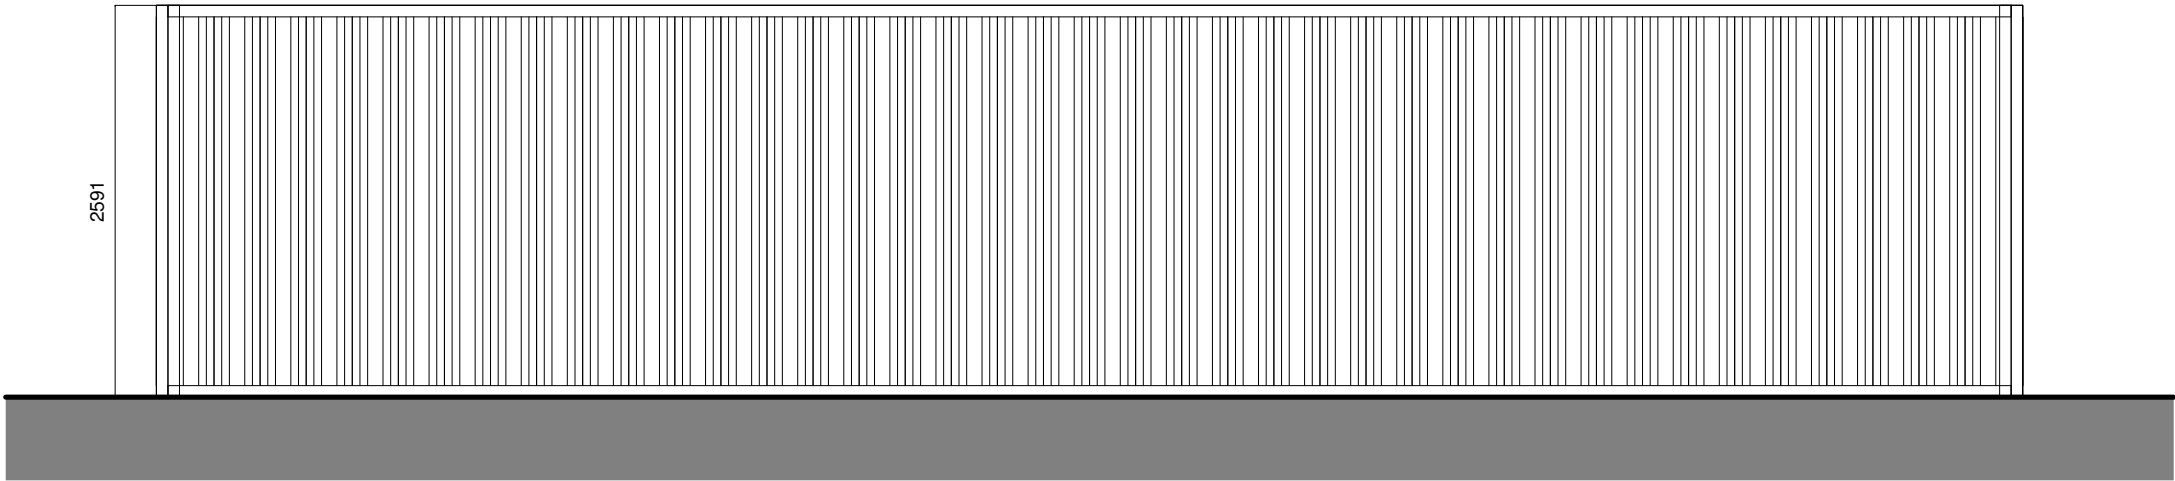

Side Elevation

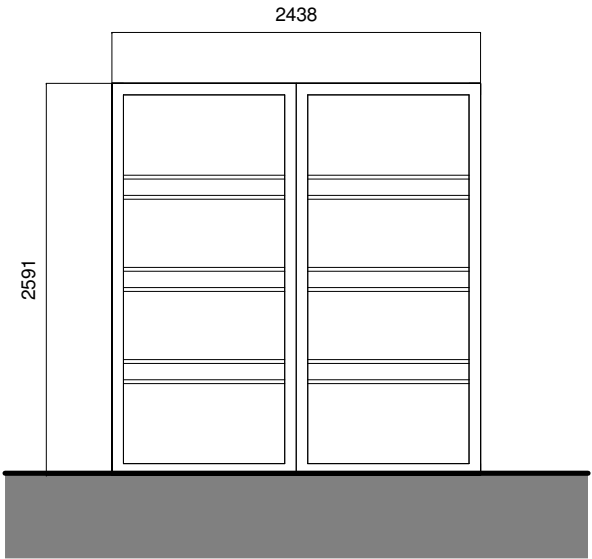

Side Elevation

 

Clerk Bank House
Clerk Bank
LEEK
Staffordshire
ST13 5HE

t : 01538 373477
f : 01538 386503

e : info@ctdarchitects.co.uk
w : www.ctdarchitects.co.uk

ctd architects © 2020

- This drawing is copyright.
- All dimensions to be checked on site before proceeding.
- Contractor must notify the architect of any discrepancies before proceeding.
- Contractor to check/adjust dimensions of new work to suit existing conditions. Do not assume existing structure or details are plumb, square or level.
- All drawings to be read in conjunction with all other consultants drawings and specs.

Client
Consall Hall Estate Limited

Project
Consall Hall Gardens
Consall, Stoke-on-Trent, Staffordshire, ST9 0AG

Title
Battery Storage Container Details

Scale	1 : 50	Size	A3	Drawn	AC	Chk'd	KL	Date	20/06/23
Status	PLANNING ISSUE								
Job No.	1824	Drawing No	AL355	Rev.	A				