



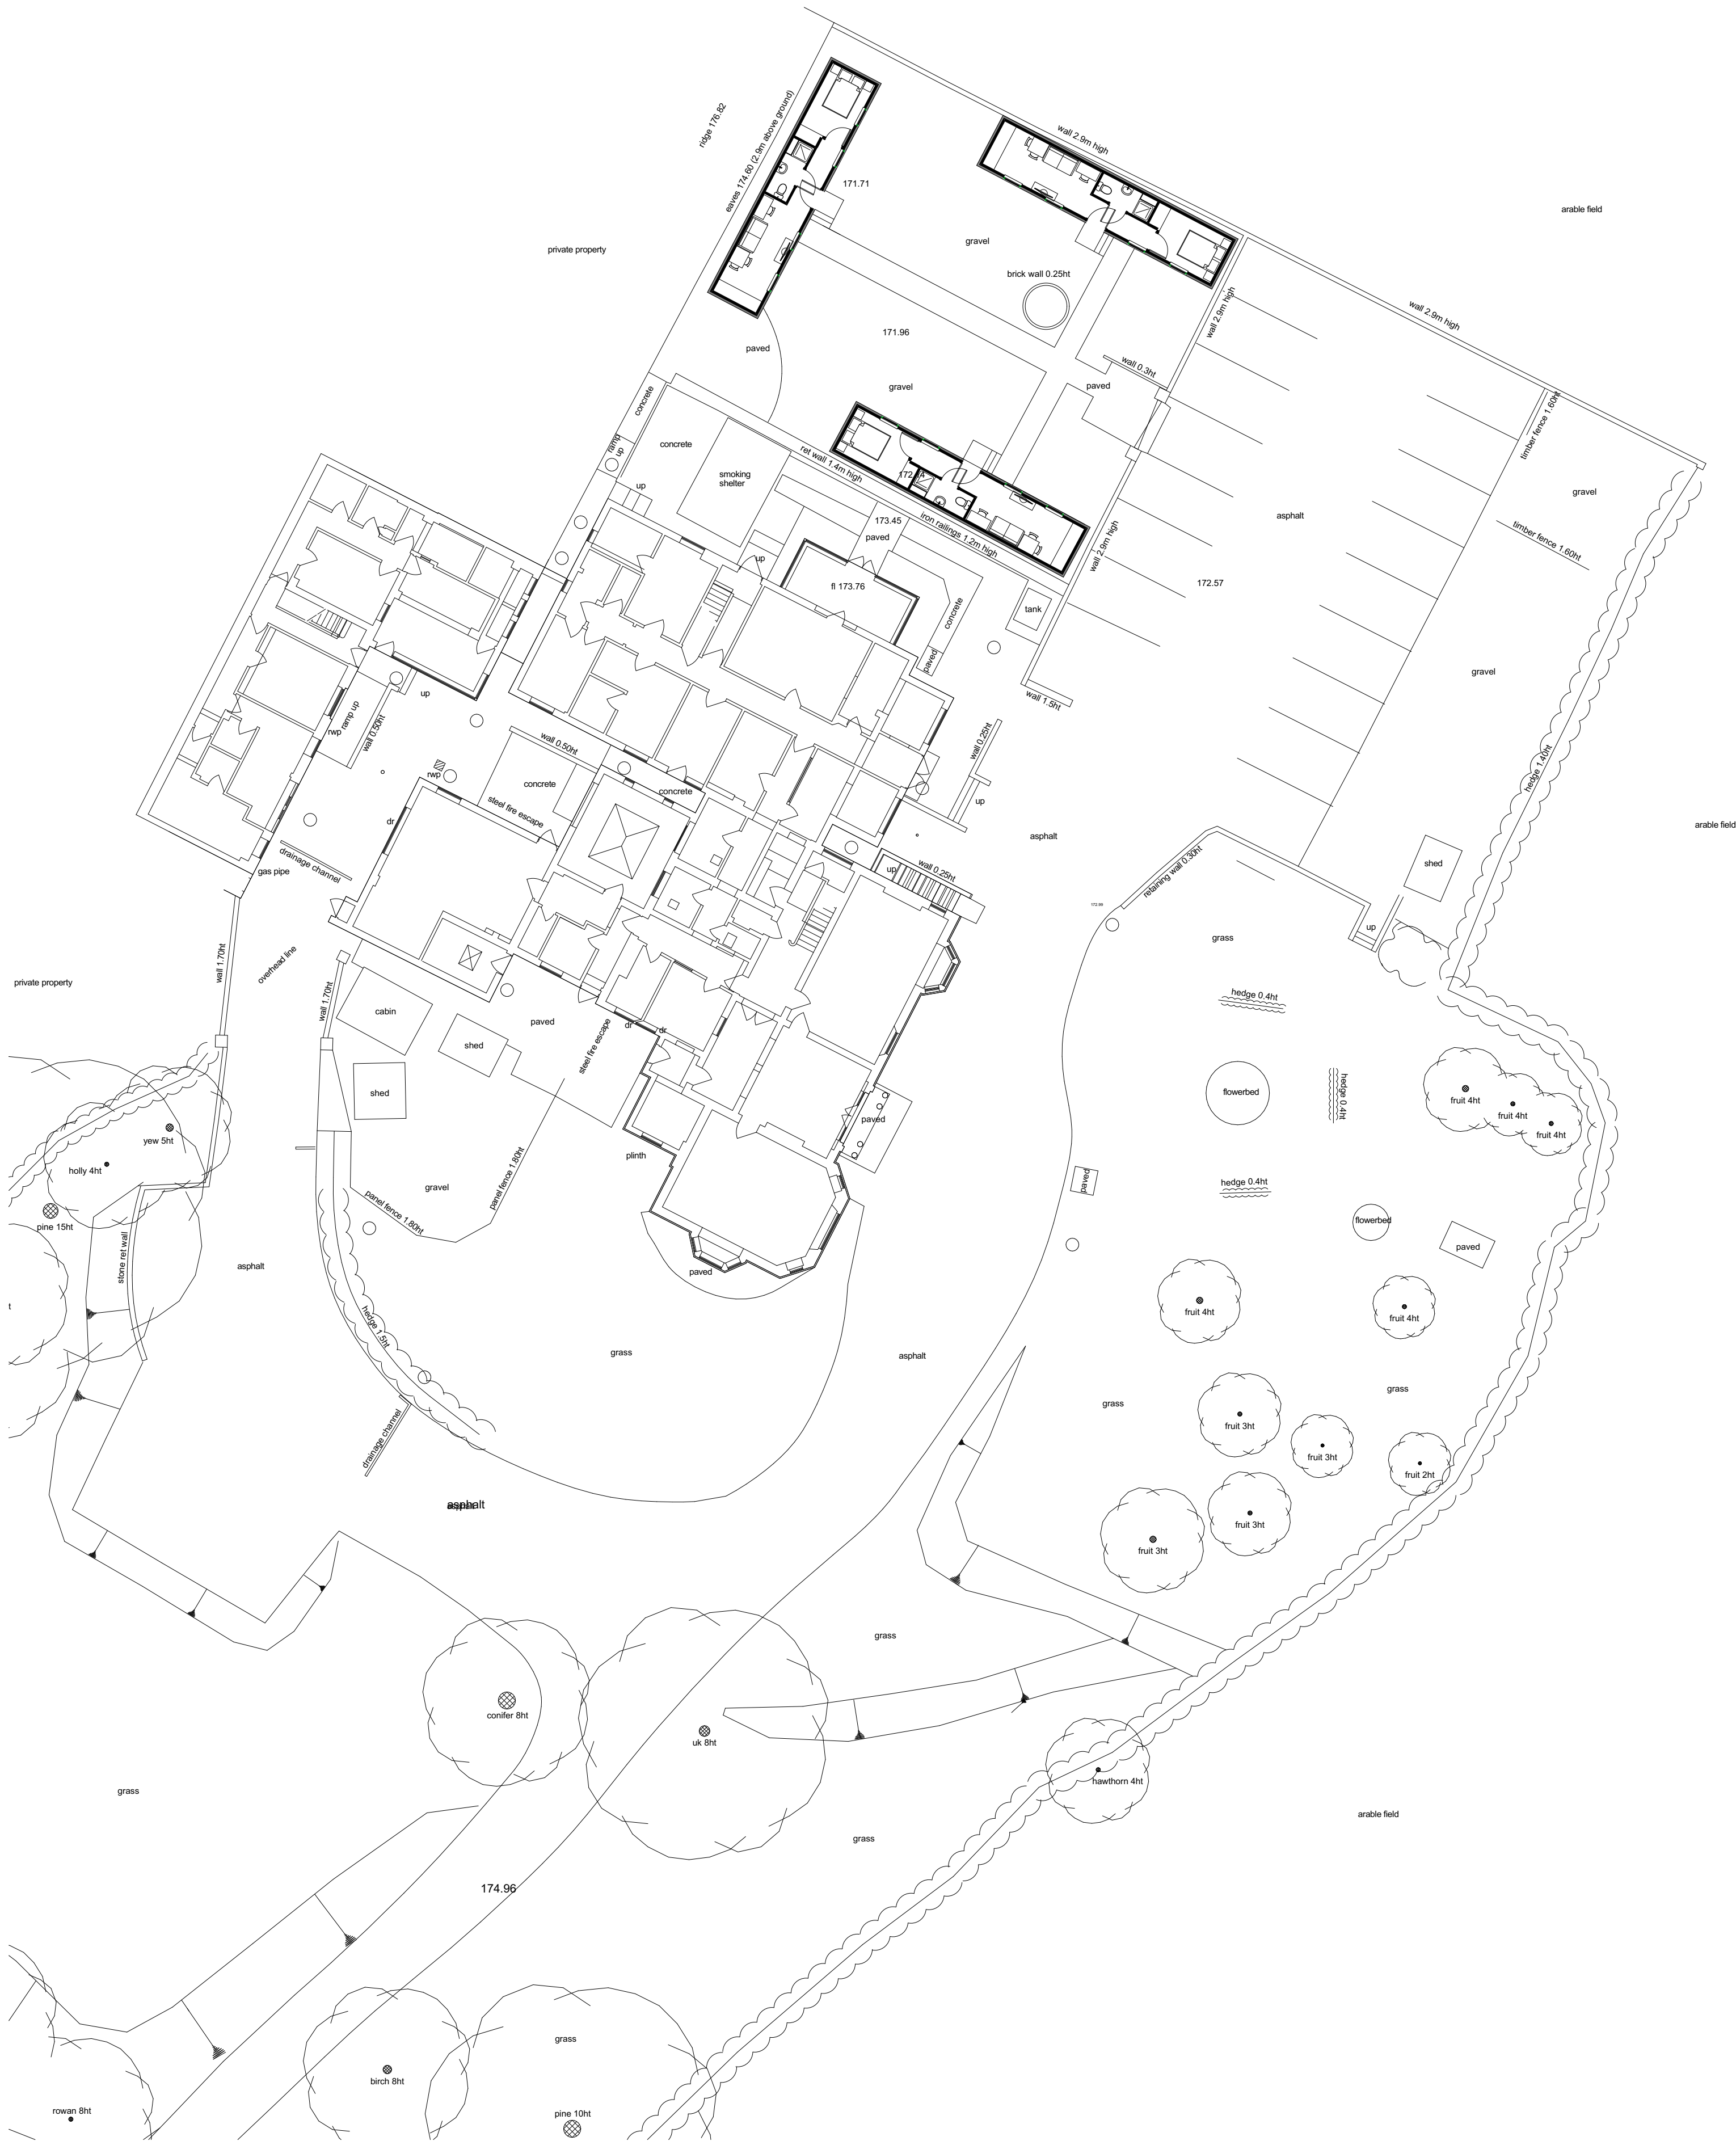


SITE PLAN -
1:200

Proposed Block / Site Plan

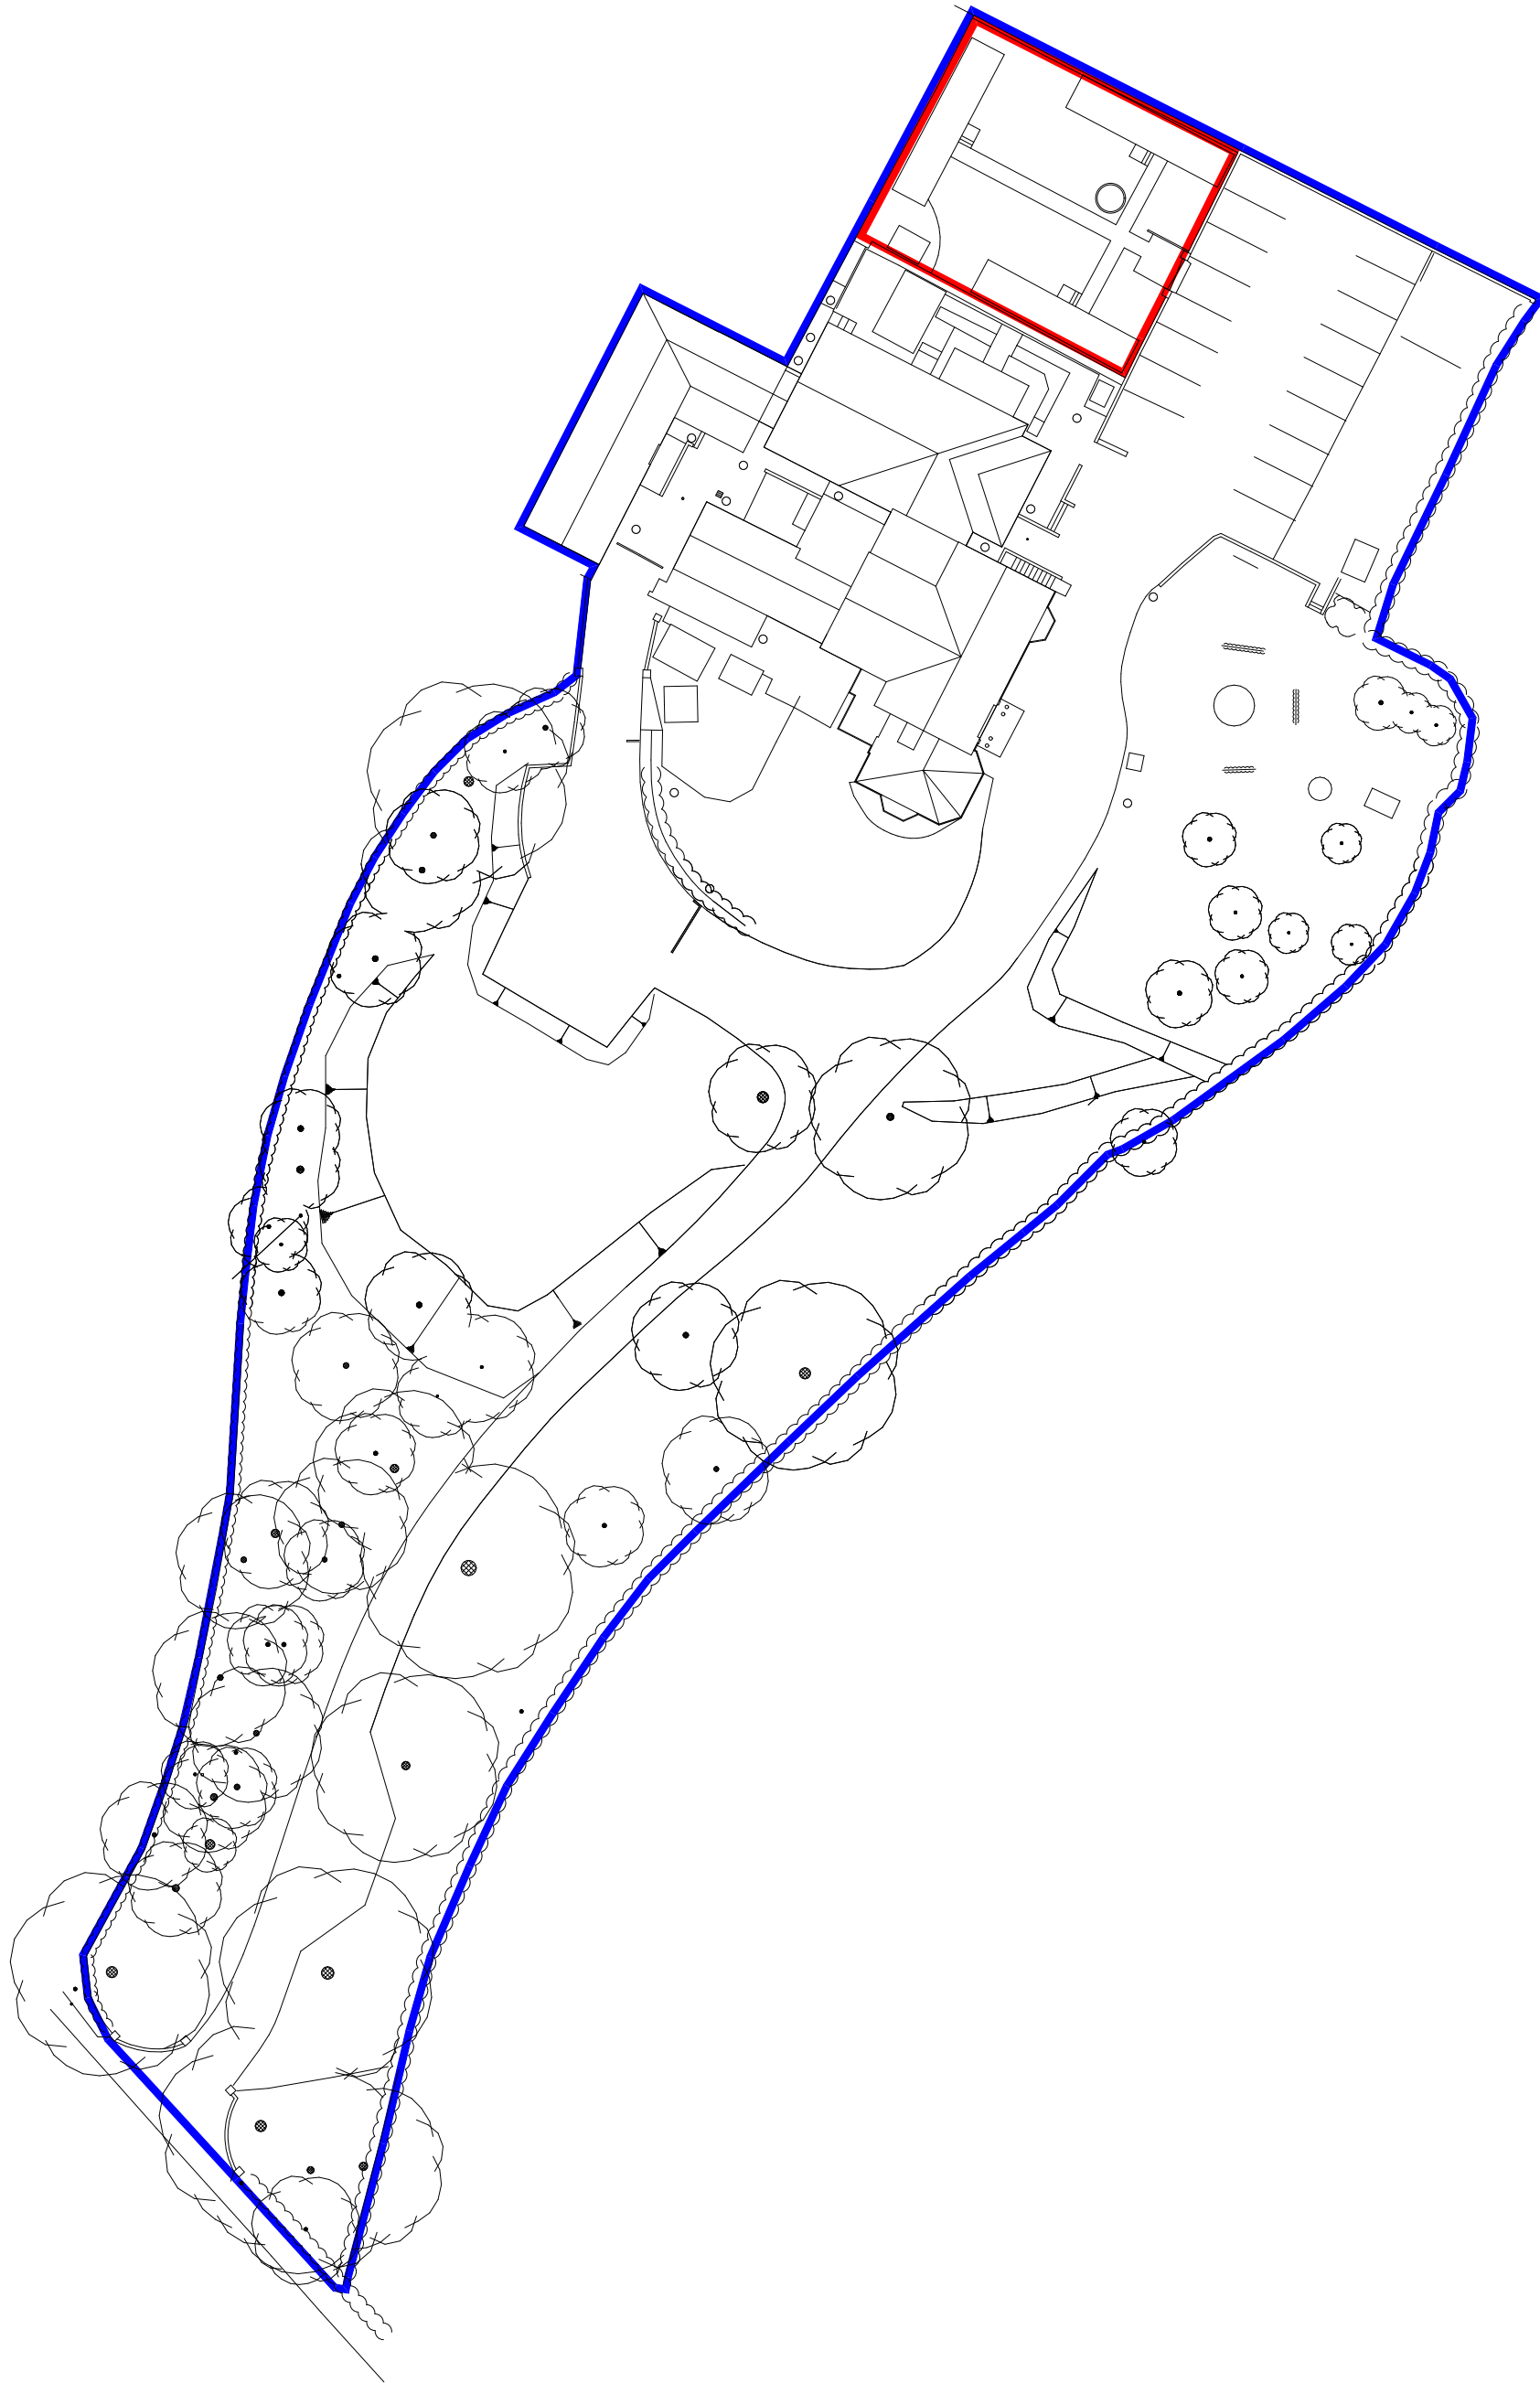

BLOCK PLAN -
1:500

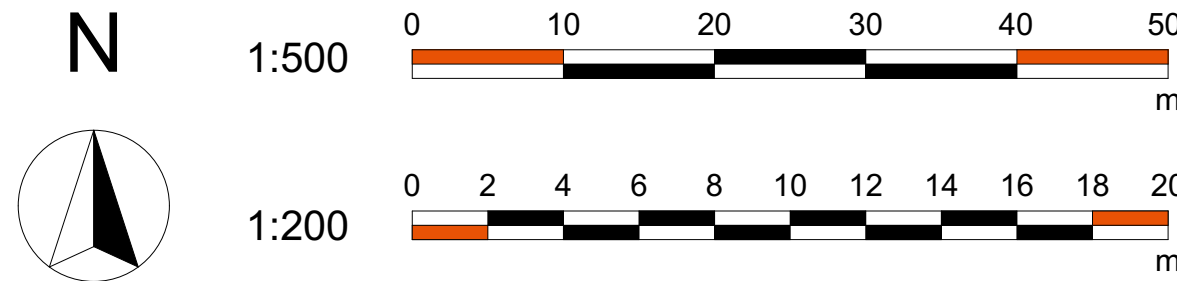

© this drawing and the building works depicted are the copyright of idp and may not be reproduced or amended except by written permission. no liability will be accepted for amendments made by other persons.

all dimensions to be checked on site and architect notified of any discrepancies prior to commencement.

Any and all elements relating to the fire safety of the building will require separate confirmation and approval by a fully accredited fire engineering consultant who has to be appointed by The Client.

notes:

B - Do not scale note removed - AKK 14 02 2024
A - Wall heights revised, containers added - AKK - 25 01 2024

rev: date: comment(s): name: check:



ARCHITECTS.
URBAN DESIGNERS.
PLANNERS.
PROJECT MANAGERS.
LANDSCAPE ARCHITECTS.
WE ARE IDP.

status: PLANNING RIBA Stage: 3

client: My Choice Healthcare

job: Harewood Park

title: Proposed Block / Site Plan

drawn: AKK date: 29.09.23

checked: AKK scale @ a1: 1:500 / 1:200

job no: C5184 drg no: 002 B

IDP GROUP 27 SPON STREET COVENTRY CV1 3BA
T: +44 (0)24 7652 7600 E: info@idpgroup.com
www.weareidp.com