



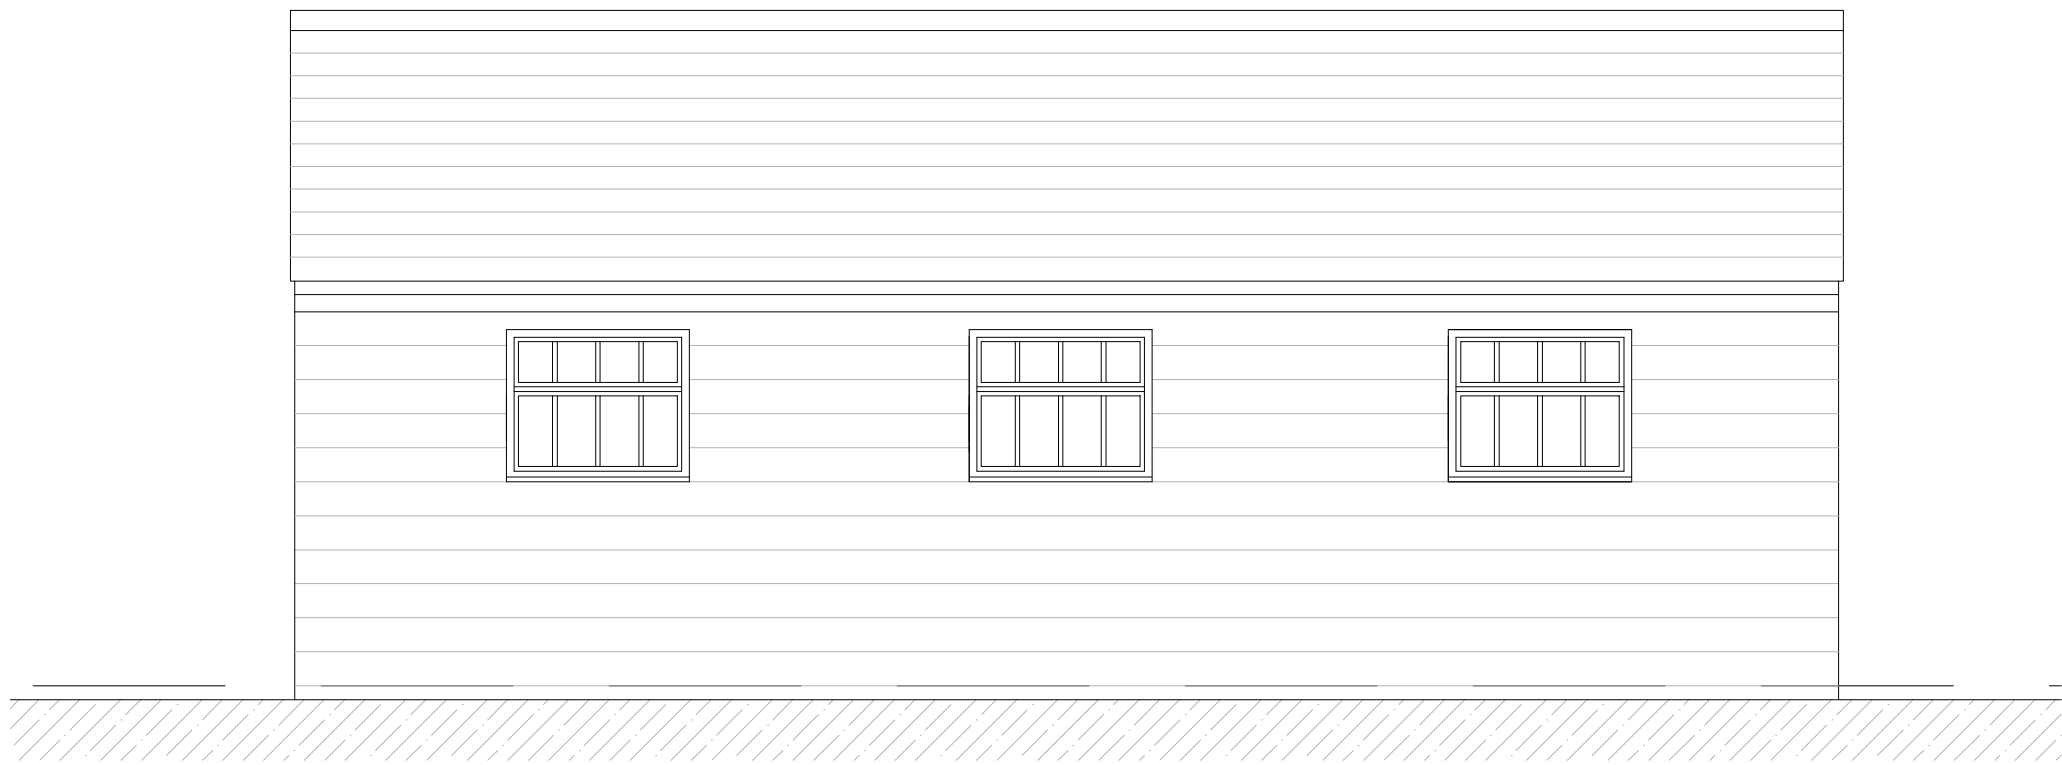

North West Elevation Scale 1:50




South East Elevation Scale 1:50

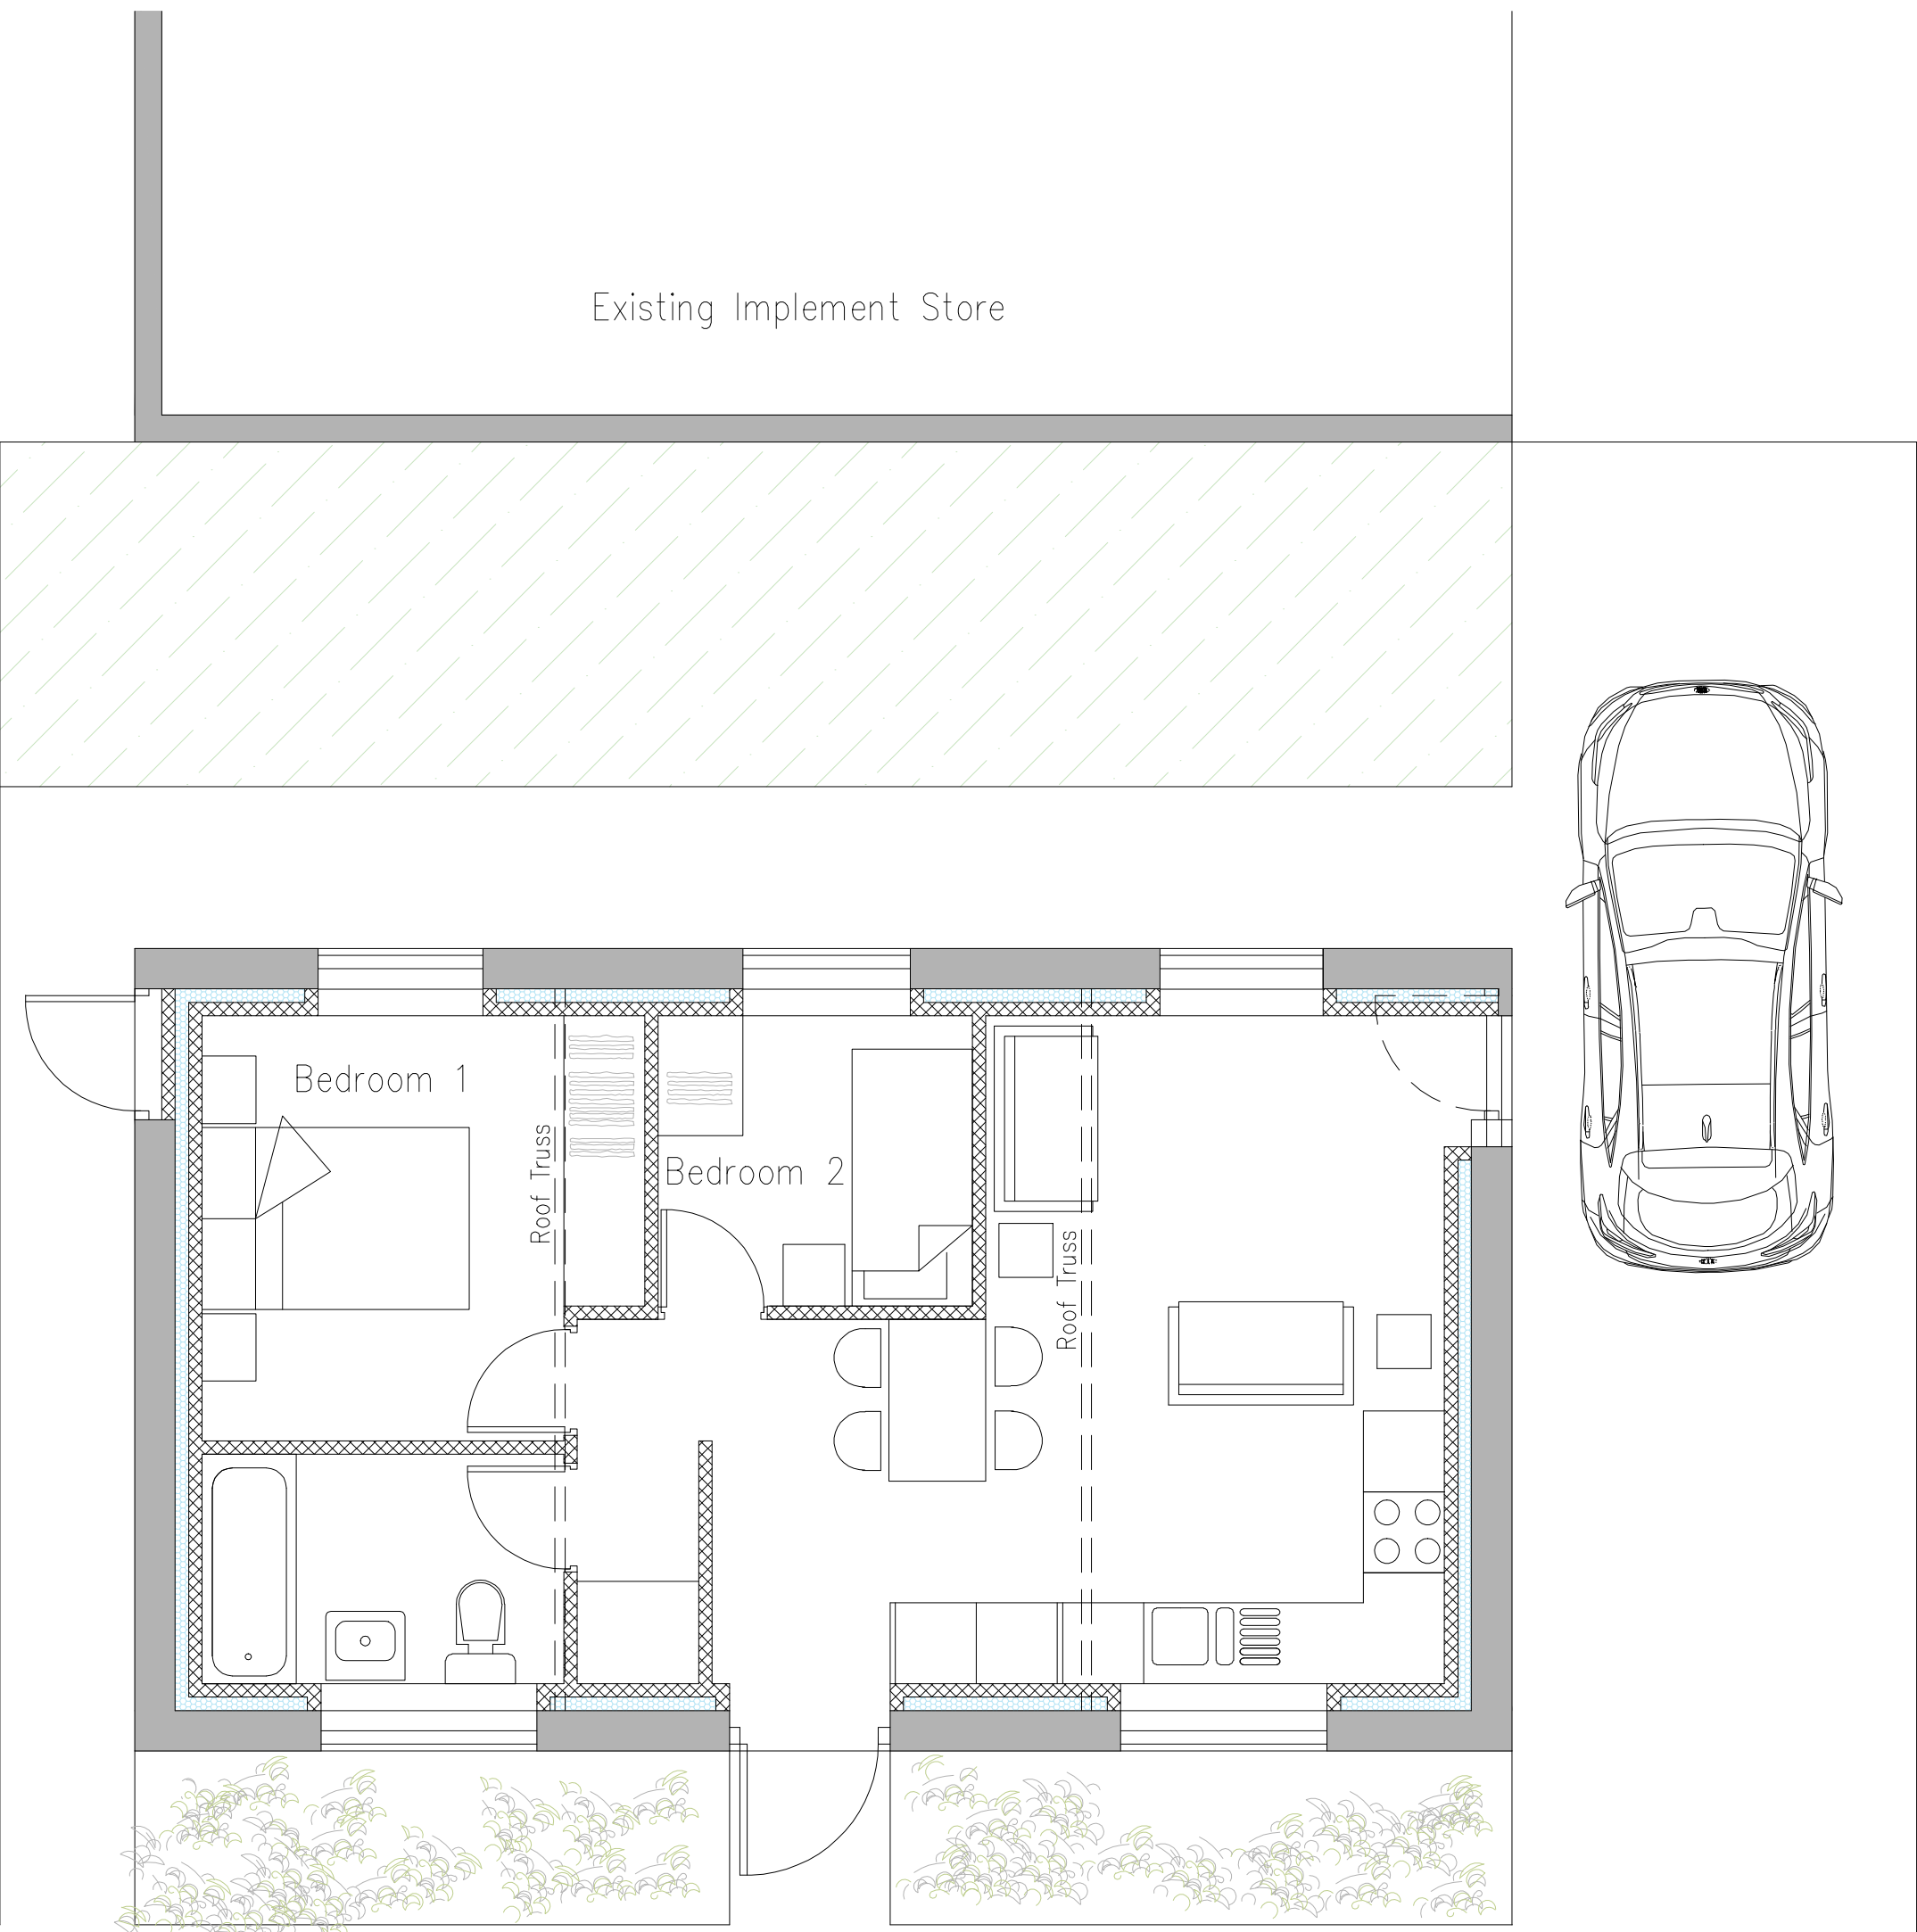


Ground Floor Plan




South West Elevation
Scale 1:50

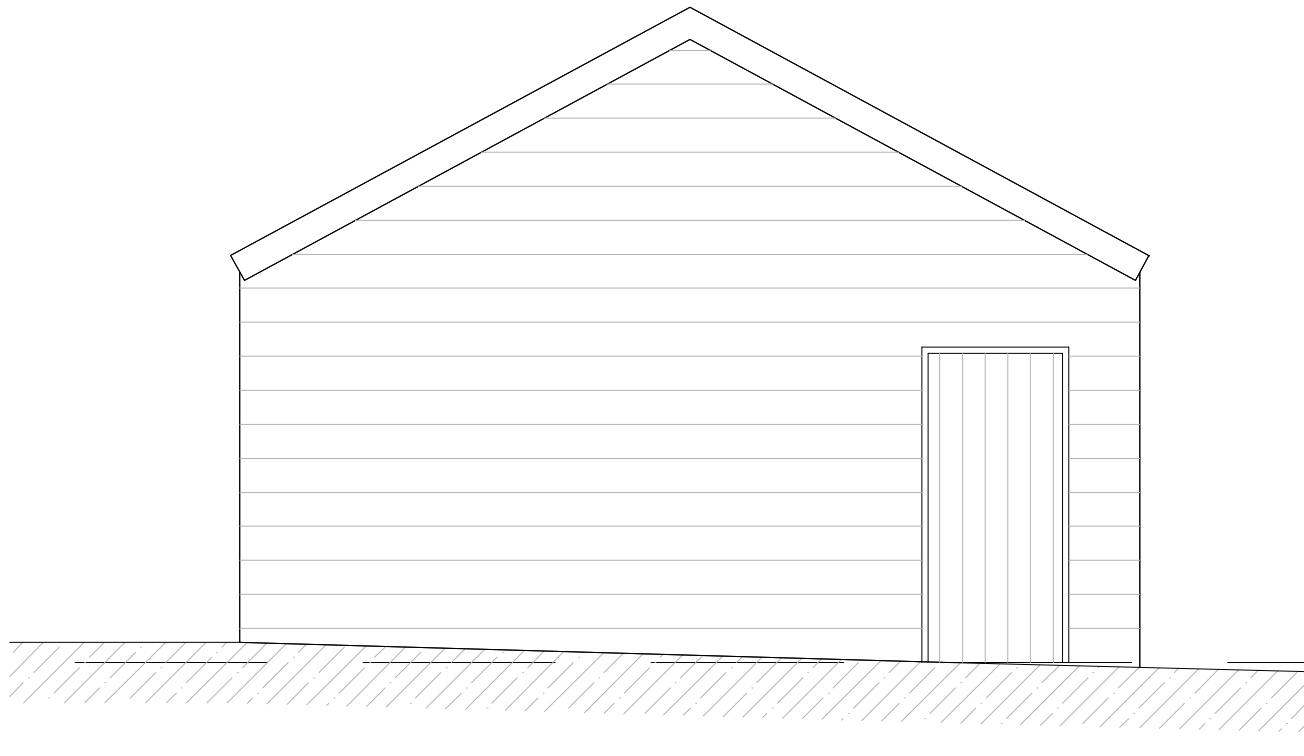

North East Elevation
Scale 1:50

 

Roof Plan Scale 1:50

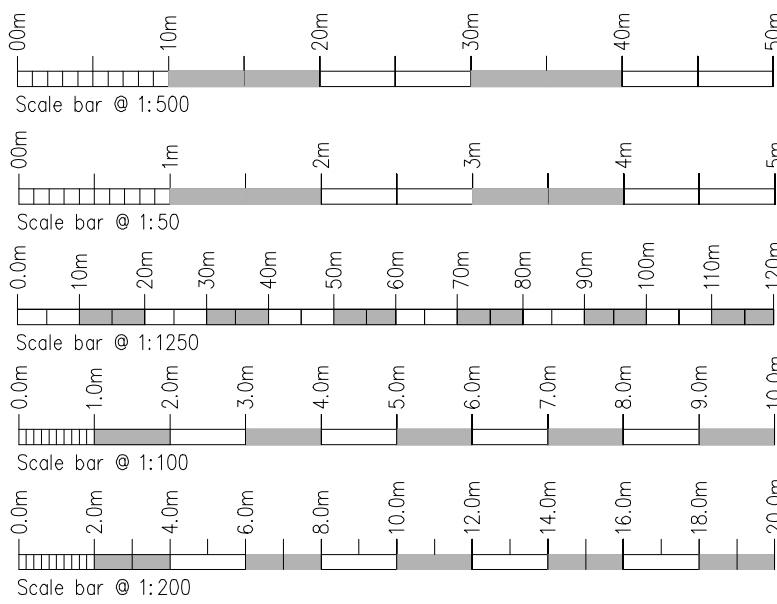

Rev.	Drawn	Comments	Date

MAC
ARCHITECTURAL DESIGN LTD
Moorland House, 123 Moorland Road, Burslem, ST6 1JD.
T:01782 503302 E:admin@mac-arch.co.uk

Client:
Mr & Mrs Bold.

Project:
**Proposed Conversion of outbuilding
at Ash Tree Lodge Caudon Low.
Caudon, Stoke on Trent.
Staffordshire. ST10 3EX.**

Title:
Plans & Elevations as Proposed.

Status:
Planning.