


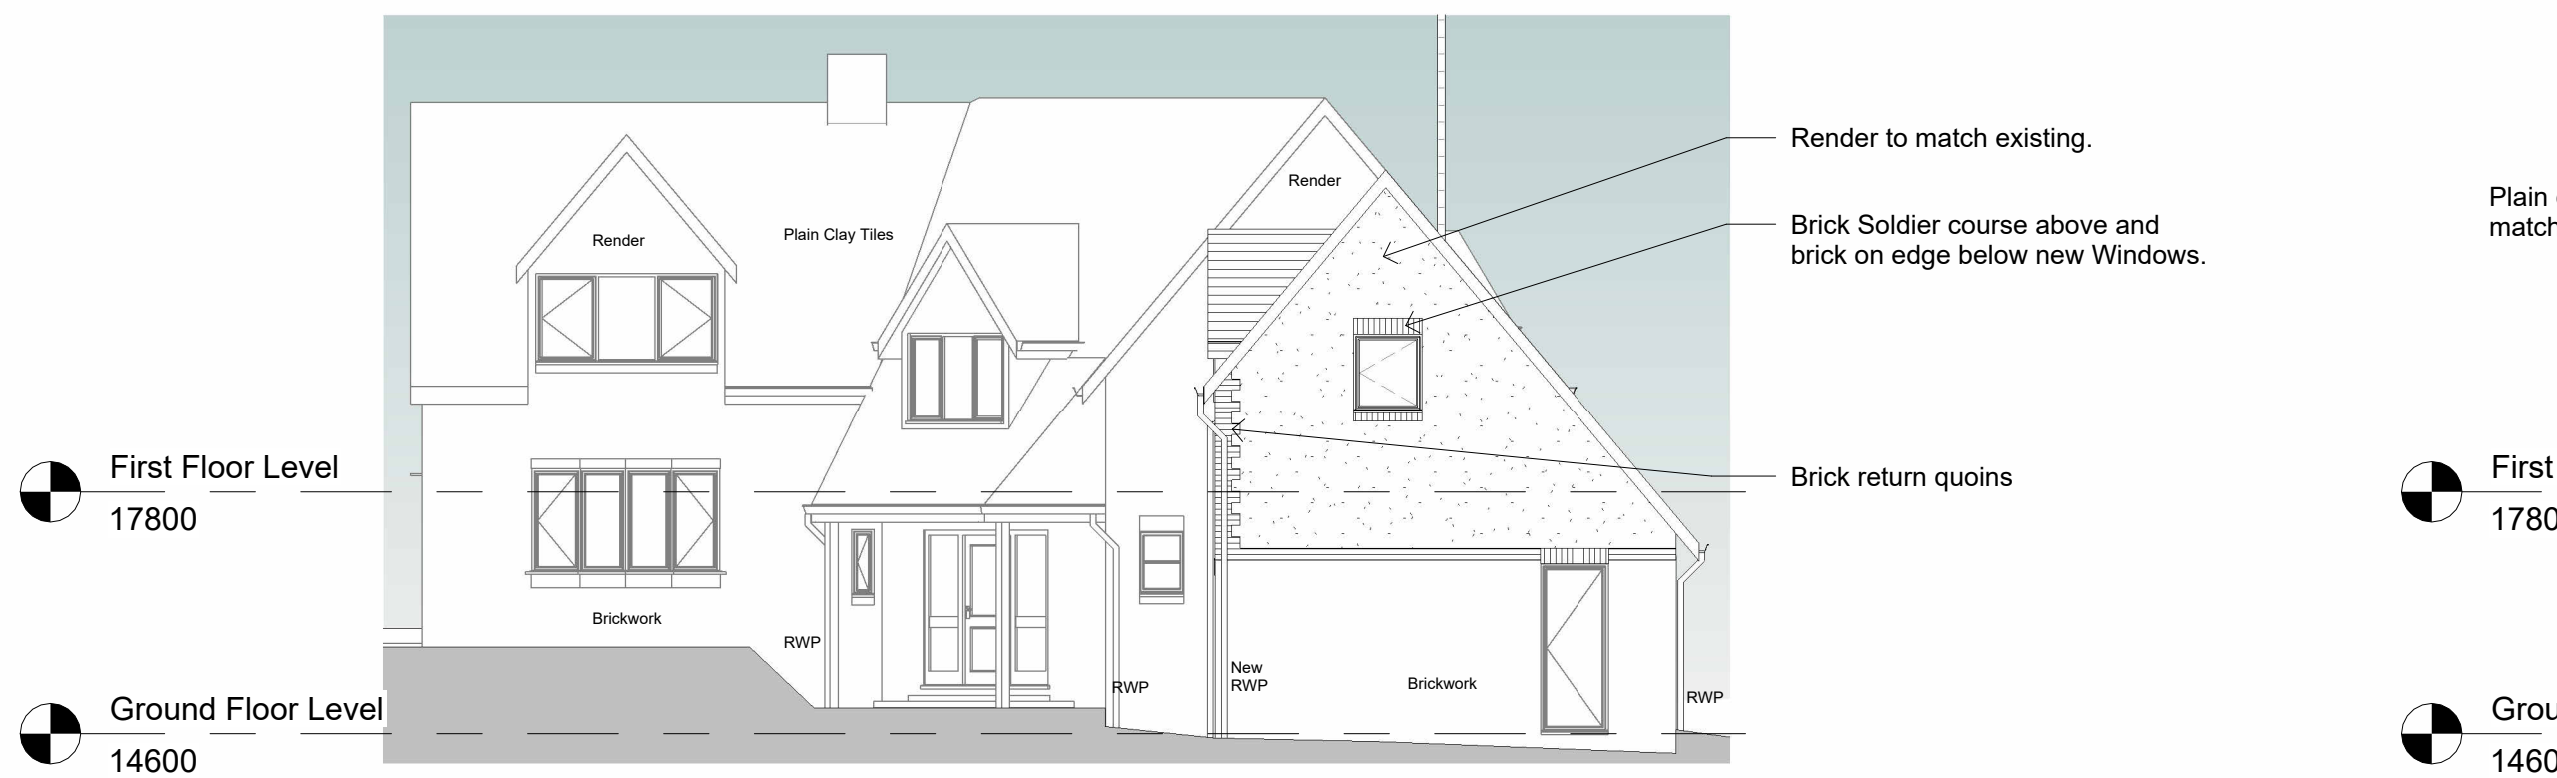

Proposed Front Elevation
1 : 100




Proposed Side Elevation
1 : 100




Proposed Side Elevation
1 : 100



Proposed Rear Elevation
1 : 100

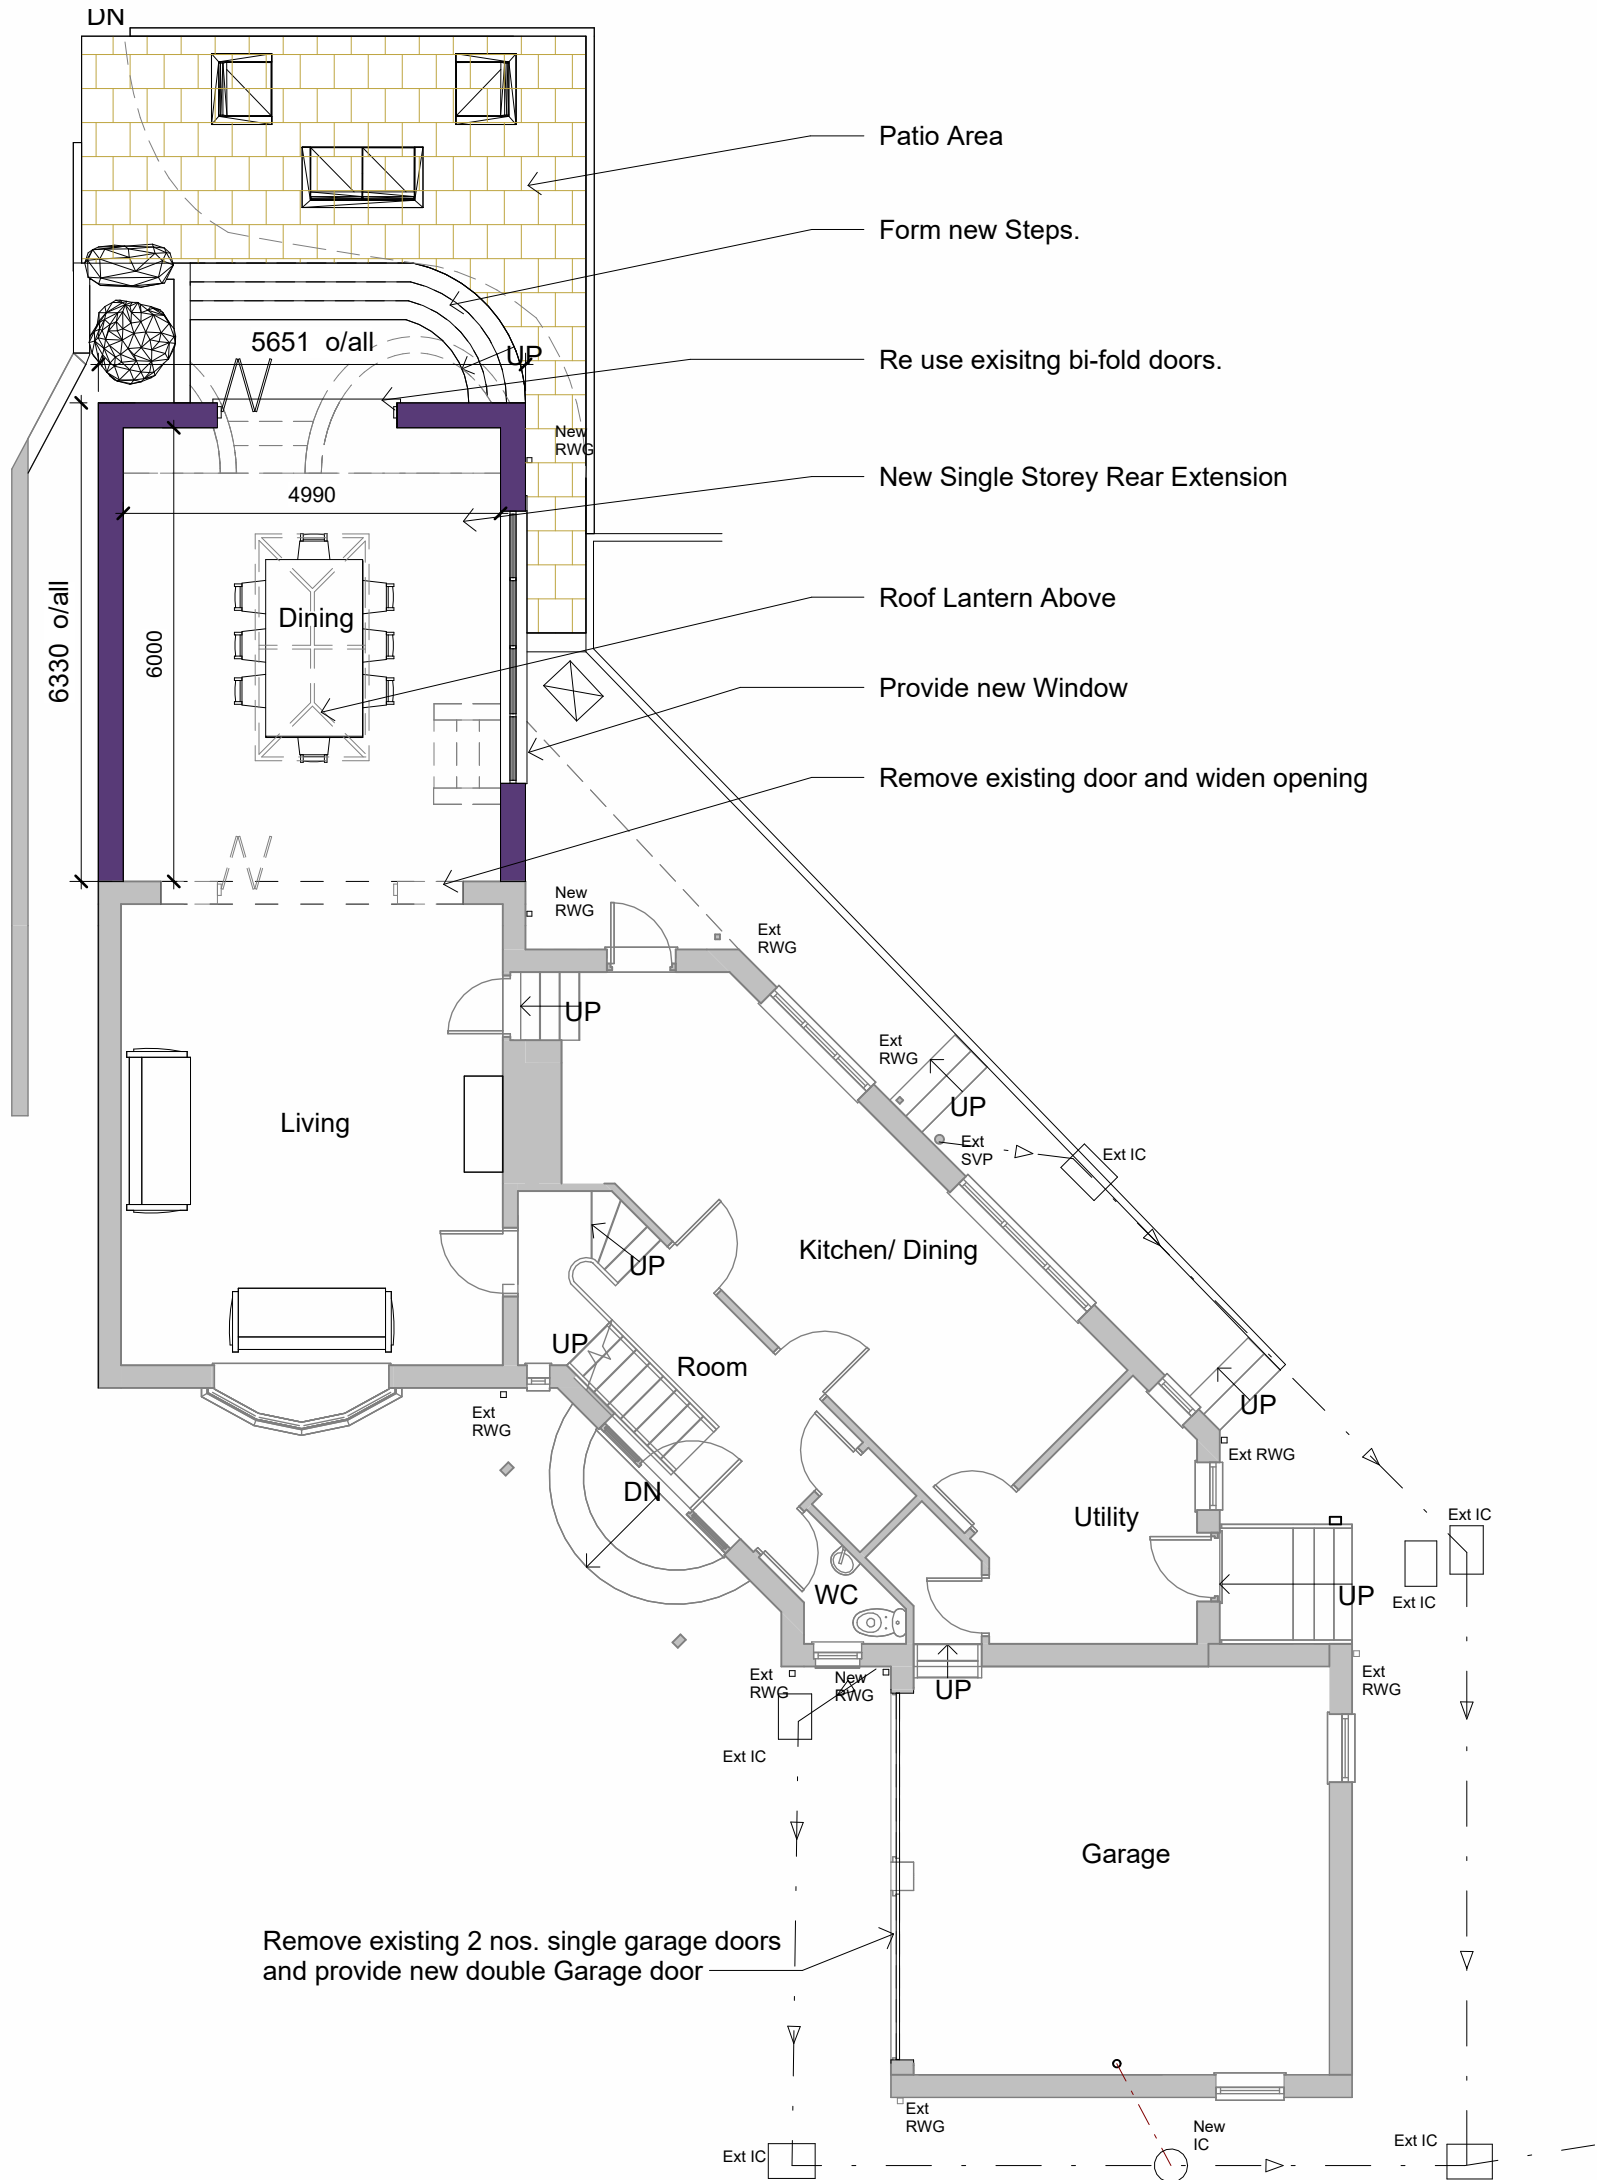

Proposed Ground Floor Plan
1 : 100

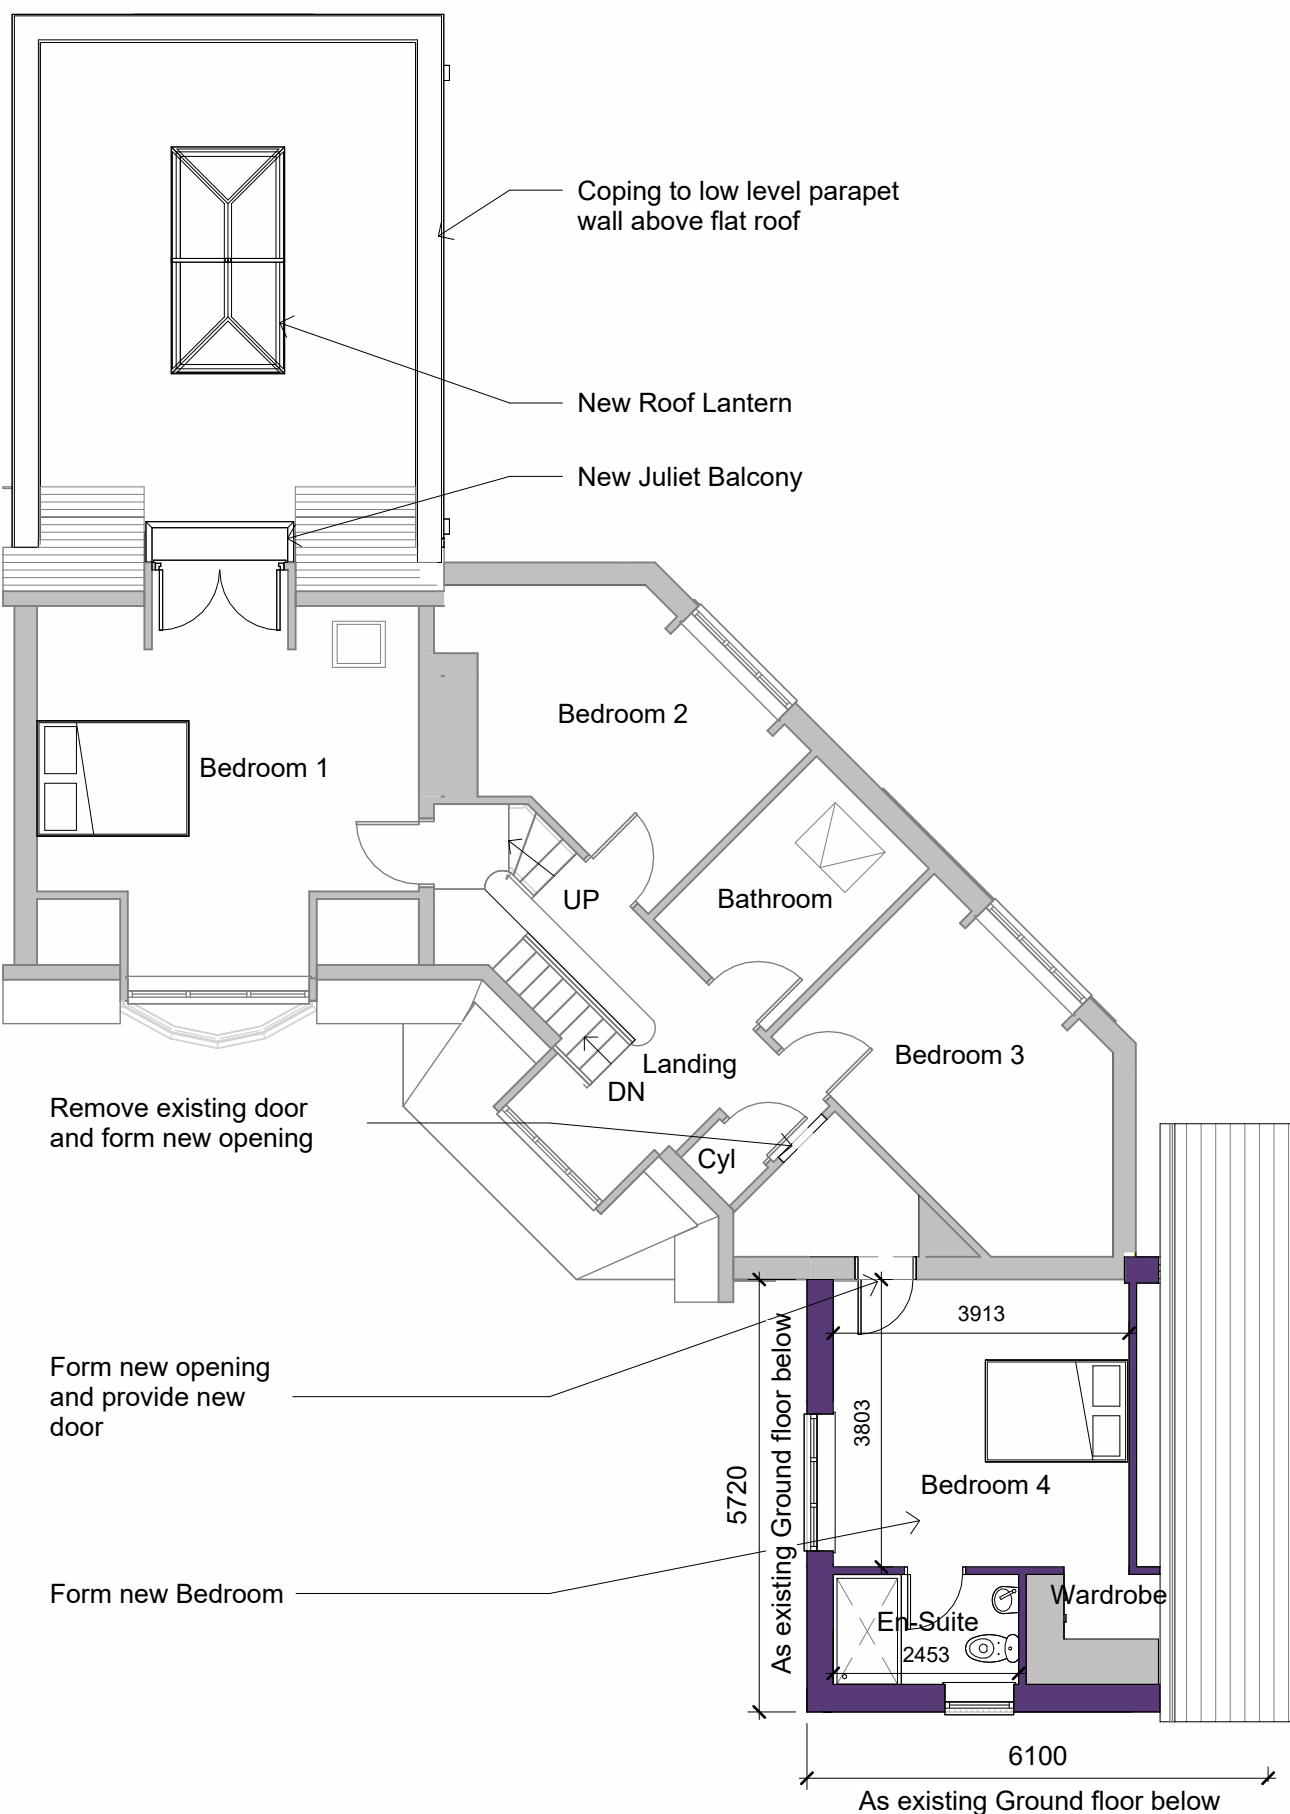


Proposed First Floor Plan
1 : 100

All heights, sizes and dimensions should be checked on site by the contractor before any work is put in hand.

Figured dimensions should be taken in preference to scaling and any errors or omissions reported to the architect at once.

This drawing has been prepared in accordance with the CDM (Construction Design and Management) and all foreseeable design risks to those involved or affected by construction have been avoided wherever possible.

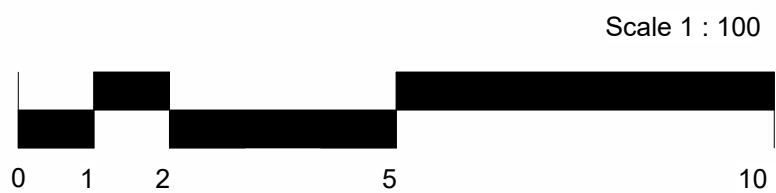

Rev	Date	By	Detail
-----	------	----	--------

Drawing status

S4 - Planning Drawings

Client

Mr. & Mrs. L. Campbell

Project/Location

Loxley
Clay Lake
Endon
ST9 9BU

Drawing title
Proposed Drawings

Date	Drawn	Checked	Job No.
13/02/24	RM	JS	3270

Scale(s)

1 : 100 @A1

Drawing number

3270-SA-XX-XX-DR-A-0202

SMYTHEMAN
ARCHITECTURAL

12 High Street, Tean,
Stoke-on-Trent
ST10 4DZ
T: +44 (0)1538 722097
E: mail@smytheman.co.uk
W: www.smytheman.co.uk

