




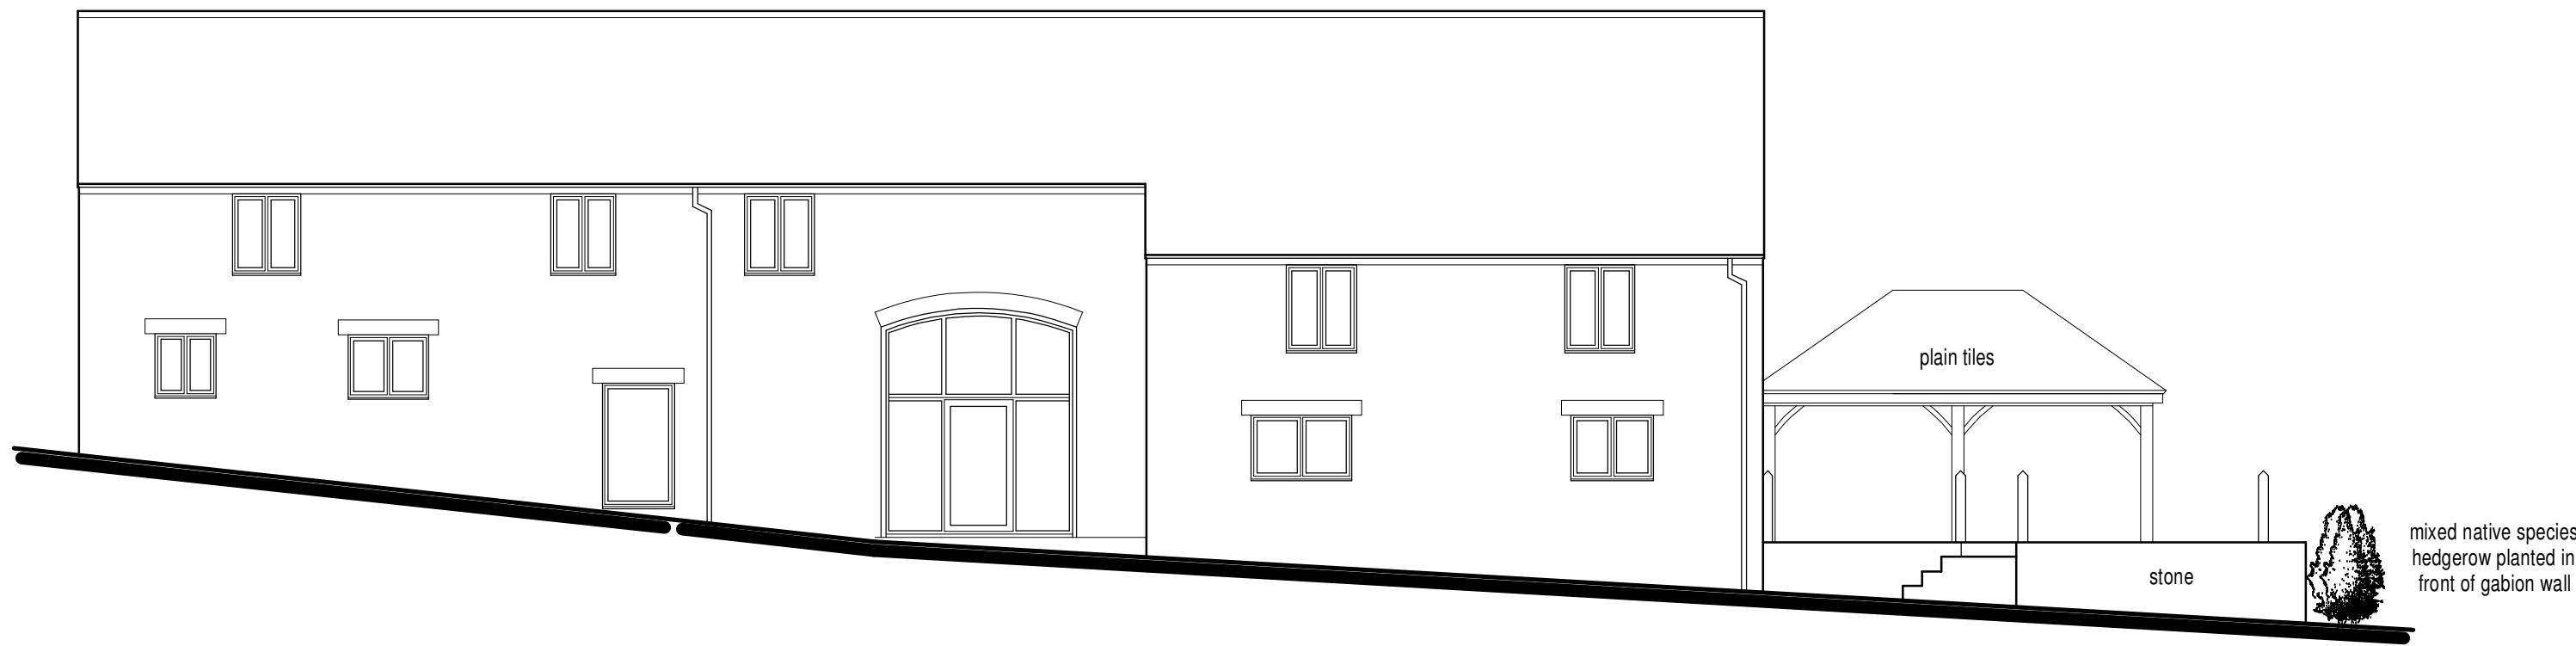


South Elevation

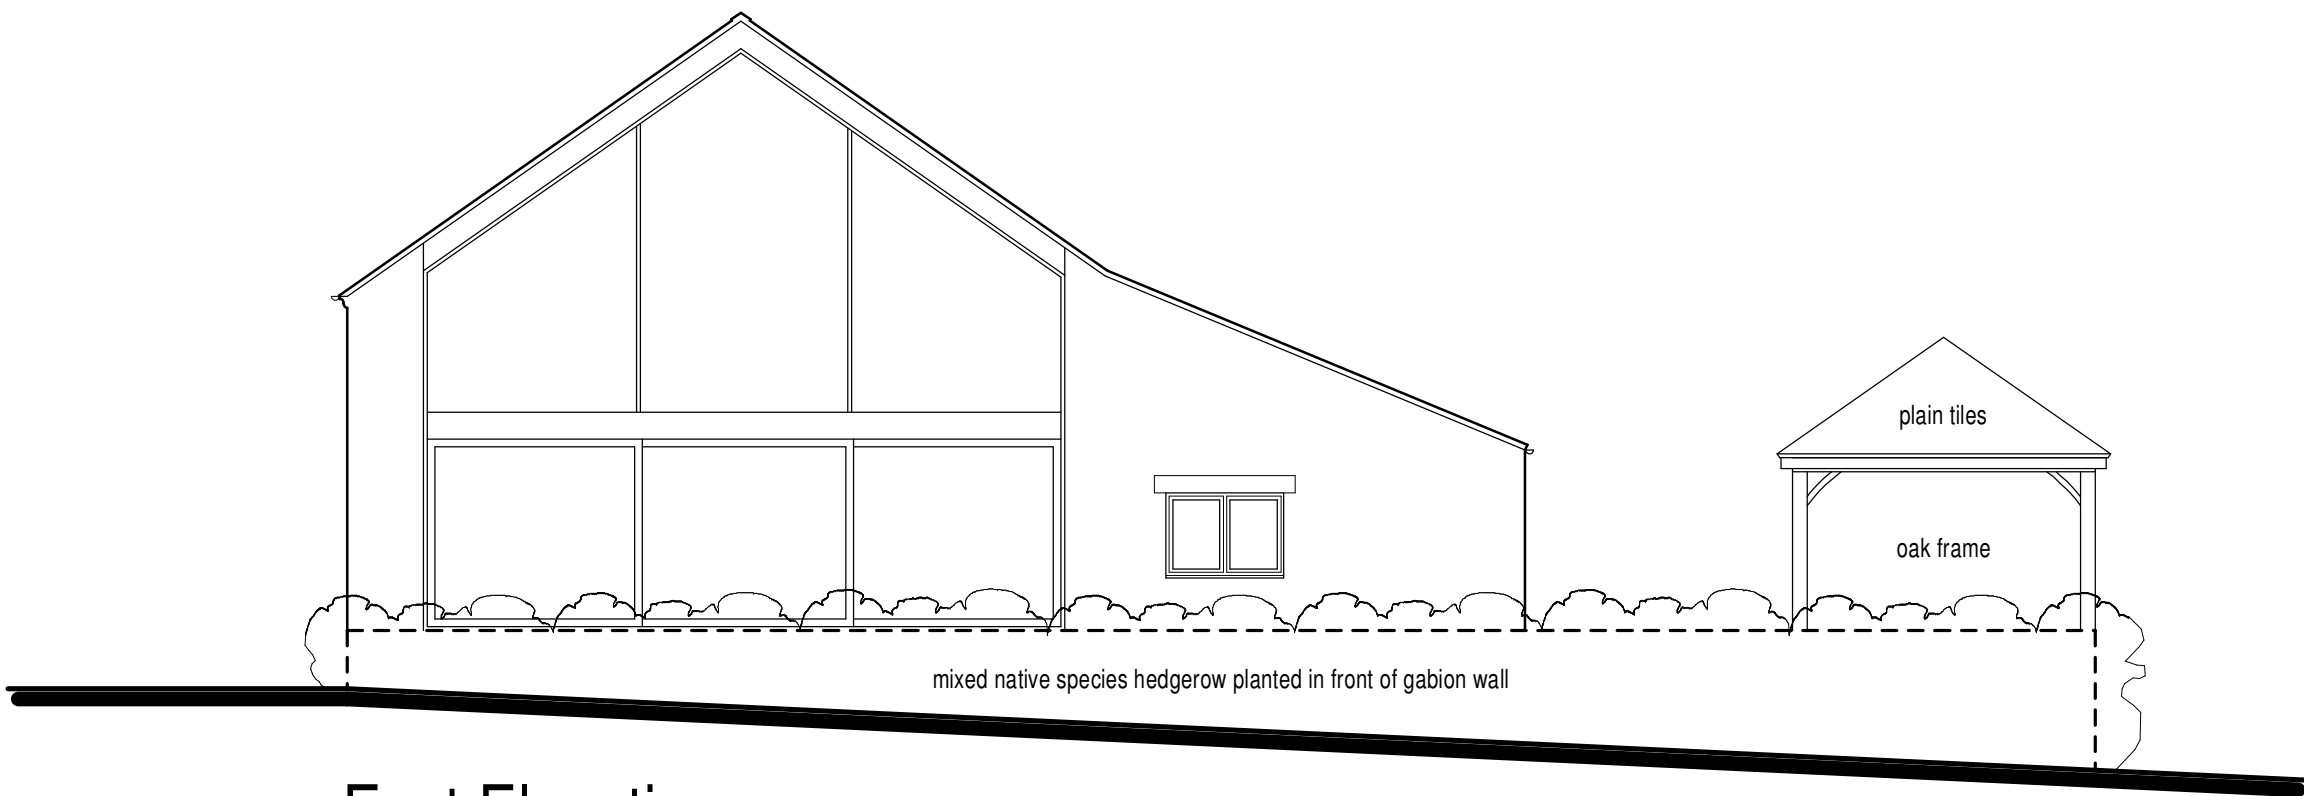


East Elevation

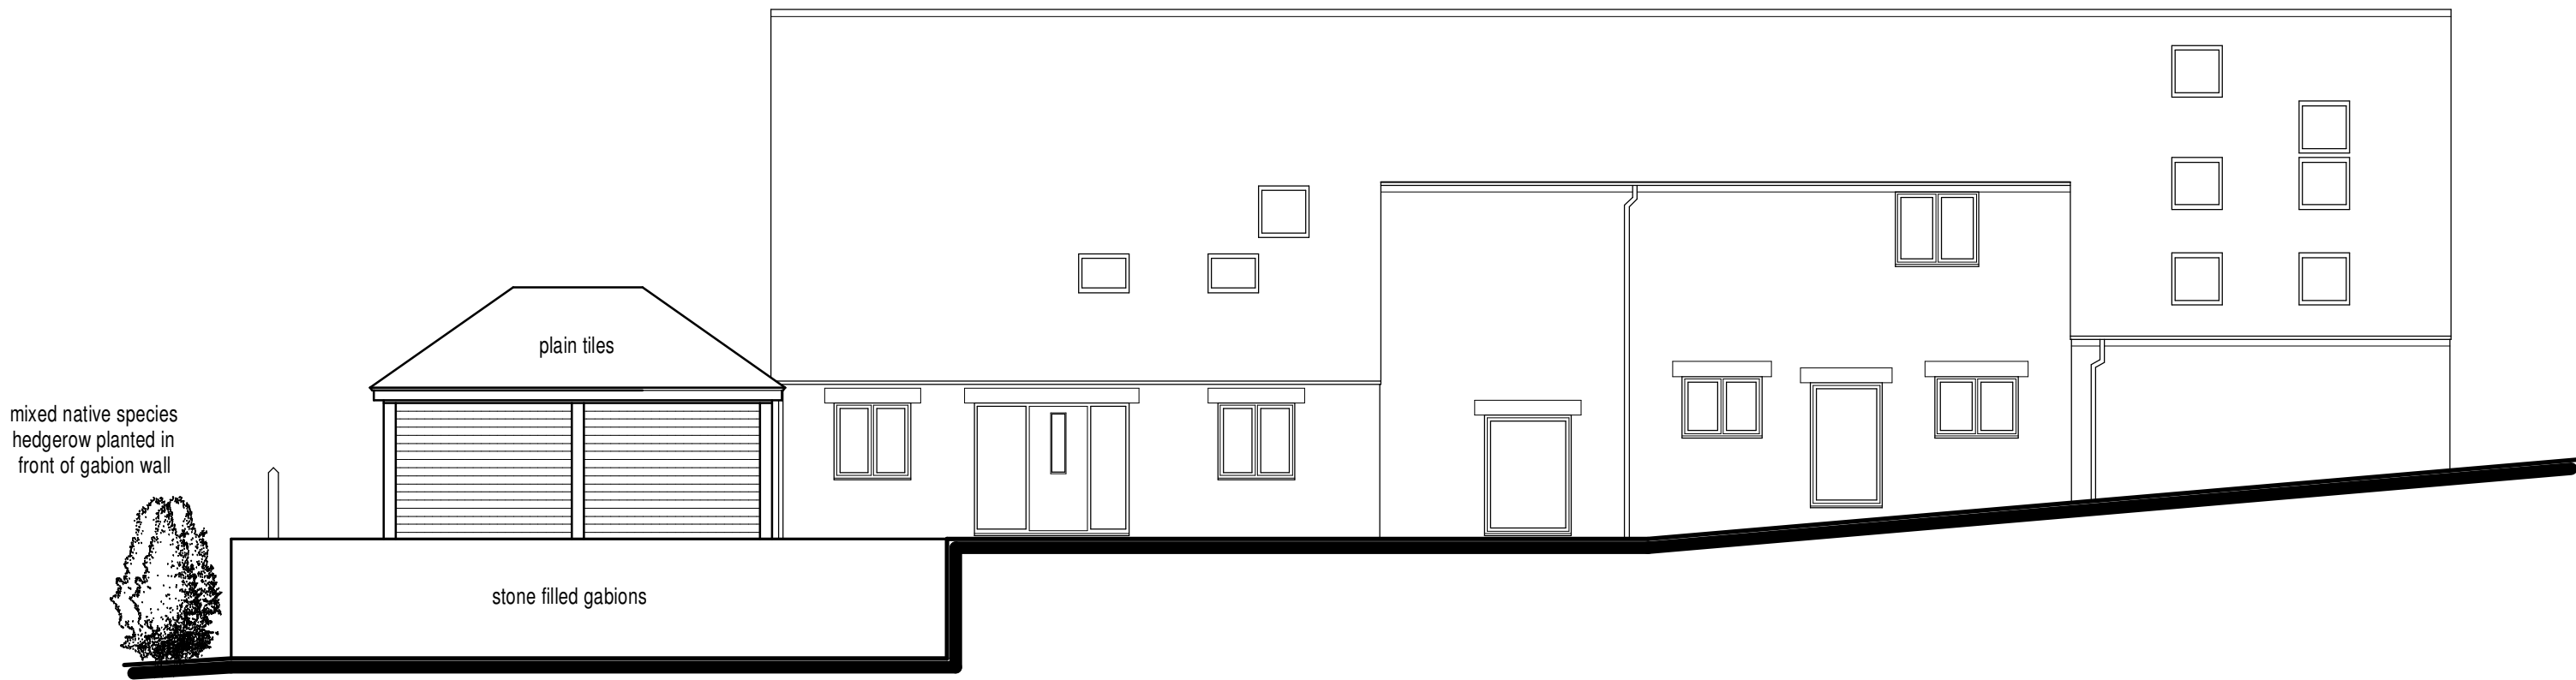

North Elevation

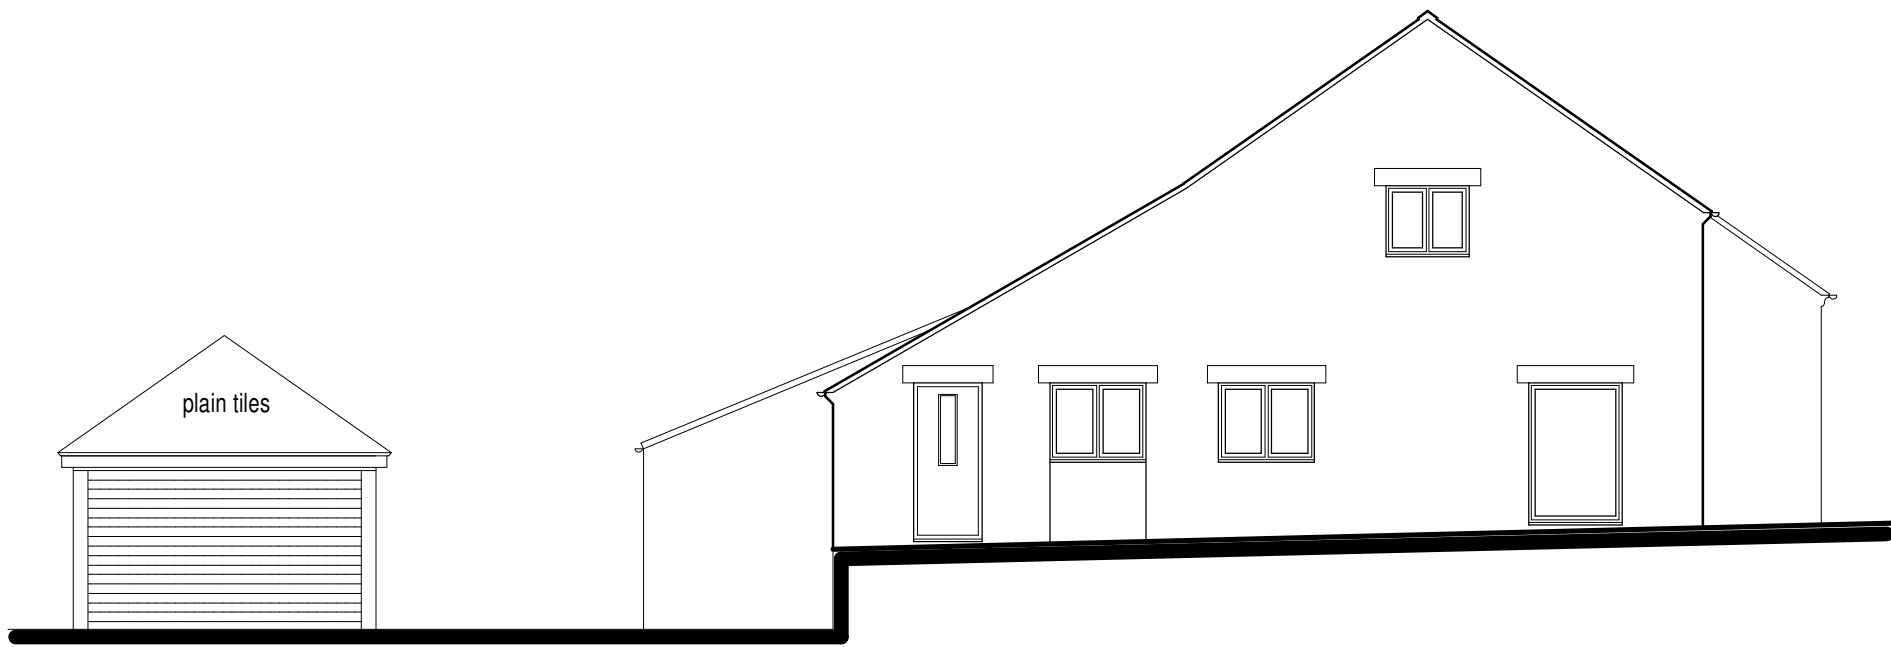


West Elevation

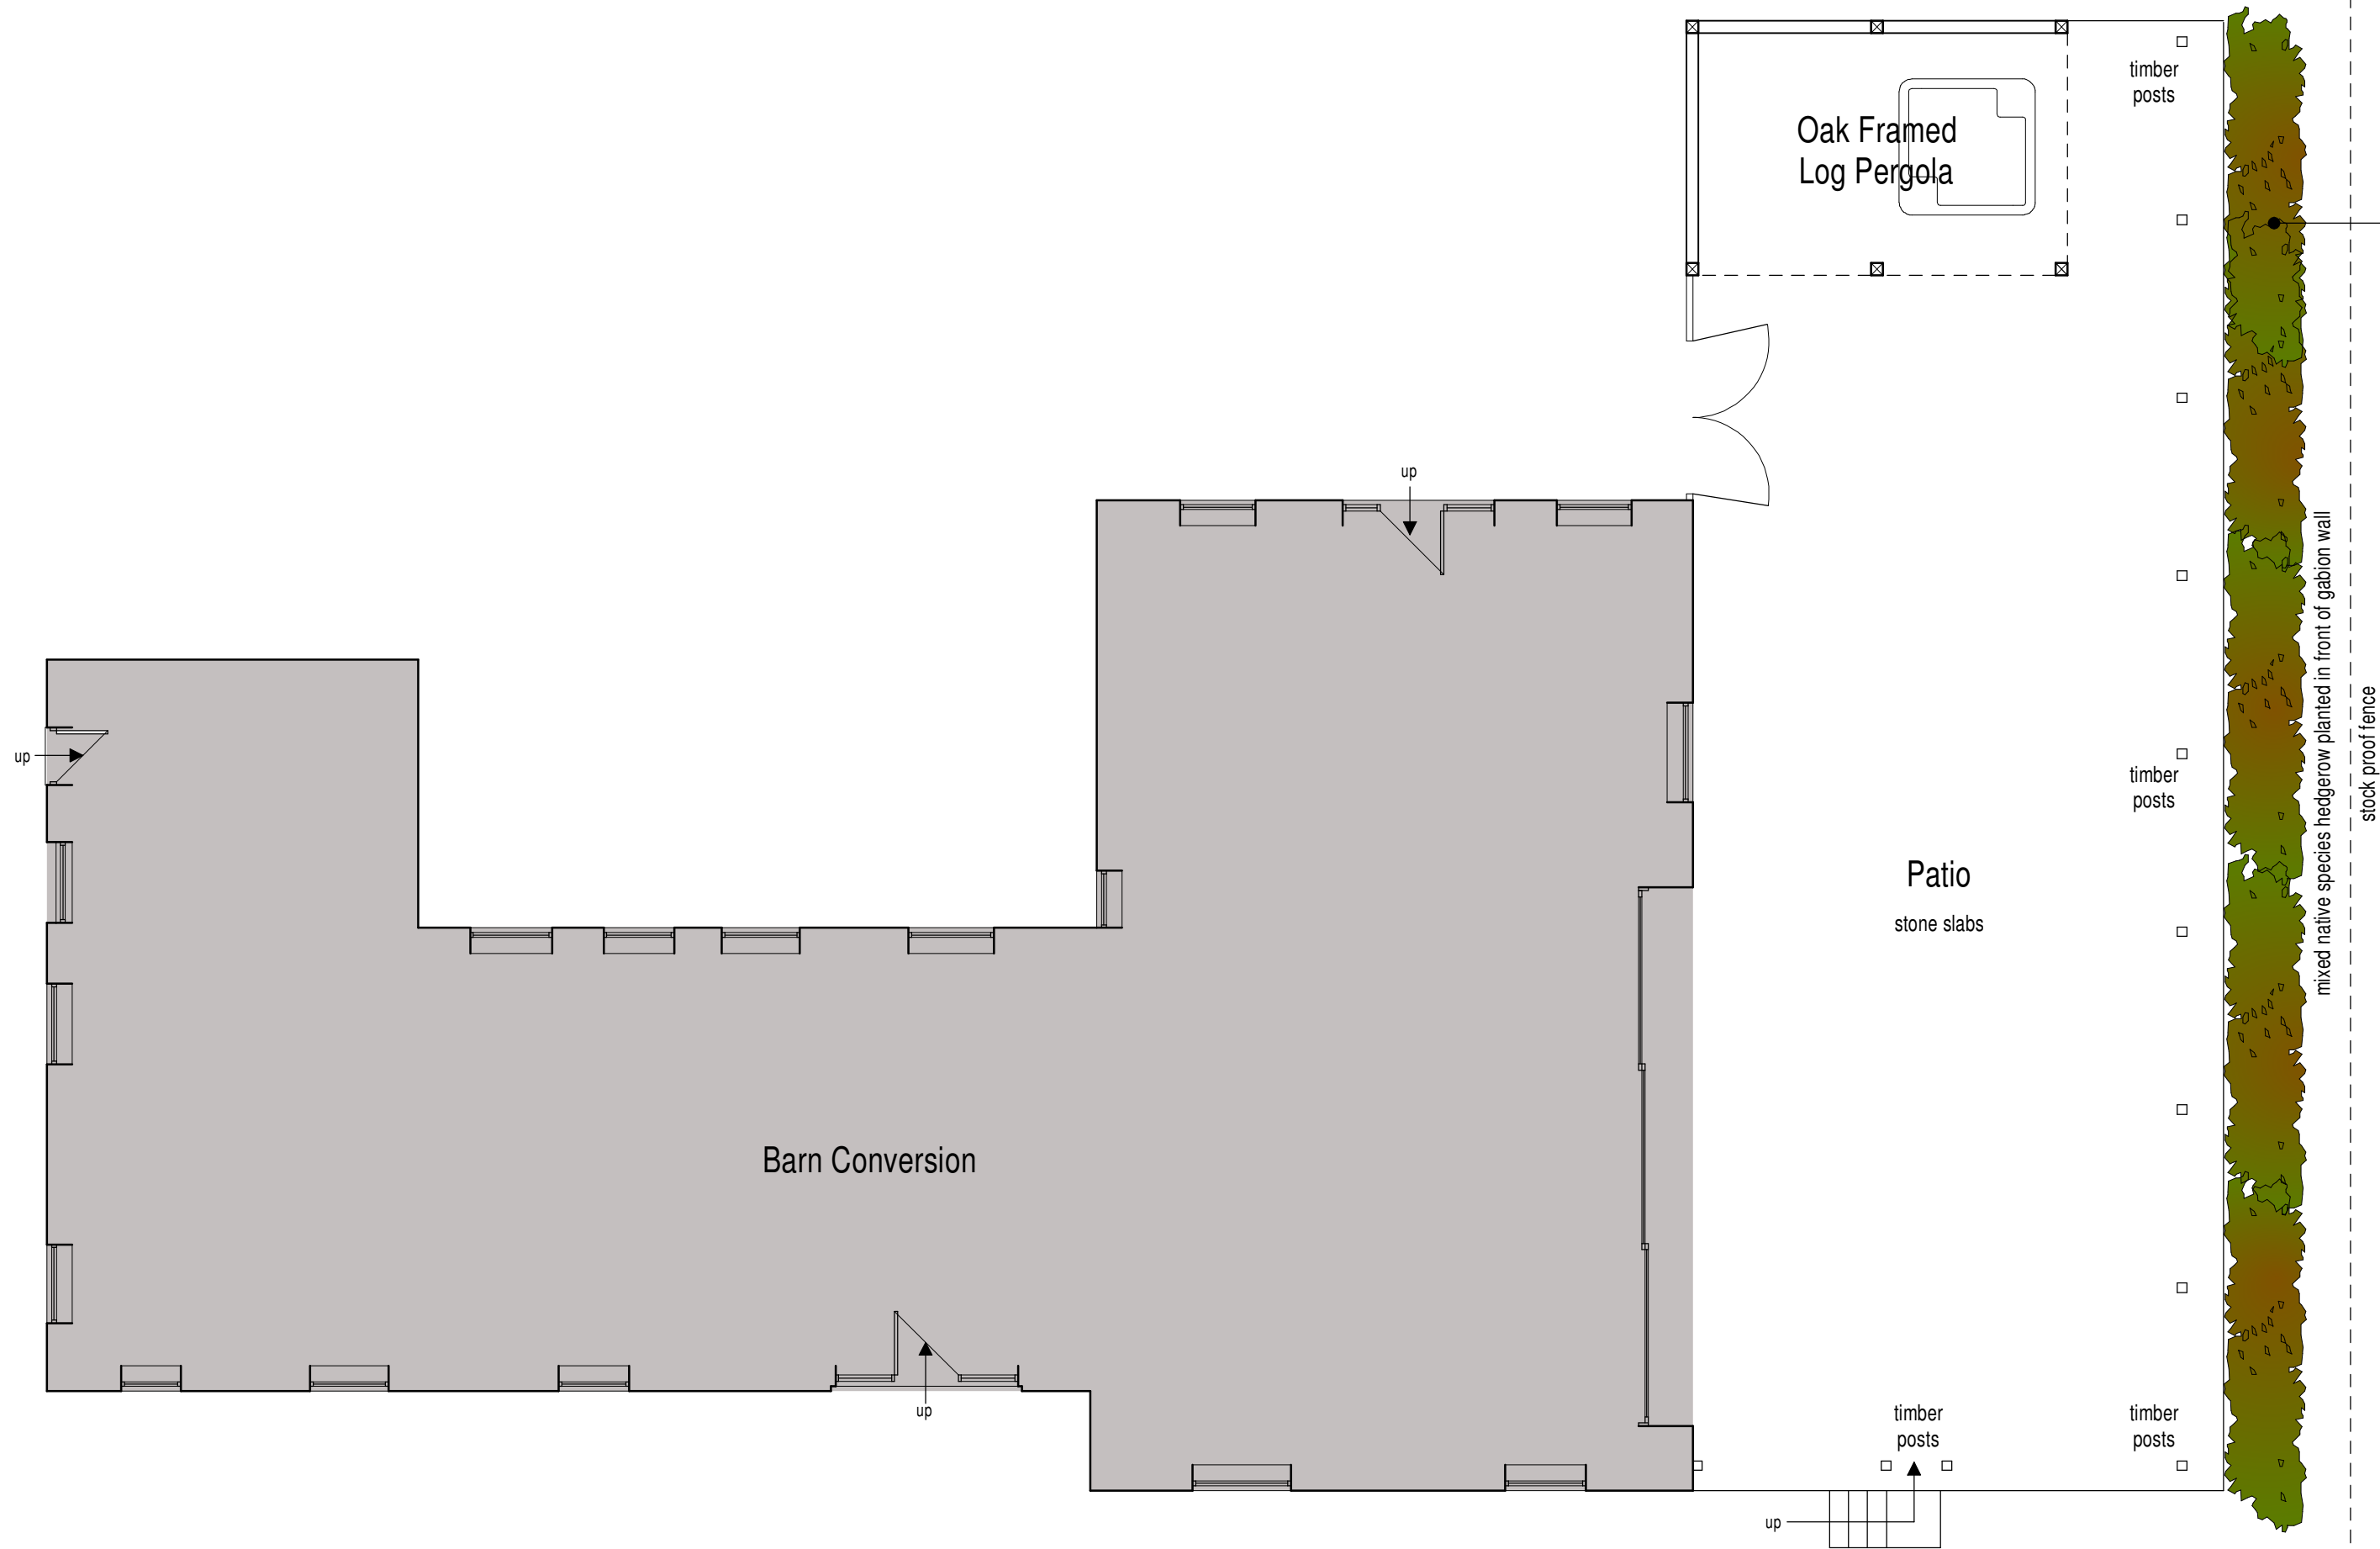

Ground Floor Plan

HEDGEROW
Where indicated a mixed native hedgerow is to be planted in front of existing stone filled gabion wall, comprising of a double staggered row of a mixture of the following plants, 75% Crataegus monogyna (Hawthorn), 5% Corylus avellana (Hazel), 5% Prunus Spinosa (Blackthorn), 5% Ilex aquifolium (Holly), 5% Rosa canina (Dog Rose) + 5% Acer campestre (Field Maple).
Plants to be spaced in a double row, at 500mm staggered centres in both directions.
Newly planted hedgerows are to be protected with rabbit netting.

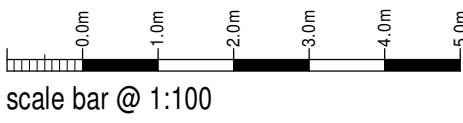

Mr & Mrs Gibson

Retrospective Application for Raised
Patio and Pergola,
Sprinks Farm,
Horton, Leek,
Staffordshire,
ST13 8QE

Raised Patio and Pergola
Planning Proposal -
Floor Plans and Elevations

Date	November 2023	Sheet	A1	Scale	1:100
Dwg No.	2023-2851-14	Rev.	-	Drawn	RG



10 Cawdry Buildings, Fountain Street, Leek, ST13 6JP
Telephone: 01538 386002
E-mail: info@sammonsld.co.uk
Web: www.sammonsld.co.uk

This drawing is copyright.
All dimensions must be checked prior to commencement.