




EXISTING FRONT ELEVATION
Scale 1/100




EXISTING REAR ELEVATION
Scale 1/100



EXISTING LH SIDE ELEVATION
Scale 1/100

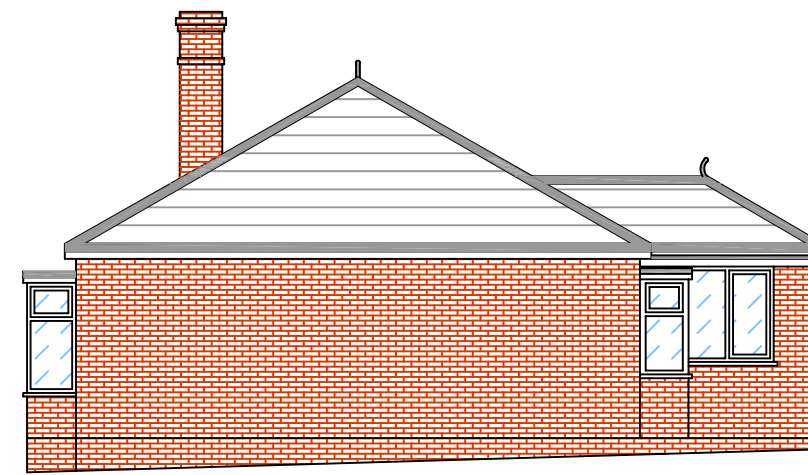


EXISTING RH SIDE ELEVATION
Scale 1/100

 


PROPOSED FRONT ELEVATION
Scale 1/100


Obscure glazed window

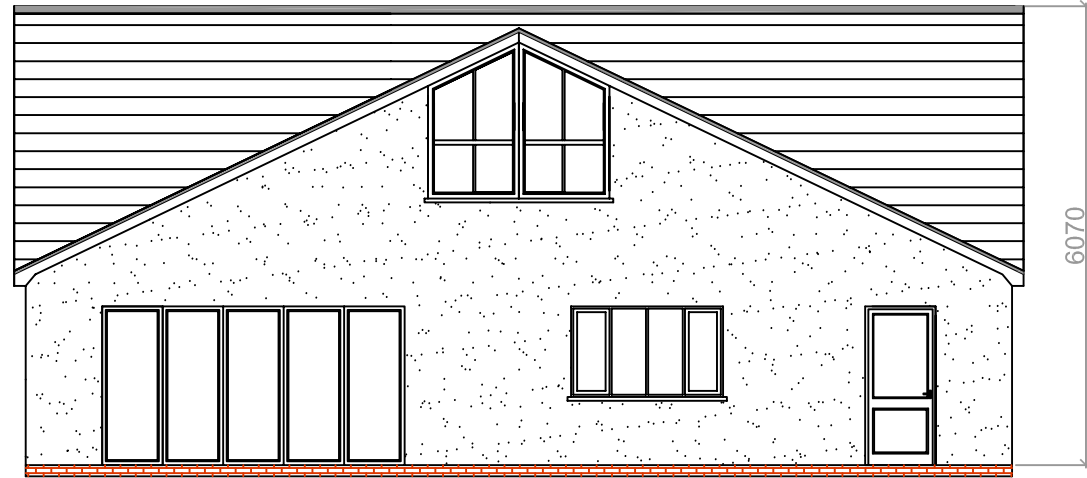

PROPOSED REAR ELEVATION
Scale 1/100

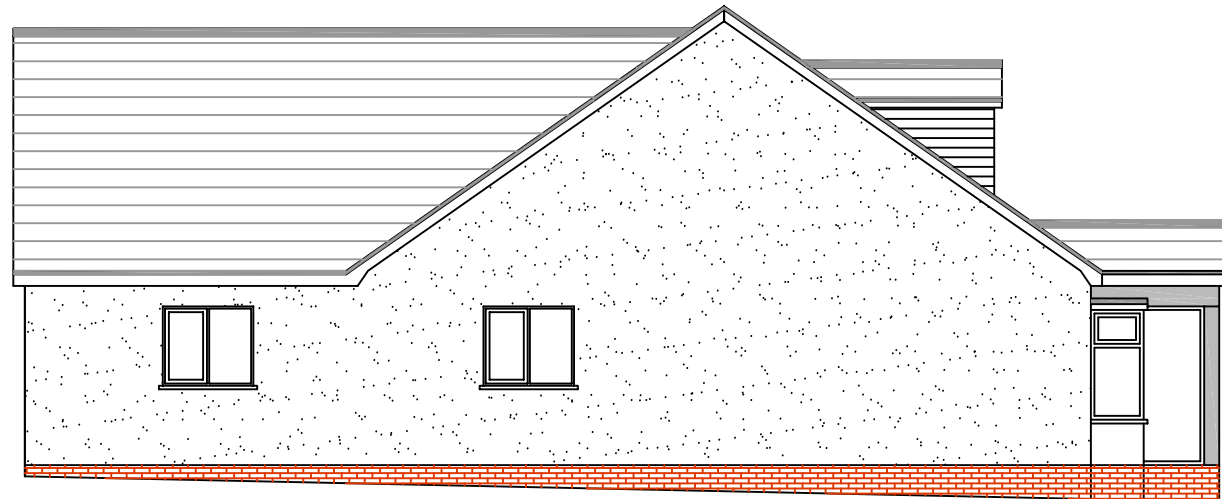

PROPOSED LH SIDE ELEVATION
Scale 1/100

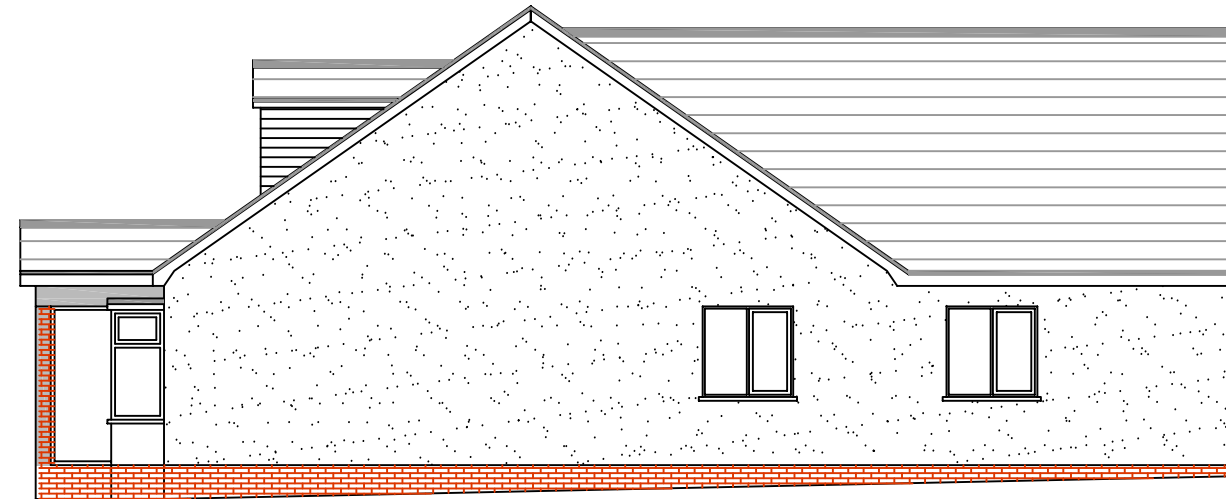

PROPOSED RH SIDE ELEVATION
Scale 1/100



Andrew Lamb
tel: 07791500789
e-mail: alambdesign@outlook.com



Client
Mr J. Morton

Project
**Manorcroft, Clewloes Bank,
Bagnall, ST9 9LP**


Subject
Plans & Elevations

Scale As shown @ A1	Date Nov 2023
Drawing No. AL001-01 Rev D	Sheet


This drawing is copyright and is issued under the condition that it is not to be copied wholly or in part without the consent in writing of Andrew Lamb, contractors to check all dimensions on site.

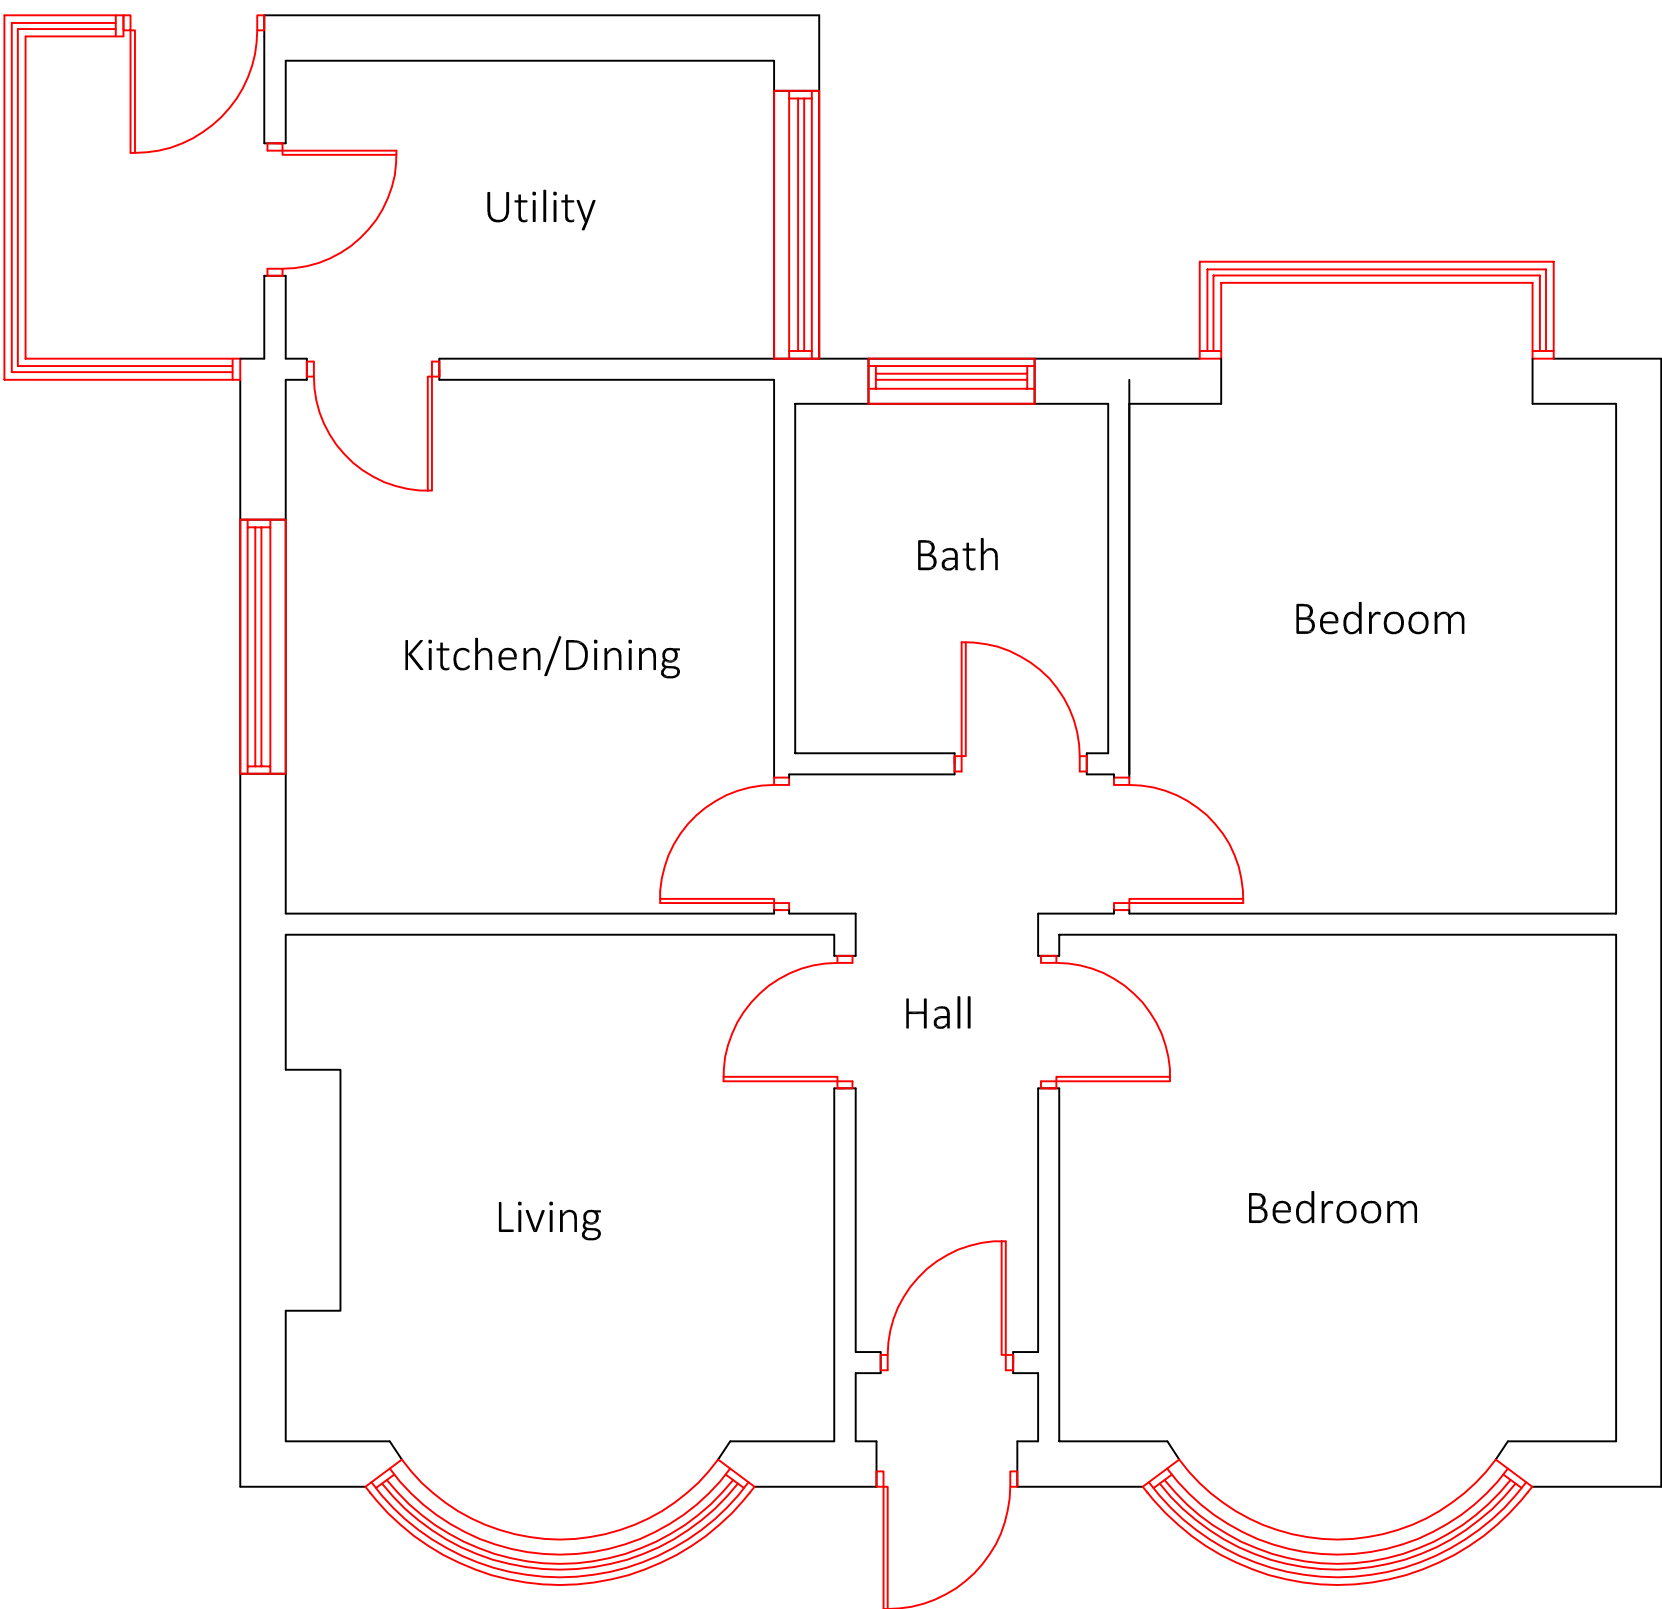 

EXISTING GROUND FLOOR PLAN
Scale 1/50

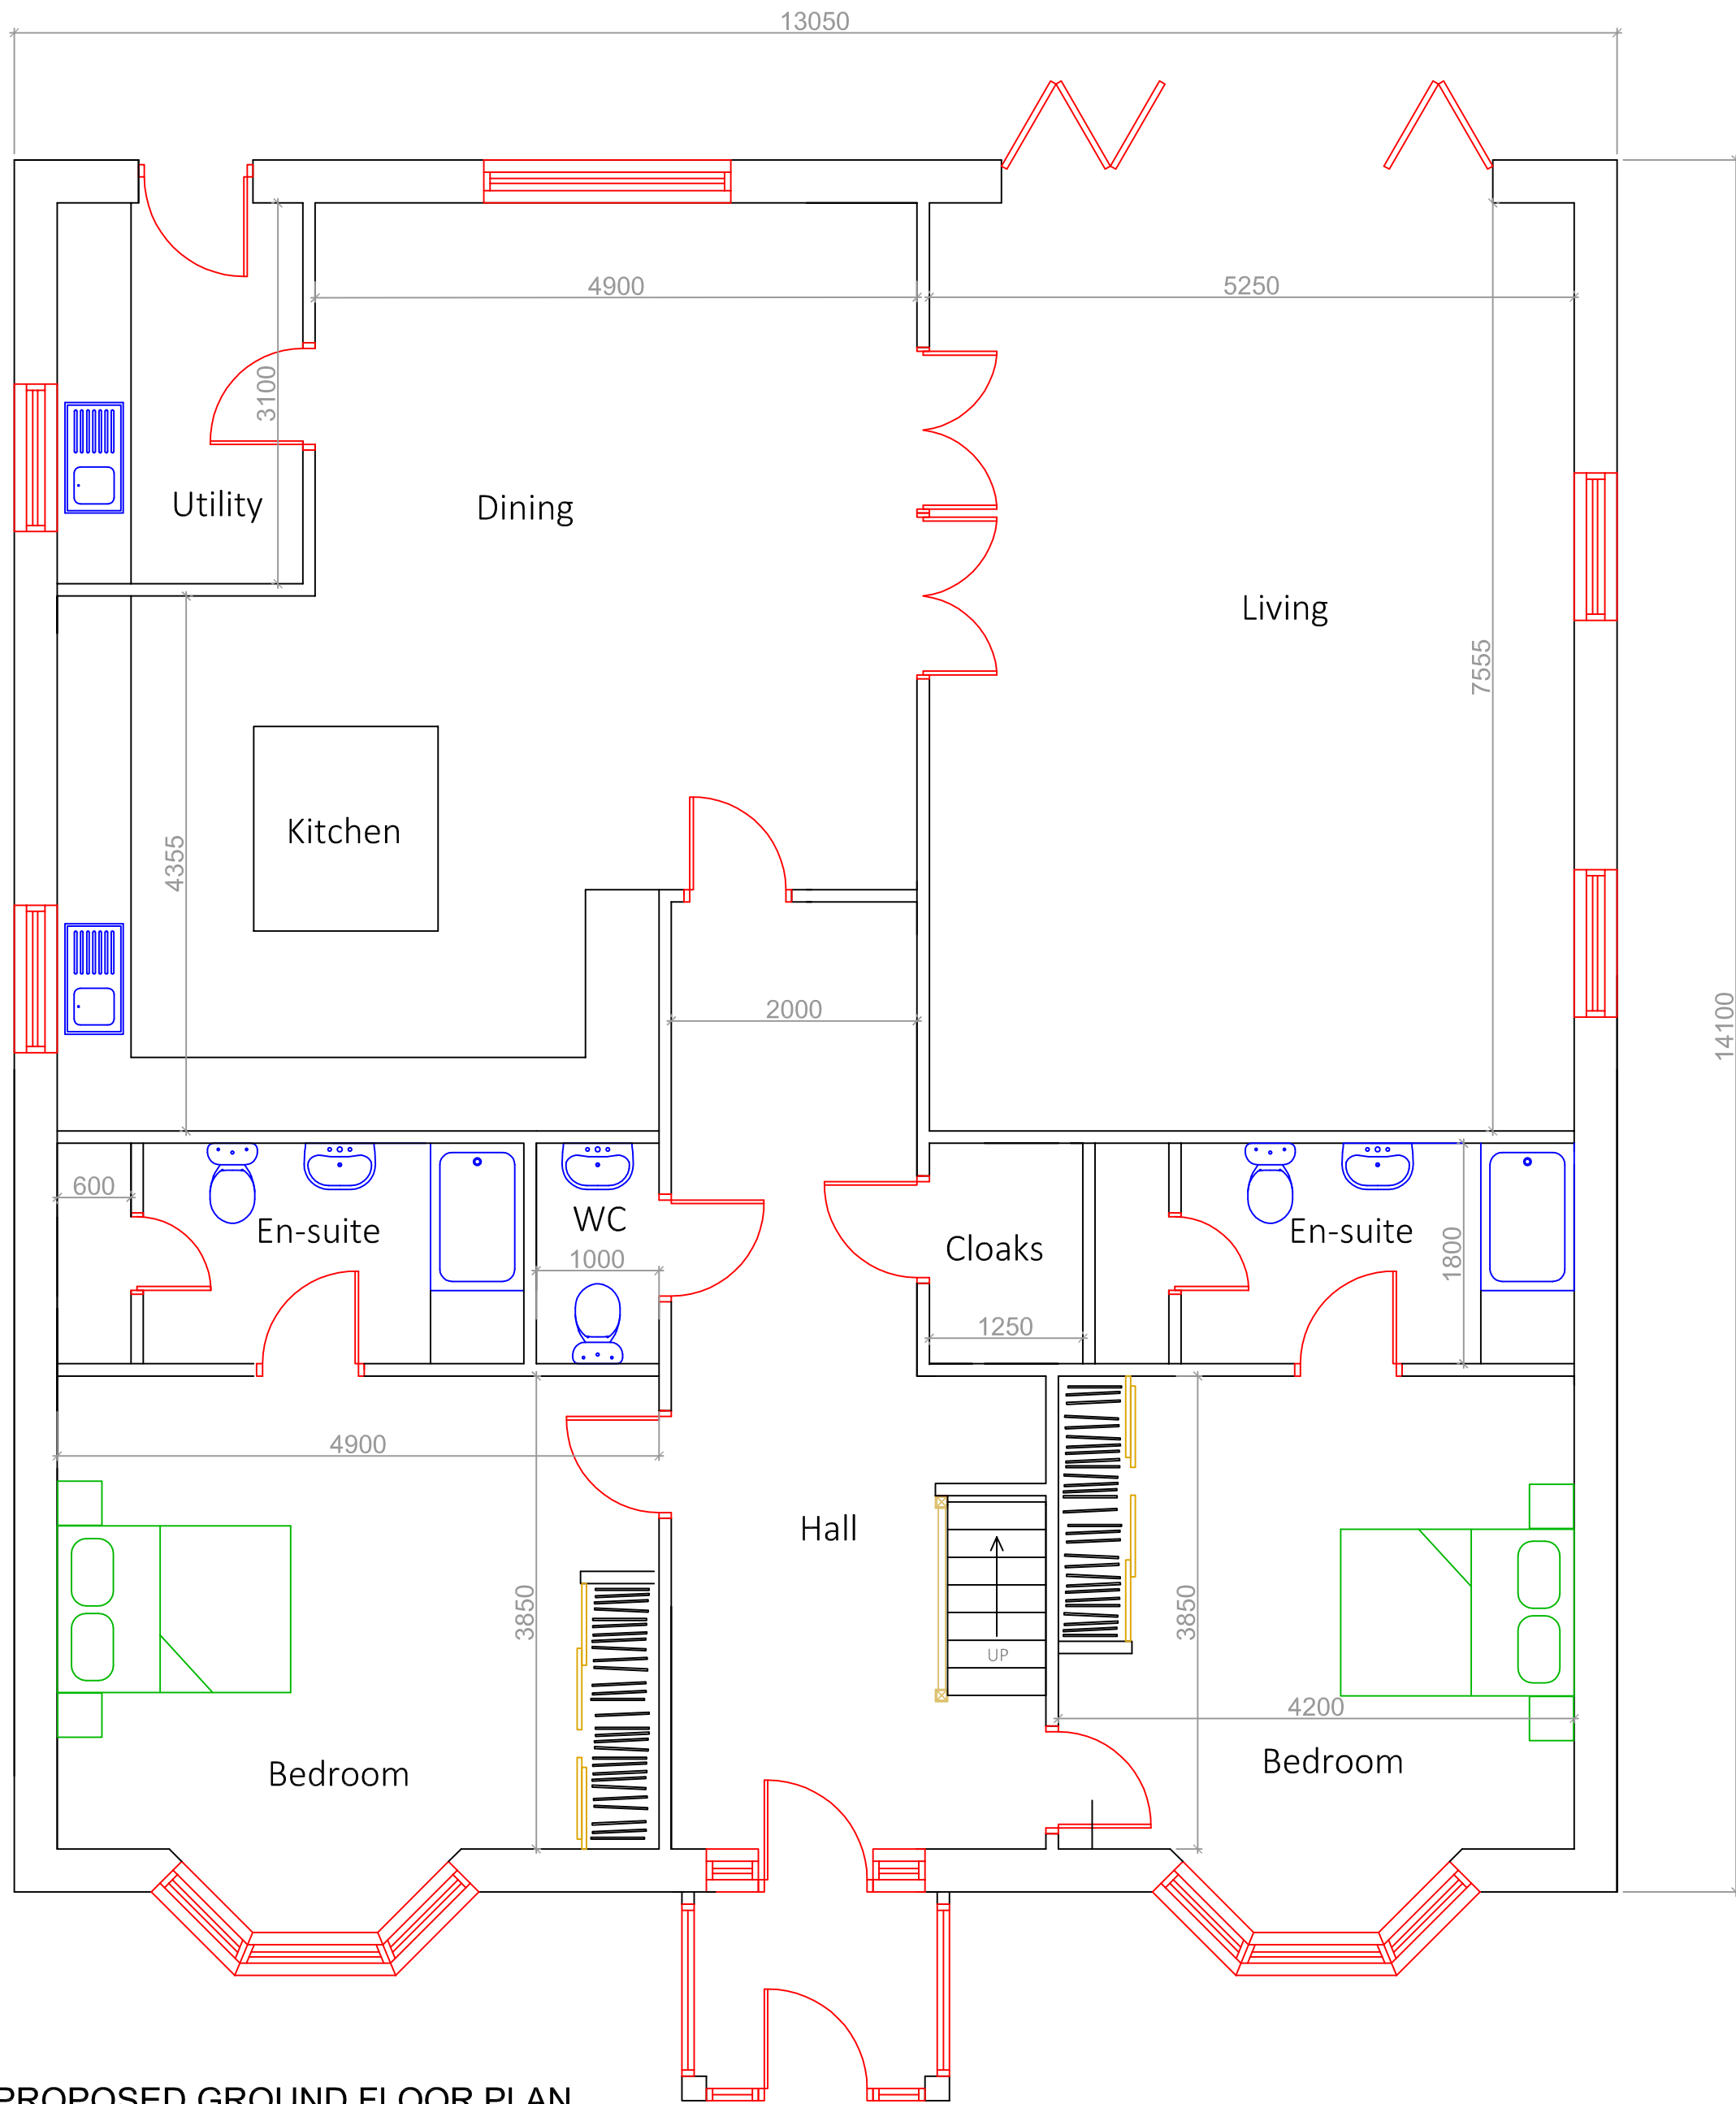

PROPOSED GROUND FLOOR PLAN
Scale 1/50

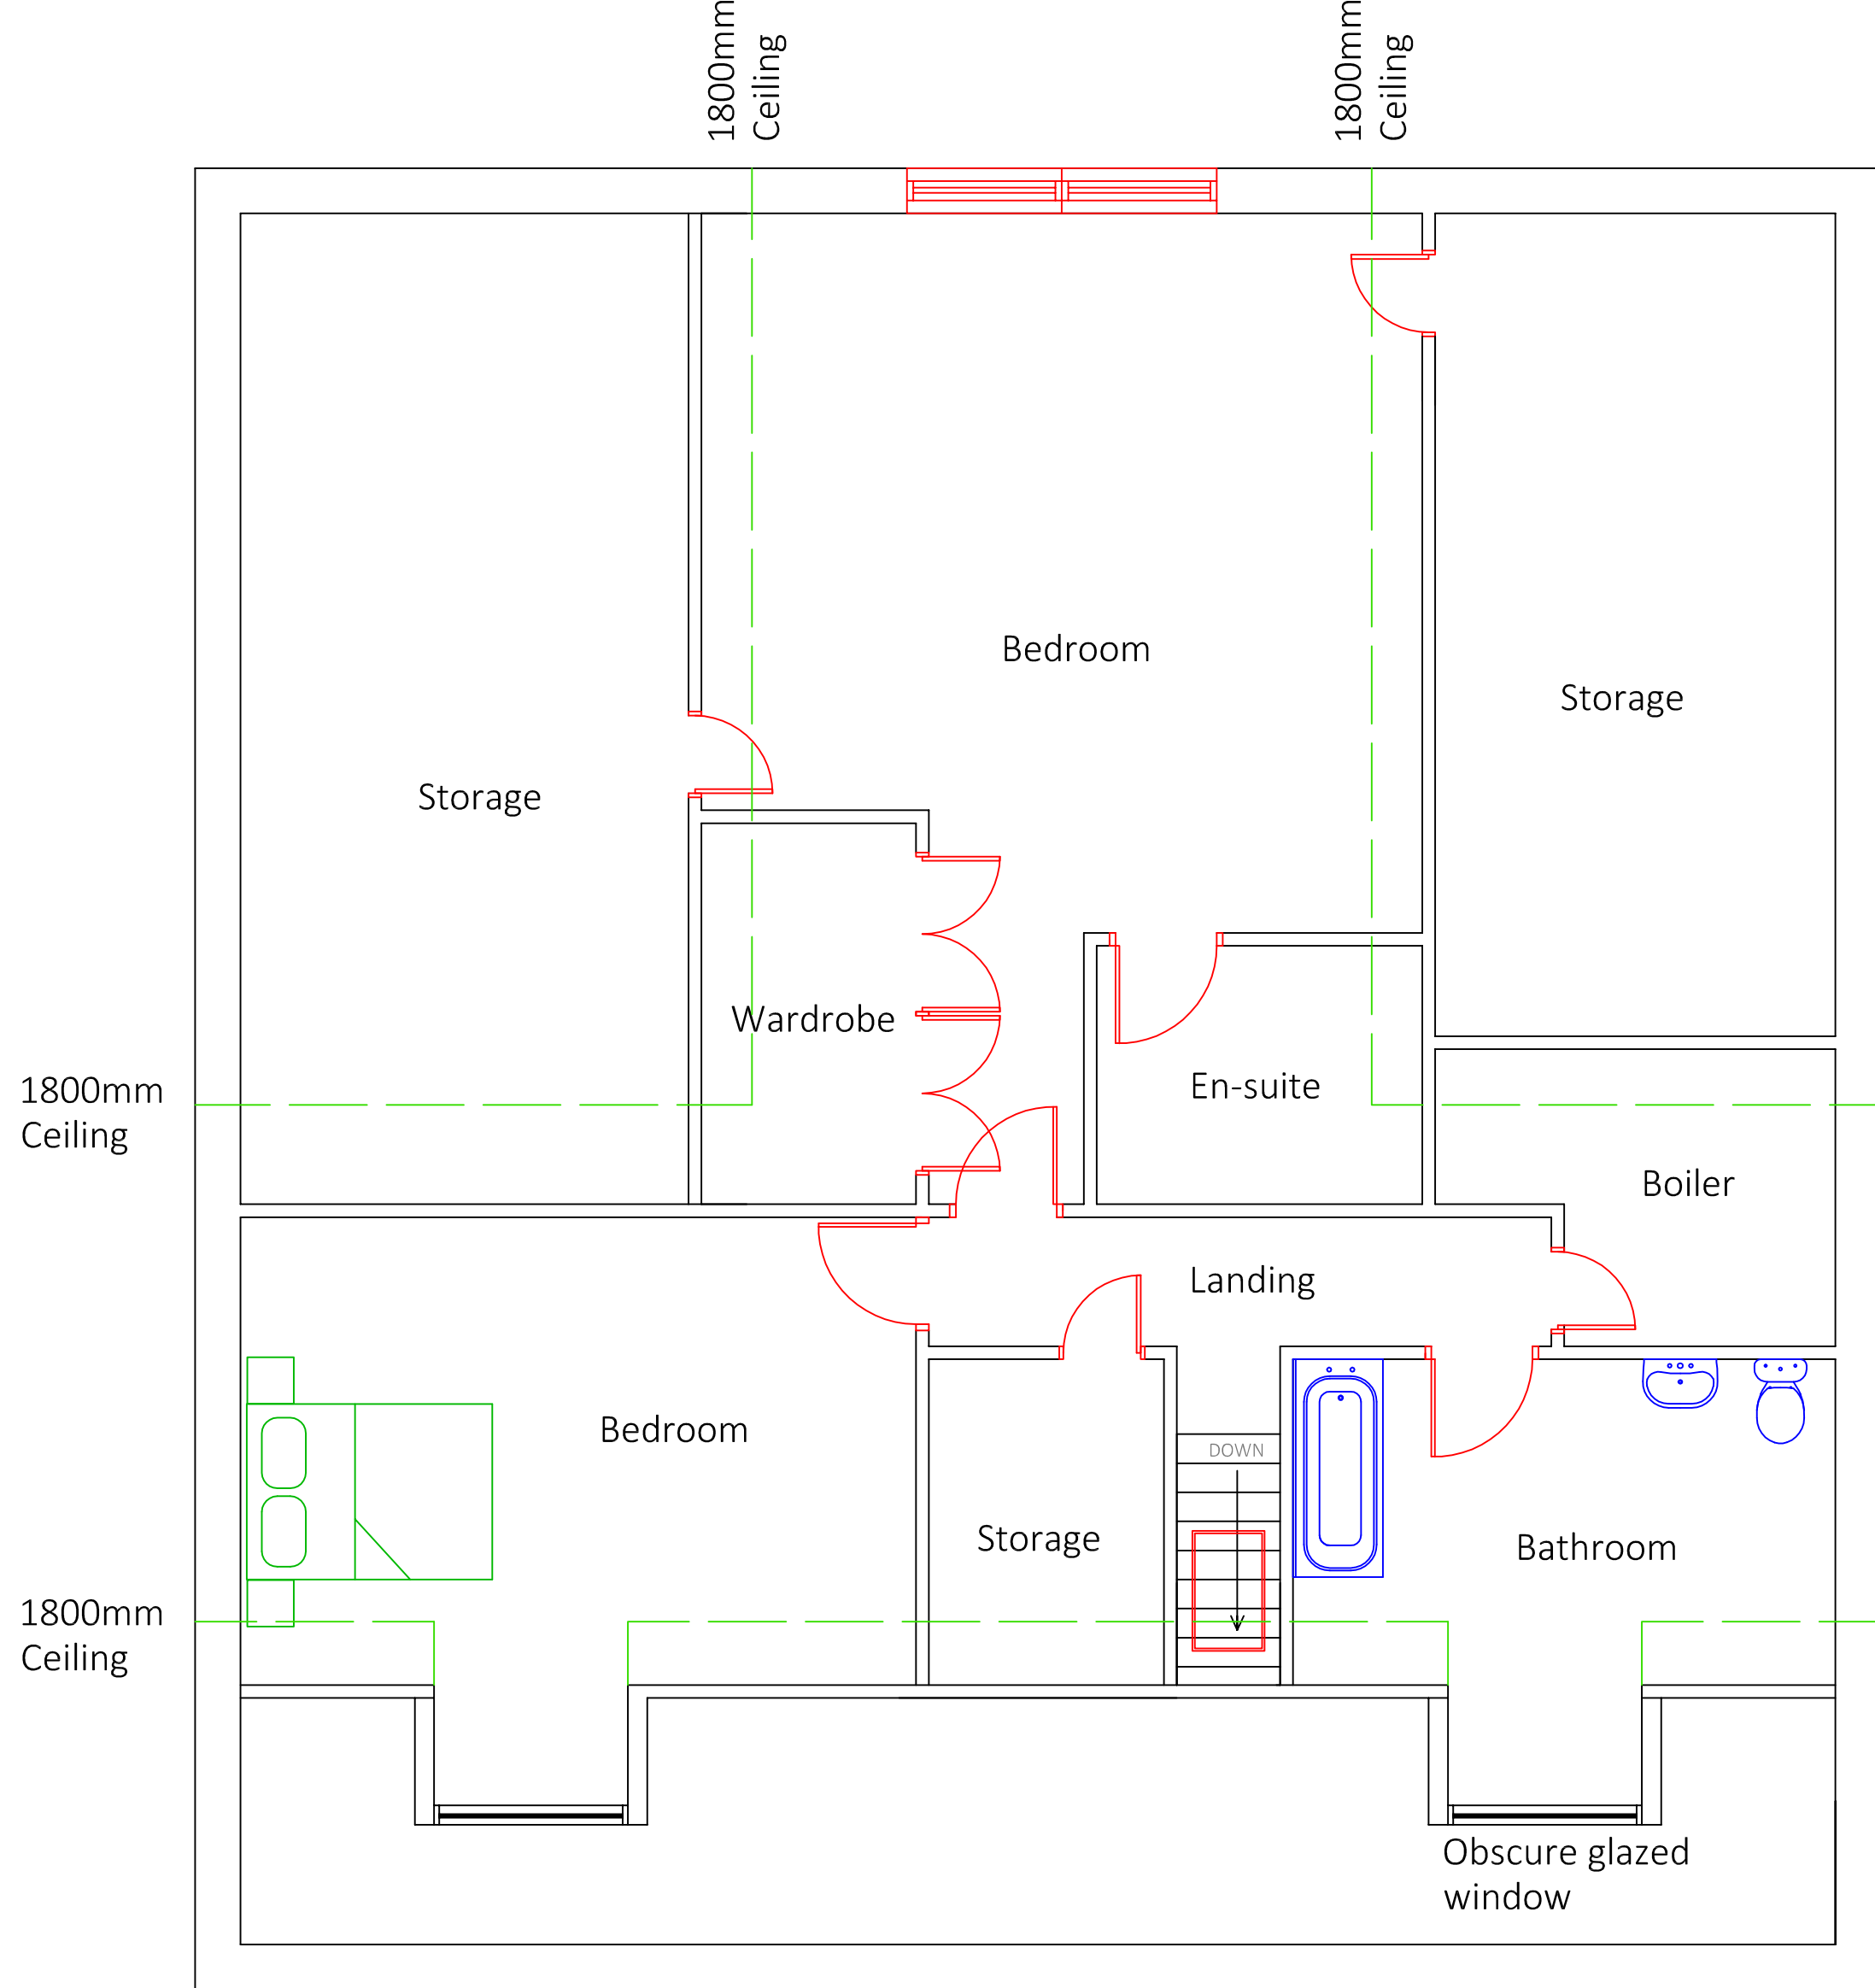

PROPOSED FIRST FLOOR PLAN
Scale 1/50