



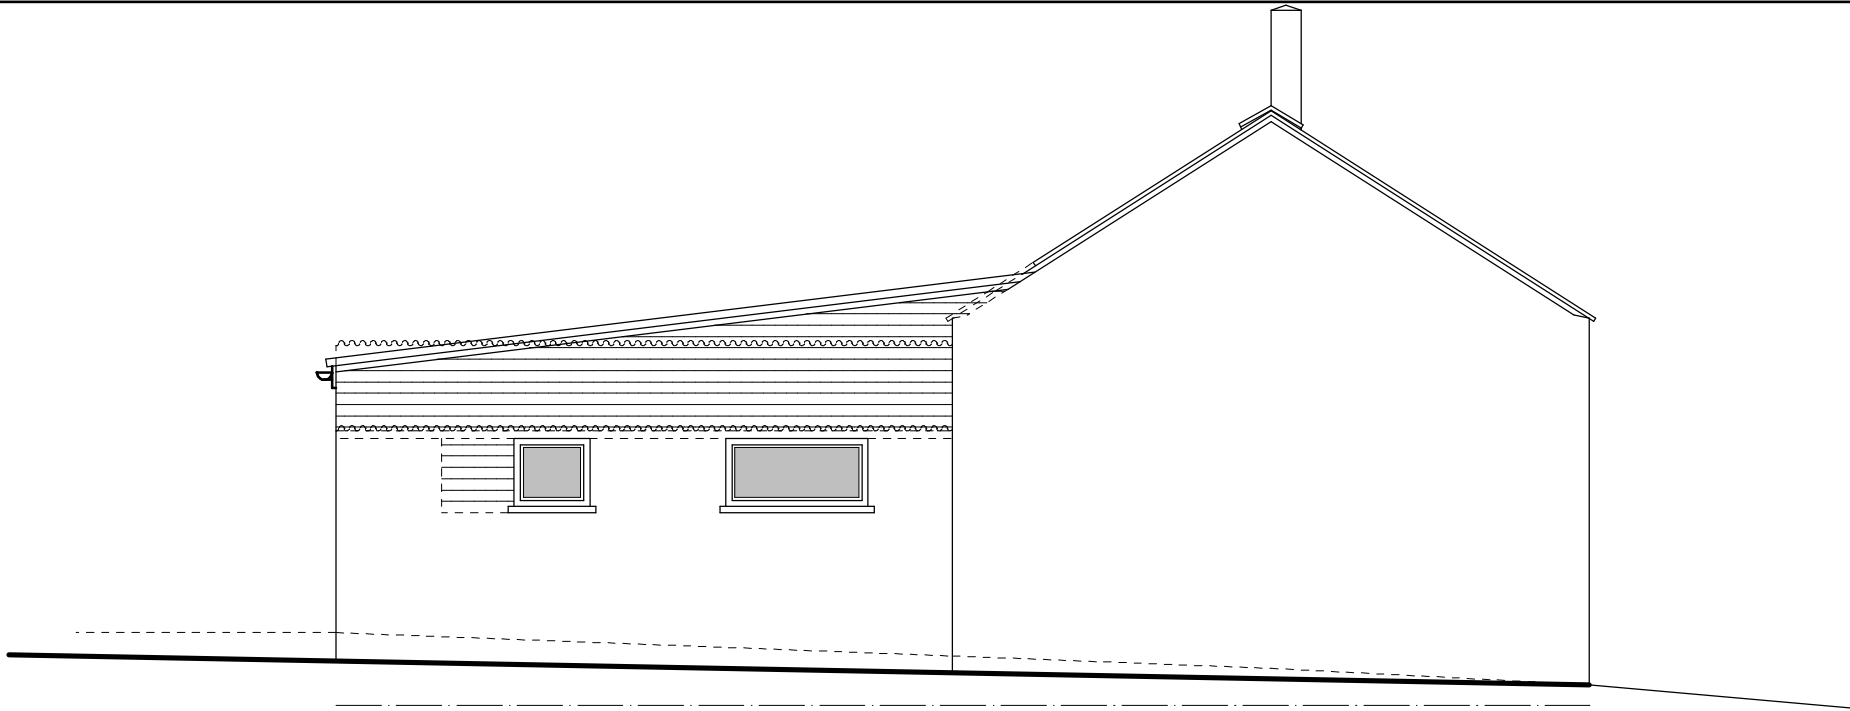


PROPOSED SIDE ELEVATION (REMAINS THE SAME AS THE EXISTING ELEVATION)

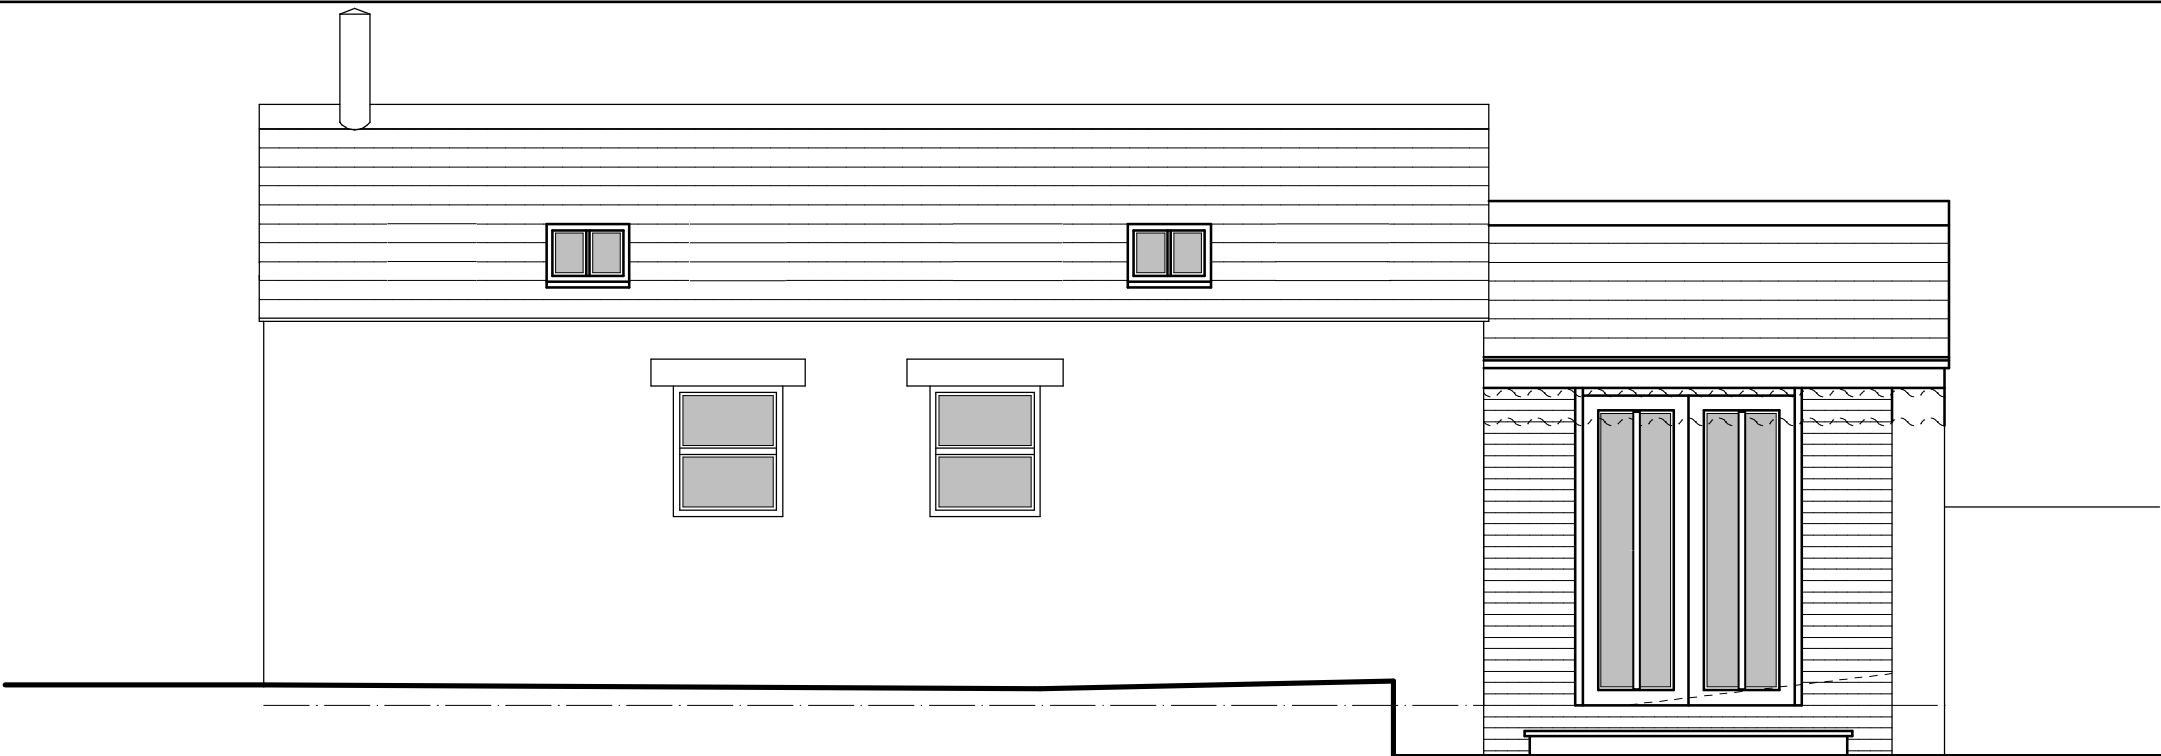


PROPOSED REAR ELEVATION (REMAINS THE SAME AS THE EXISTING ELEVATION)





PROPOSED FRONT ELEVATION (REMAINS THE SAME AS THE EXISTING ELEVATION)

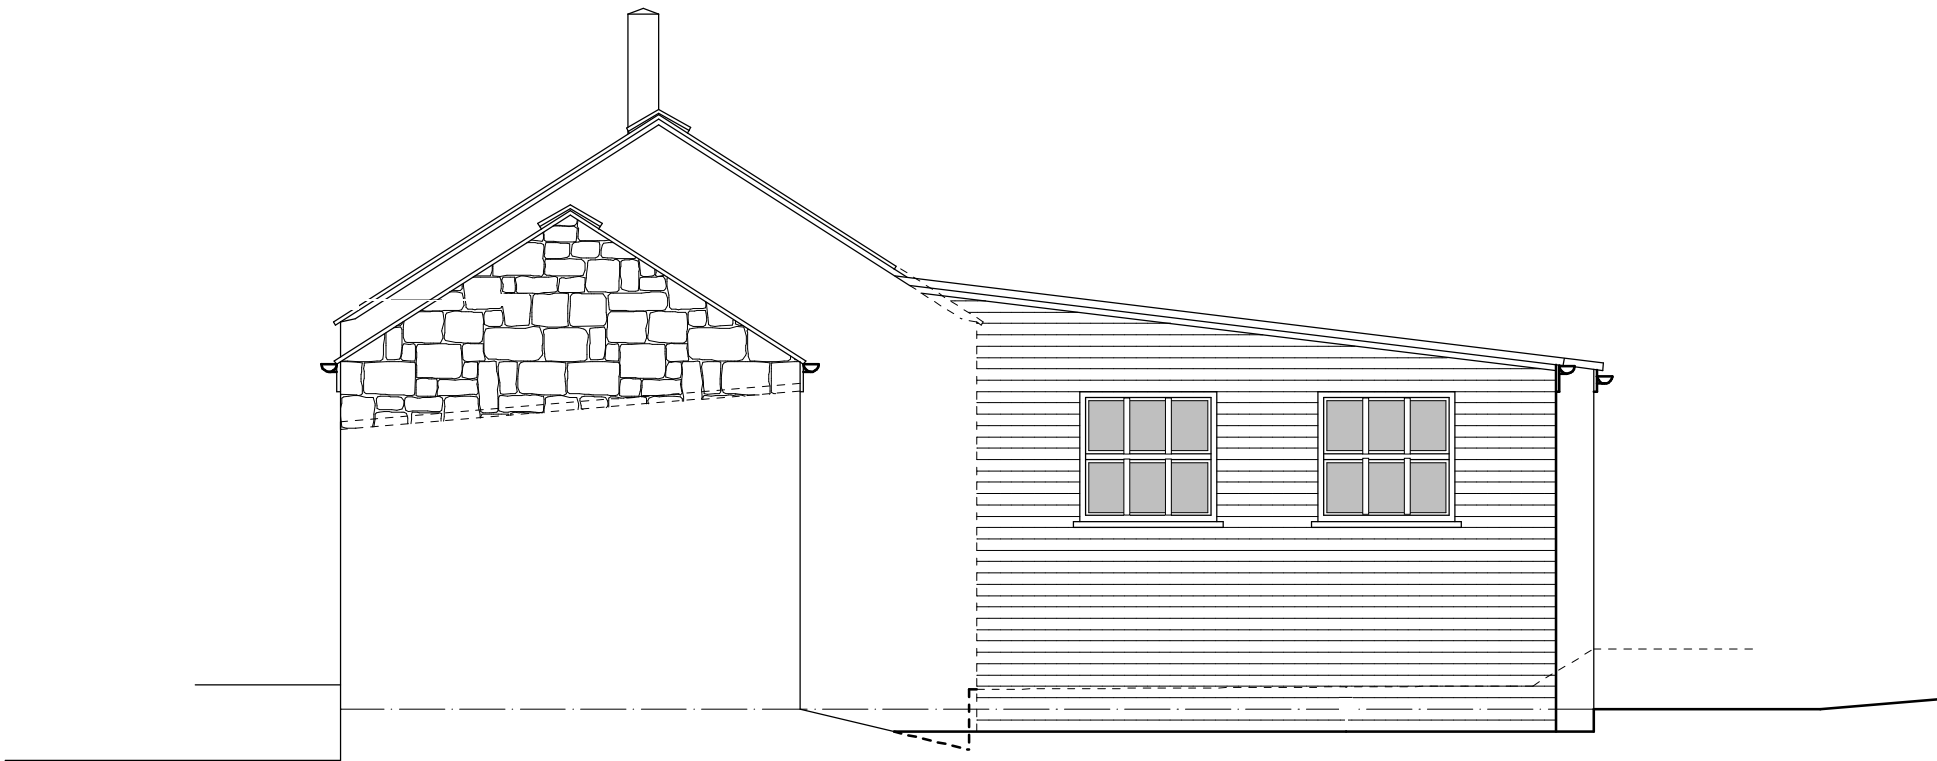


PROPOSED SIDE ELEVATION (REMAINS THE SAME AS THE EXISTING ELEVATION)

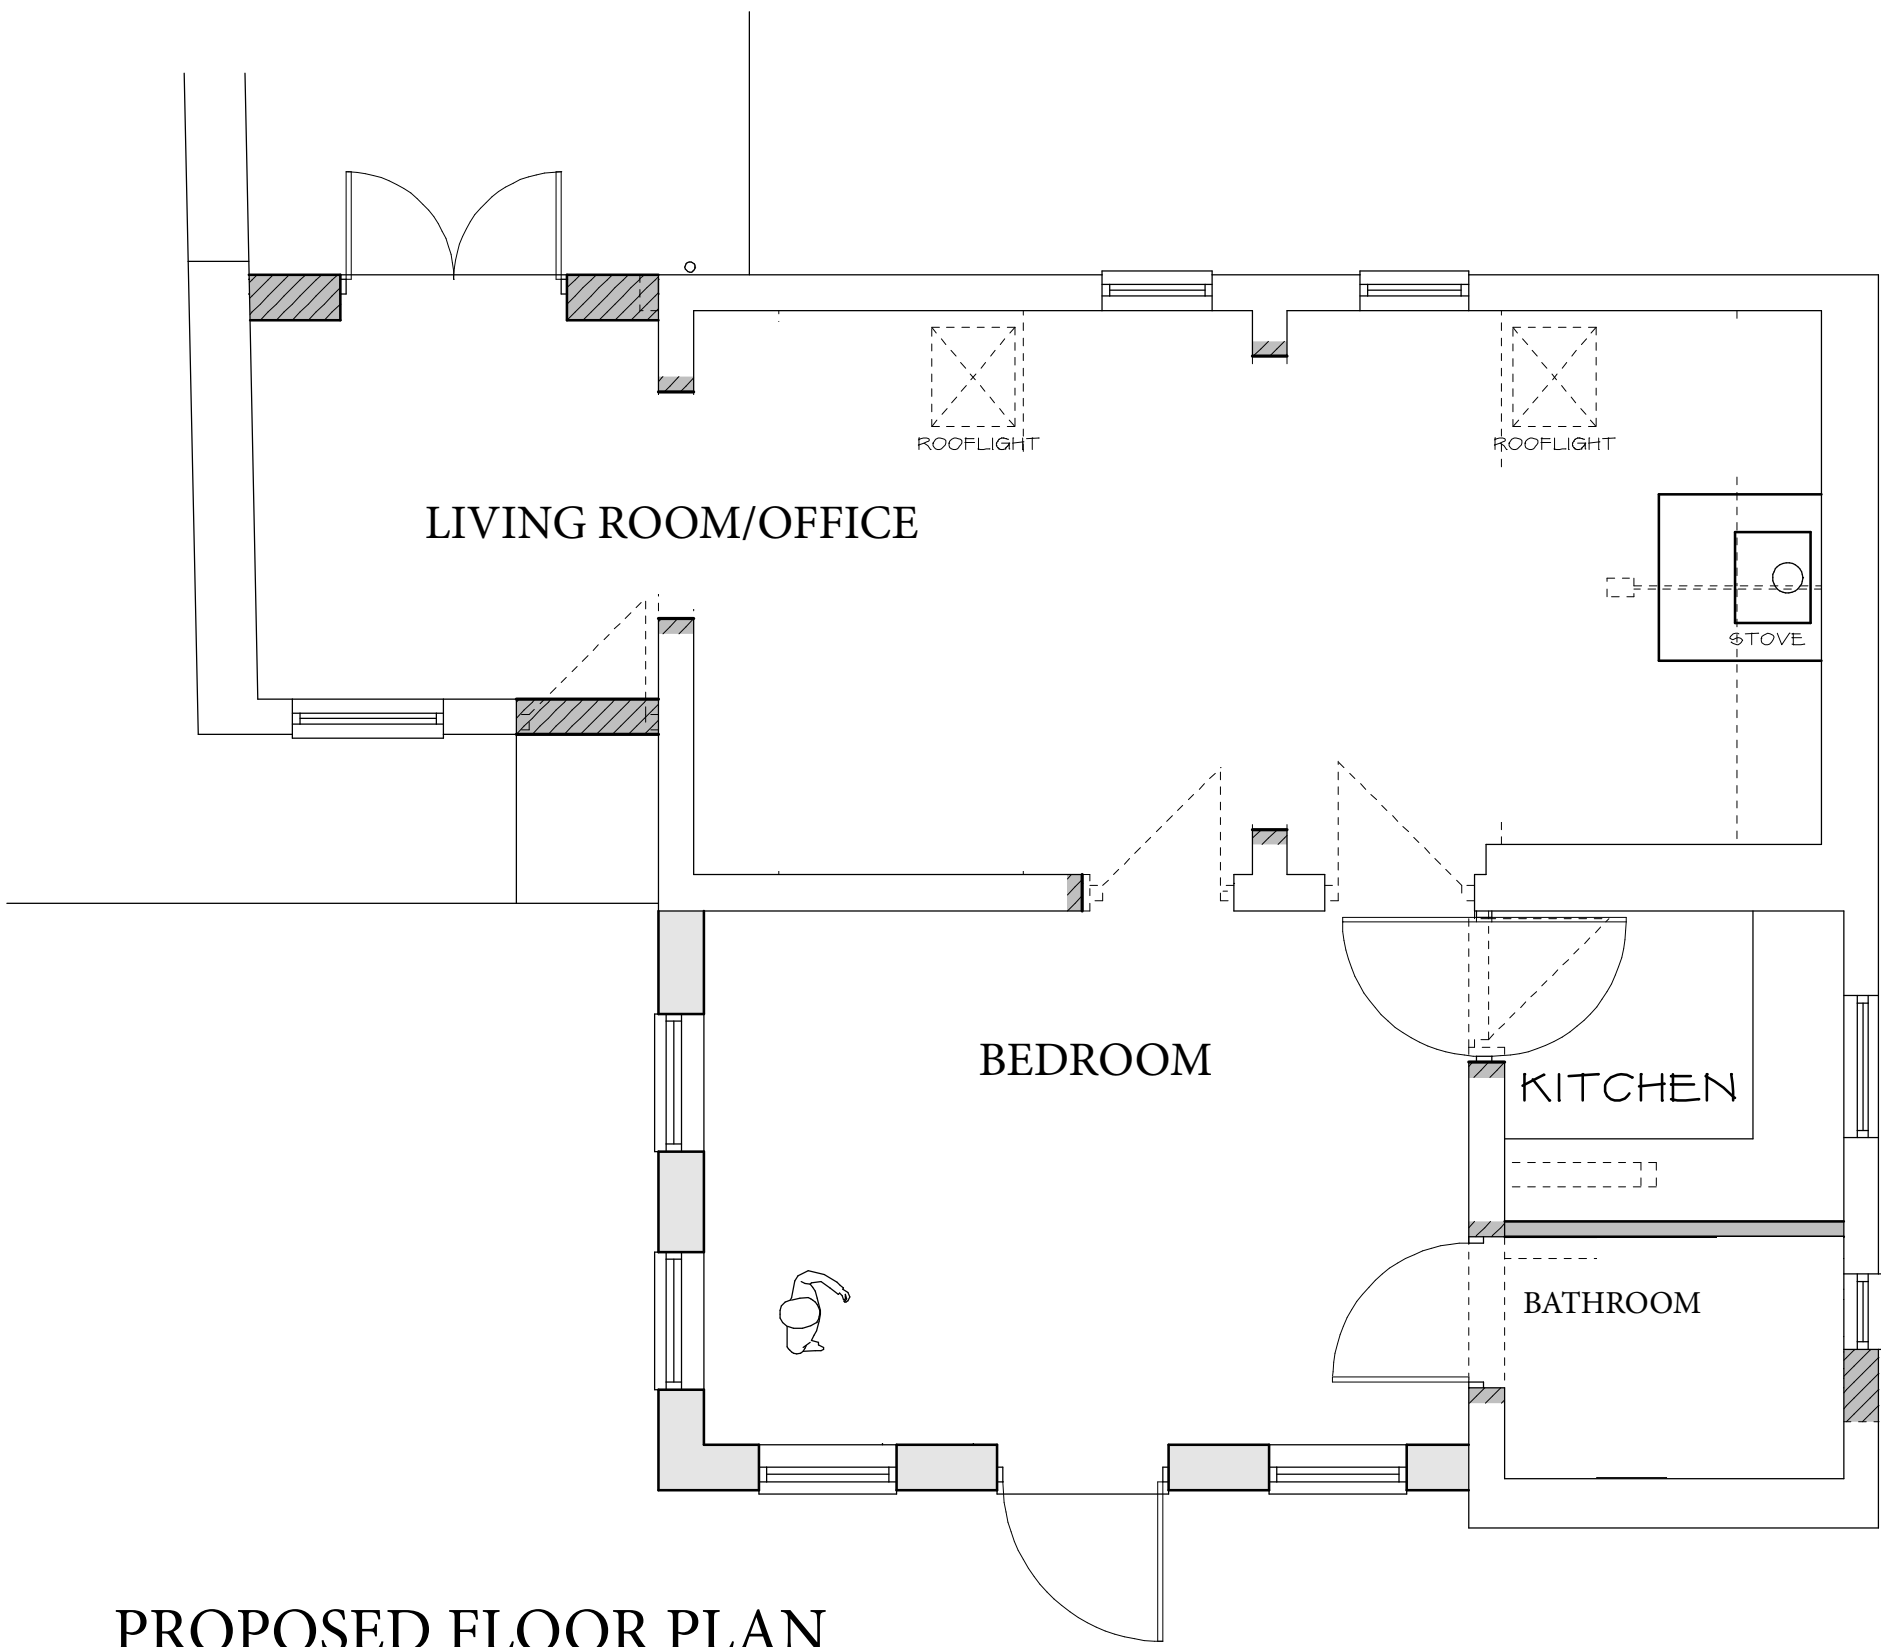

PROPOSED FLOOR PLAN

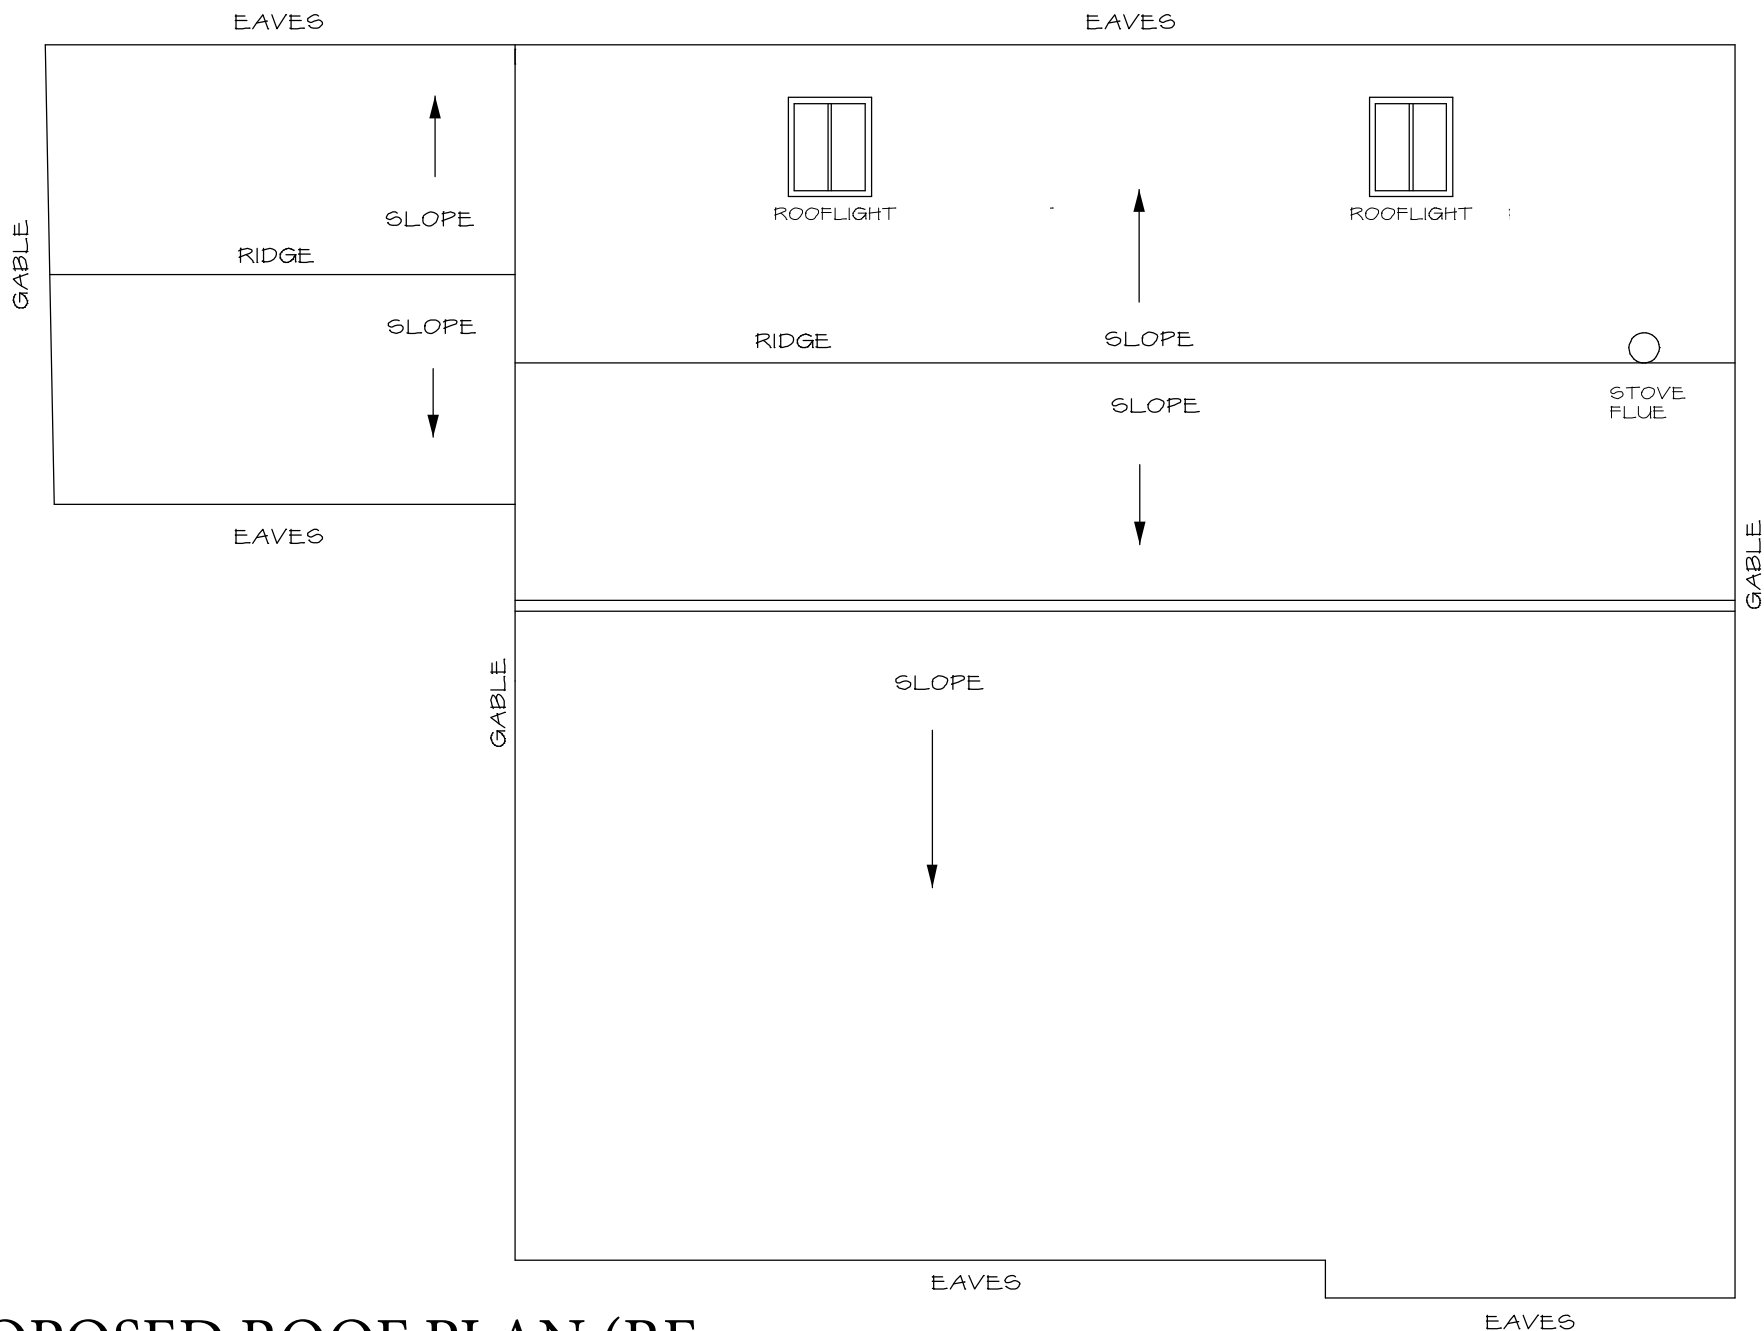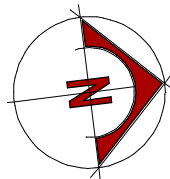

PROPOSED ROOF PLAN (REMAINS THE SAME AS THE EXISTING ROOF PLAN)

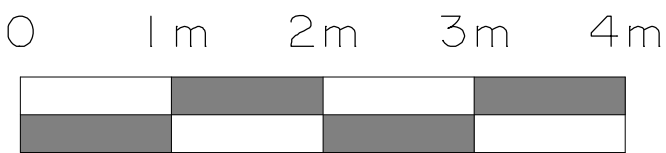

No alterations will be made to the exterior of the building.

APPLICANT: MRS PAULINE HUNT HOLLINSHEAD FARM LASK EDGE ROAD LASK EDGE LEEK ST13 8QS		
PROPERTY: SHIPPON TEA ROOMS HOLLINSHEAD FARM LASK EDGE ROAD LASK EDGE LEEK ST13 8QS		
DWG No 01/SHIPPON	DATE FEBRUARY 2024	
SCALE 1-50	REV	SHEET A1