

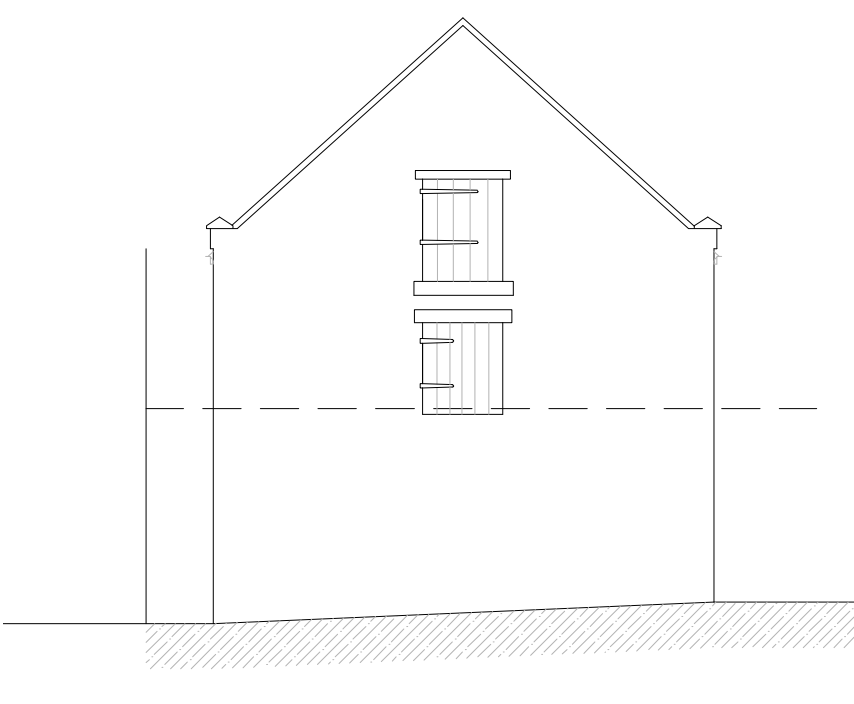
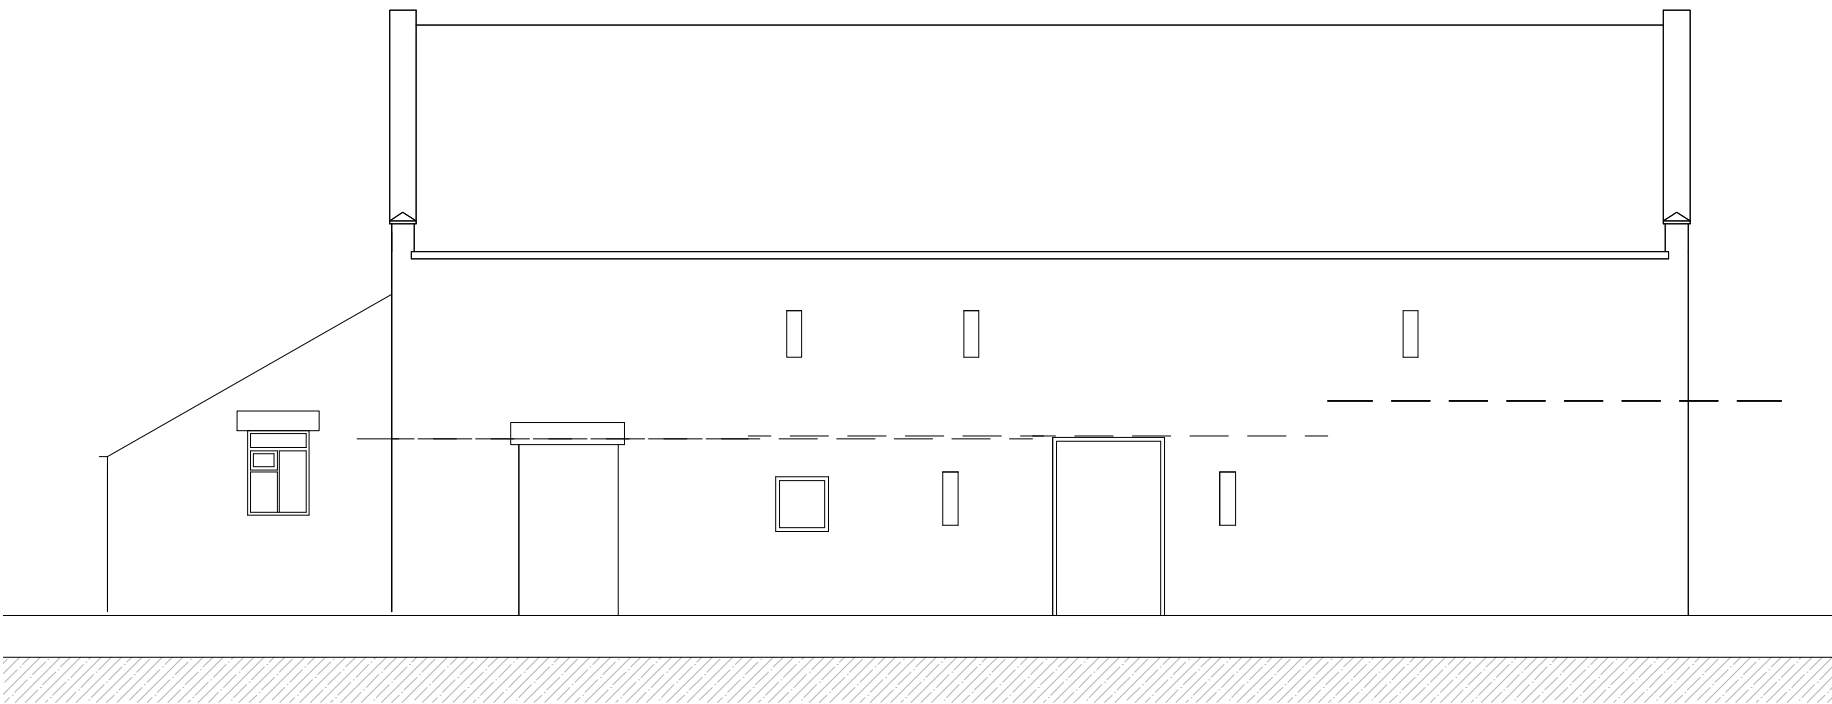


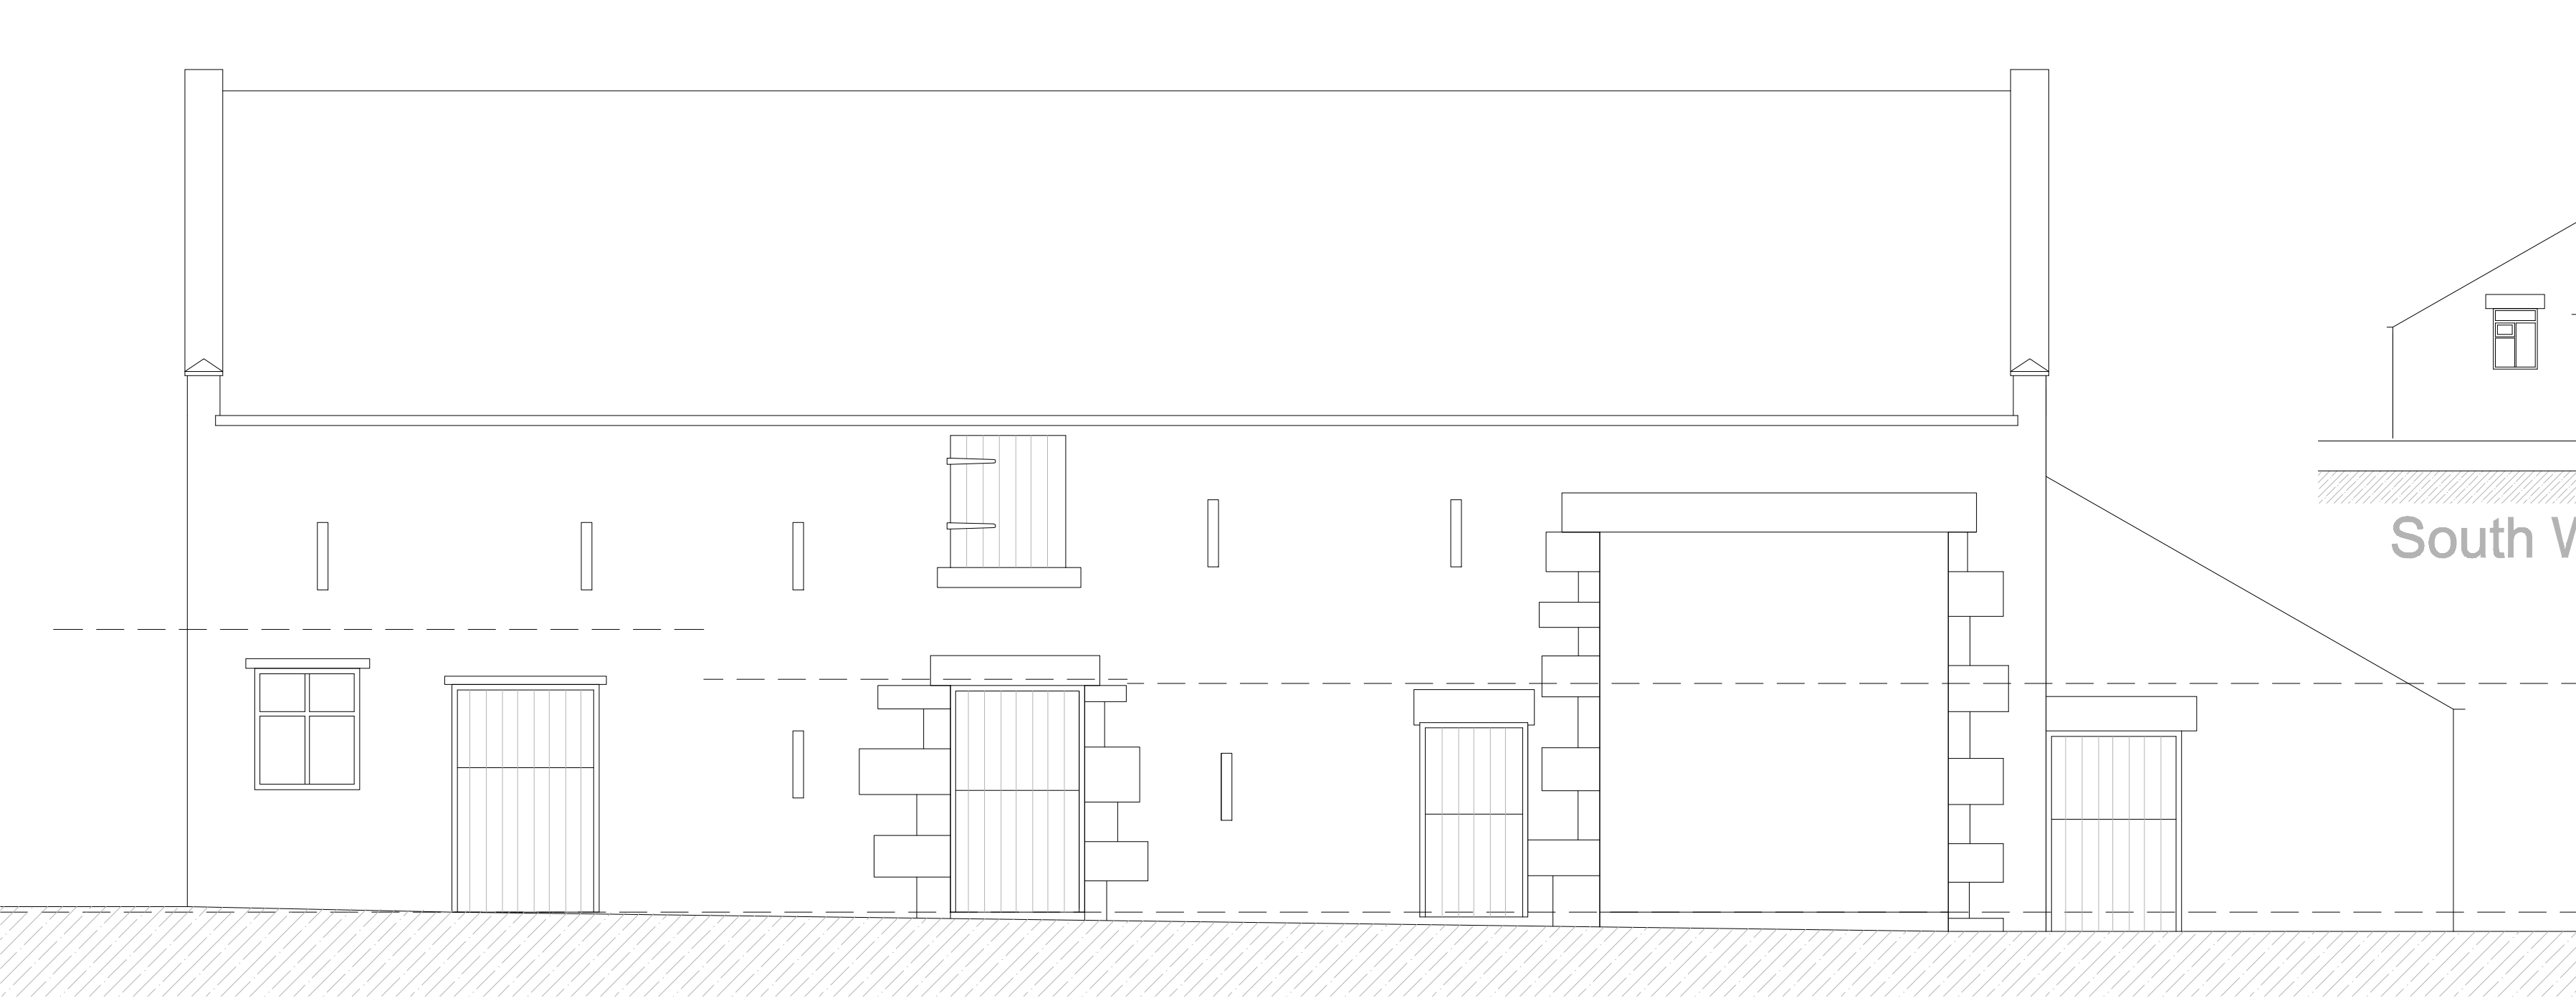


North East Elevation Scale 1:50

South West Elevation Scale 1:100



South East Elevation Scale 1:100

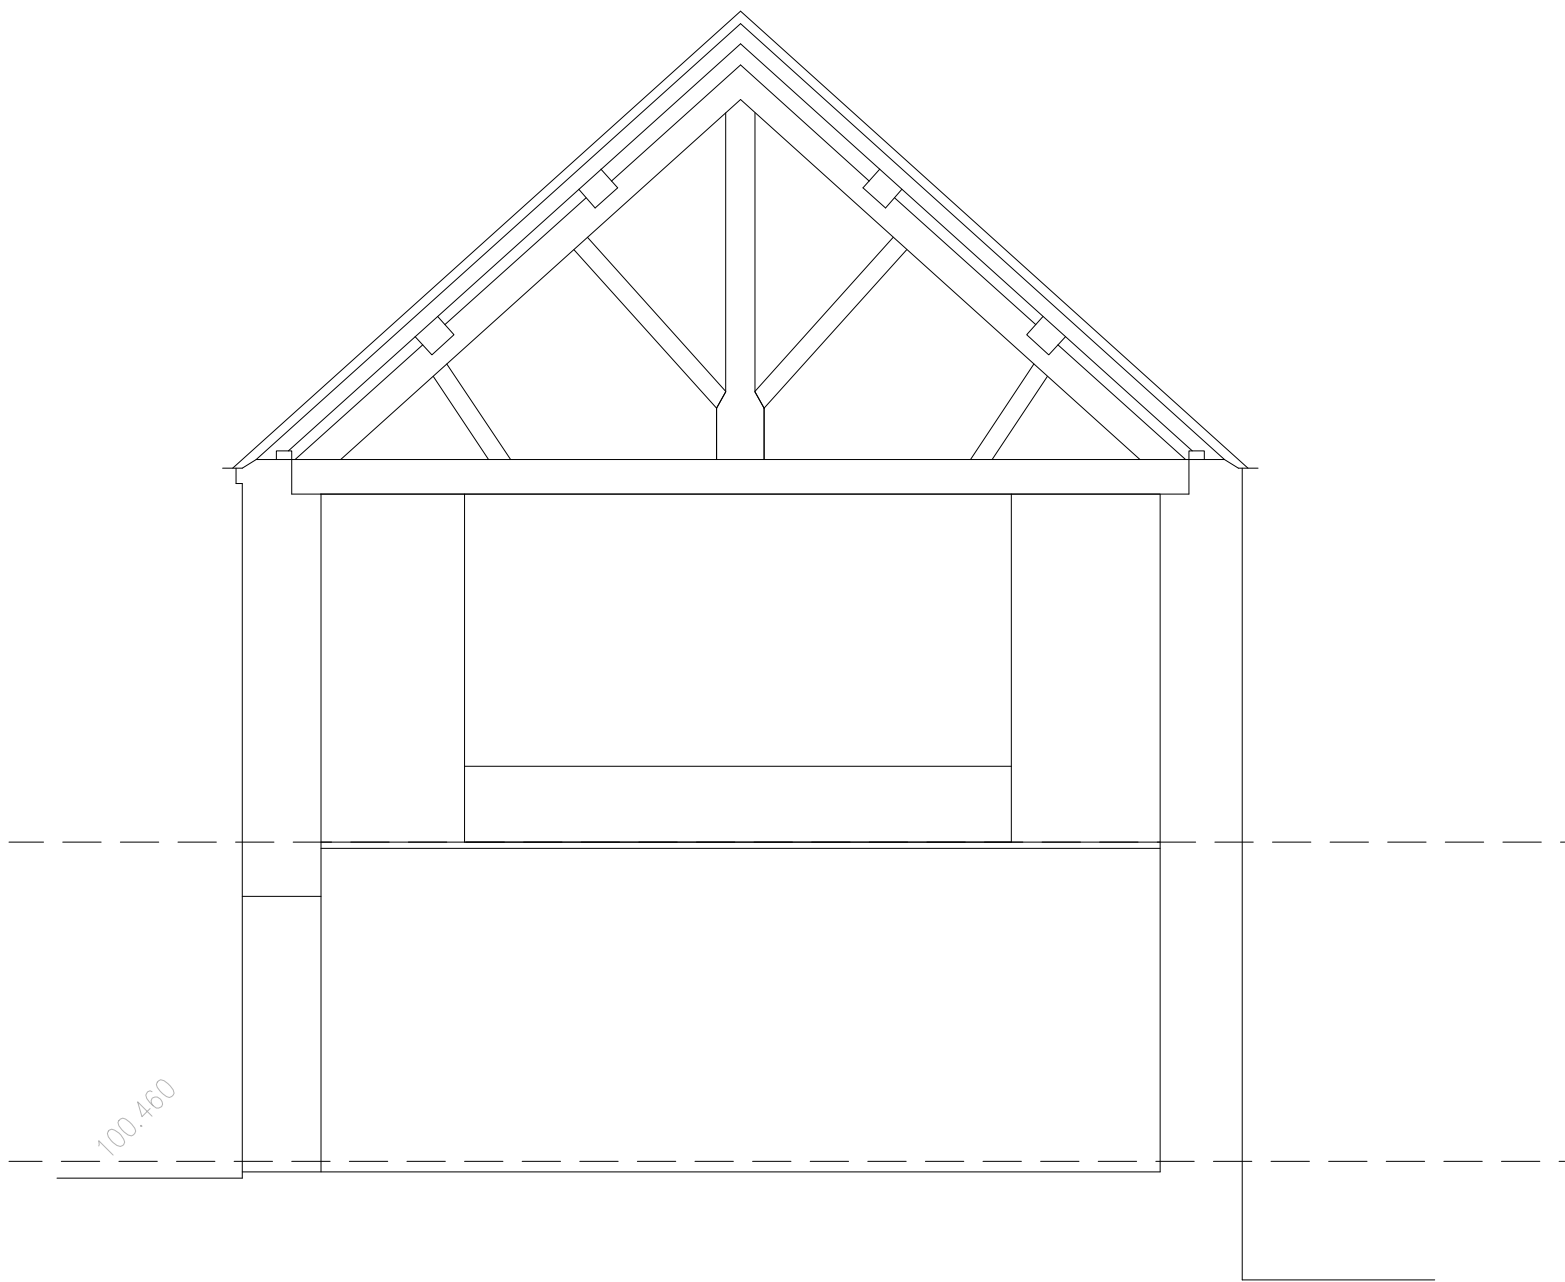


Section X-X Scale 1:50

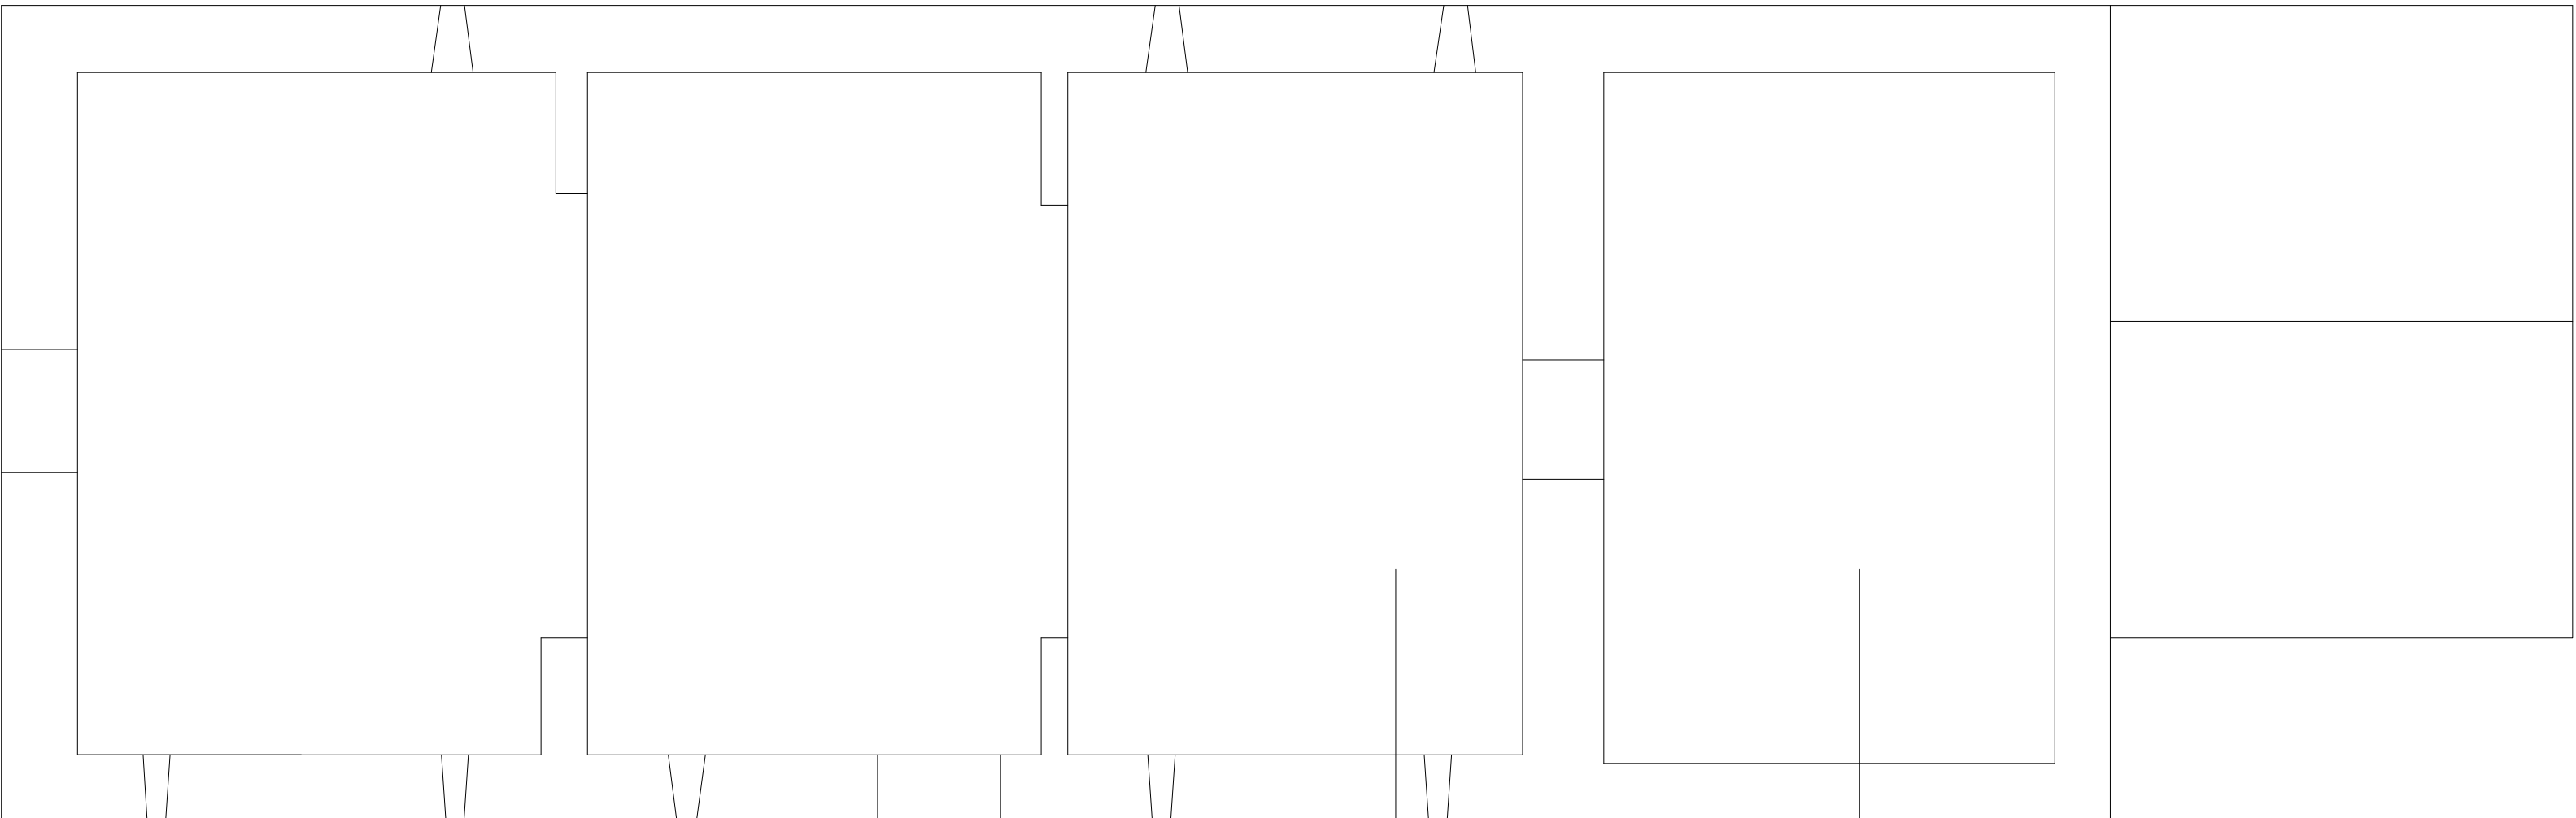

First Floor Scale 1:50

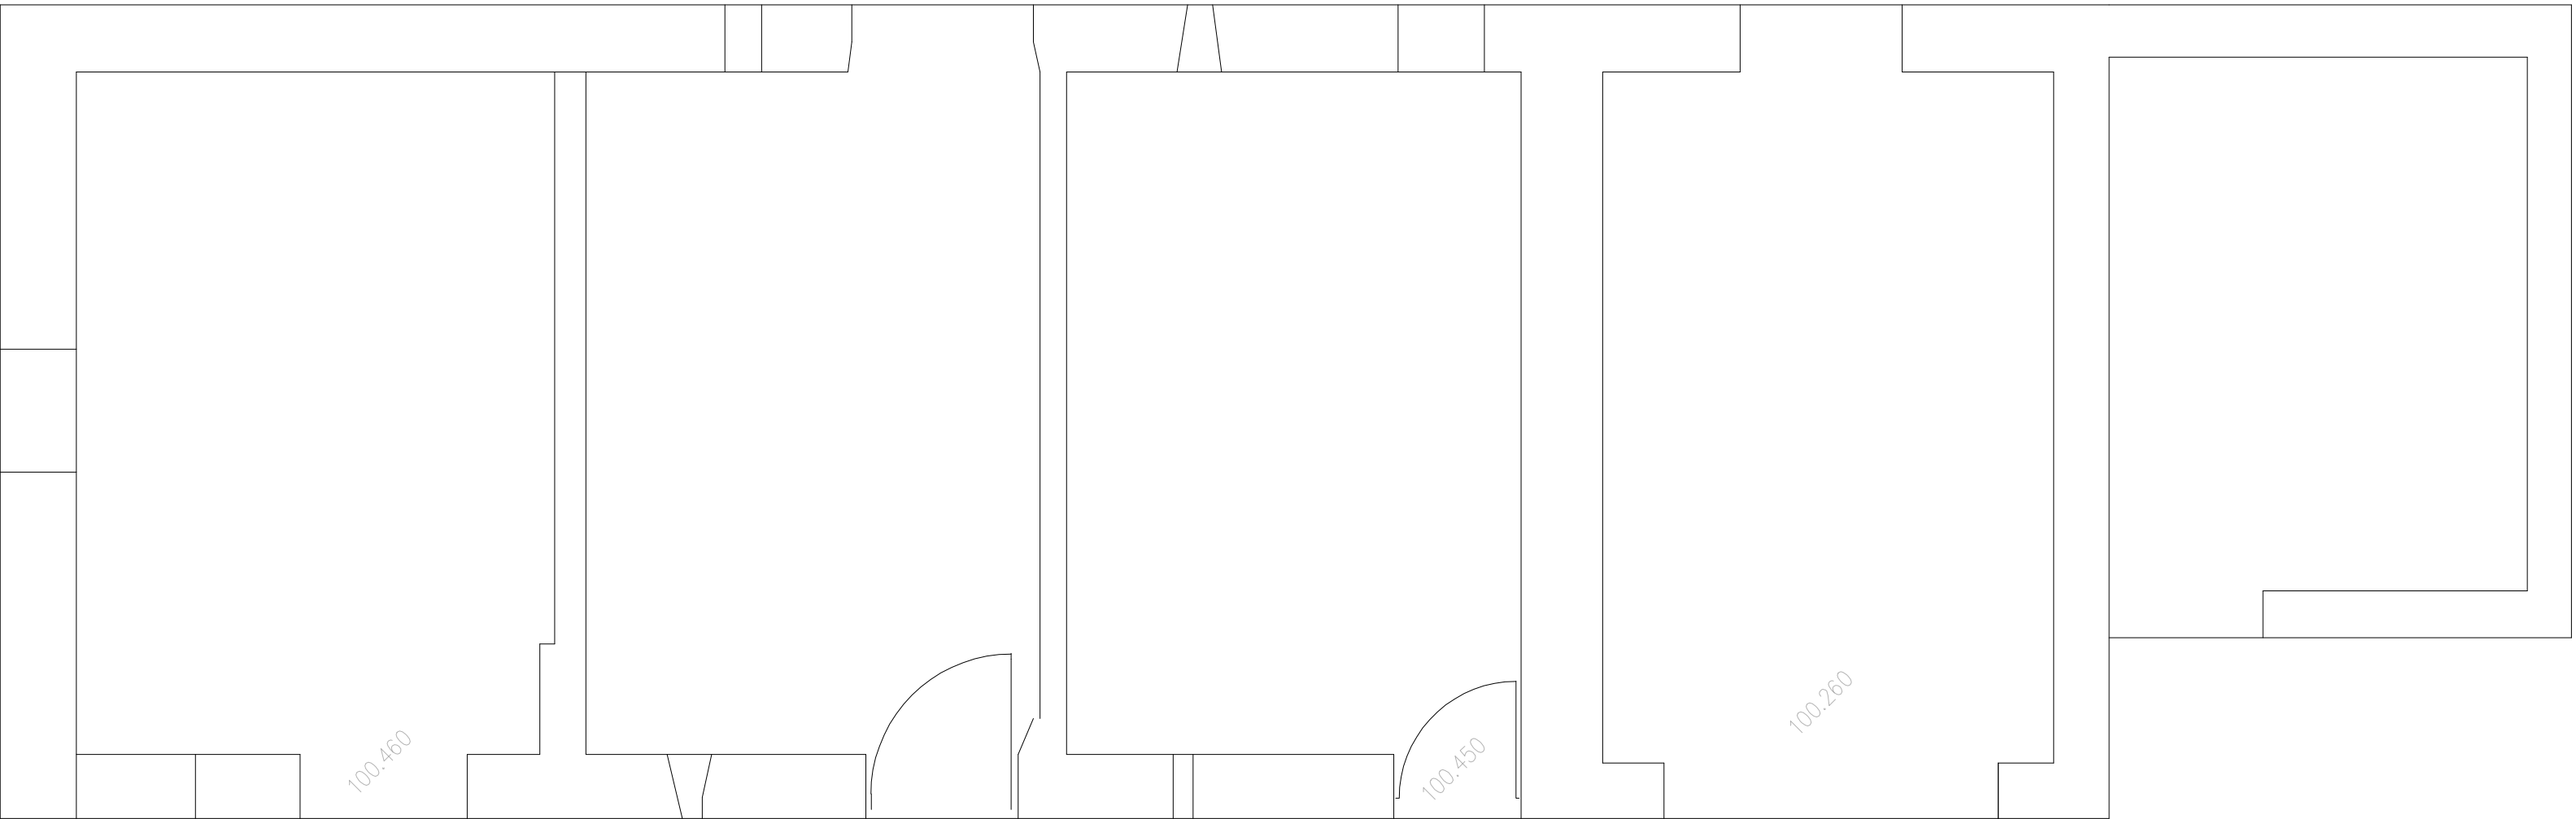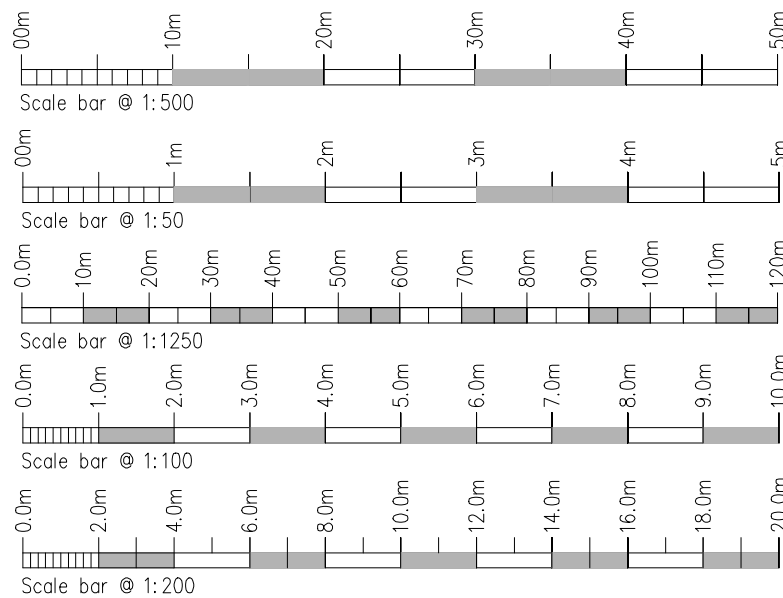

Ground Floor Scale 1:50

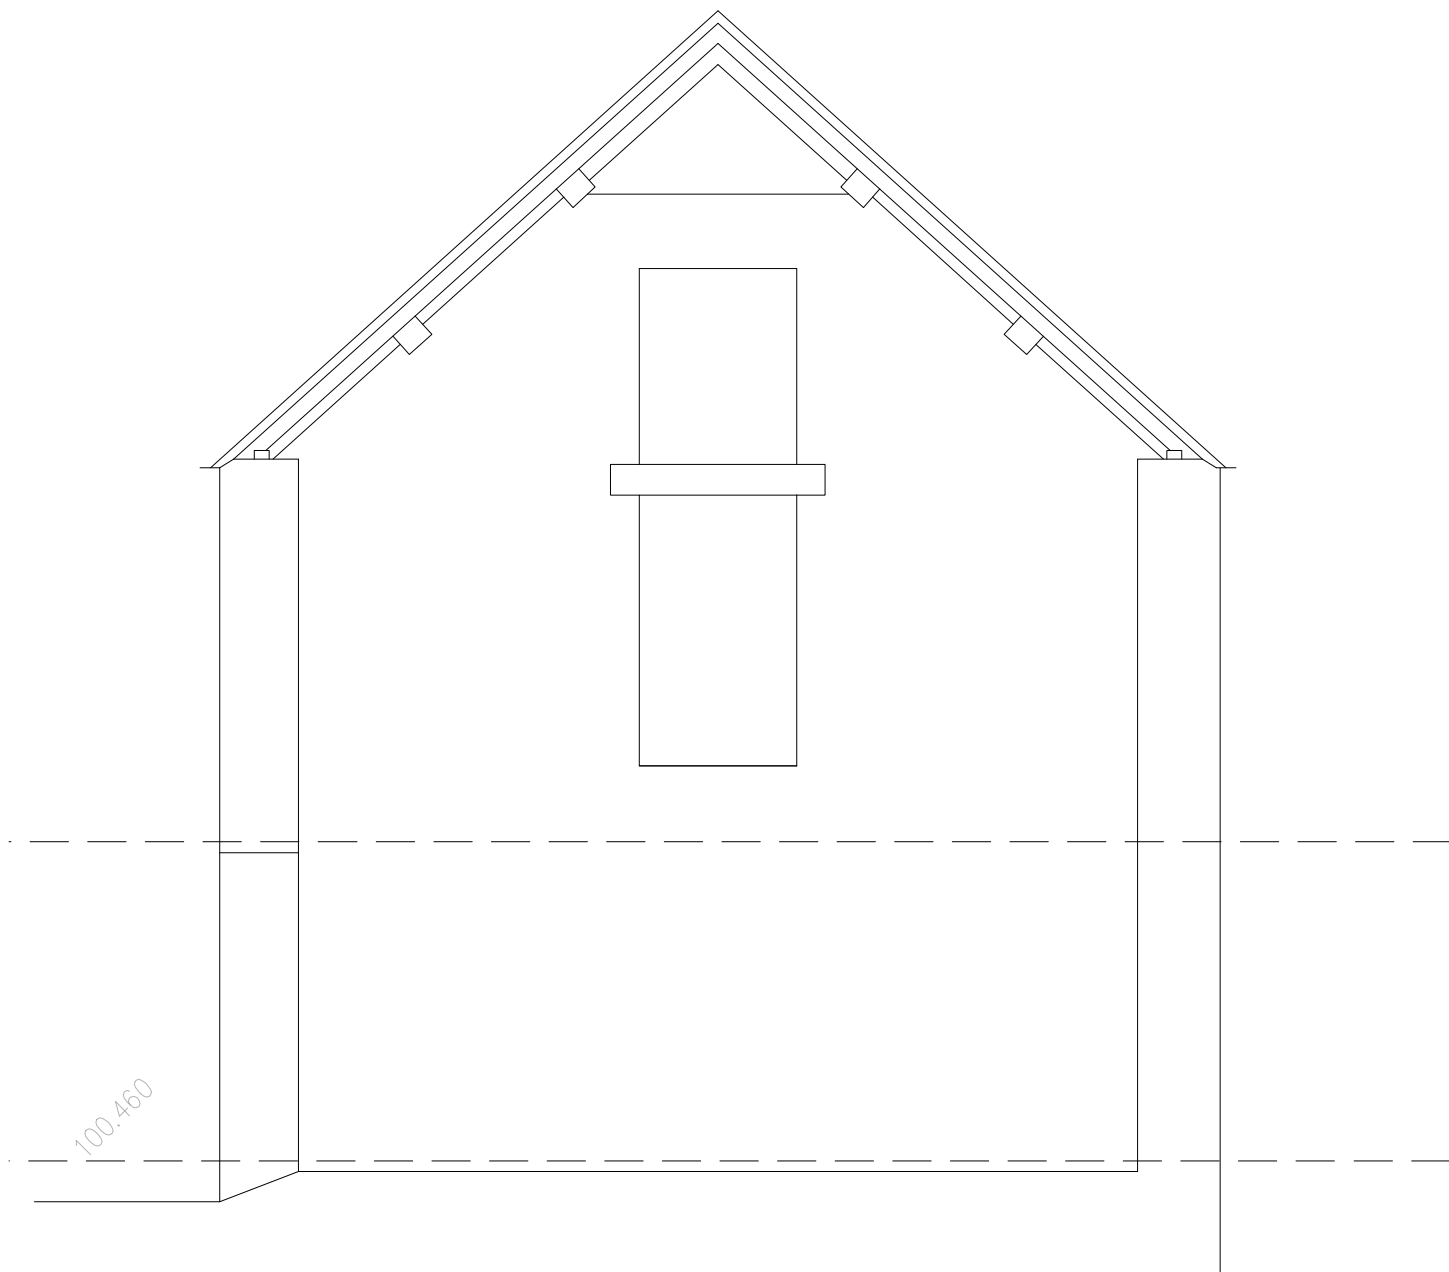

Section Y-Y Scale 1:50

Rev.	Drawn	Comments	Date

MAC
ARCHITECTURAL DESIGN LTD
Moorland House, 123 Moorland Road, Burslem, ST6 1JD.
T:01782 503302 E:admin@mac-arch.co.uk

Client:
Mr G Hollins.

Project:
**Proposed Conversion of outbuilding
at Tongue Lane Farm, Tongue Lane.
Brown Edge, Stoke on Trent.
Staffordshire. ST6 8SN.**

Title:
**Plans & Elevations as Existing.
Barn B1.**

Status:
Planning.

Paper A1: Drawn: ACB Bailey Date: January, 2024 Ref: 1848-01