





East Elevation Scale 1:50



North Elevation Scale 1:50

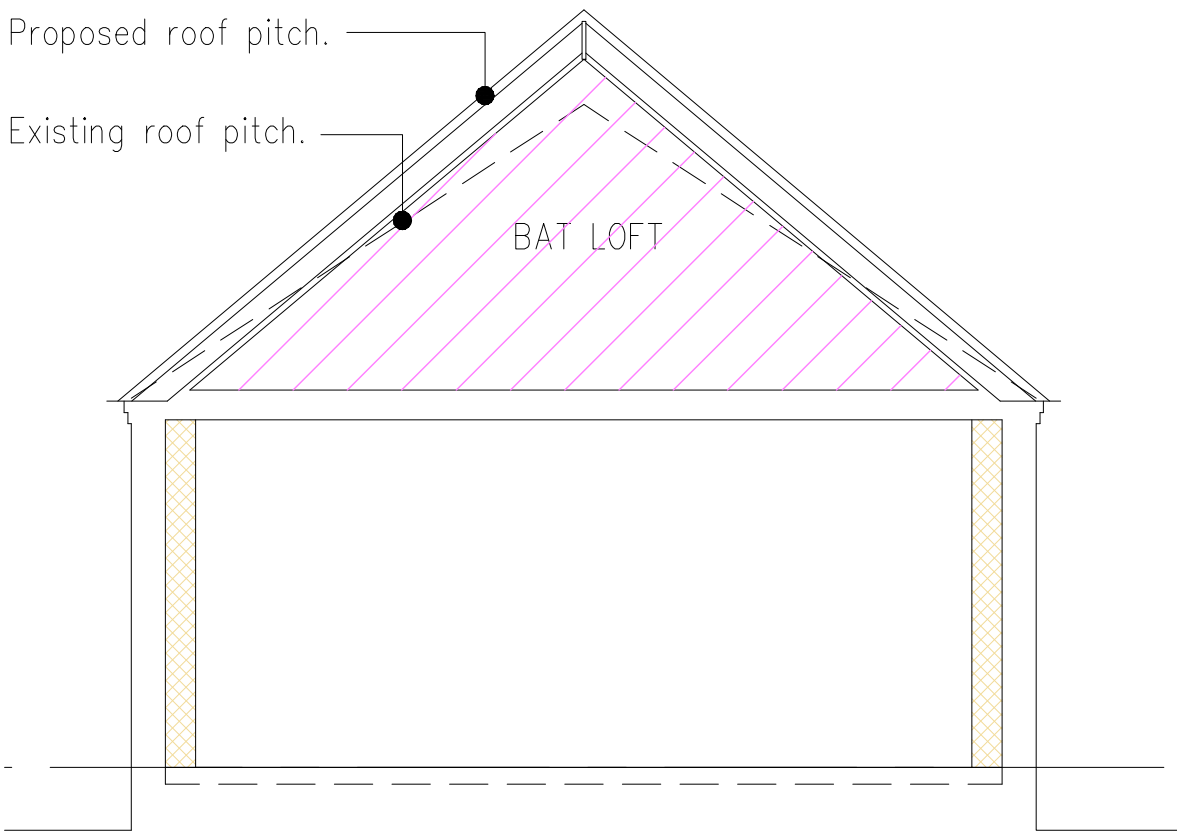


Section T-T Scale 1:50

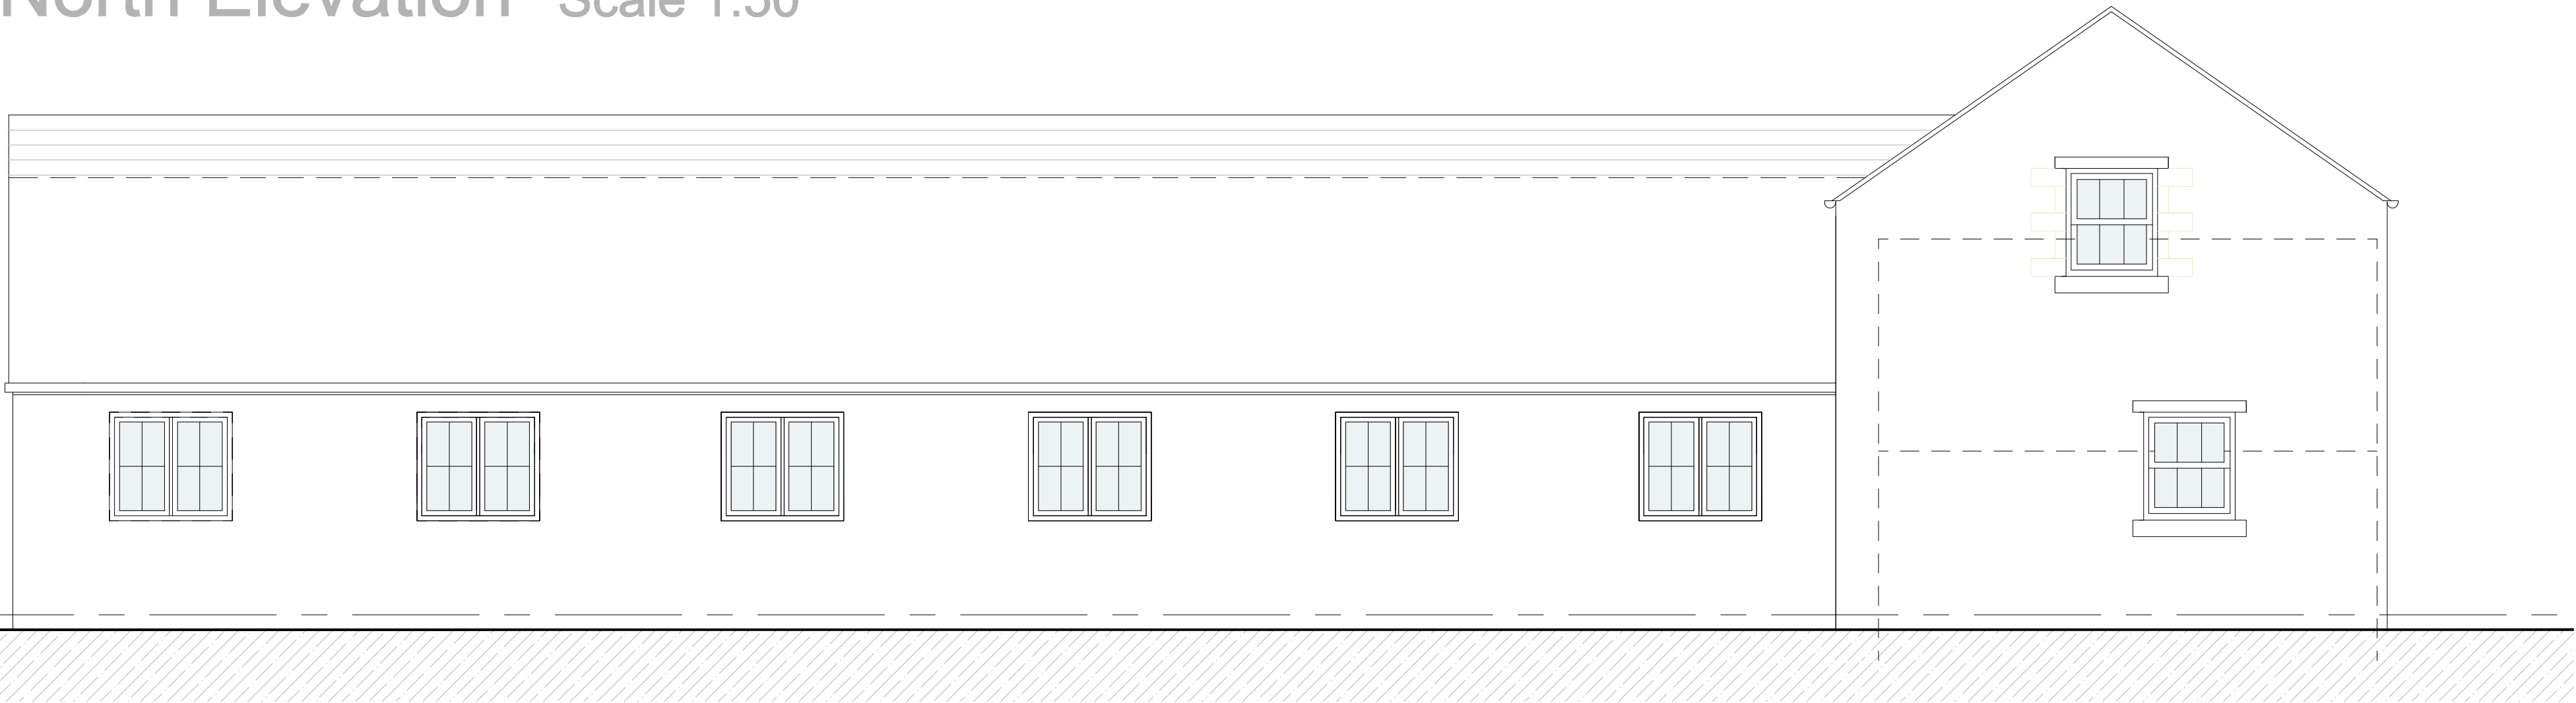

South Elevation Scale 1:100



West Elevation Scale 1:50

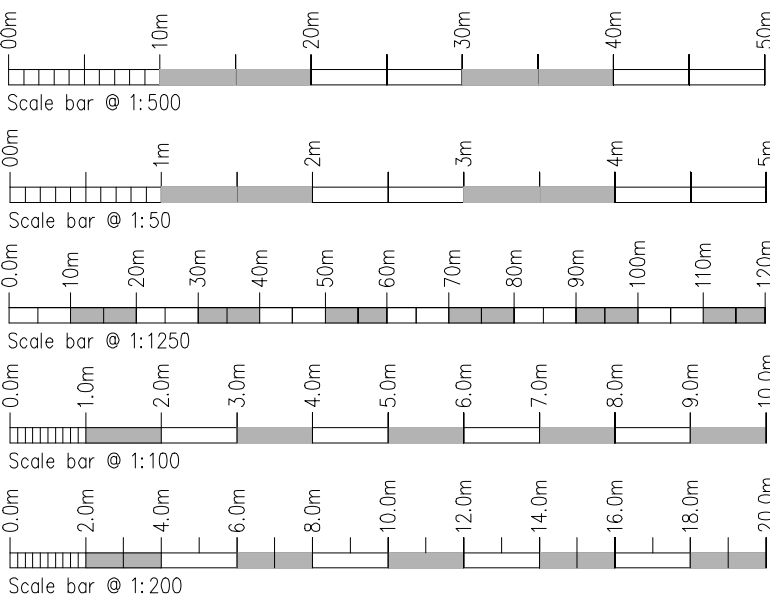

Rev.	Drawn	Comments.	Date

MAC
ARCHITECTURAL DESIGN LTD
Moorland House, 123 Moorland Road, Burslem, ST6 1JD.
T:01782 503302 E:admin@mac-arch.co.uk

Client:
Mr G Hollins.

Project:
**Proposed Conversion of outbuilding
at Tongue Lane Farm, Tongue Lane.
Brown Edge, Stoke on Trent.
Staffordshire. ST6 8SN.**

Title:
**Proposed Elevations & Sections.
Barn B2.**

Status:
Planning.