


● MAC ARCHITECTURAL DESIGN LTD. All rights reserved.
This Drawing and its contents has been produced for the Client only and is not intended for any other person or for any other purpose than the Drawing Status. No part of this drawing and associated graphical contents may be reproduced, copied, modified or distributed, without the prior written consent of MAC Architectural Design Ltd.

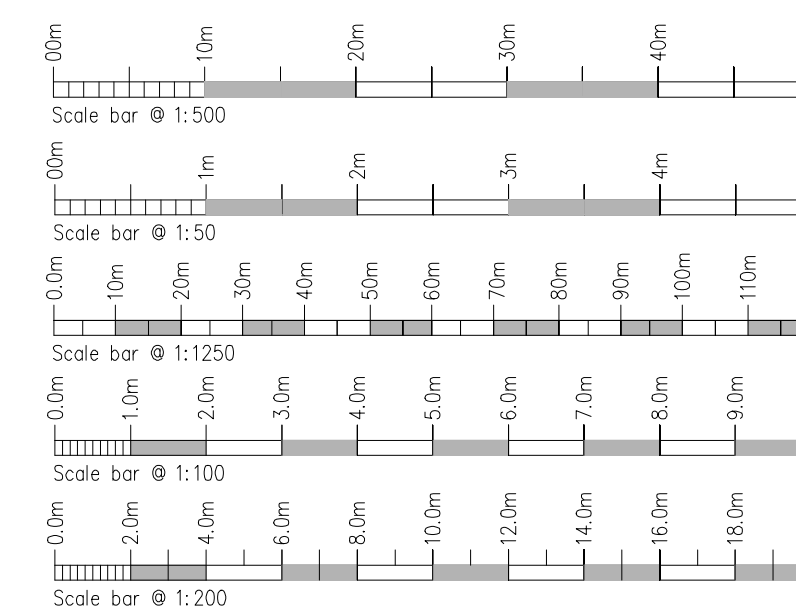

Rev.	Drawn	Comments.	Date

MAC
ARCHITECTURAL DESIGN LTD
Moorland House, 123 Moorland Road, Burslem, ST6 1JD.
T:01782 503302 E:admin@mac-arch.co.uk

Client:
Mr G Hollins.

Project:
Proposed Conversion of outbuilding
at Tongue Lane Farm, Tongue Lane.
Brown Edge, Stoke on Trent.
Staffordshire. ST6 8SN.

Title:
Ground Floor Plan as Proposed.

Status:
Planning.

Paper A1: Drawn: ACBailey Date: January. 2024 Ref: 1848-08

Ground Floor Scale 1:50