



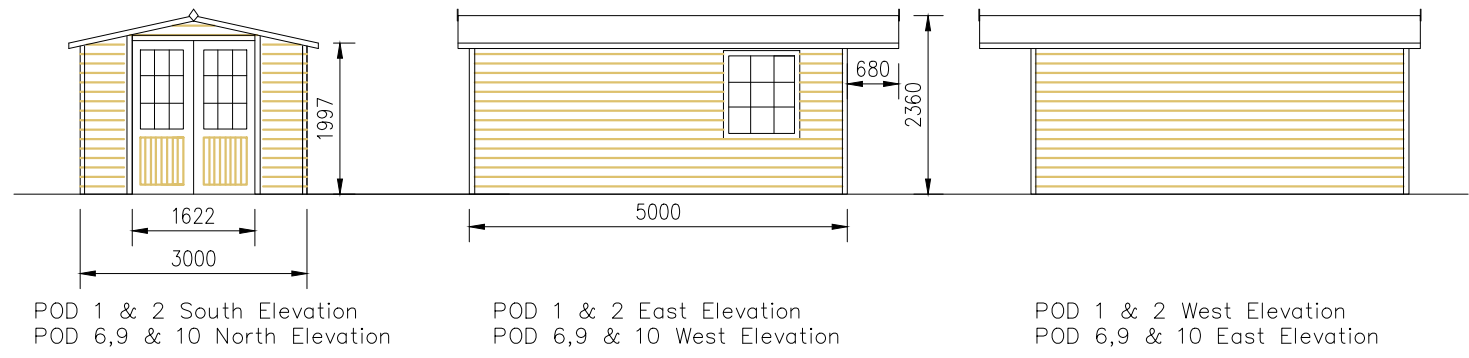


POD 1 & 2 South Elevation
POD 6,9 & 10 North Elevation

POD 1 & 2 East Elevation
POD 6,9 & 10 West Elevation

POD 1 & 2 West Elevation
POD 6,9 & 10 East Elevation

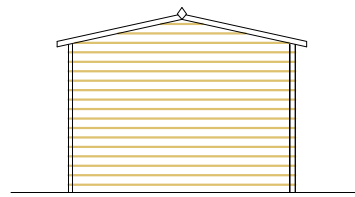


POD 1 & 2 North Elevation
POD 6,9 & 10 South Elevation

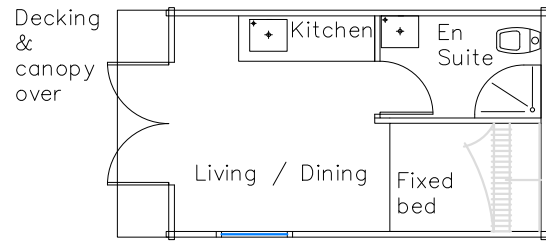

POD 1,2,6,9 & 10 Floor Plan

BLUEBELL GLAMPING PODS x 5no
40mm Interlocking wall logs – T&G
40mm thick logs – Spruce
Felt roof
No rain water goods

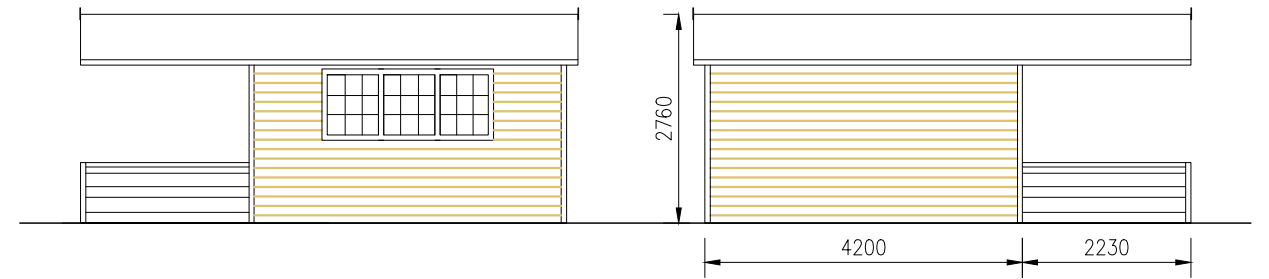


POD 3 East Elevation
POD 4 South East Elevation
POD 5 South Elevation
POD 7&8 North West Elevation
POD 11 North East Elevation

POD 3 West Elevation
POD 4 North West Elevation
POD 5 North Elevation
POD 7&8 South East Elevation
POD 11 South West Elevation



POD 3 South Elevation
POD 4 South West Elevation
POD 5 East Elevation
POD 7&8 North East Elevation
POD 11 South East Elevation


POD 3 North Elevation
POD 4 North East Elevation
POD 5 West Elevation
POD 7&8 South East Elevation
POD 11 North West Elevation

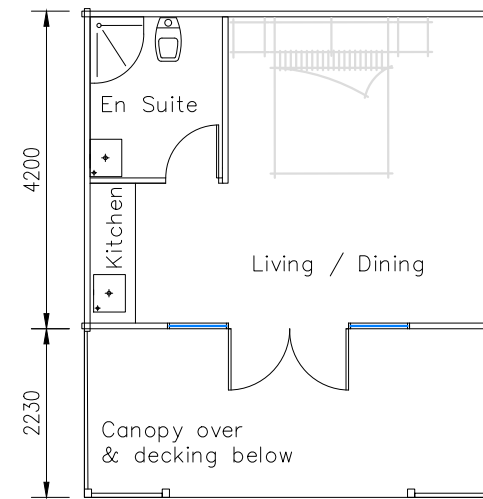


POD 3,4,5,7,8 & 11 Floor Plan

DAISY PLUS GLAMPING
POD x5no
40mm Interlocking wall
logs – T&G
40mm thick logs –
Spruce
Felt roof
No rain water goods

R1 Scale correction to inset site plan

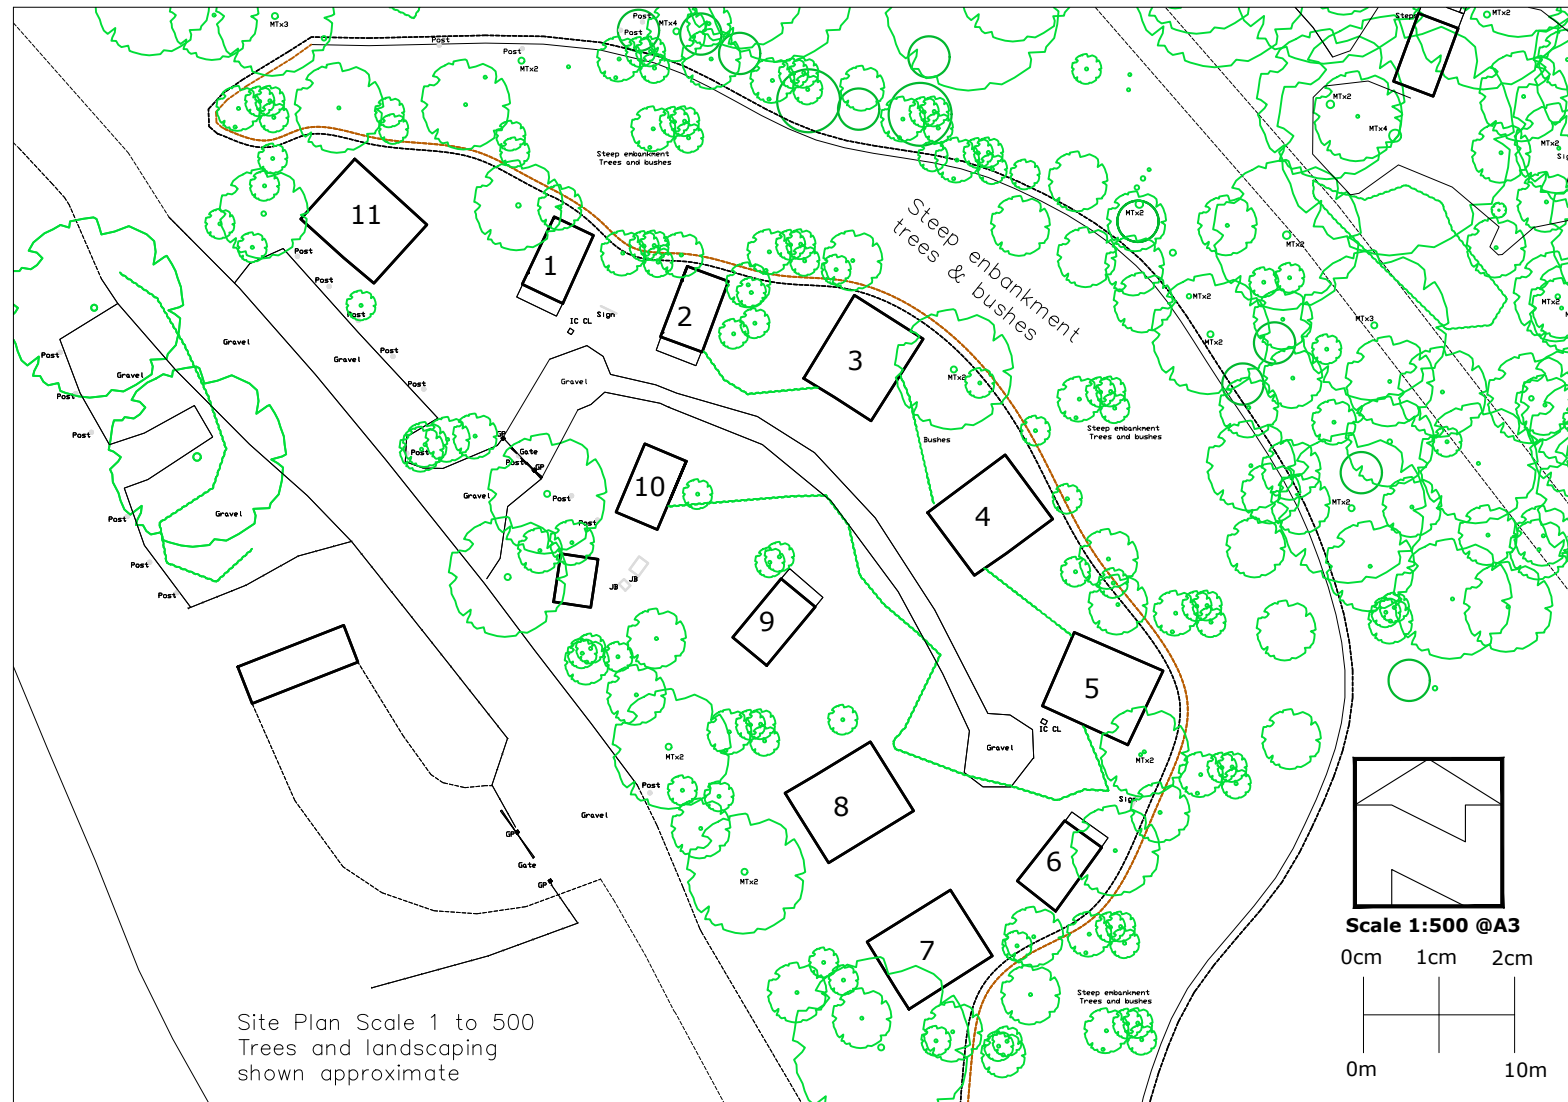


Site Plan Scale 1 to 500
Trees and landscaping
shown approximate

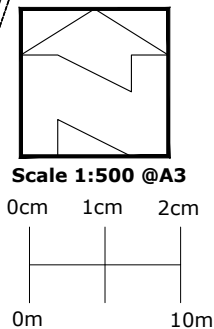

Elevations & Plans Scale 1 to 100

Scale 1:100 @ A3

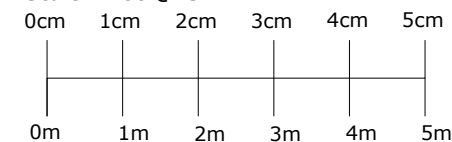

11No GLAMPING PODS		
ELEVATIONS, PLAN & SITE PLAN		
Site Address Quarry Walk Park Coppice Lane Freehay Staffordshire ST10 1RQ	Date	21 - 02 - 2024
	Scale	1:100/500@A3
	Drawing Ref.	C619
	Drawing No.	D3R1