


Copyright of this drawing is vested in the Designer and it must not be copied or reproduced without consent.
Contractor to check site for any utility locations that may affect any proposals prior to commencement on site.
Contractor to check any site dimensions prior to commencement on site.



Rev.	Drawn	Comments	Date
------	-------	----------	------

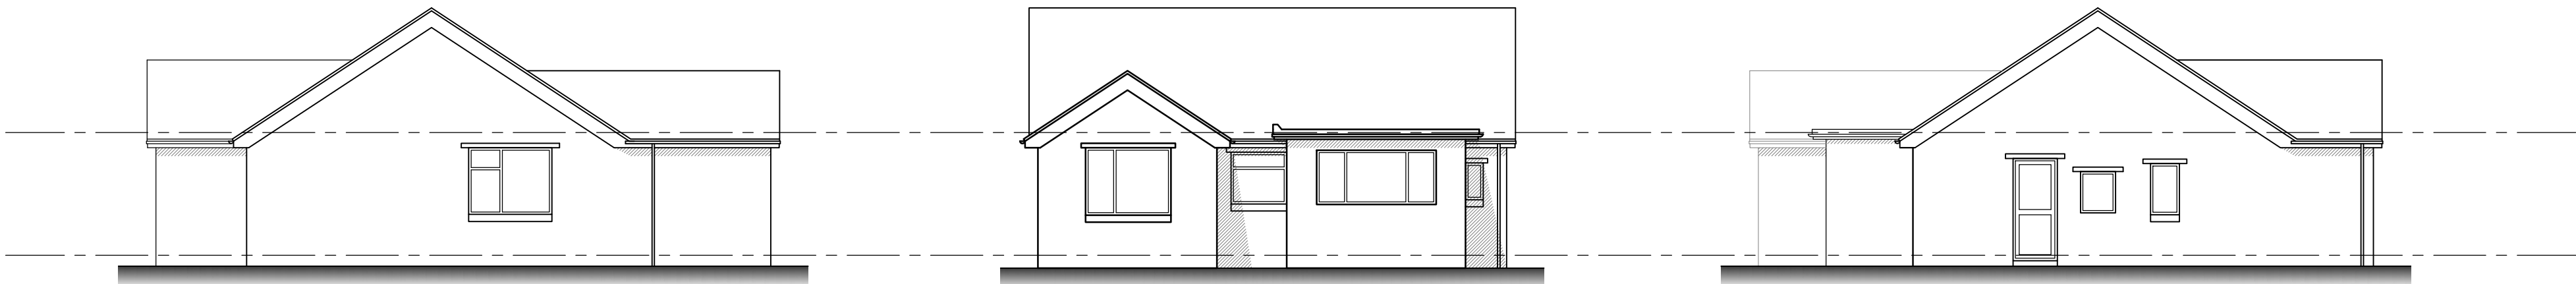

Existing side elevation
Scale 1:100

Existing rear elevation
Scale 1:100

Existing side elevation
Scale 1:100

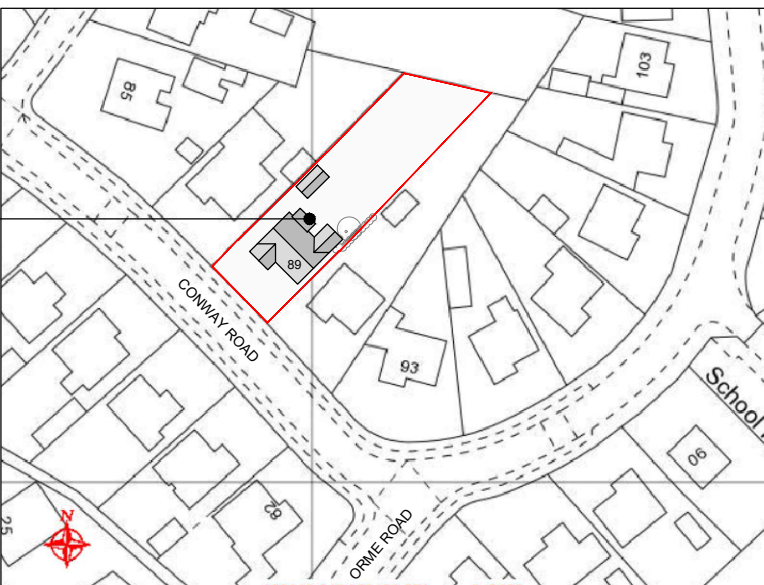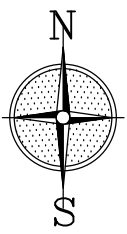


Site location plan
Scale 1:1250



Existing site plan
Scale 1:500

Reproduced from the
Ordnance Survey map with the permission of Ordnance
Survey on behalf of The Controller of Her Majesty's
Stationary Office
Licence No. AL 100001834

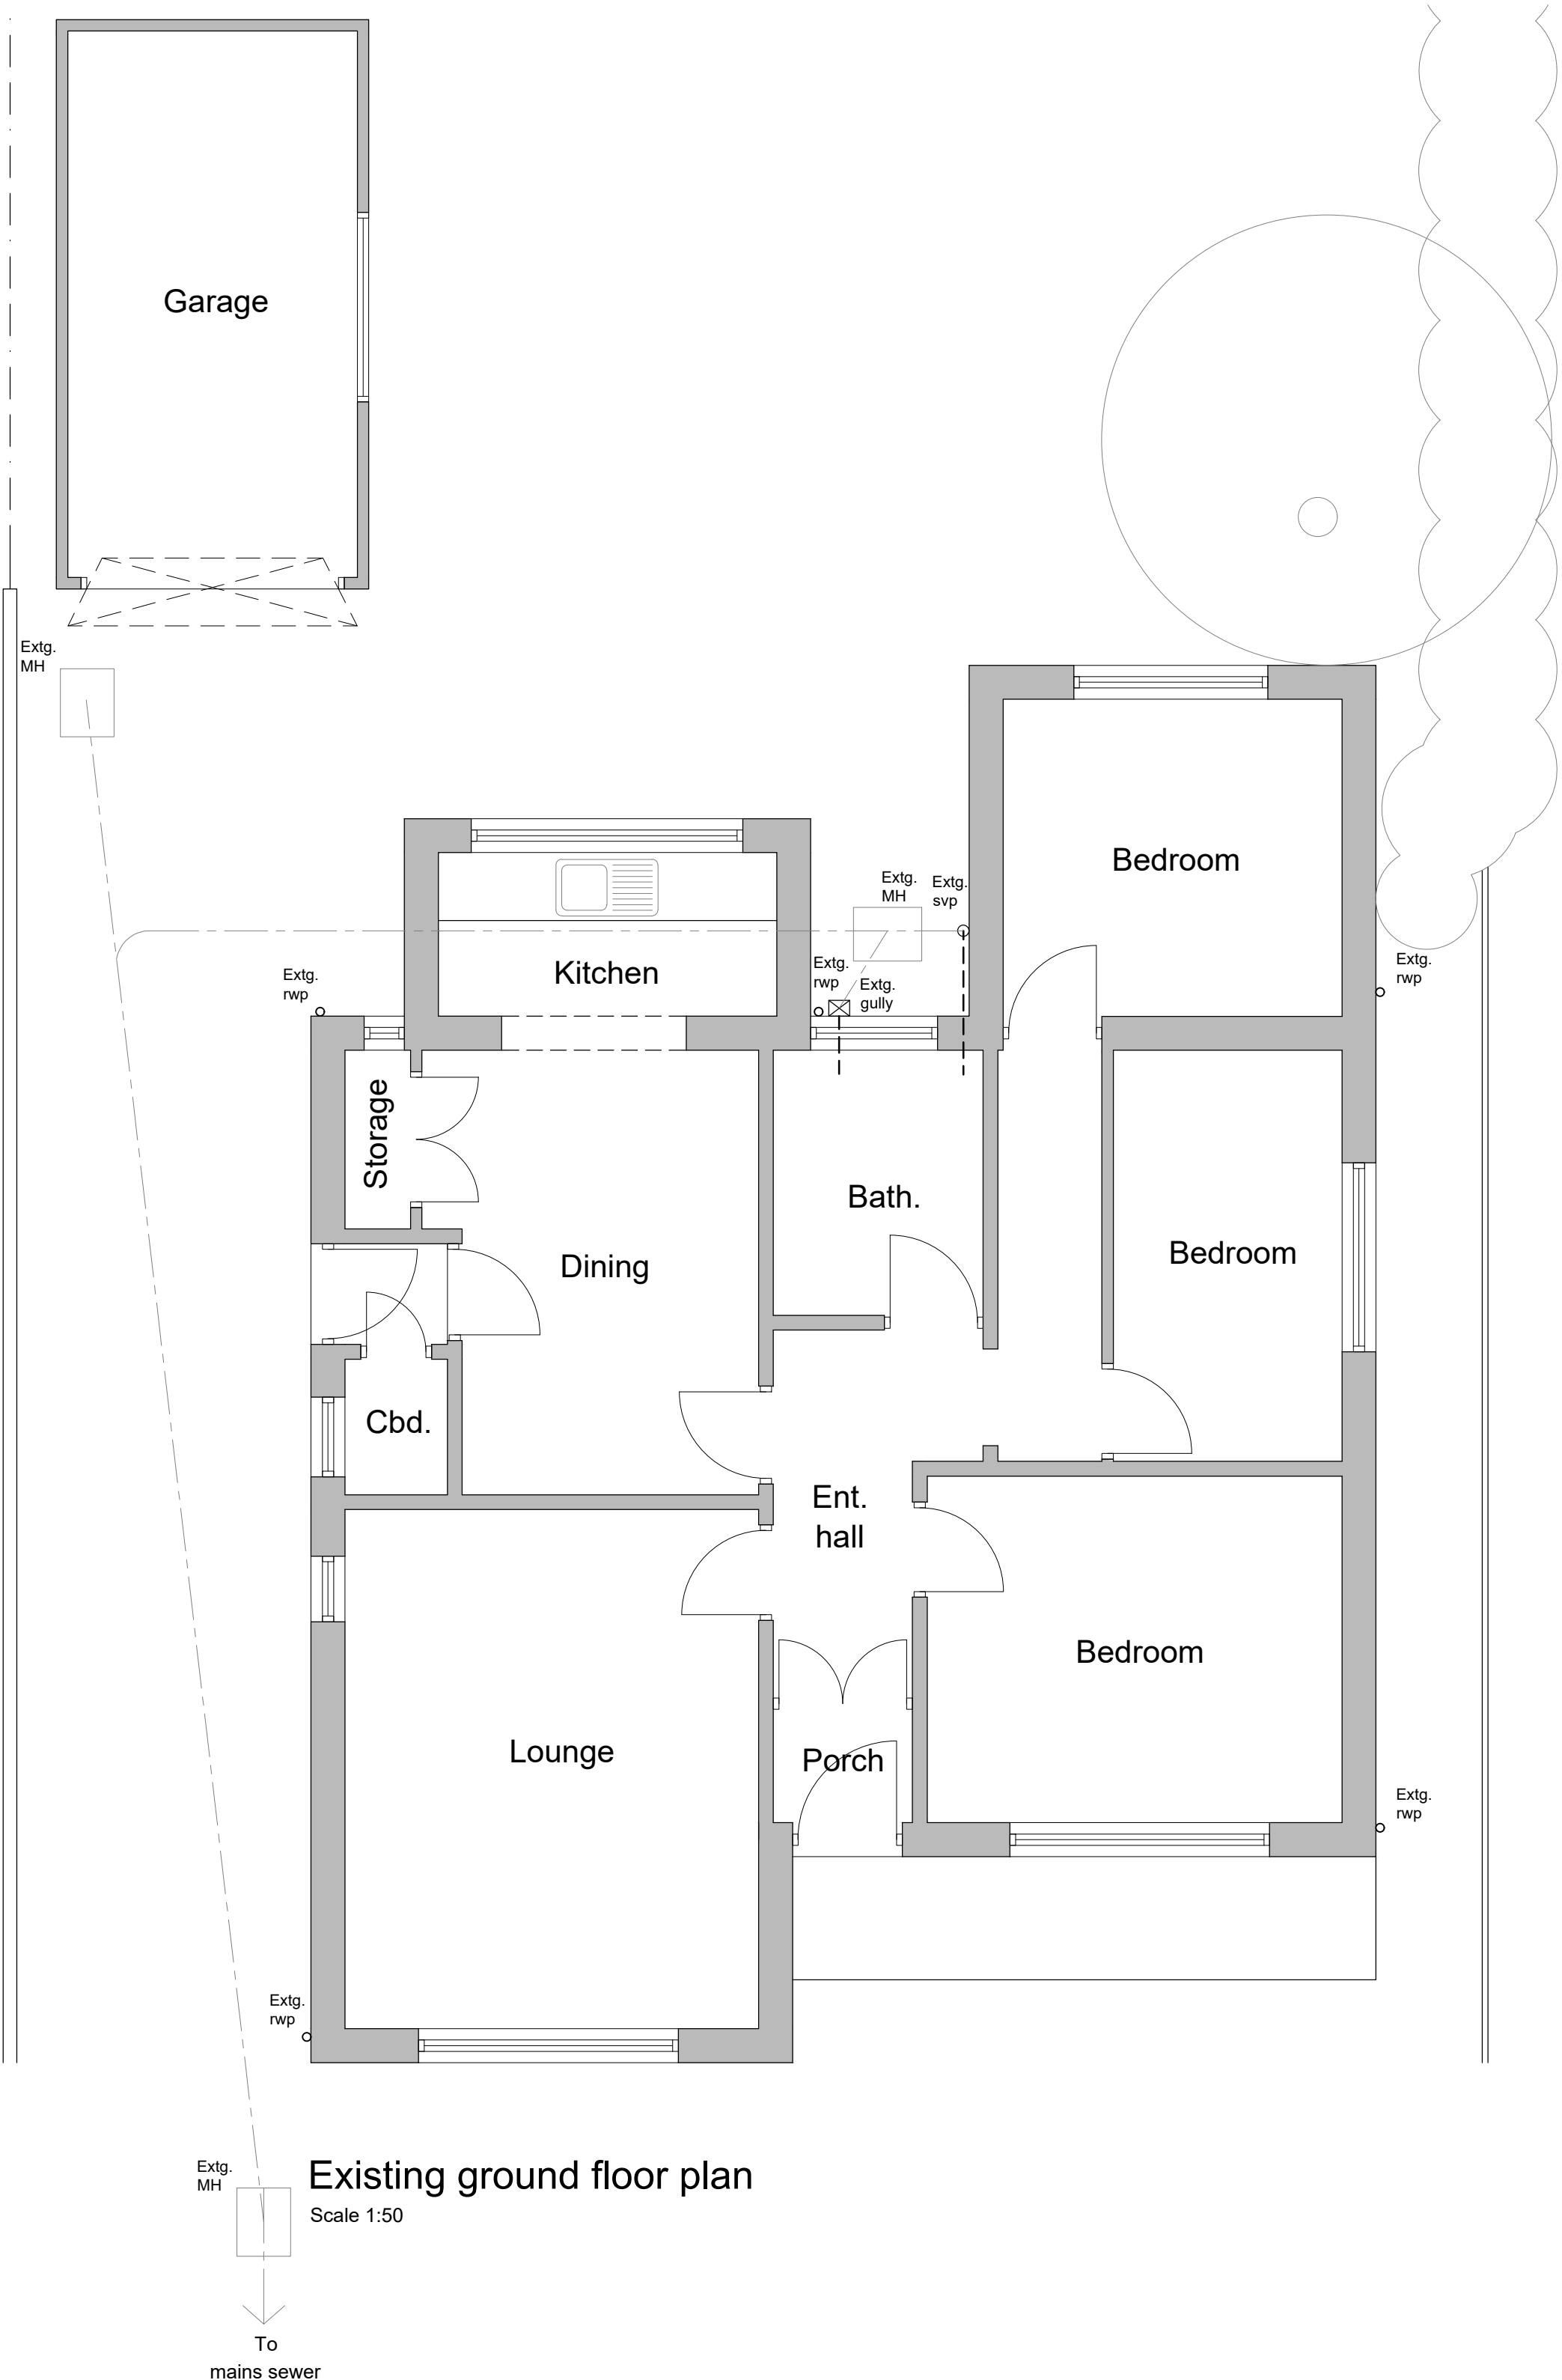

Existing ground floor plan
Scale 1:50

Client MR & MRS SHELDON			
Project PROPOSED ALTERATIONS & EXTENSION TO 89 CONWAY ROAD, KNYPERSLEY, ST8 7AW			
Title EXISTING PLANS			
Status PLANNING PERMISSION			
Date	OCTOBER 2022	Drawn	ME
Scale	@A1	AS SHOWN	Checked
Project No	100-01	Drawing No.	
Rev			
Copyright ©M&E Design Sol. 2019. All rights reserved.			