
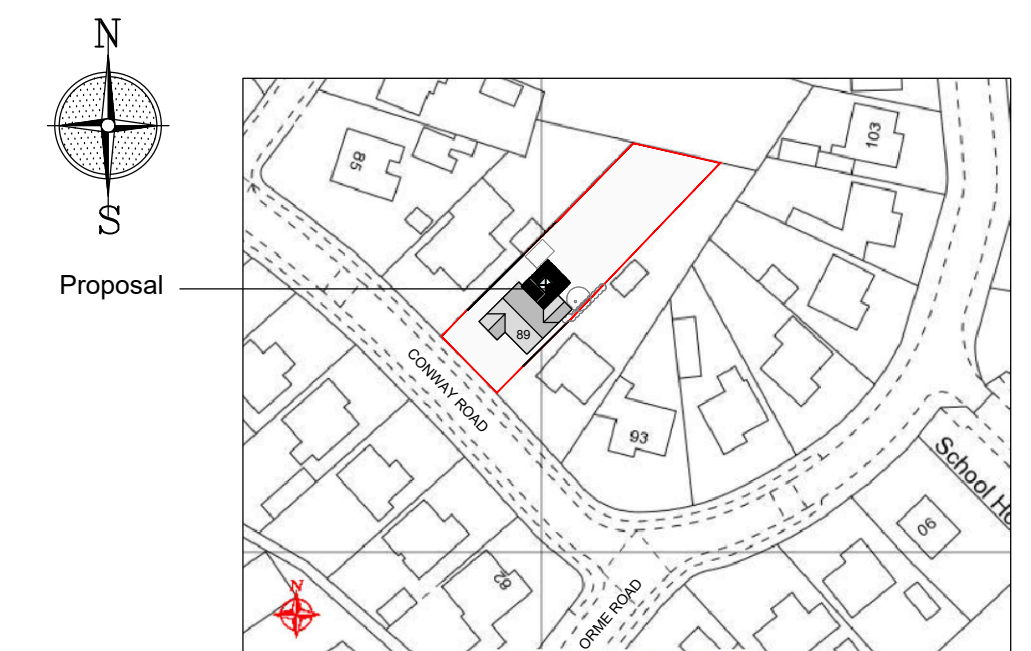


Copyright of this drawing is vested in the Designer and it must not be copied or reproduced without consent.

Contractor to check site for any utility locations that may affect any proposals prior to commencement on site


Contractor to check any site dimensions prior to commencement on site

Rev.	Drawn	Comments	Date
A	ME	Footprint amended due to 45 degree line from neighbouring window	Mar 23
B	ME	Footprint amended	Mar 23
C	ME	Footprint/design amended	Feb 24

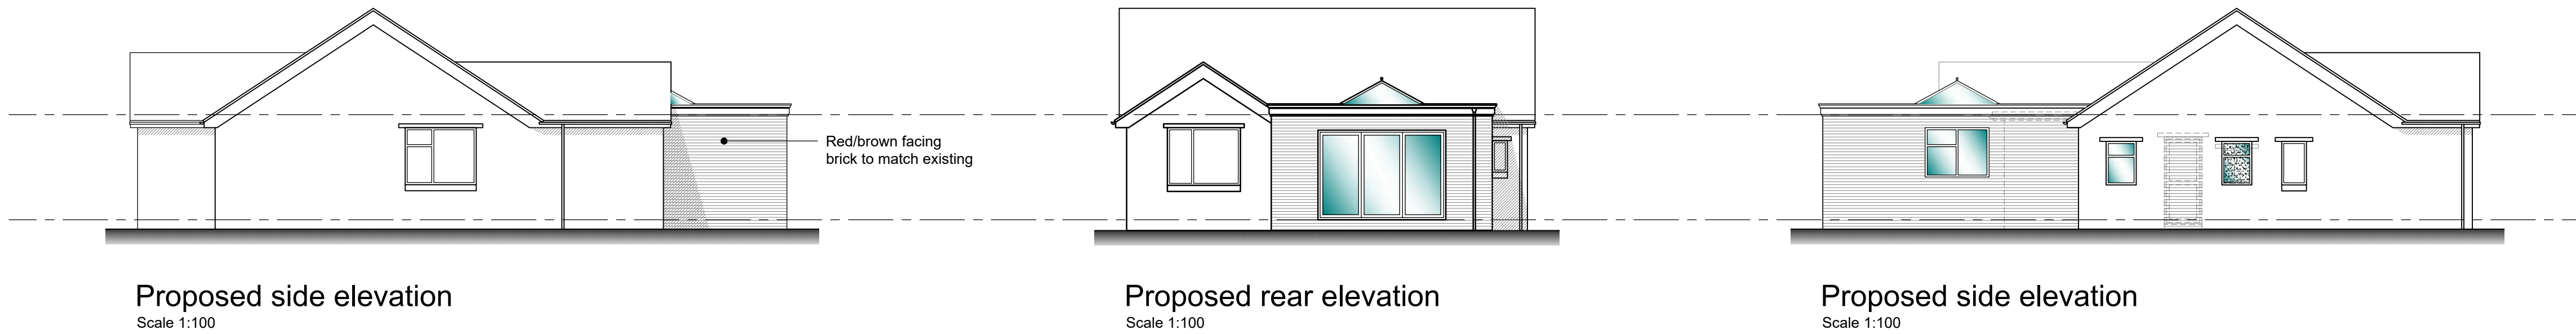

Site location plan

Scale 1:1250

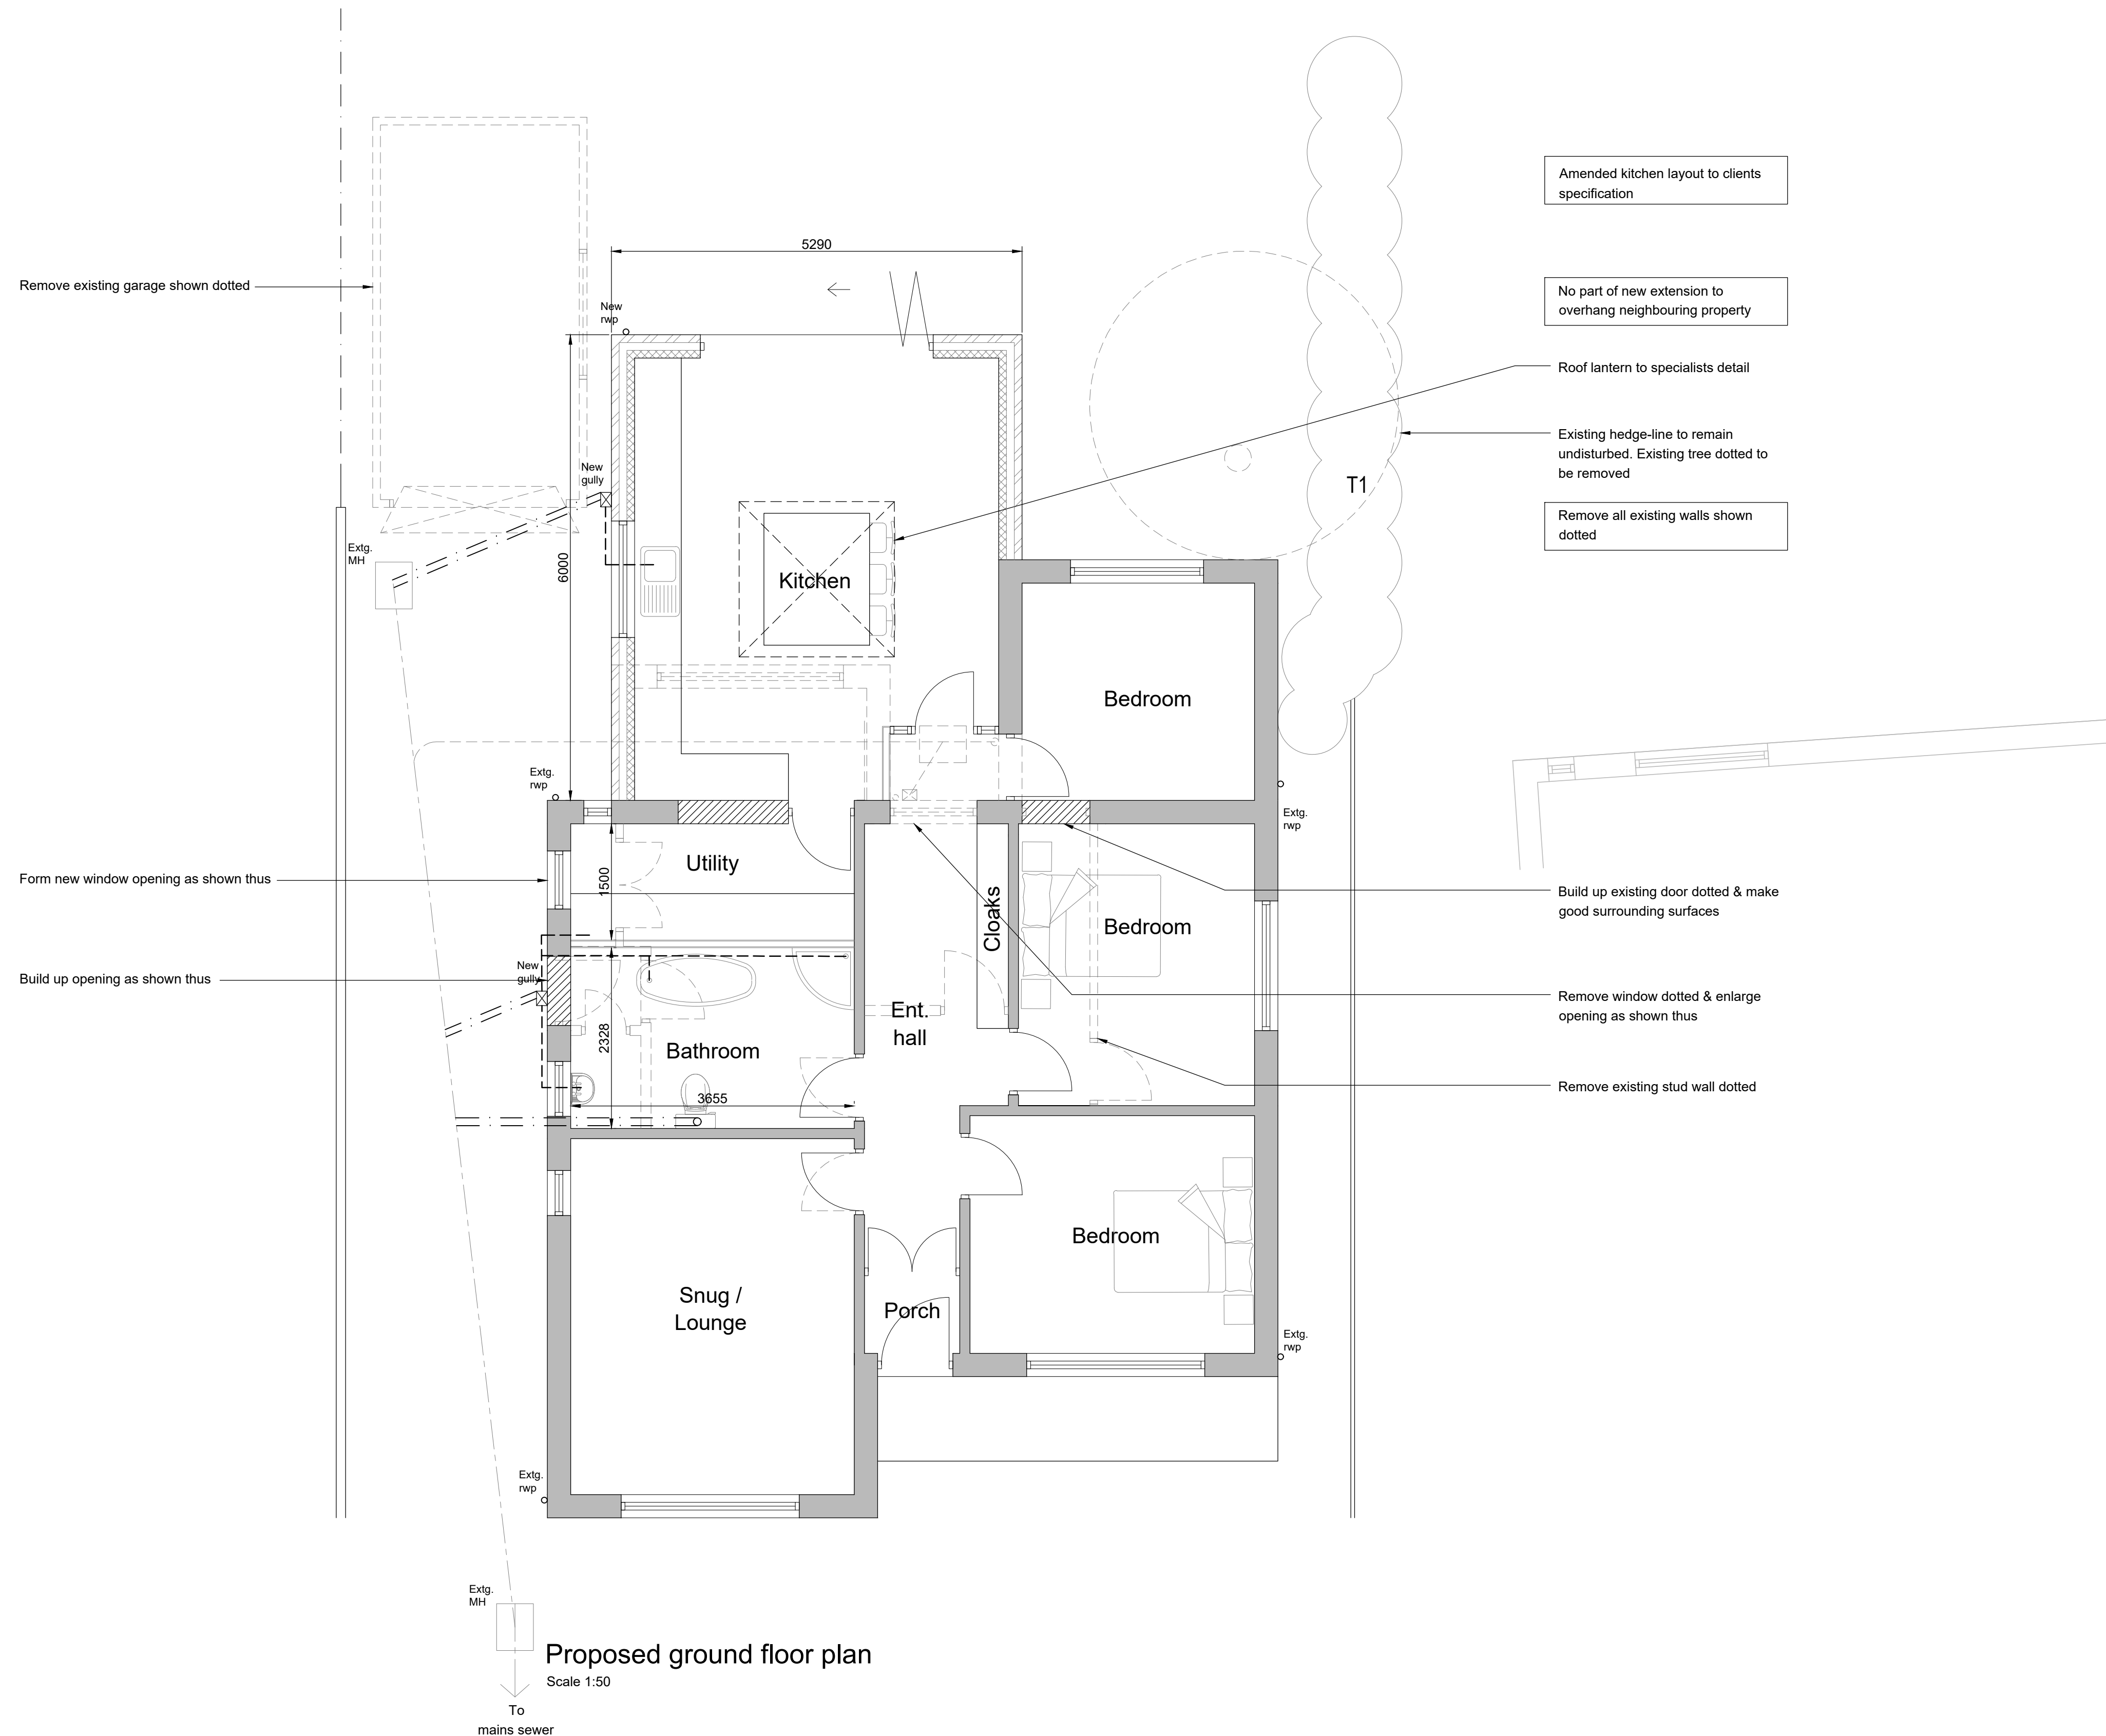

Proposed site plan

Reproduced from the
Ordnance Survey map with the permission of Ordnance
Survey on behalf of The Controller of Her Majesty's
Stationery Office
Licence No. AL 100001834

Client	MR & MRS SHELDON		
Project	PROPOSED ALTERATIONS & EXTENSION TO 89 CONWAY ROAD, KNYPERSLEY, ST8 7AW		
Title	PROPOSED PLANS		
Status	PLANNING PERMISSION		
Date	FEBRUARY 2024	Drawn	ME
Scale	①A1	AS SHOWN	Checked
Project No.	Drawing No.	Rev	
100-02C			
Copyright ©M&E Design Sol. 2019. All rights reserved.			