




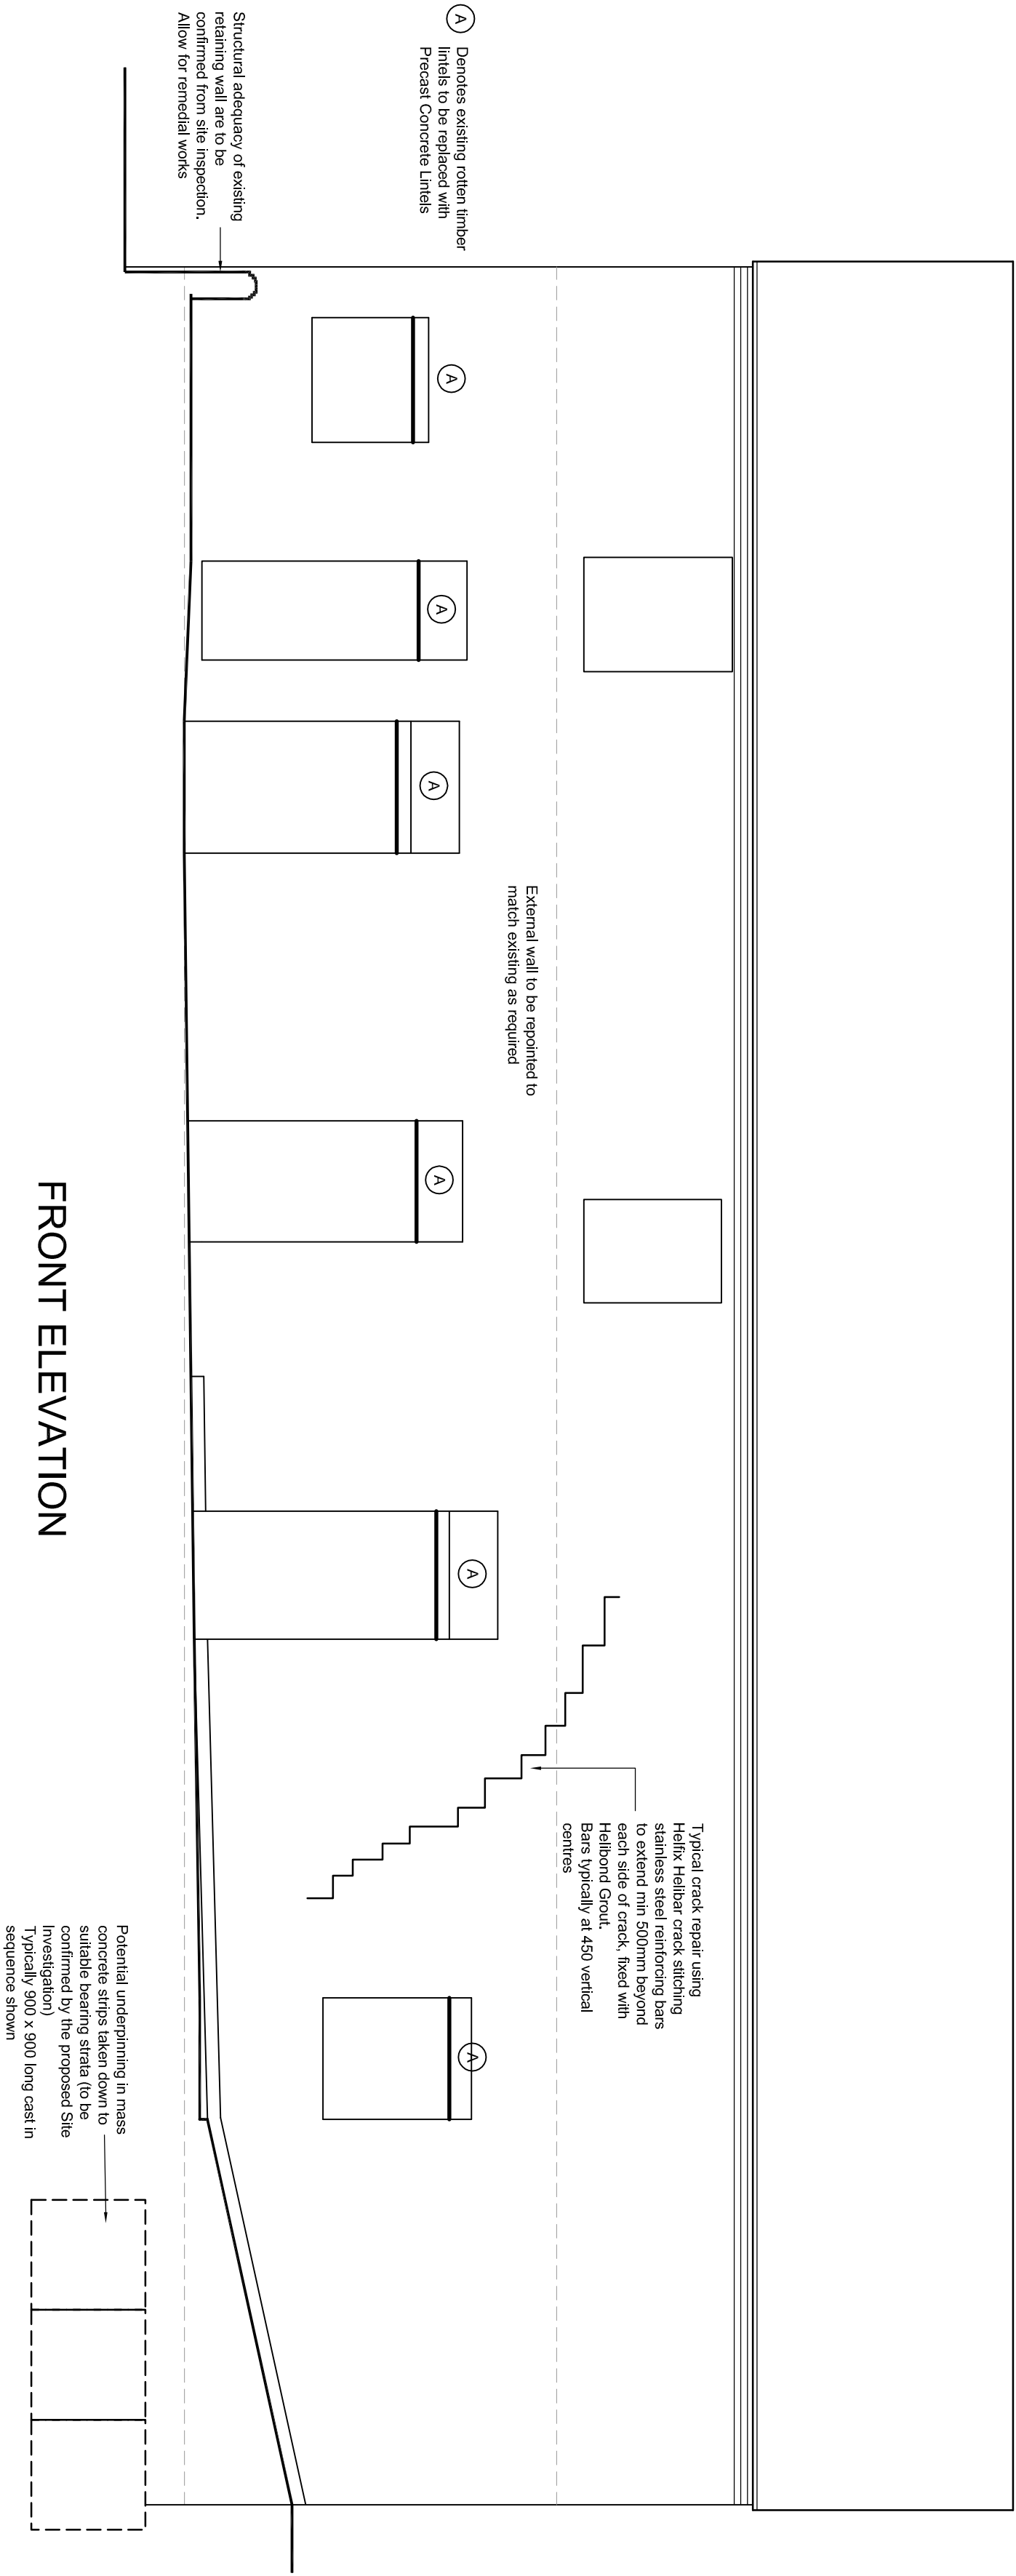


FRONT ELEVATION

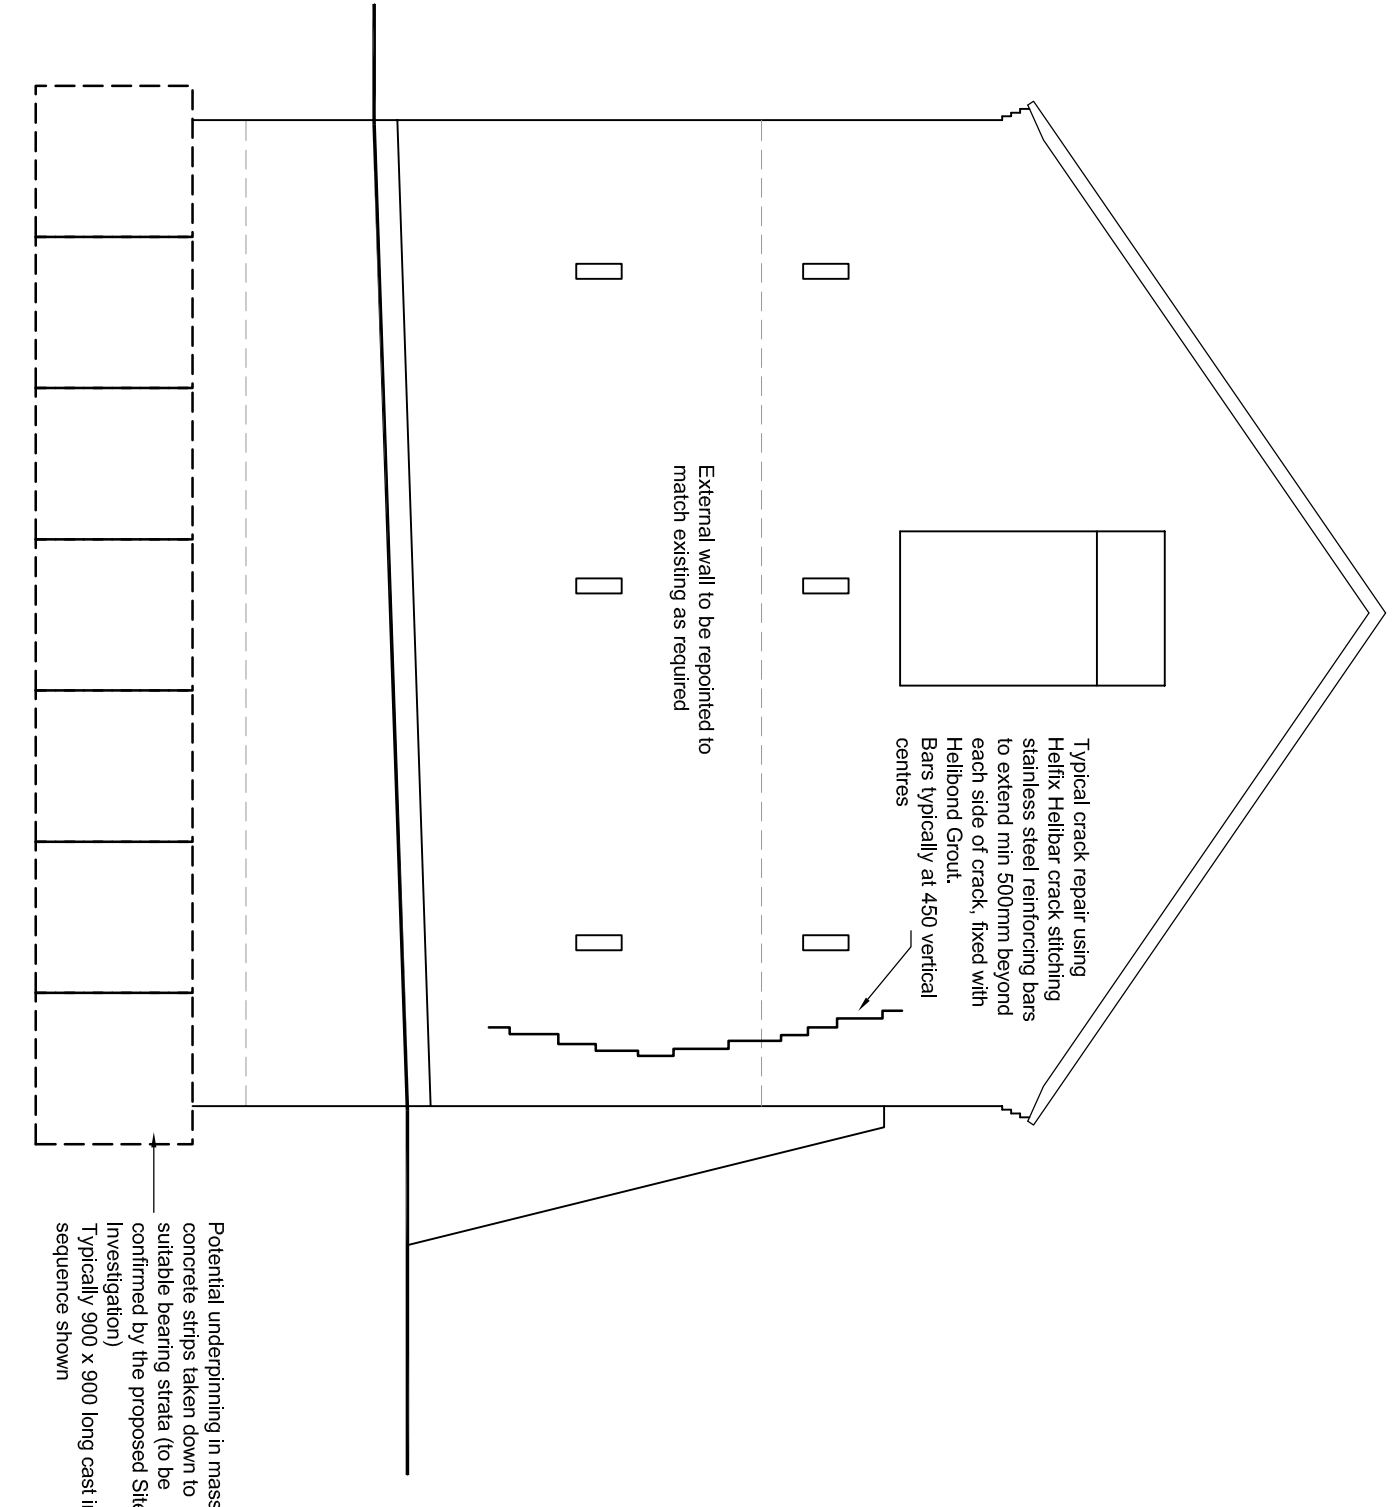

SIDE ELEVATION

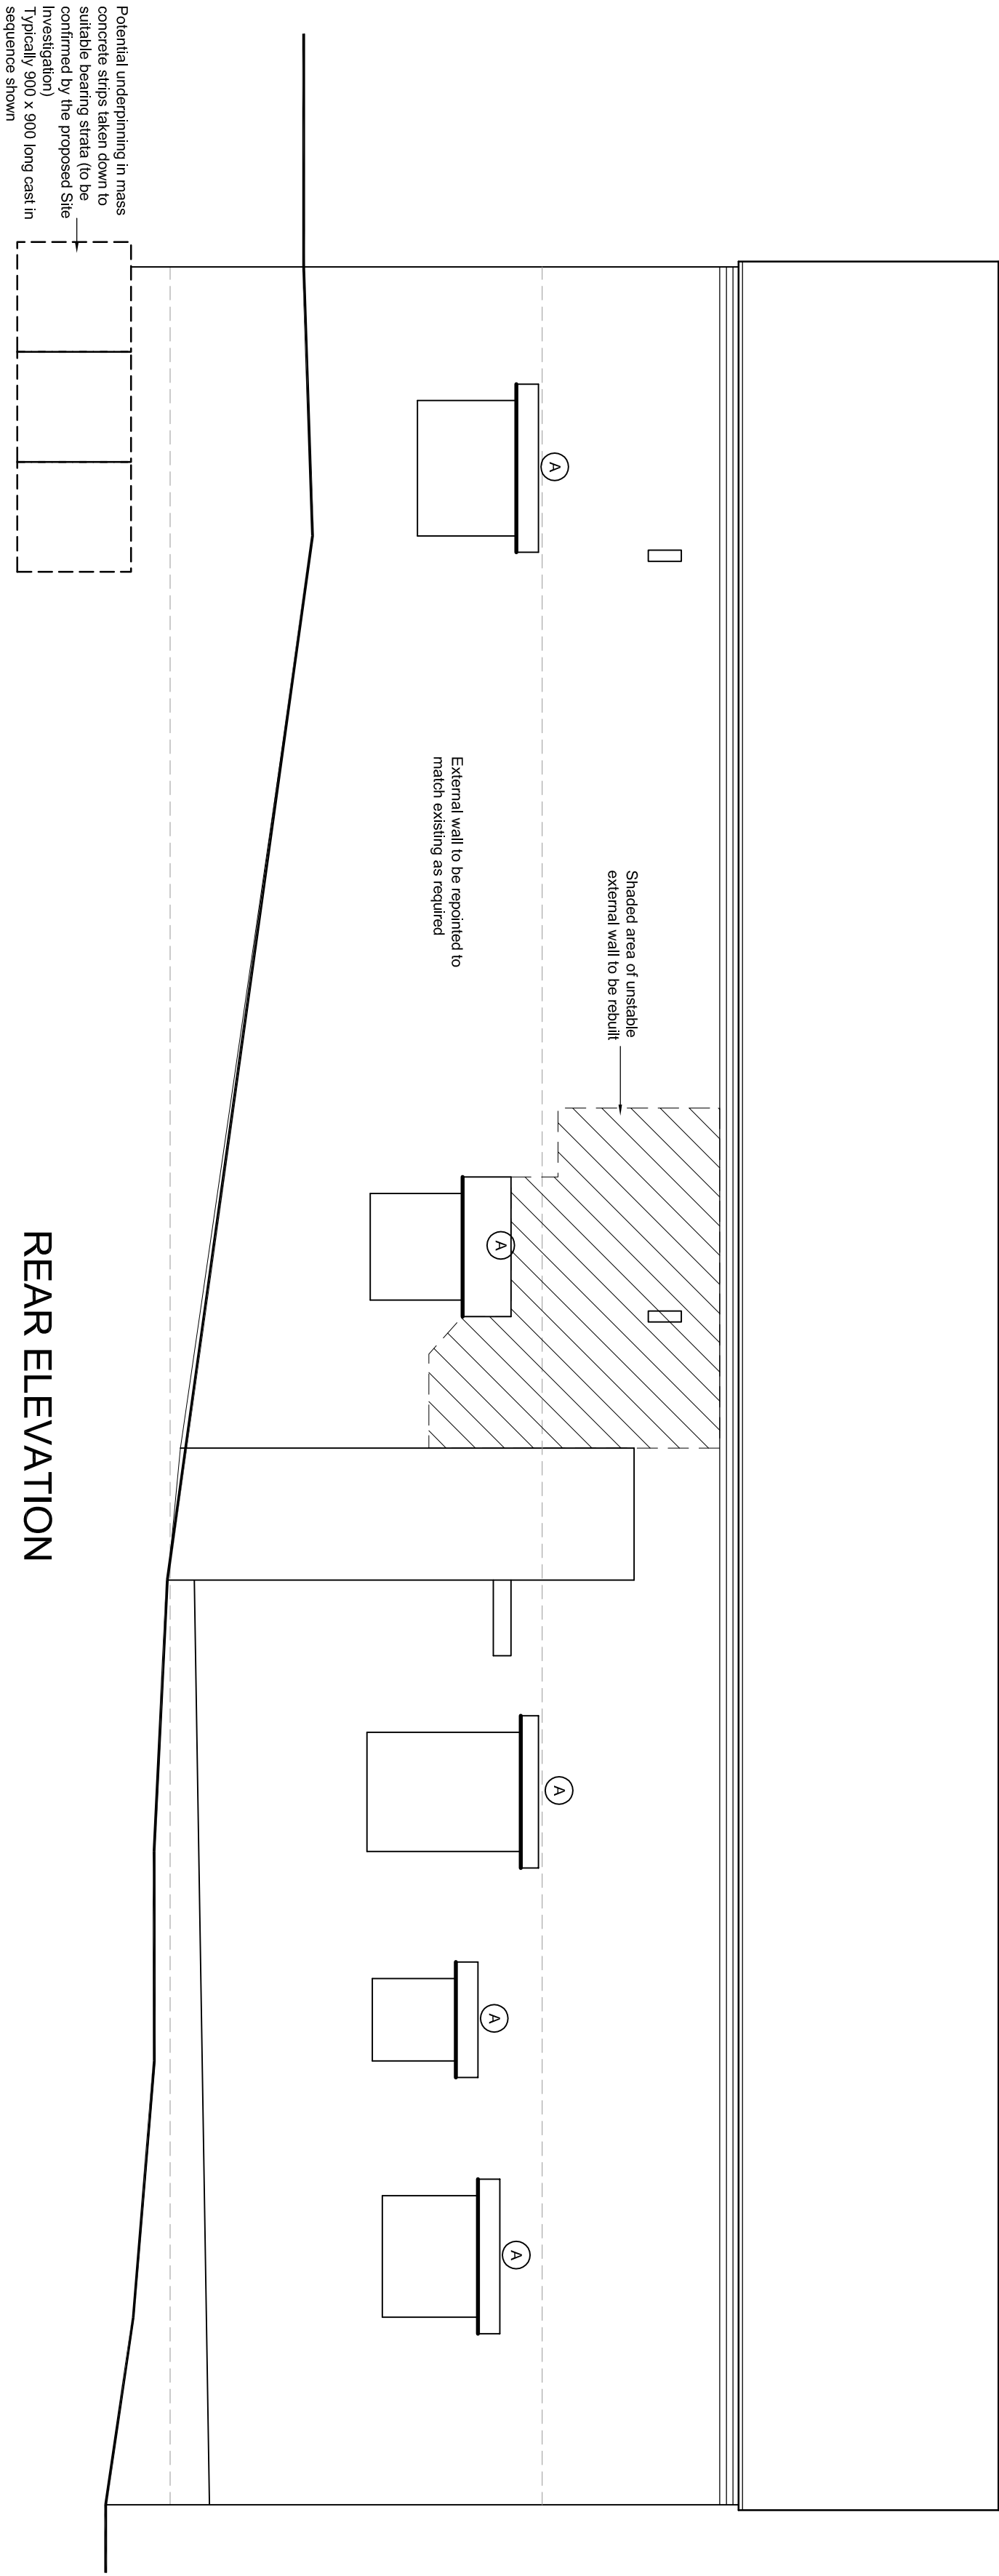

REAR ELEVATION

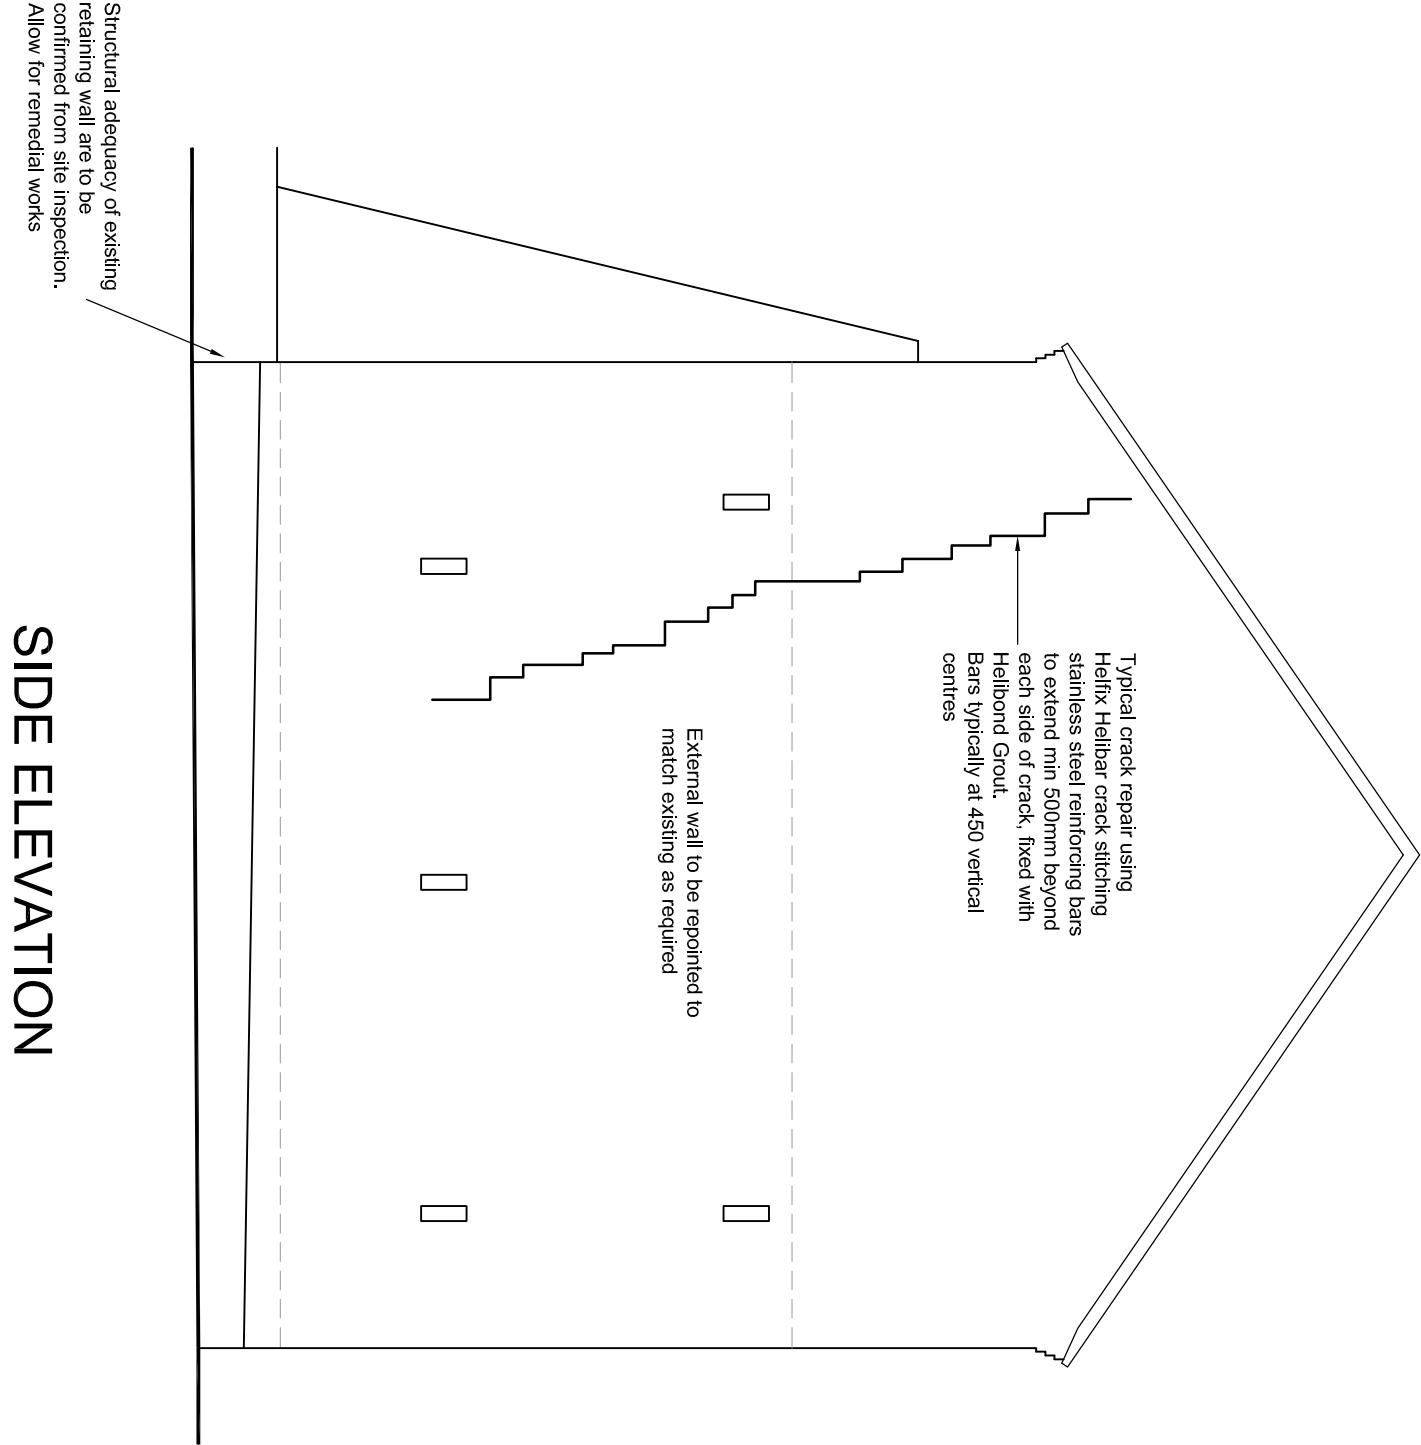

SIDE ELEVATION



Plans & Elevations showing
Typical Remedial Details to Scheme

Conversion of Listed Barn
Catswall Farm
Huntley Lane
Denford
ST13 7JX

DRAWN AT	OFFICE	DRAWN BY	C.A.D.
Manchester		MP	
SCALE 1:50@A1	DATE June 2017	CHECKED BY JNL	

MR TIM BOOTE

HUNTLEY LANE, DENFORD

HEWITT & CARR ARCHITECTS

CONTRACT NO	DRAWING NO
17271	02 -