



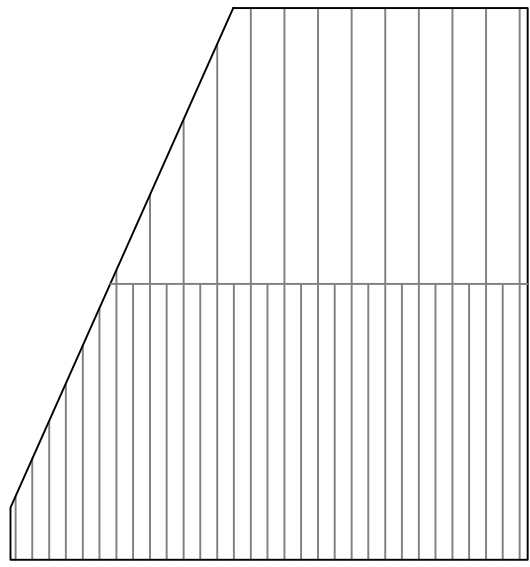

existing front elevation



proposed roof plan

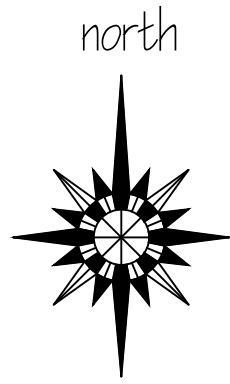

This drawing is copyright and should not be reproduced without permission.
The contractor is responsible for checking dimensions and levels and drainage inverts prior to commencing works - any discrepancy to be verified before proceeding - figured dimensions only to be worked to:
All work to be carried out in accordance with the current Building Regulations, British Standards/Codes of practice and statutory authority bye -laws and recommendations.

Revision	Comments	Date




location plan 1:1250

Reproduced from the Ordnance Survey map with the permission of Ordnance Survey on behalf of The Controller of Her Majesty's Stationary Office.
Licence No. 100046882


20m 0 10m 20m




proposed front elevation

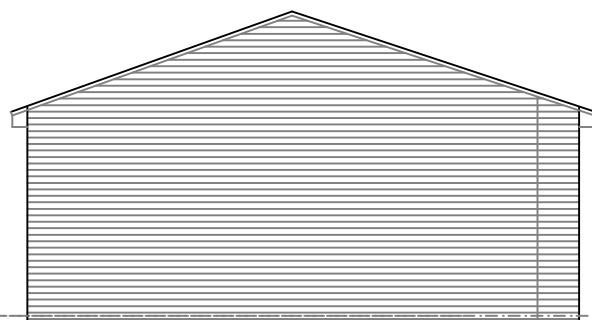


proposed side elevation

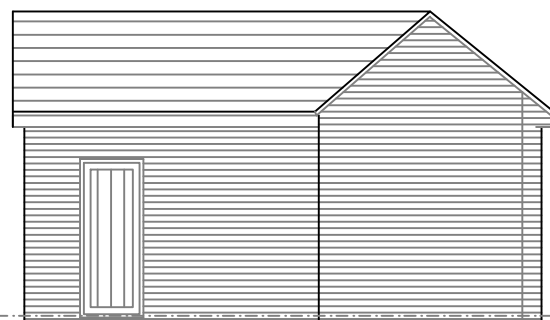

proposed rear elevation

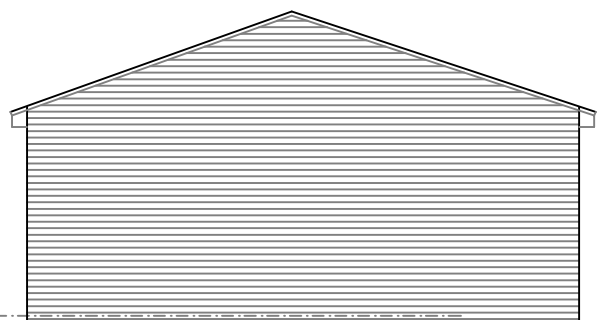


proposed side elevation

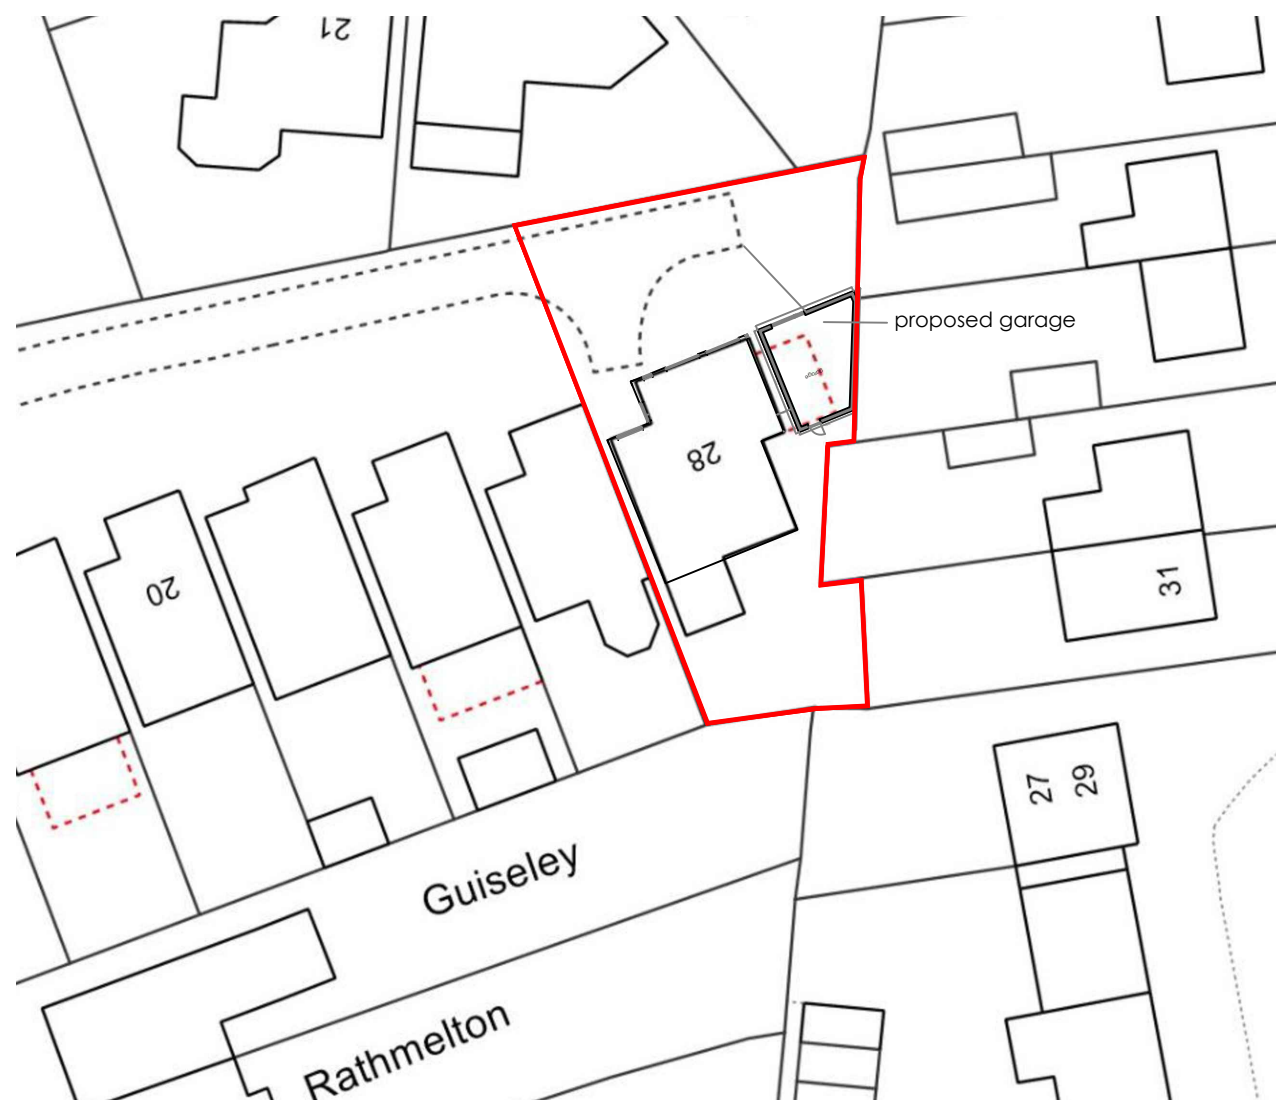


site plan 1:500

10m 0 5m 10m

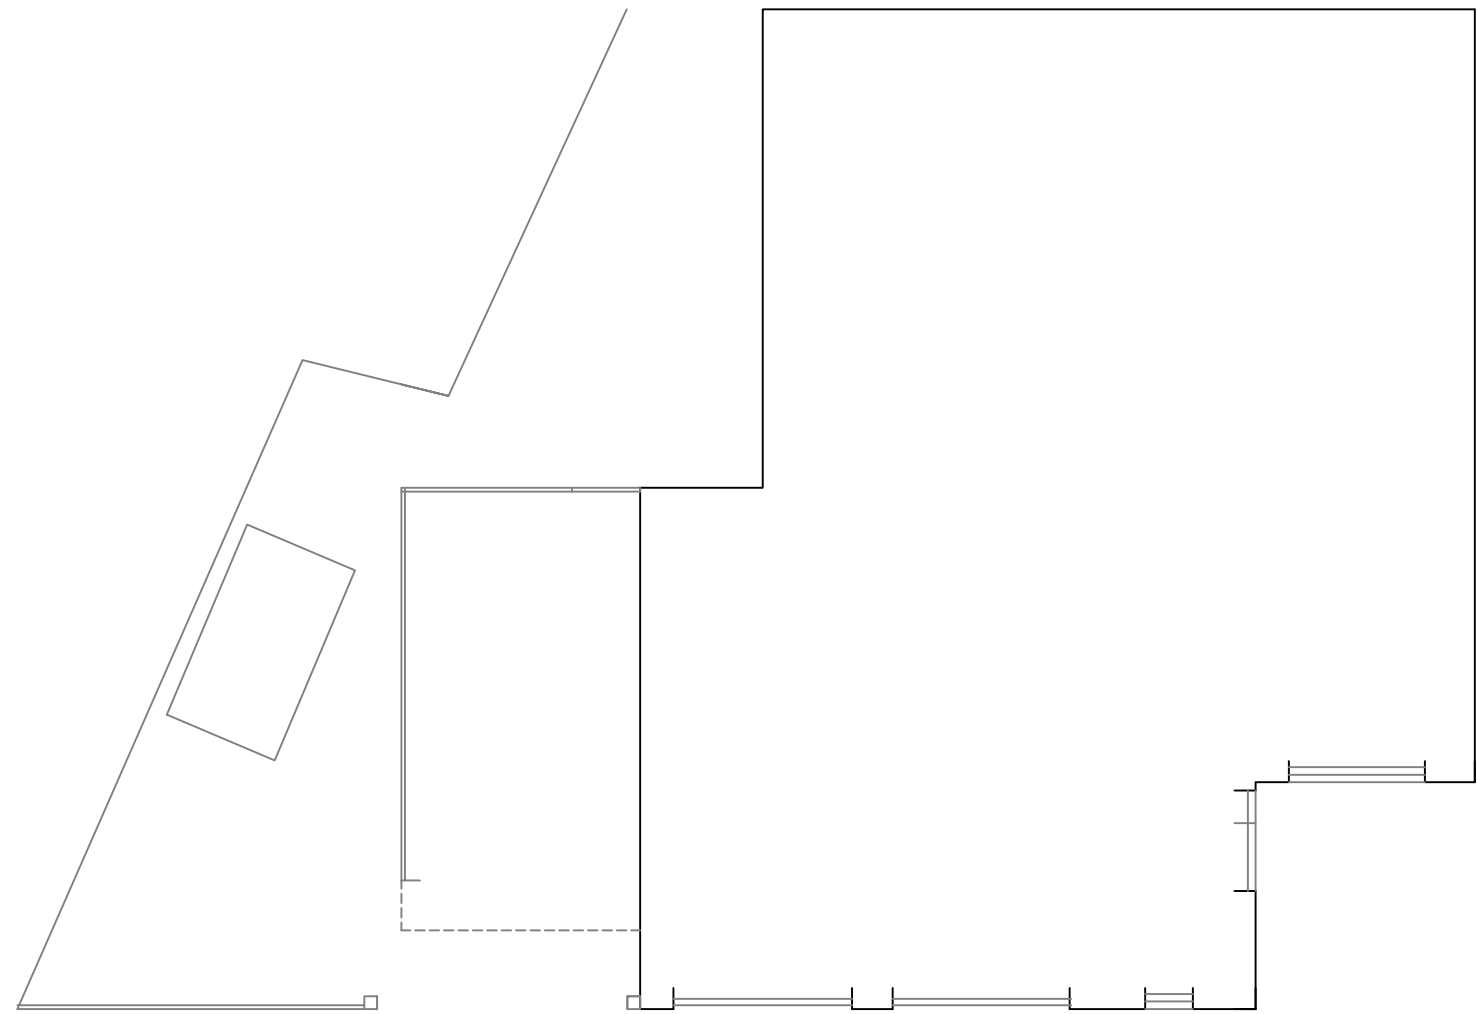

existing ground floor plan

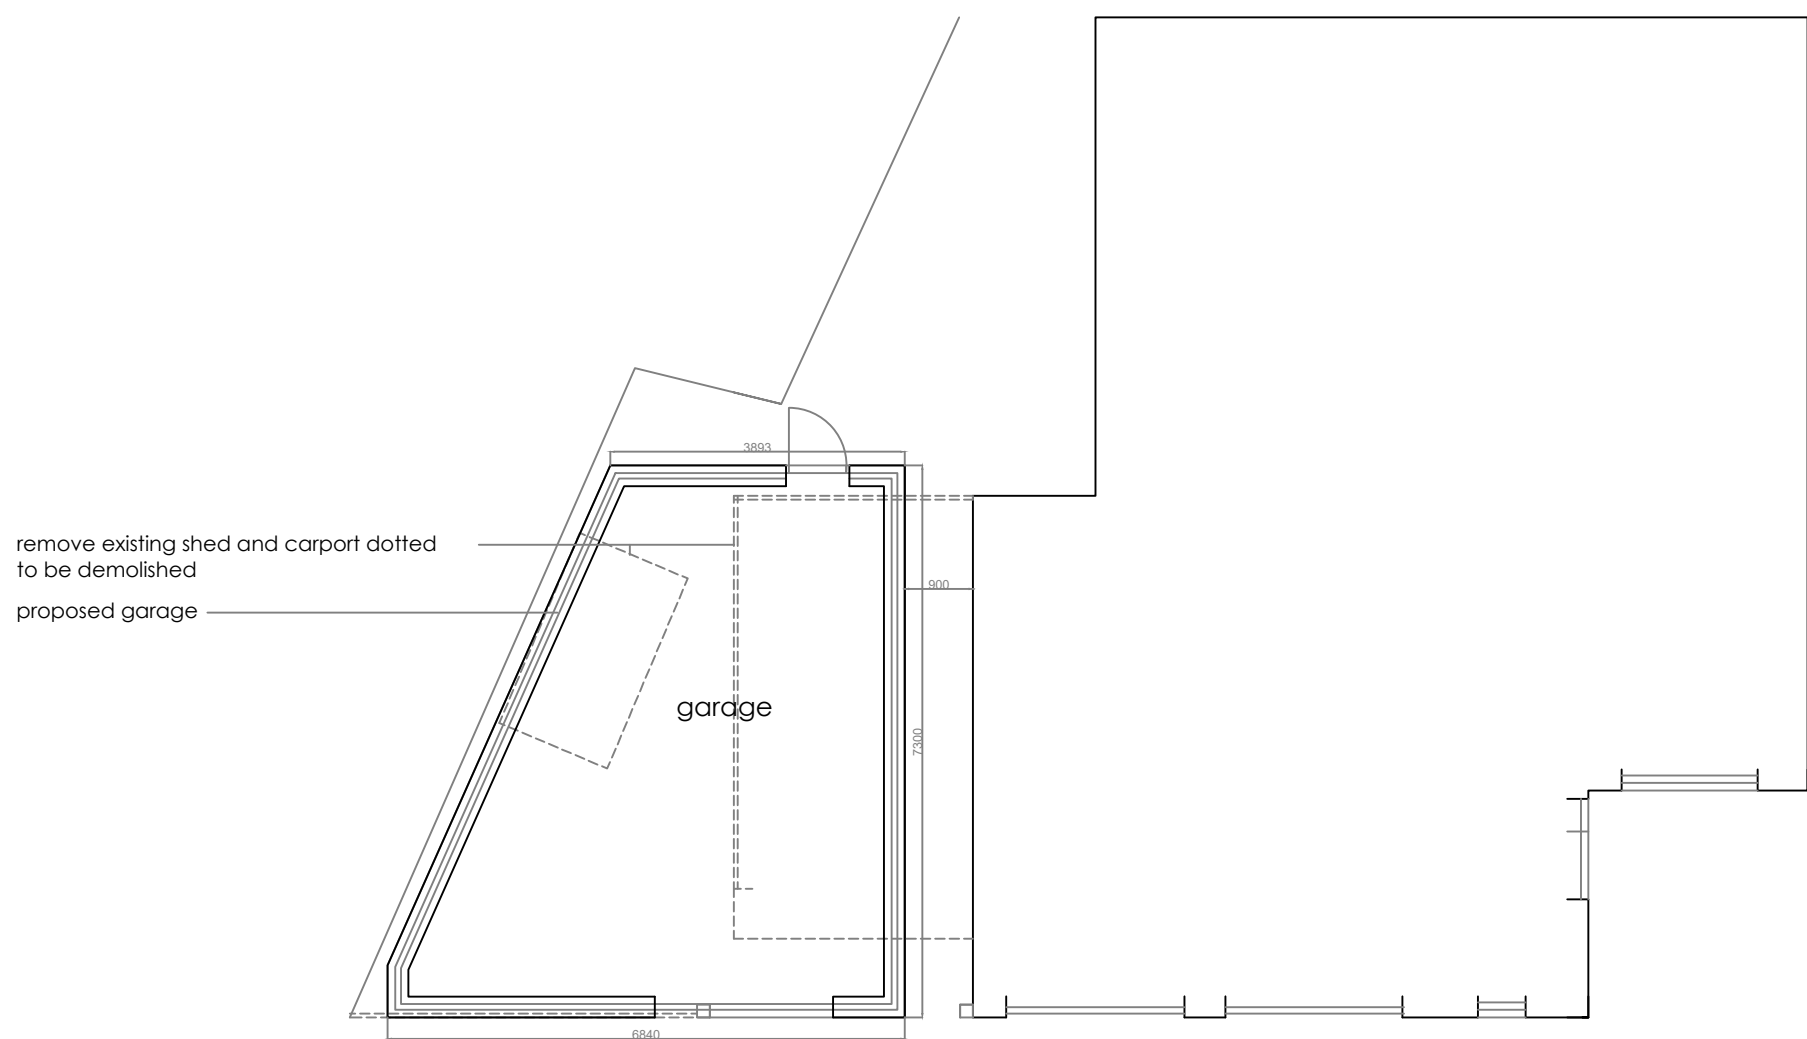

proposed ground floor plan

remove existing shed and carport dotted to be demolished
proposed garage

garage

Robert Berry MCIAT
Architectural services

10 Truro Close, Congleton, Cheshire, CW12 3BD
t: 01260 279098 m: 07790 179093 e: robert.berry10@yahoo.co.uk

Client
Mr Robert Lymer

Project
**Proposed detached garage at
28 Irvine Road, Werrington,
ST9 ODR**

Title
Scheme layout plan

Scale @A1 1:100

Date **Feb 2024**

Dwg no **2367/01**

Rev