




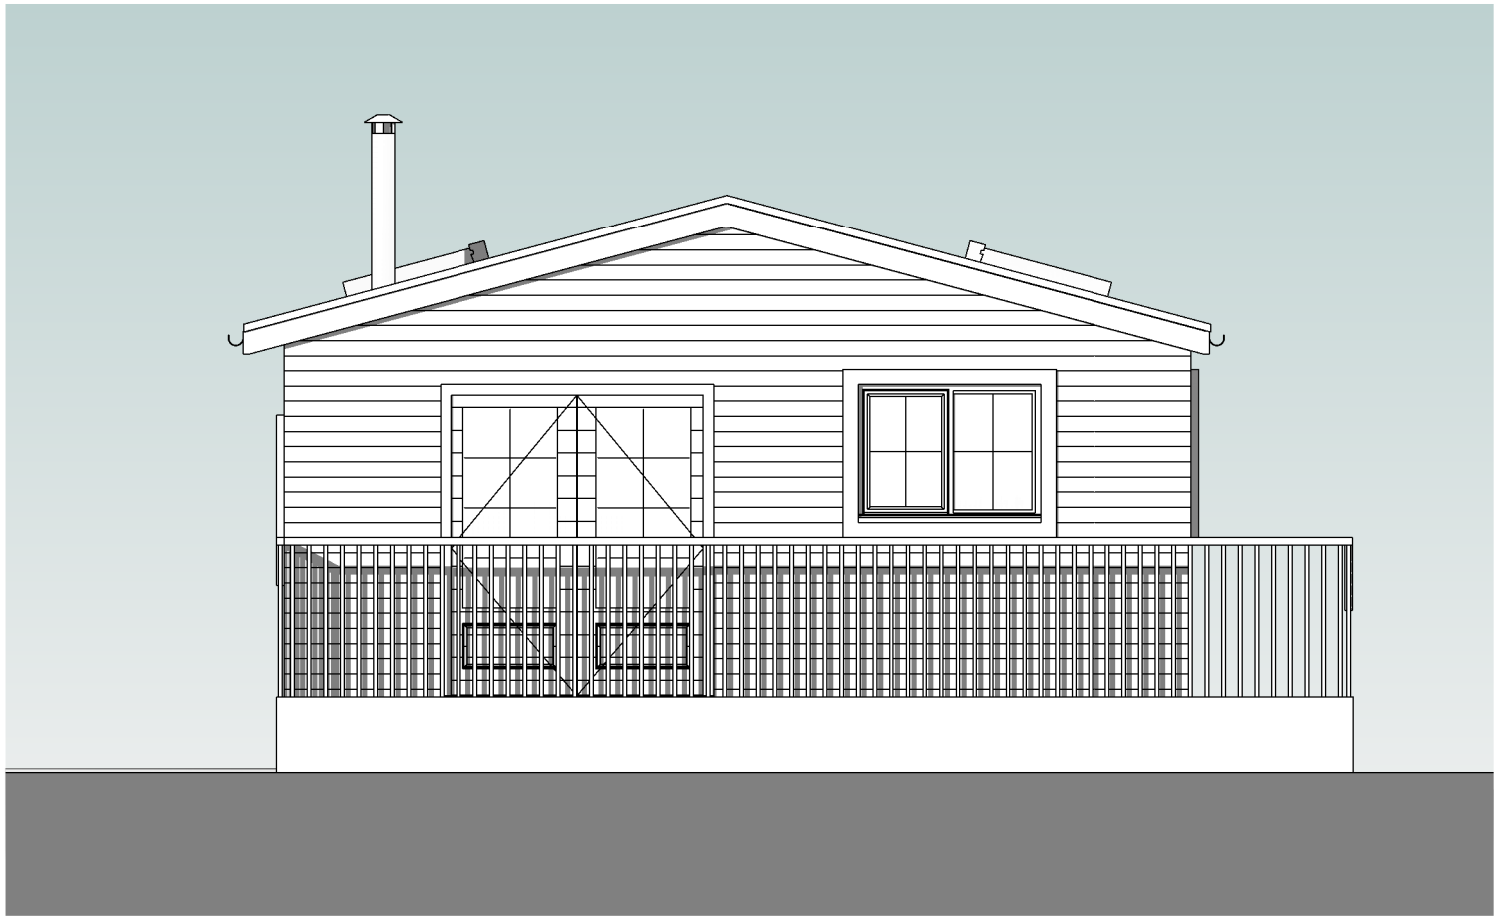


Front Elevation
1 : 50

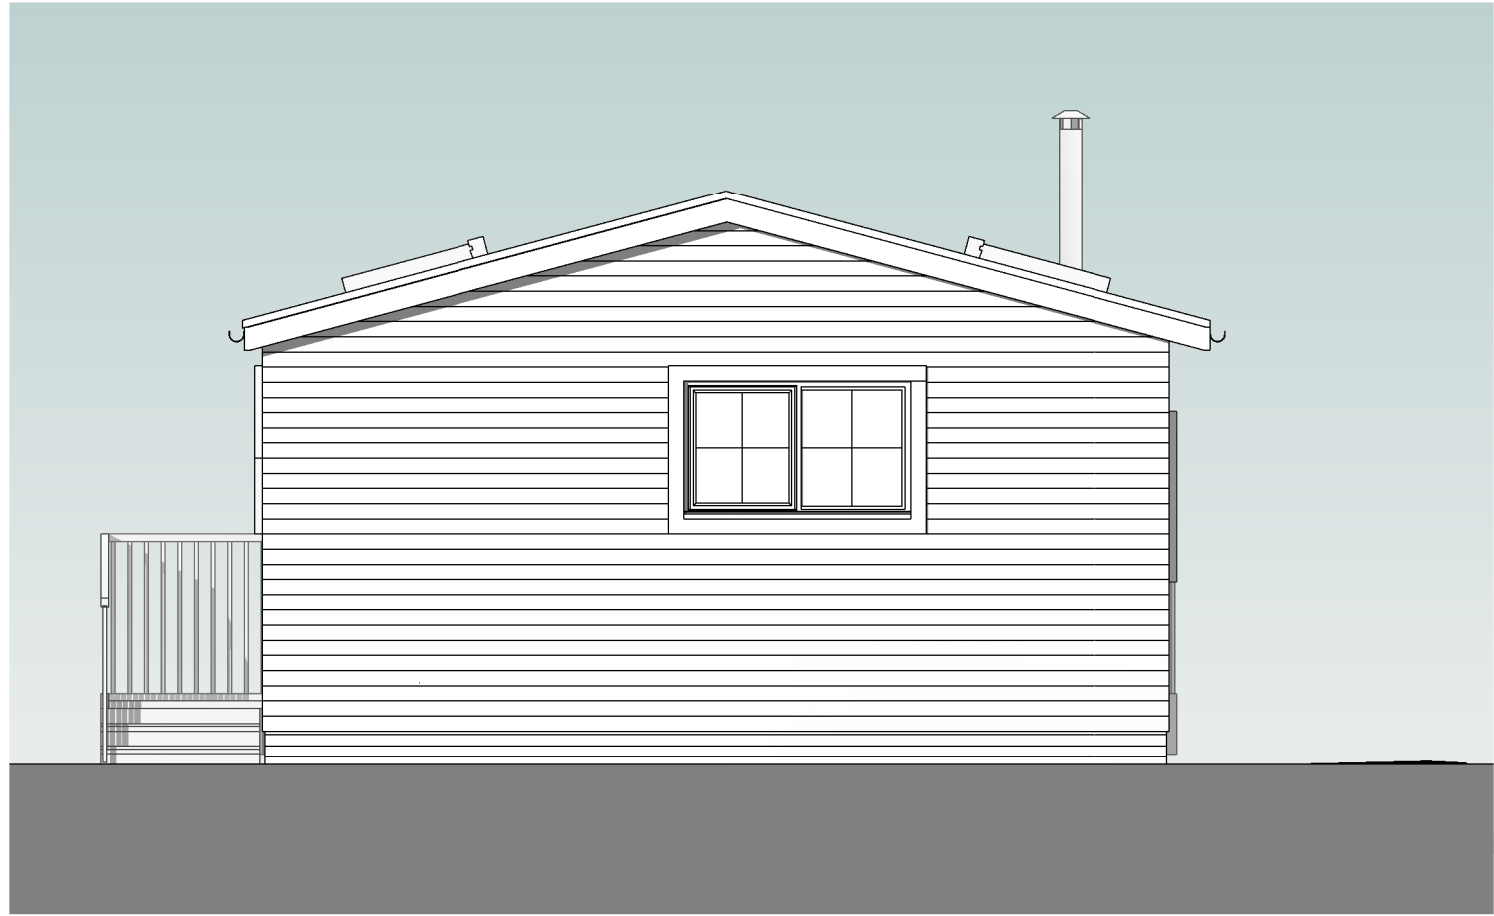


Rear Elevation
1 : 50

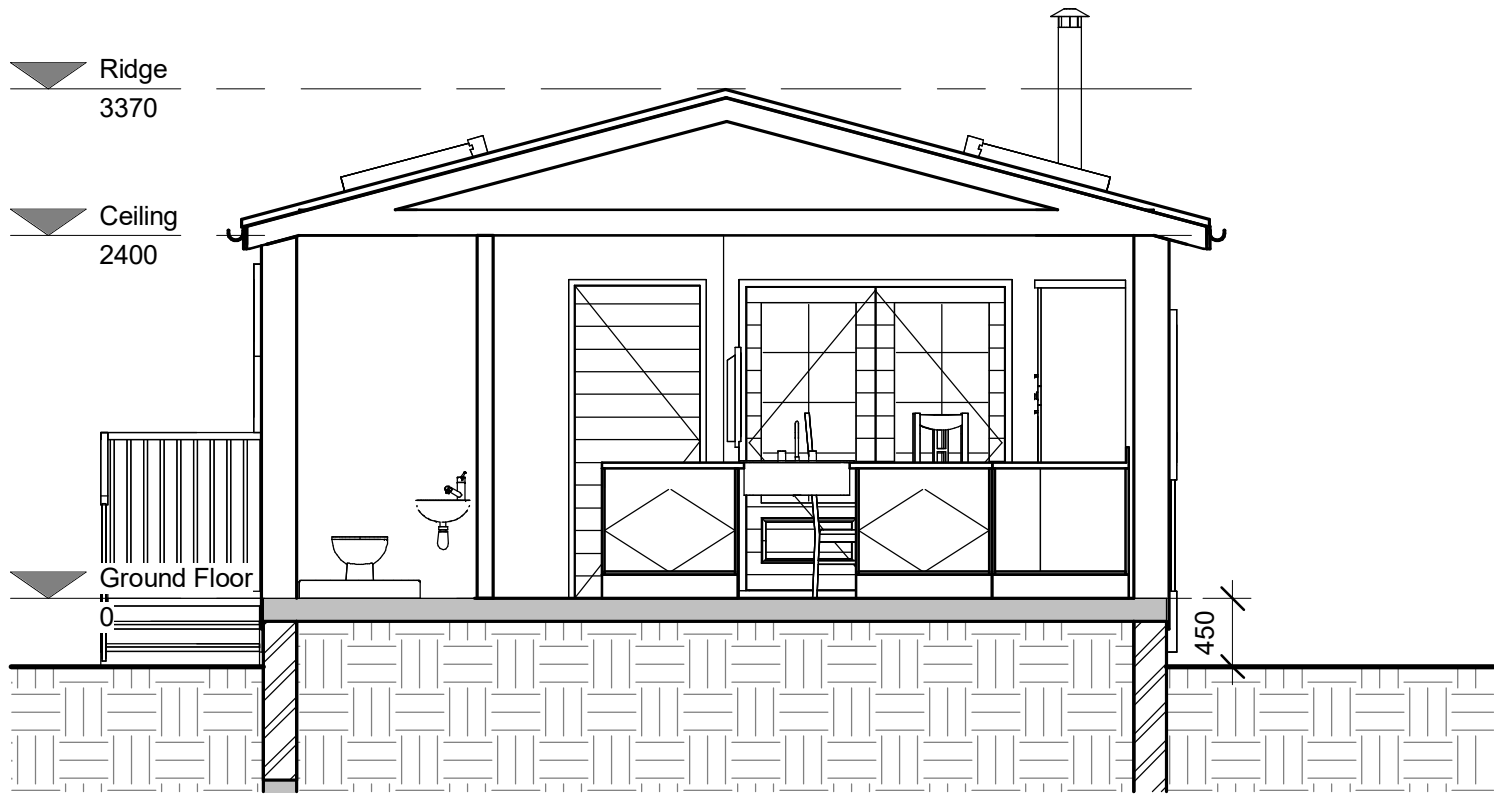


Section A-A
1 : 50

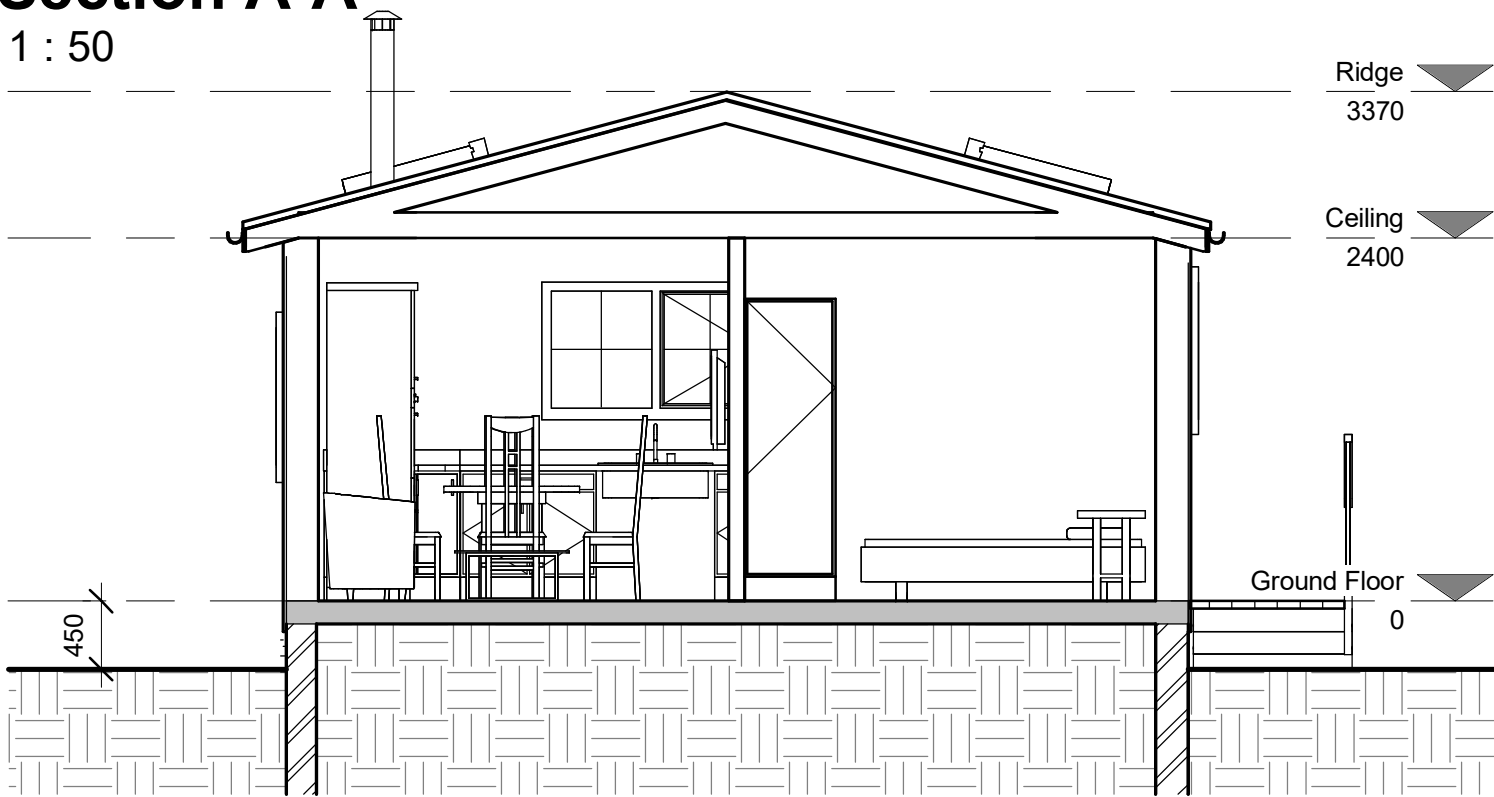


Section B-B
1 : 50

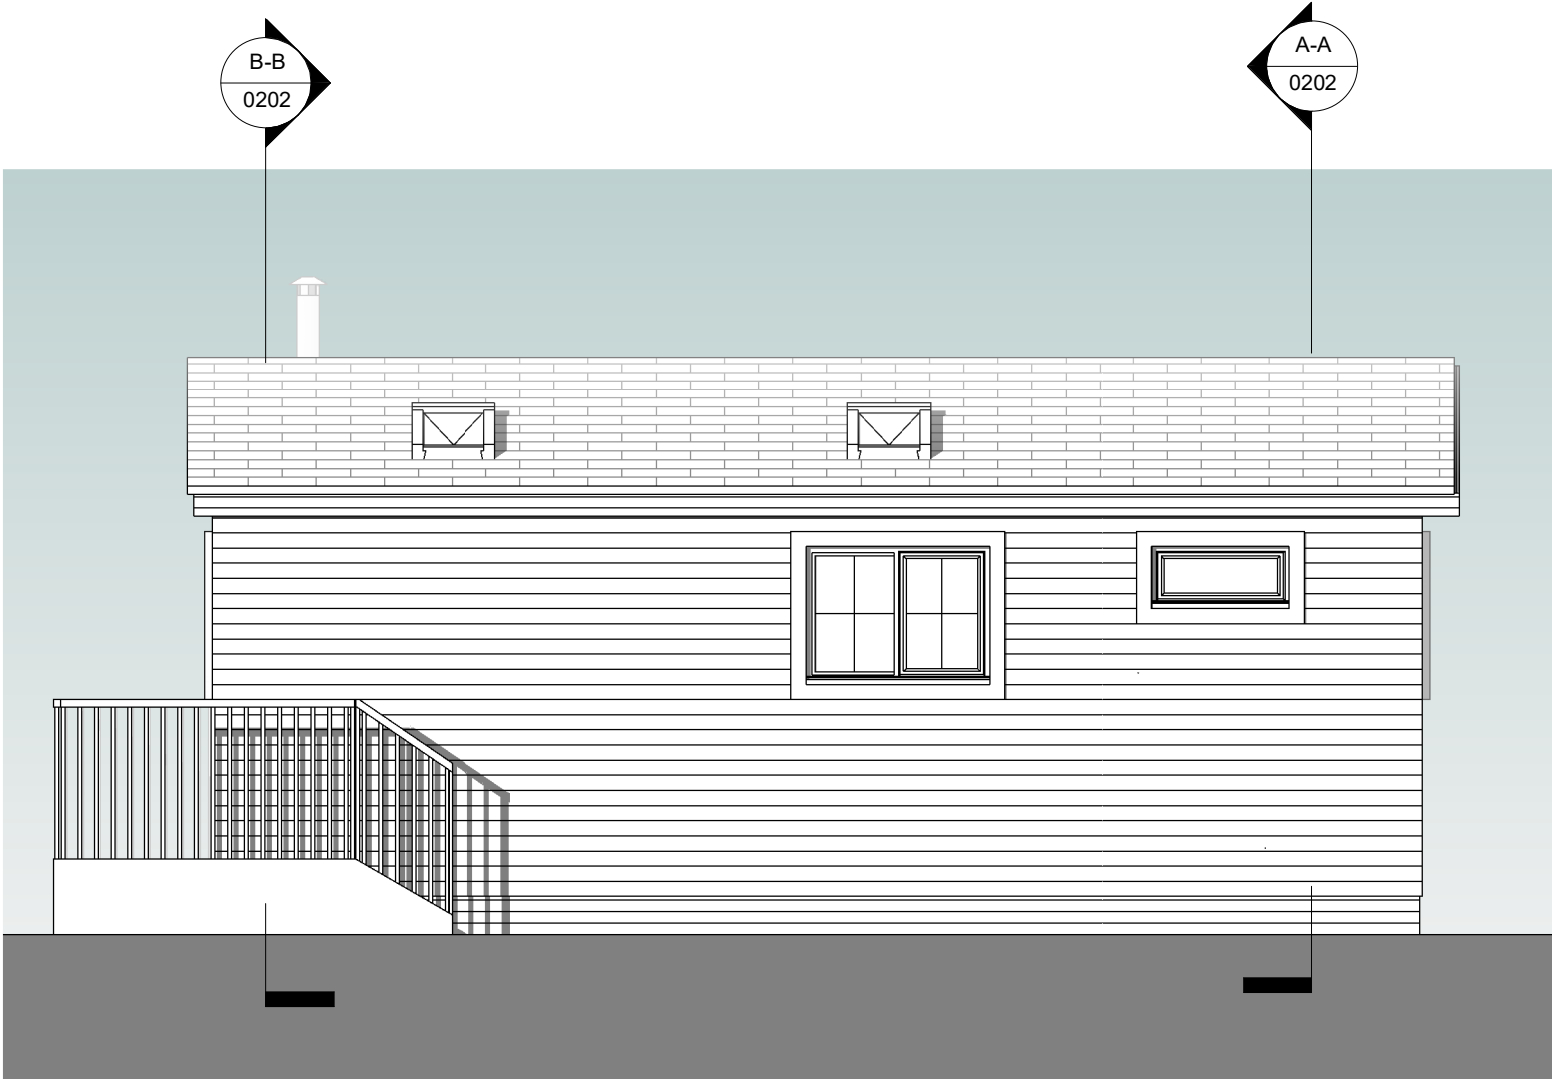

Side Elevation A
1 : 50

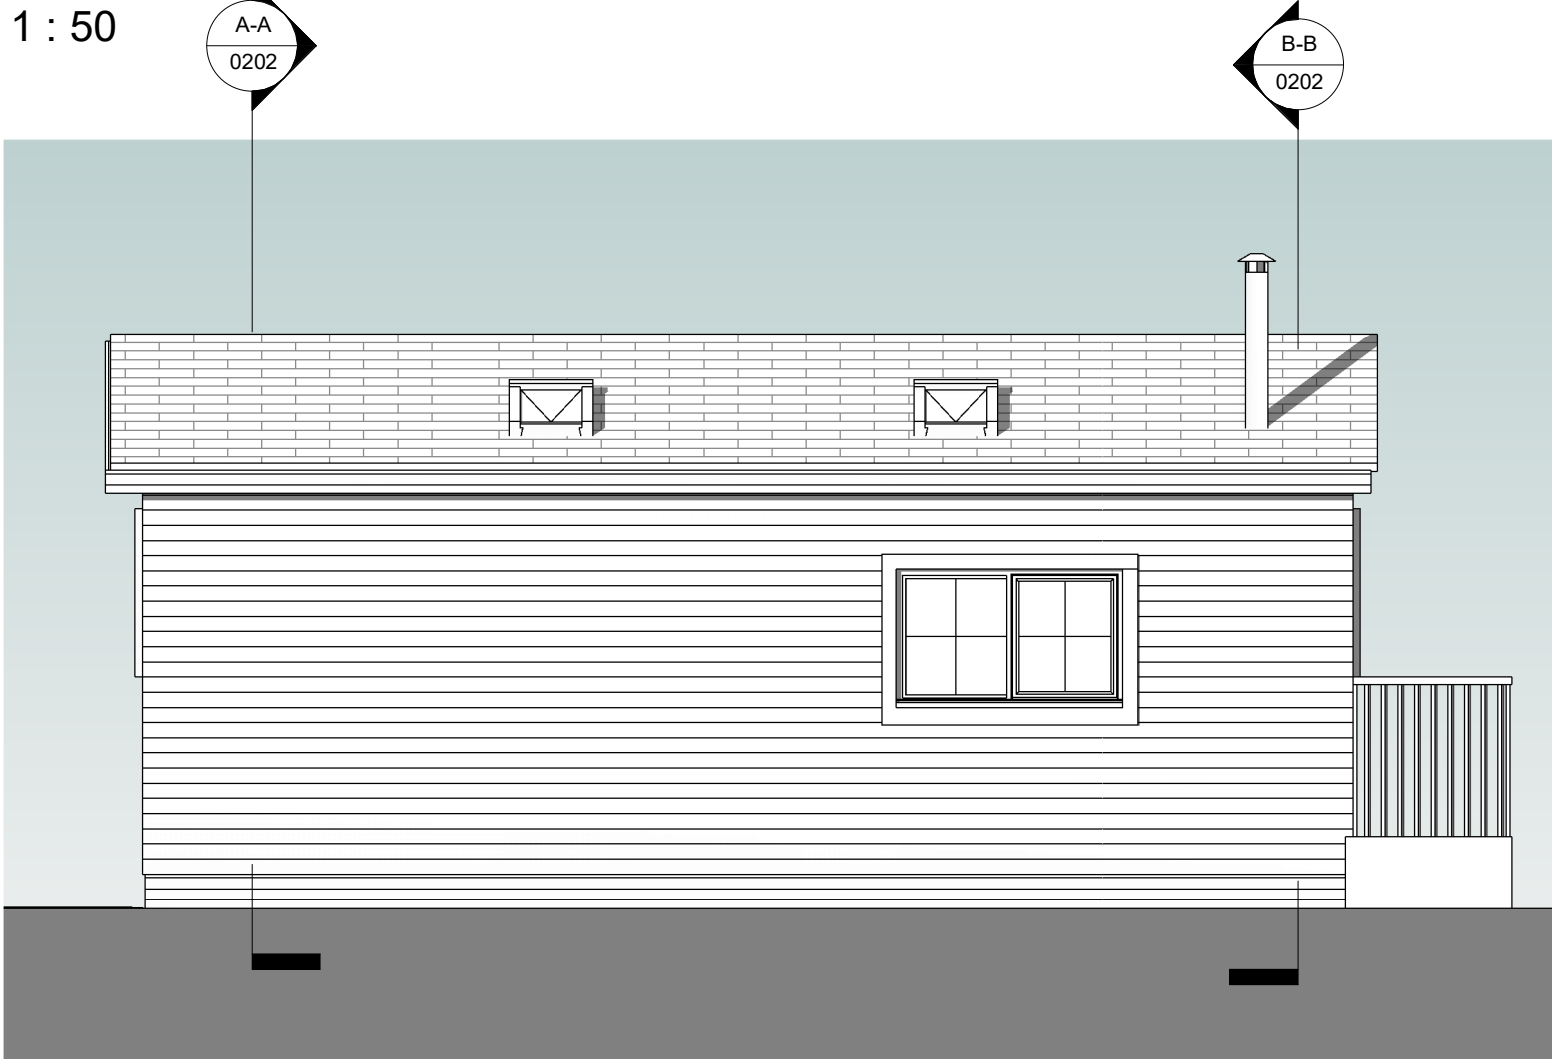

Side Elevation B
1 : 50

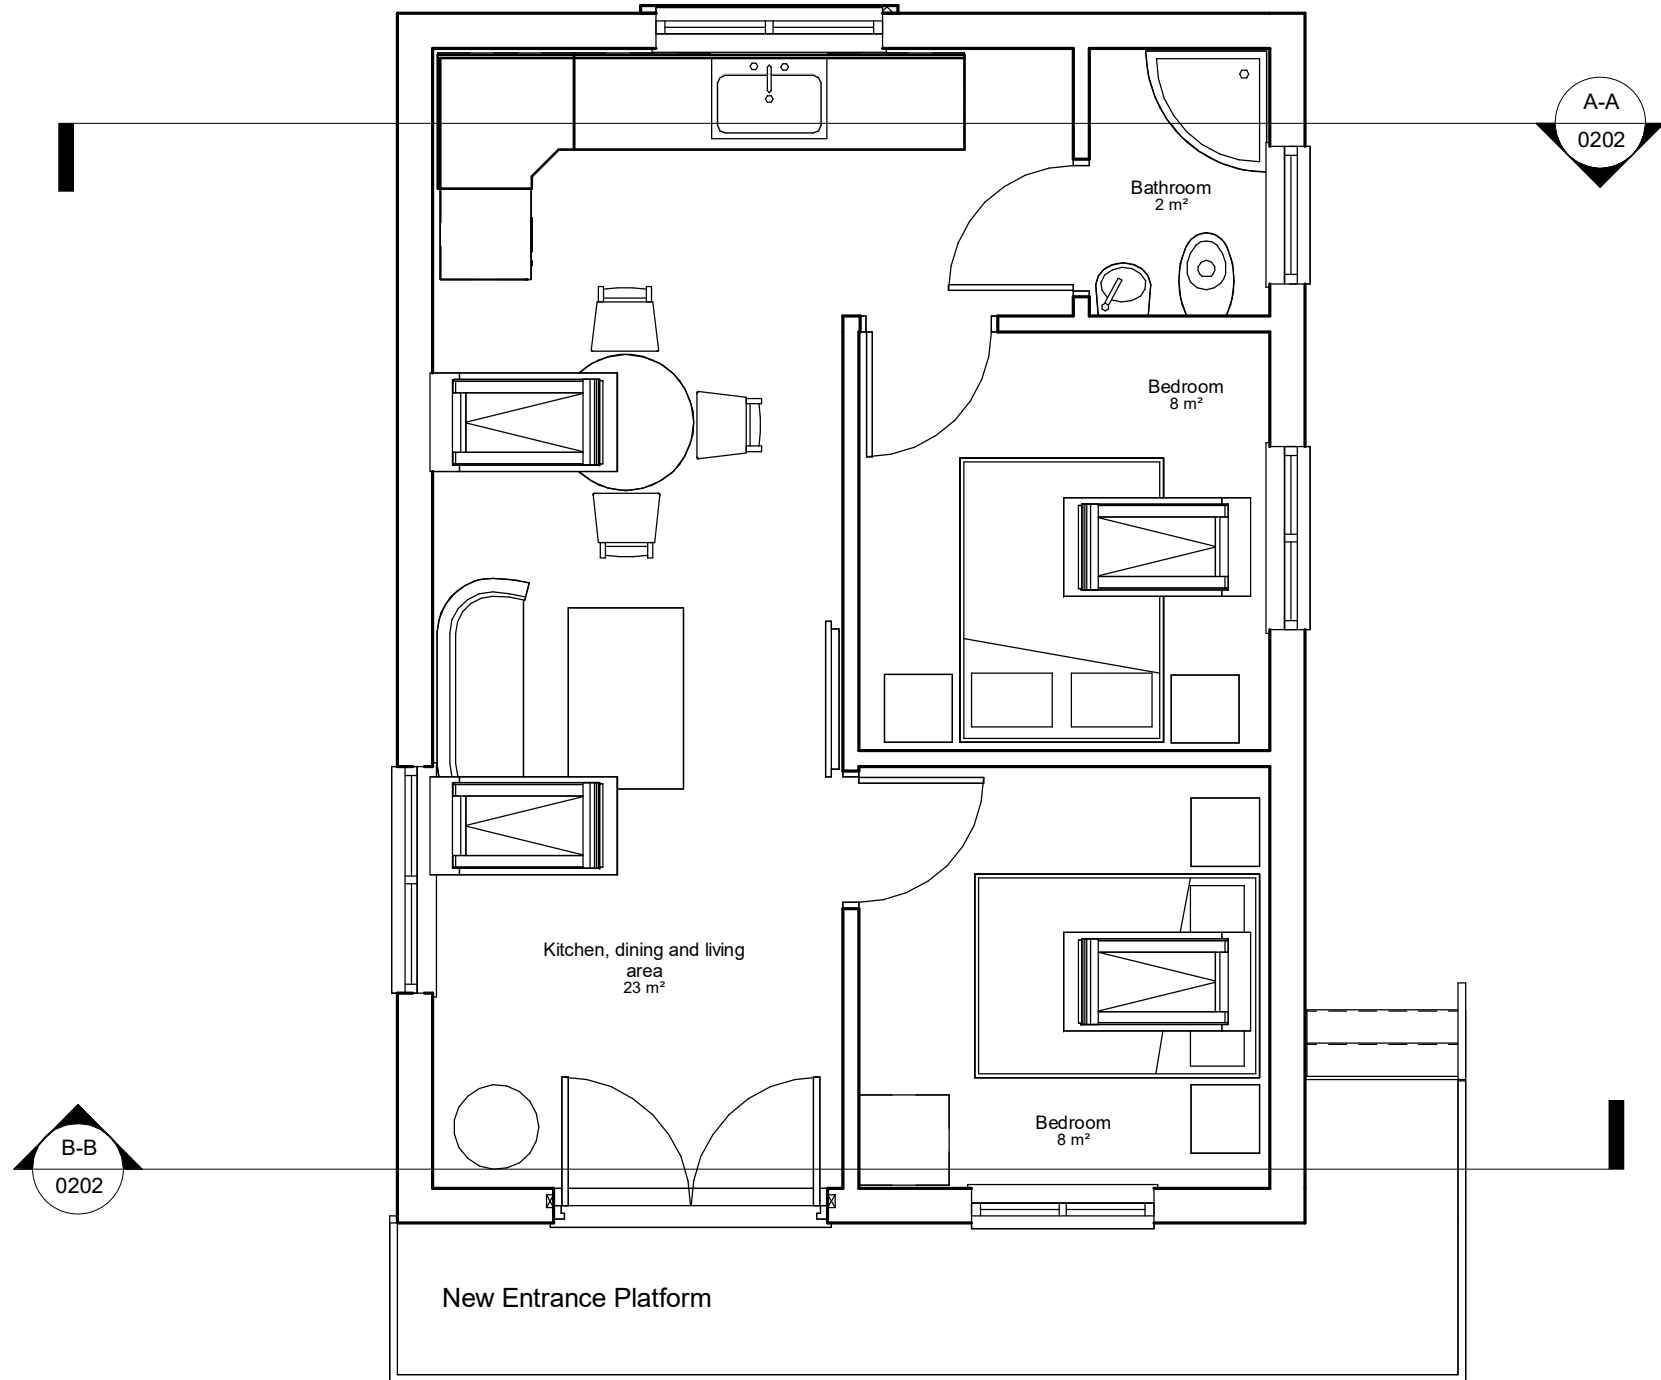


Ground Floor
1 : 50

All heights, sizes and dimensions should be checked on site by the contractor before any work is put in hand.

Figured dimensions should be taken in preference to scaling and any errors or omissions reported to the architect at once.

This drawing has been prepared in accordance with the CDM (Construction Design and Management) and all foreseeable design risks to those involved or affected by construction have been avoided wherever possible.

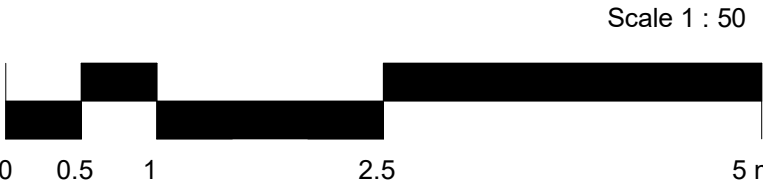

P0.3 27-02-24 Orientation amended

Rev	Date	By	Detail
-----	------	----	--------

Drawing status			
----------------	--	--	--

S0 - Preliminary			
------------------	--	--	--

Client			
--------	--	--	--

Mr P Bain			
-----------	--	--	--

Project/Location			
------------------	--	--	--

Proposed Holiday Units V2			
Rosehill			
Nabb Lane			
Alton			
Staffordshire			
ST10 4AY			

Drawing title			
Proposed Plan & Elevations & Sections			

Date	Drawn	Checked	Job No.
27/02/24	EO	JS	3165

Scale(s)			
1 : 50 @A1			

Drawing number	Revision
PBNL-SA-XX-XX-DR-A-0202	P0.3

SA **SMYTHEMAN**
ARCHITECTURAL

12 High Street, Tean,
Stoke-on-Trent
ST10 4DZ
T: +44 (0)1538 722097
E: mail@smytheman.co.uk
W: www.smytheman.co.uk

CIAT
CHARTERED PRACTICE