


All heights, sizes and dimensions should be checked on site by the contractor before any work is put in hand.

Figured dimensions should be taken in preference to scaling and any errors or omissions reported to the architect at once.

This drawing has been prepared in accordance with the CDM (Construction Design and Management) and all foreseeable design risks to those involved or affected by construction have been avoided wherever possible.

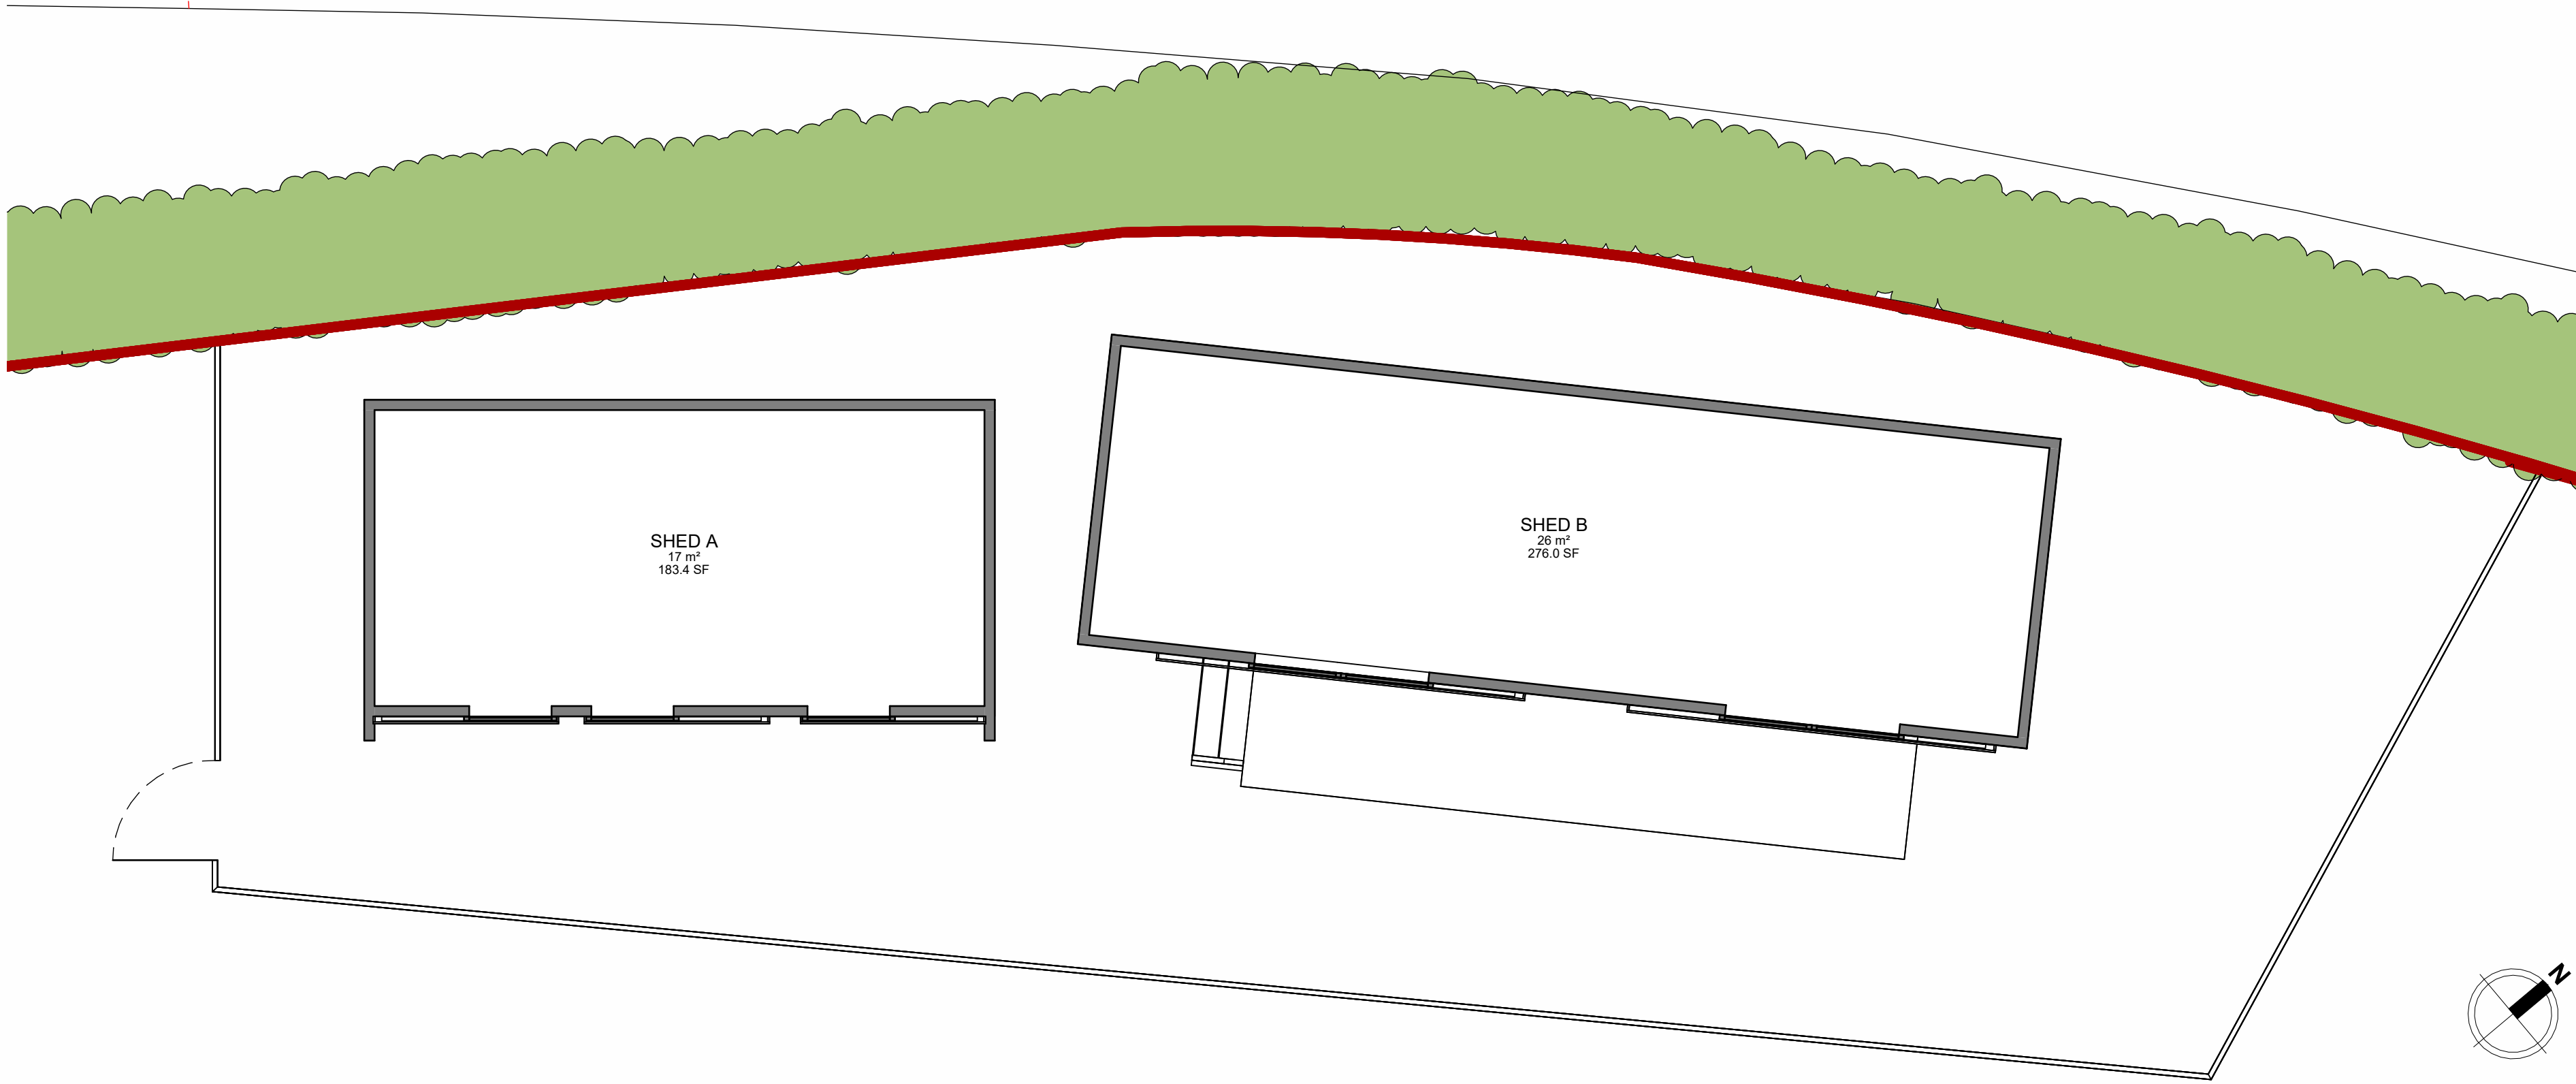


1 Shed Floor Plans
1 : 50


2 Existing Site Layout
1 : 500




3 Existing South East Elevation
1 : 50

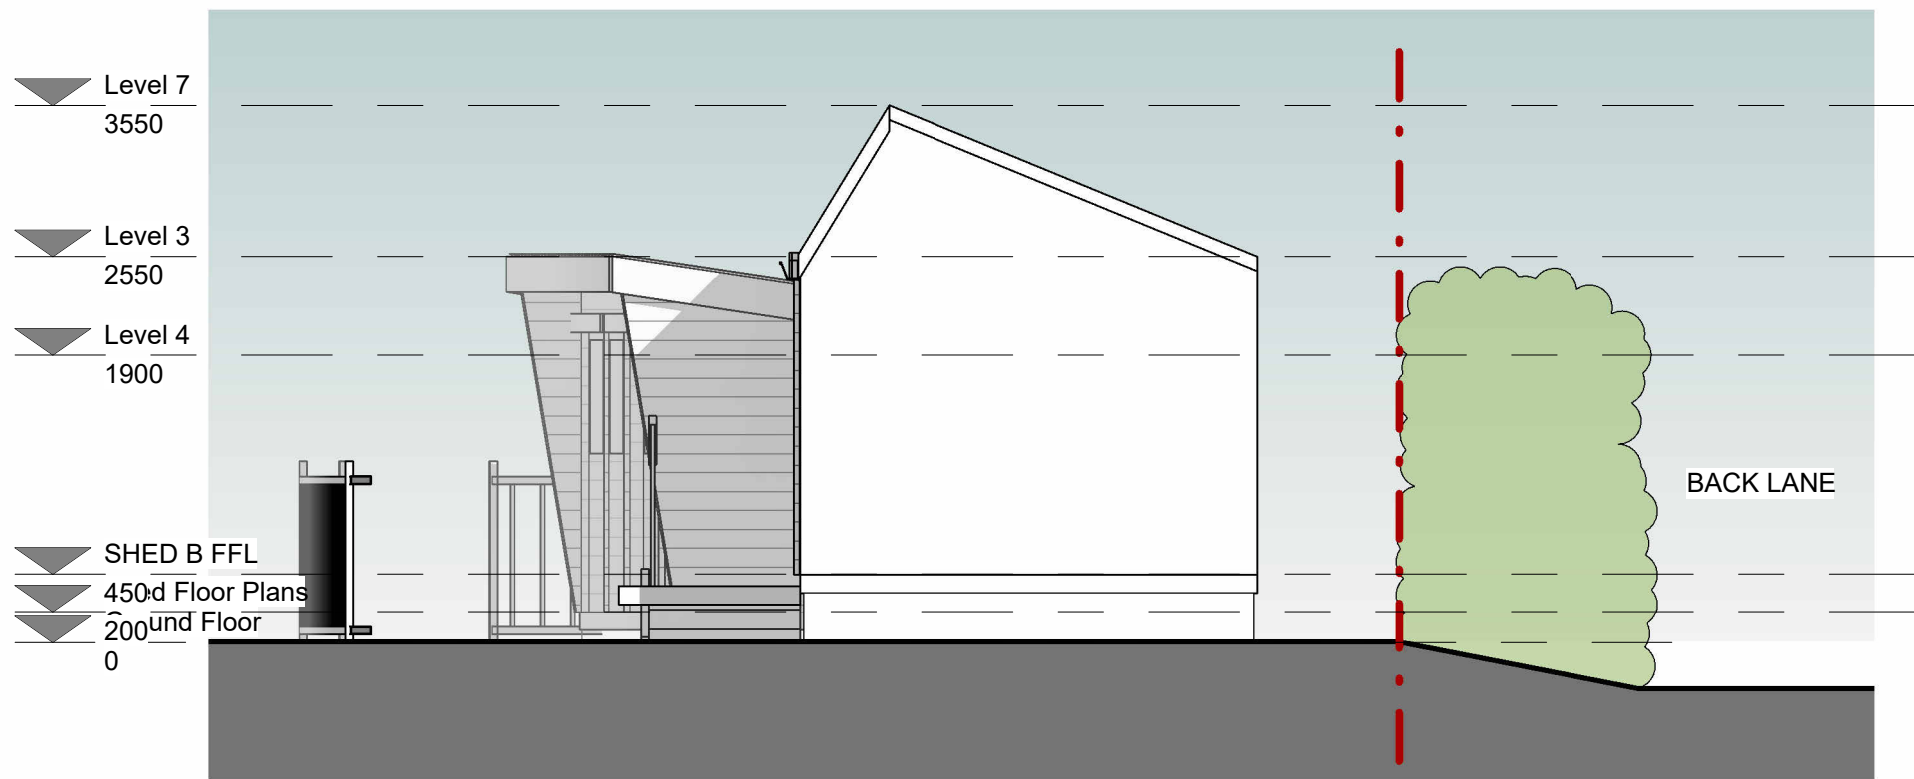


7 Existing North East Elevation
1 : 50

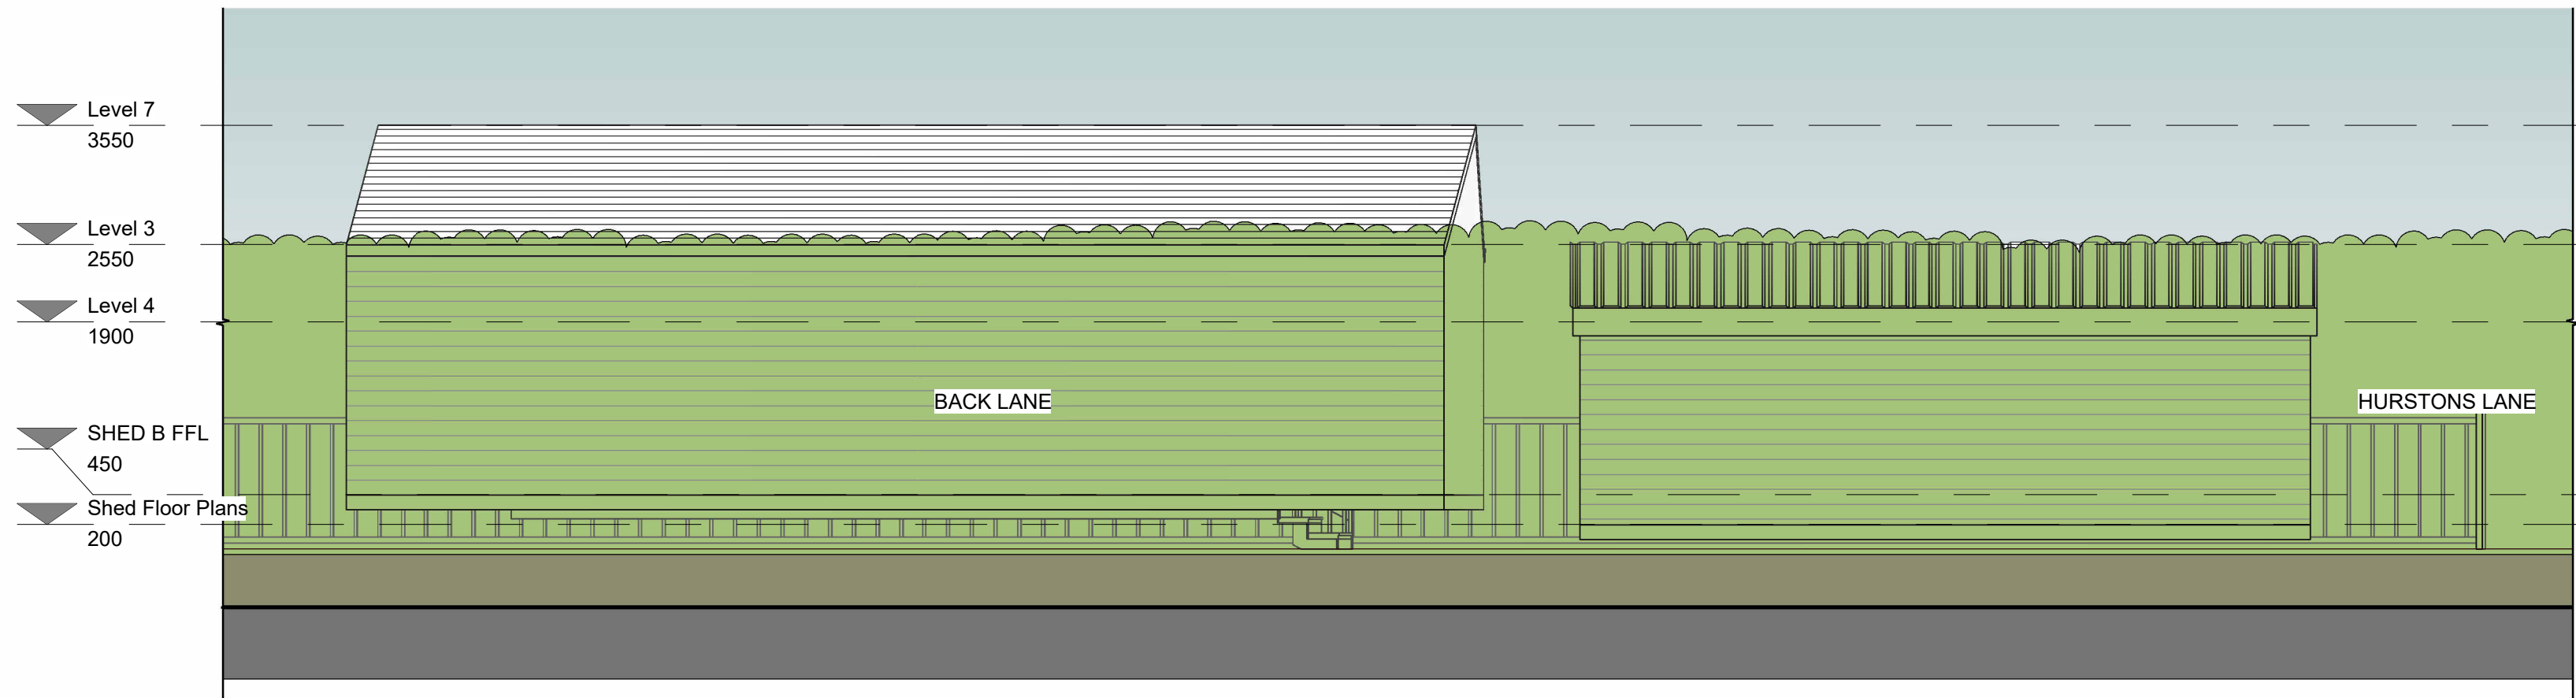

6 Existing North West Elevation
1 : 50

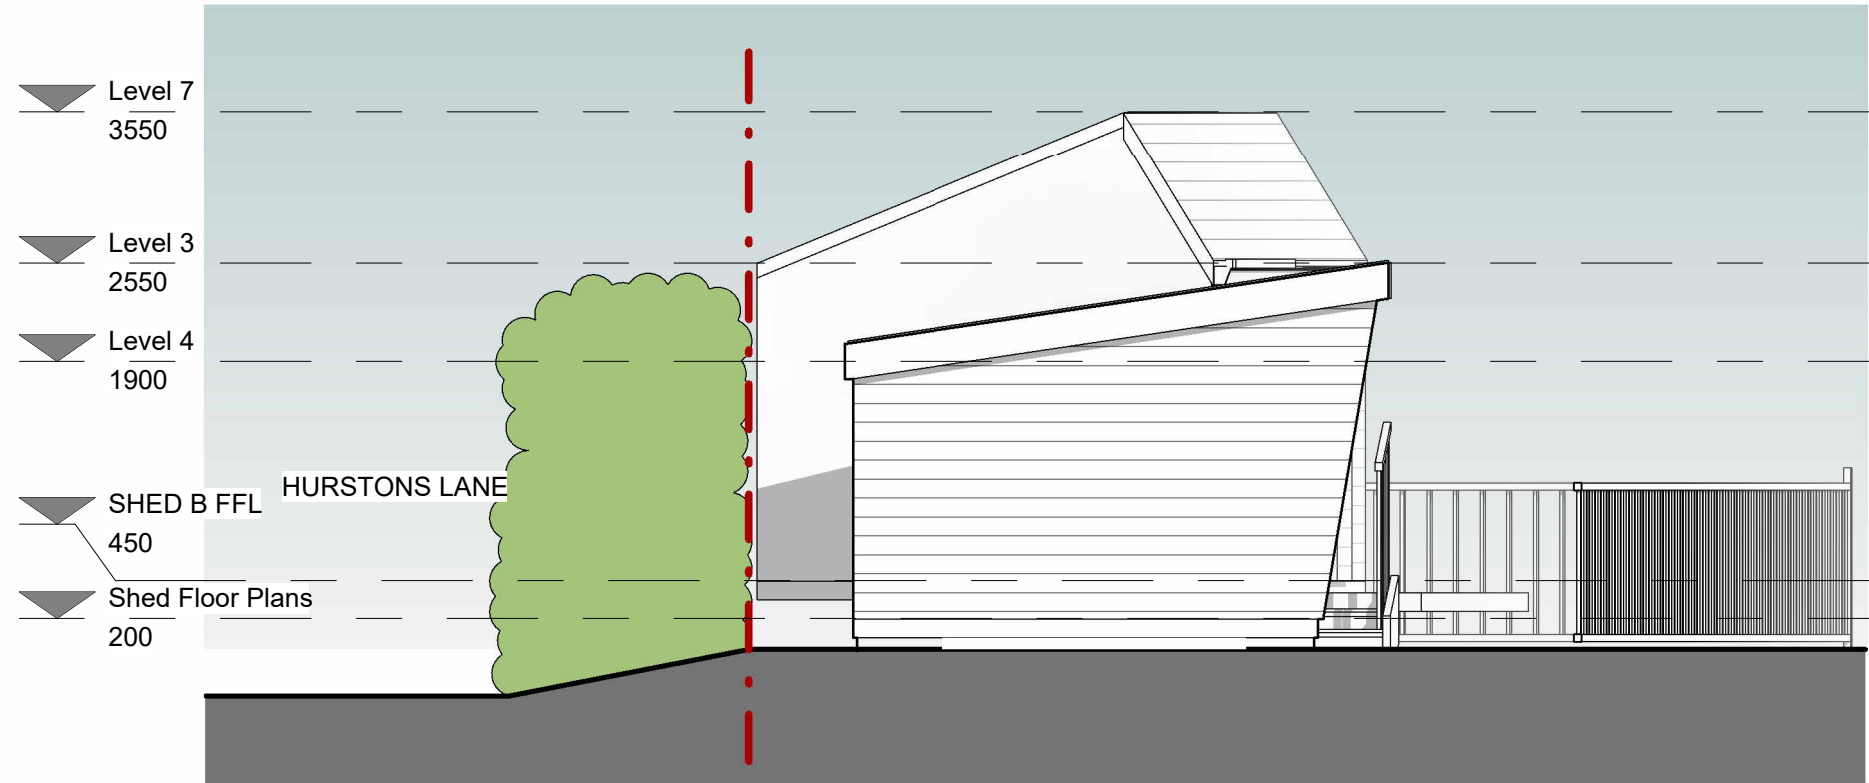

5 Existing South West Elevation
1 : 50

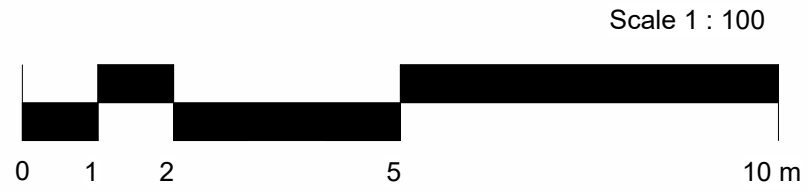

Rev Date By Detail

Drawing status

Planning

Client

Mark Tellwright

Project/Location

Proposed Bungalow at
Land Adjacent to
Hurstons Lane
Alton
Stoke-on-Trent
ST10 4AN

Drawing title

Existing Plans

Date Drawn Checked Job No.

08/01/2024 JK JS 3293

Scale(s)

As indicated @A1

Drawing number Revision

3293-SA-XX-XX-DR-A-0201



12 High Street, Tean,
Stoke-on-Trent
ST10 4DZ
T: +44 (0)1538 722097
E: mail@smytheman.co.uk
W: www.smytheman.co.uk

