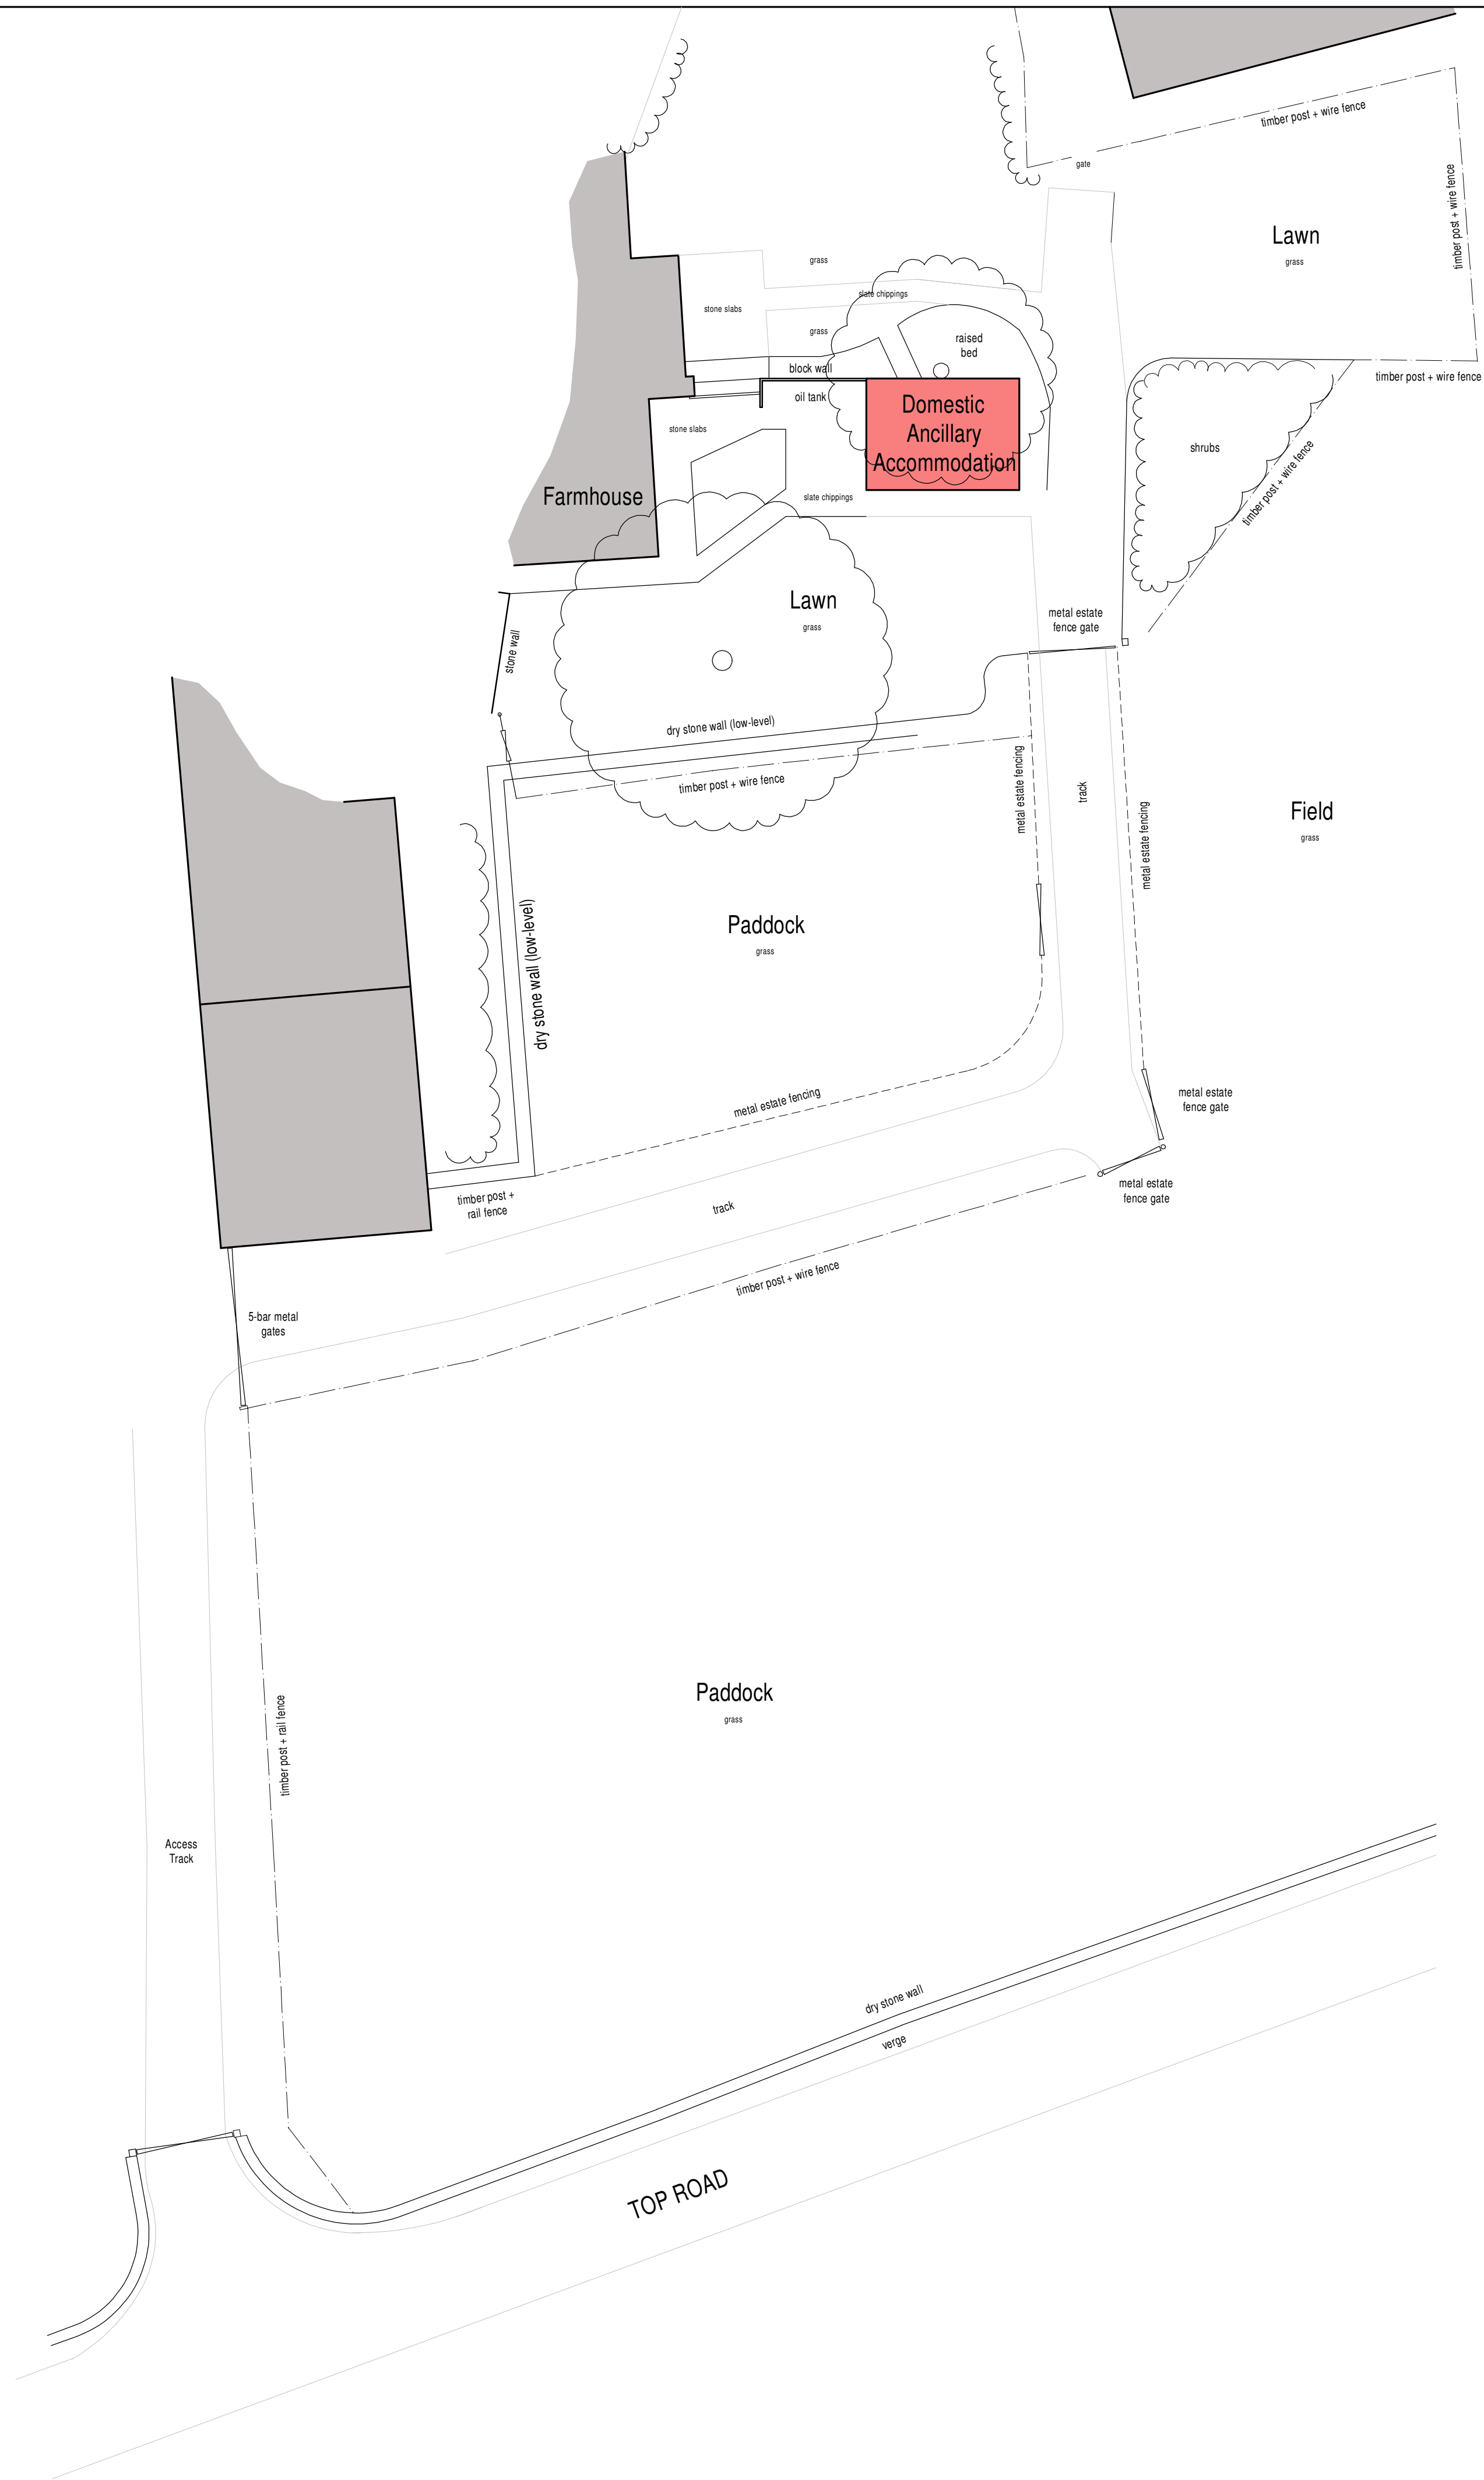
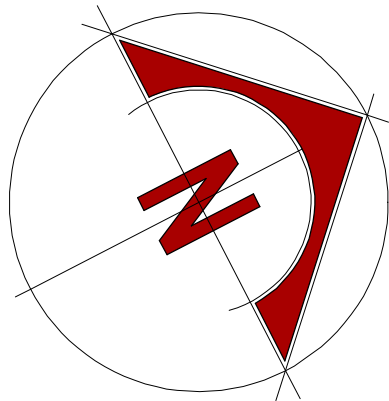


Mr Attenborough

Retrospective Application for
Domestic Ancillary Accommodation,
Butterlands Farm,
Biddulph Moor,
Stoke-on-Trent,
ST8 7LF

Planning Proposal Site Plan

Date	January 2024	Sheet	A1	Scale	1:200
Dwg No	2023-2858-09	Rev.	A	Drawn	NAW

A-21/02/2024 - PLAN UPDATED FOR PLANNING SUBMISSION



10 Cawdry Buildings, Fountain Street, Leek, ST13 6JP
Telephone: 01538 386002
E-mail: info@sammonsld.co.uk
Web: www.sammonsld.co.uk

This drawing is copyright.
All dimensions must be checked prior to commencement.