
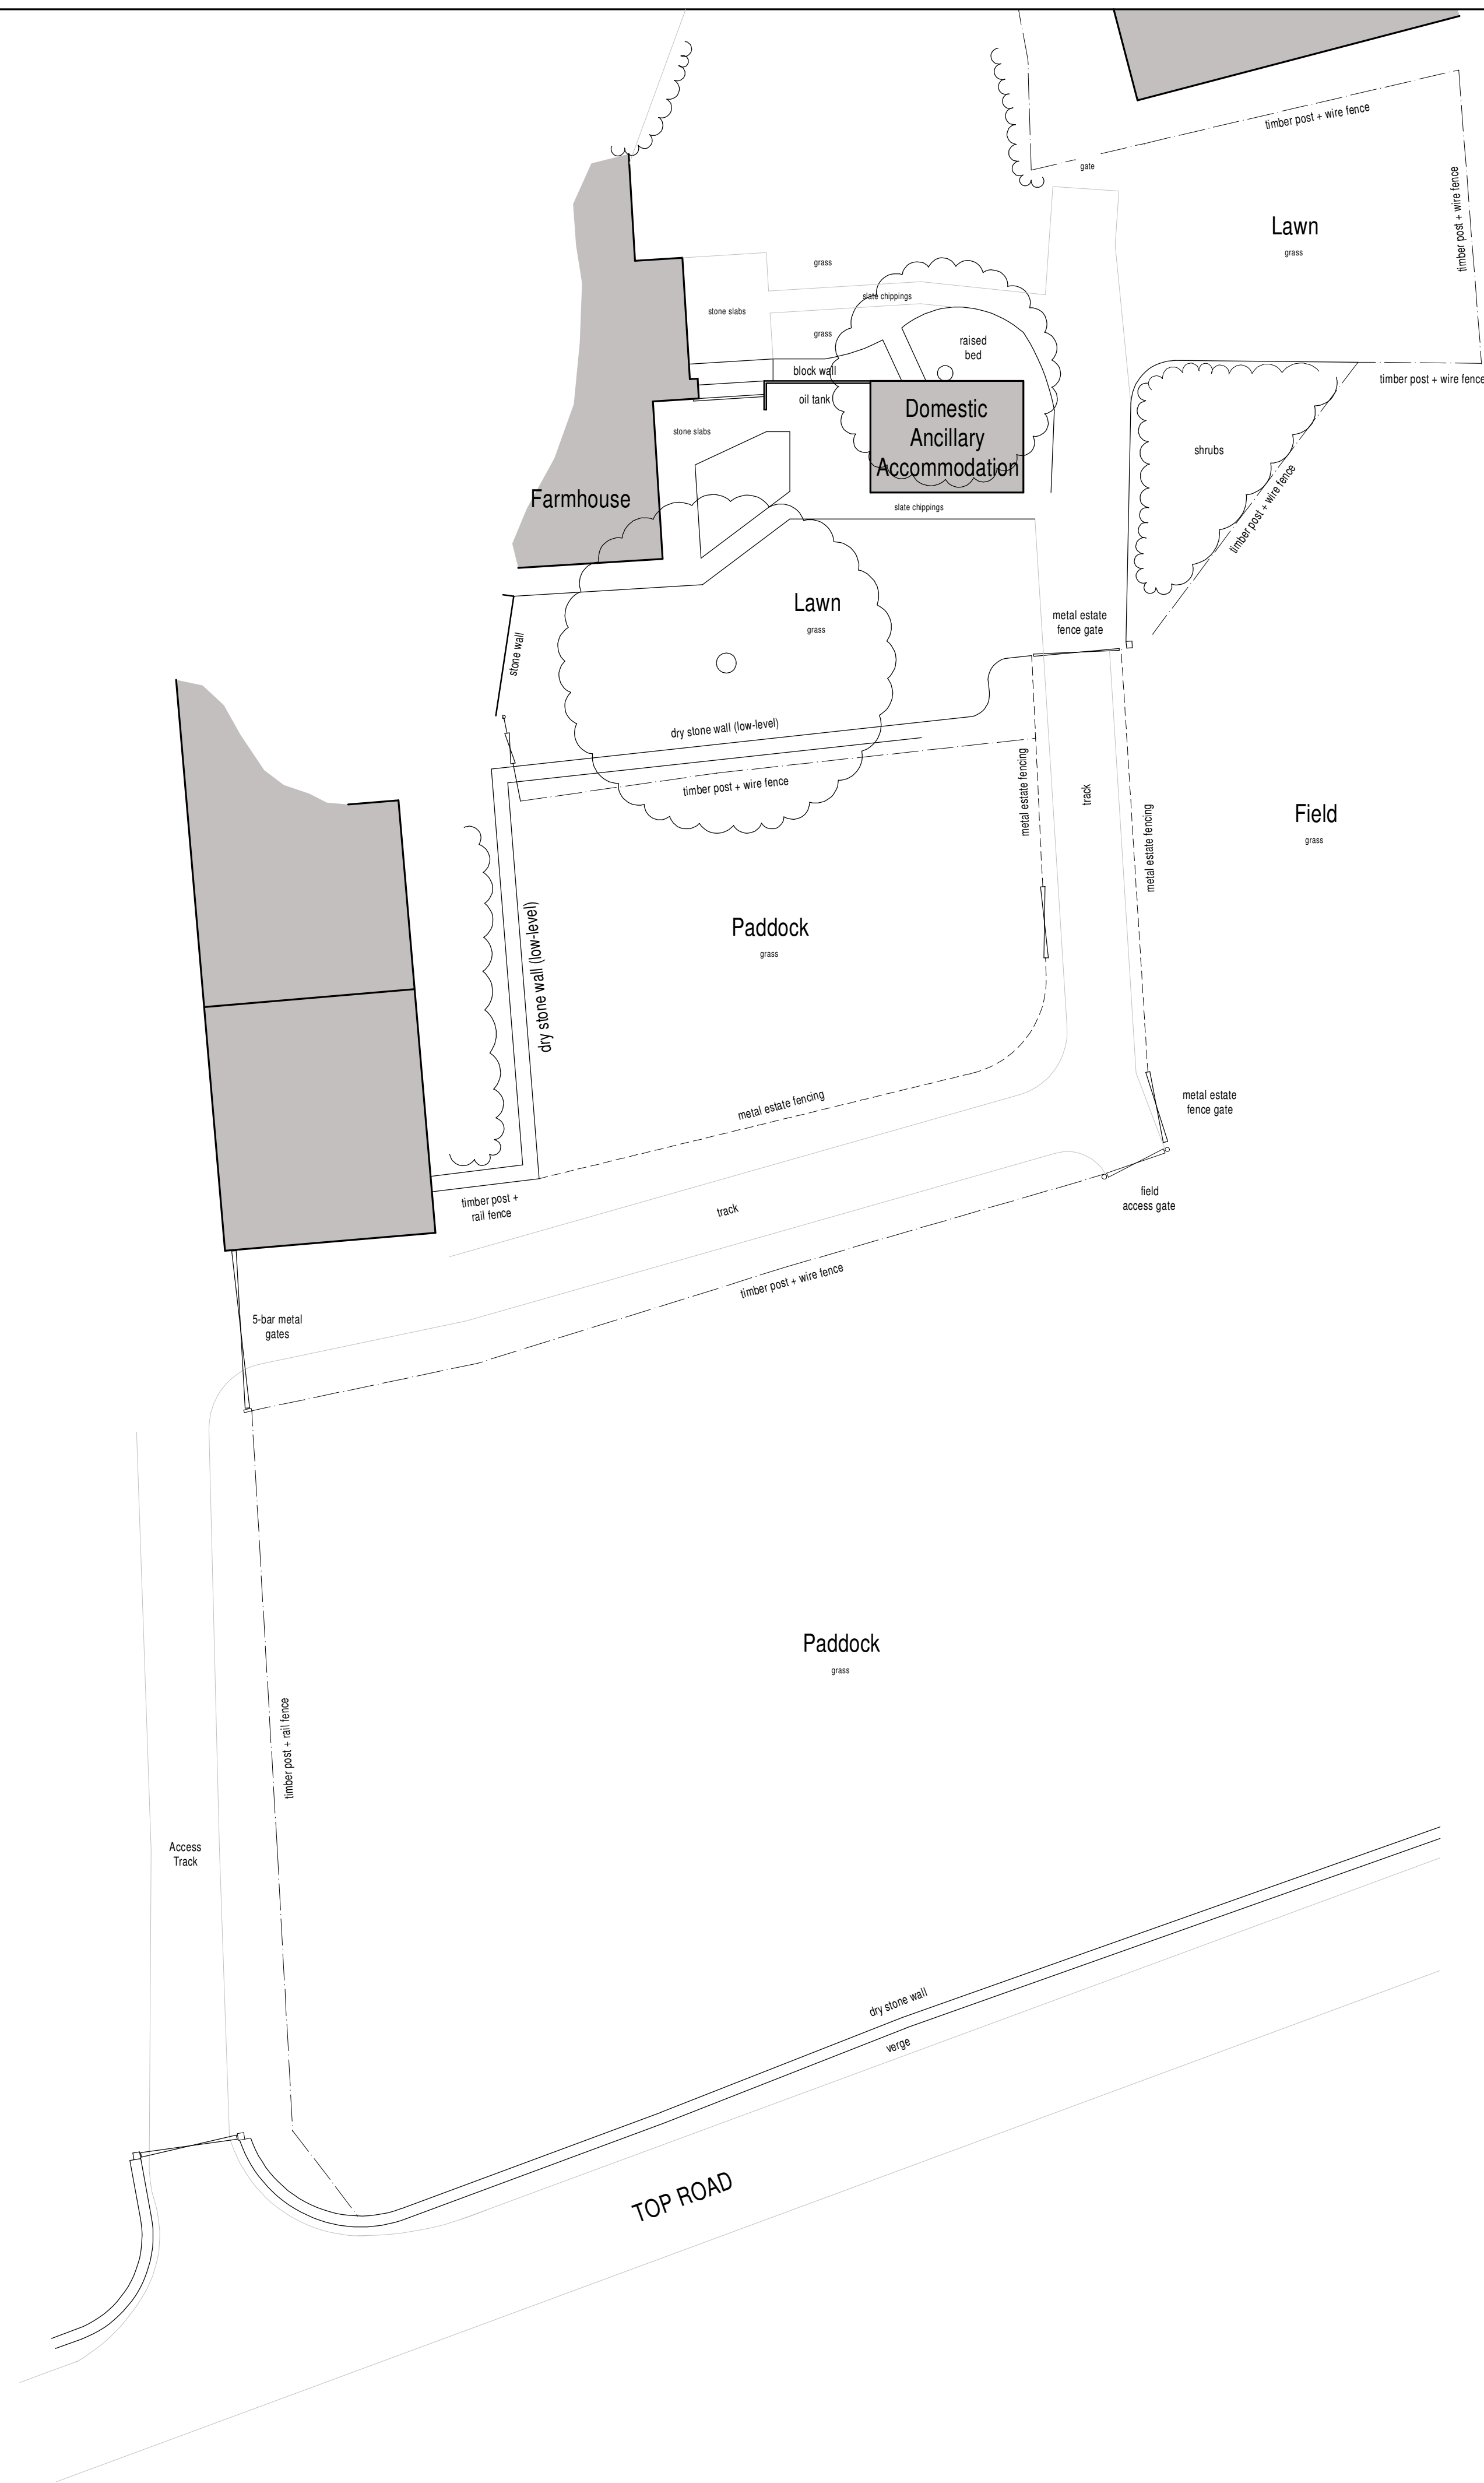


Mr Attenborough

Retrospective Application for
Domestic Ancillary Accommodation,
Butterlands Farm,
Biddulph Moor,
Stoke-on-Trent, ST8 7LF

Existing Conditions Site Plan

Date	Sheet	Scale
January 2024	A1	1:200
Dwg No	Rev.	Drawn
2023-2858-10	A	NAW
A-21/02/2024 - ANNOTATION UPDATED		

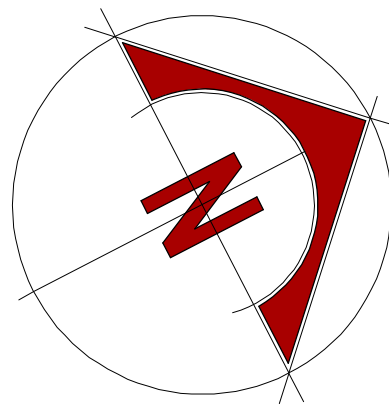

10 Cawdry Buildings, Fountain Street, Leek, ST13 6JP
Telephone: 01538 386002
E-mail: info@sammonsltd.co.uk
Web: www.sammonsltd.co.uk

This drawing is copyright.
All dimensions must be checked prior to commencement.