


Figured dimensions to take preference over those scaled. All dimensions to be checked on site before commencement of any work or shop drawings. This drawing is to be read in conjunction with the specification when existing.


REVISIONS			
Rev	By	Date	Comment
*			

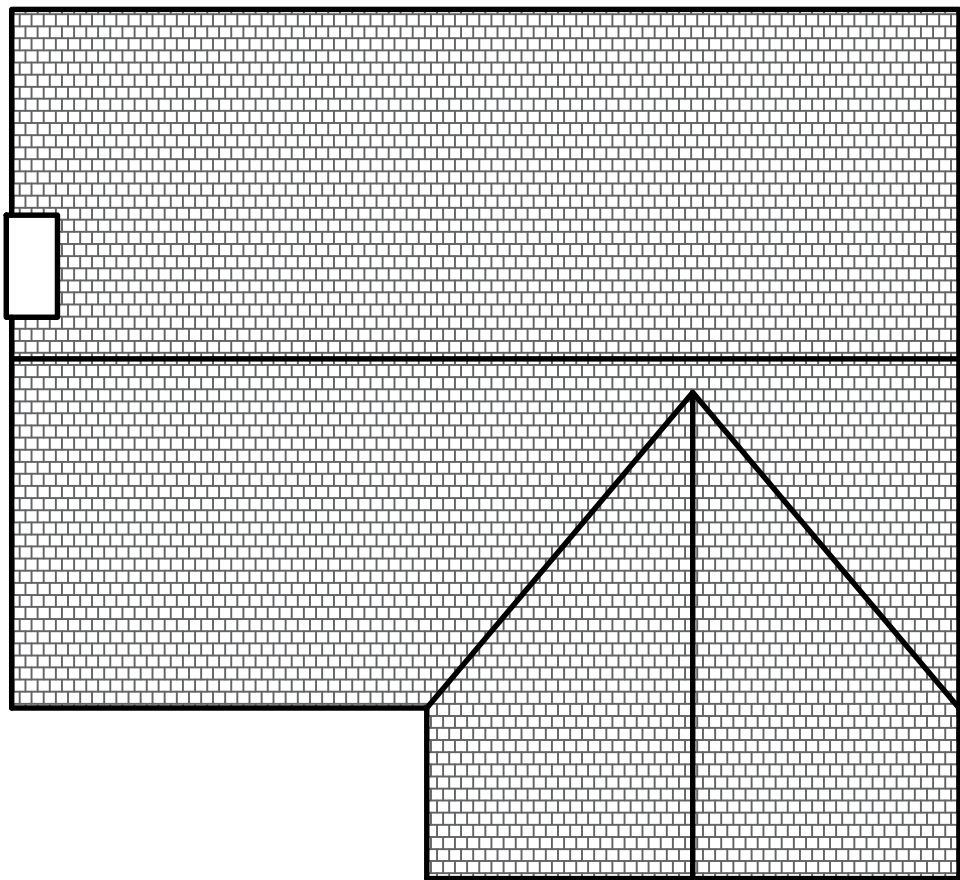

1 ROOF PLAN

1:100


SCALE

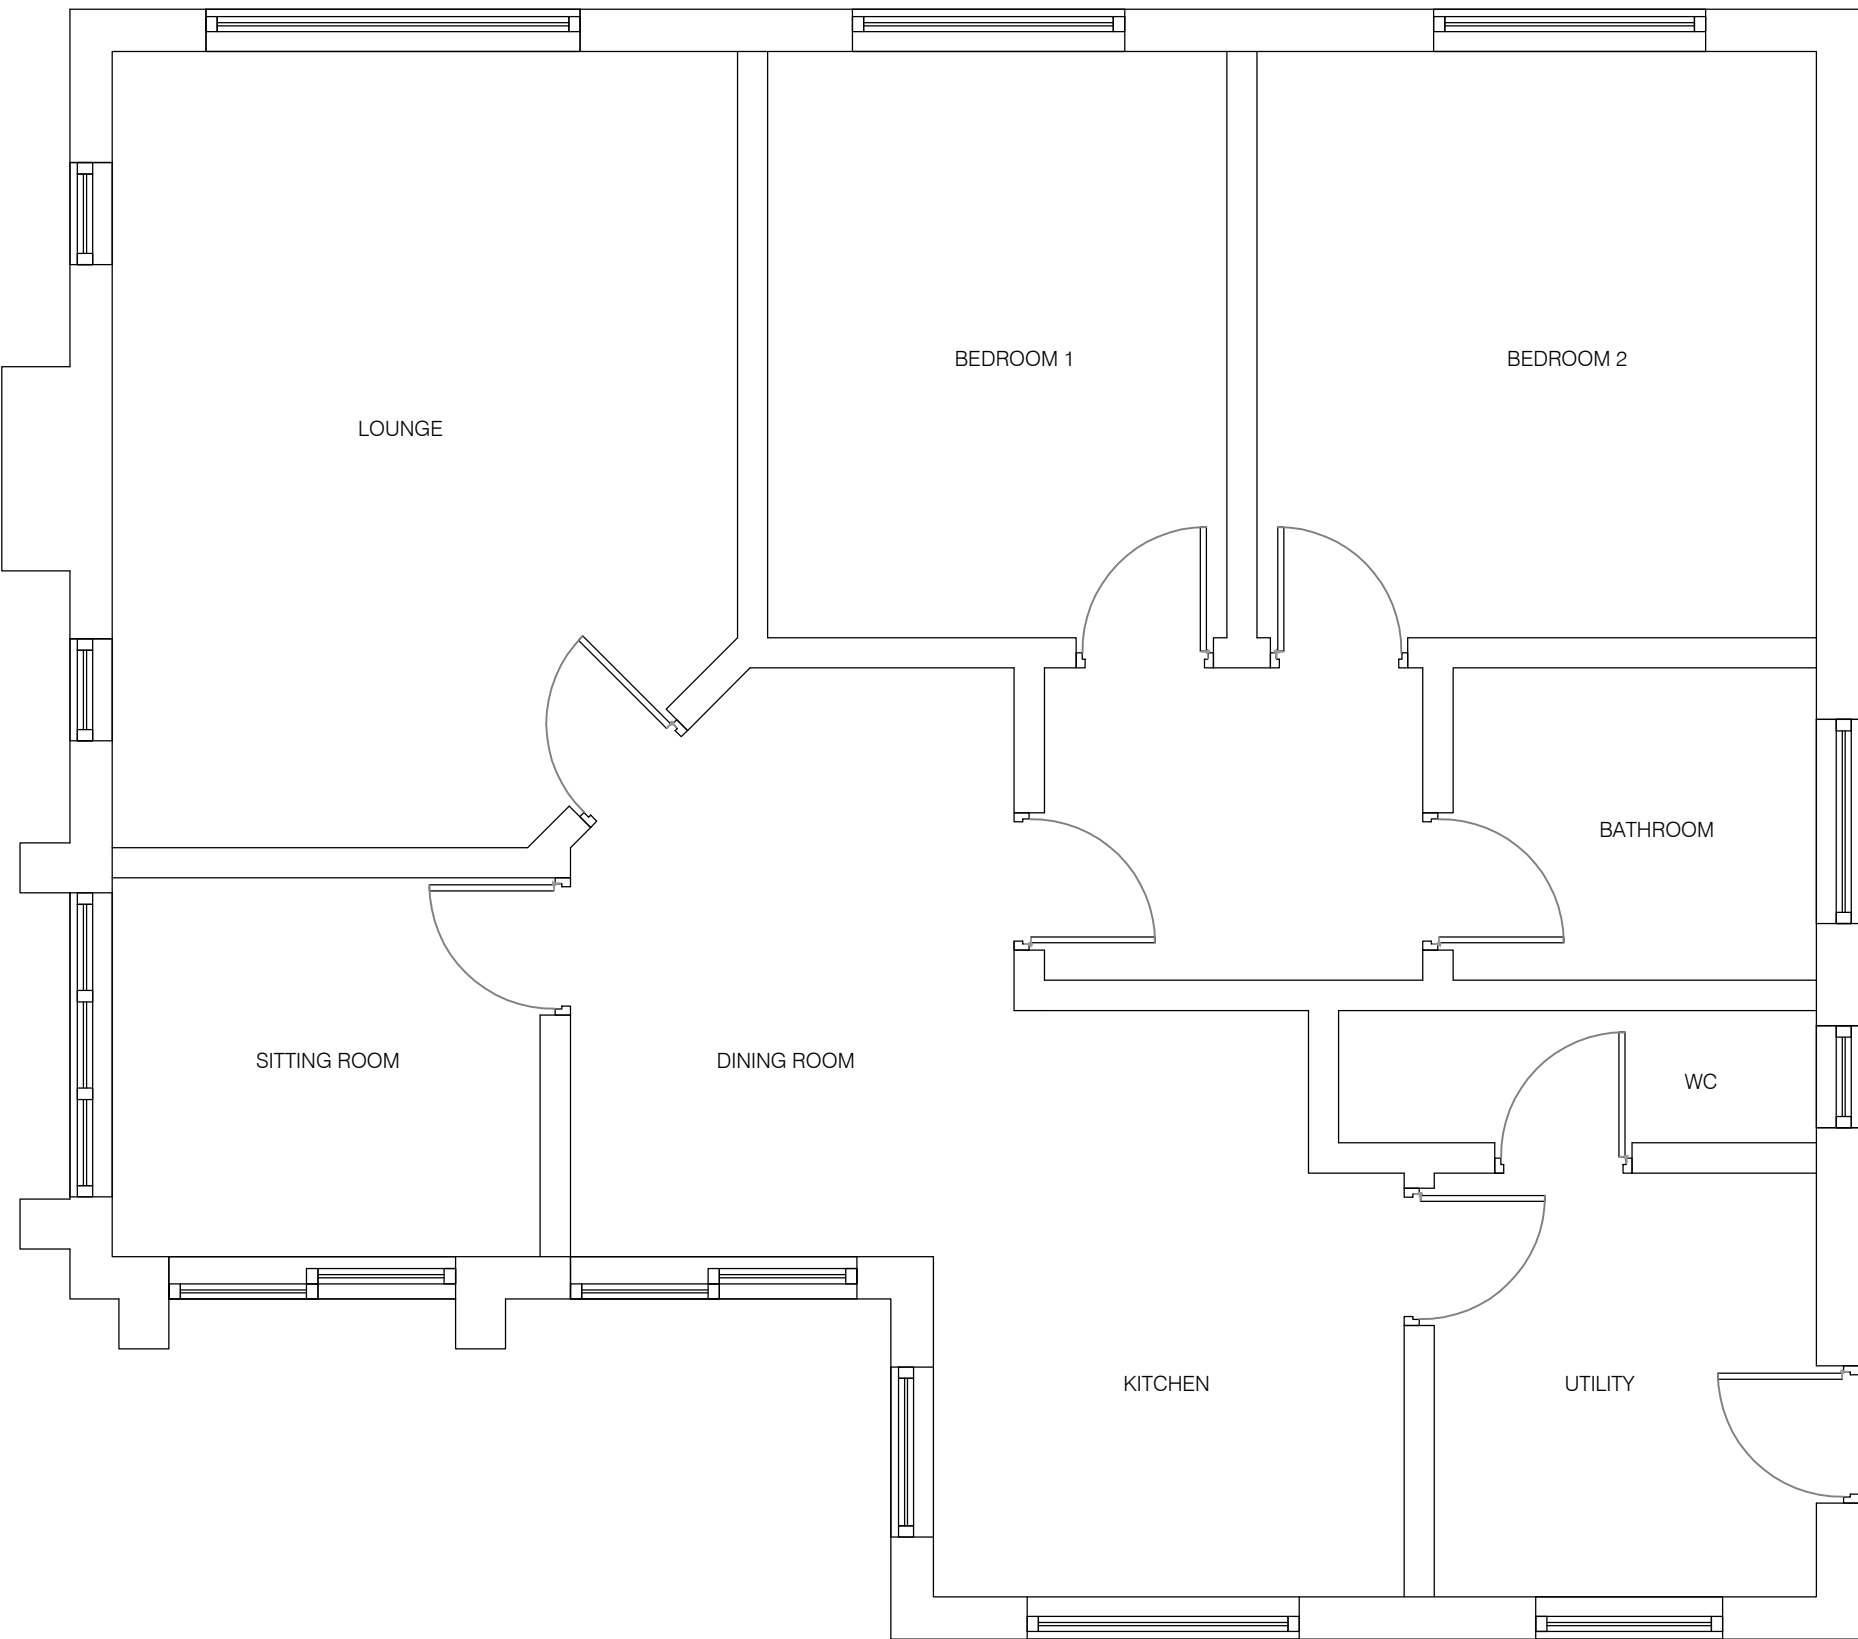

1 GROUND FLOOR PLAN - 103sqm

1:50

SCALE

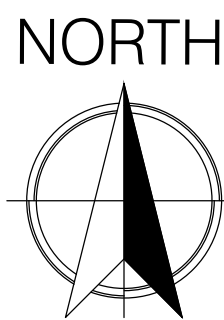

0 SITE BLOCK PLAN

1:500


SCALE



1 SOUTH-WEST FACING ELEVATION

1:50

SCALE

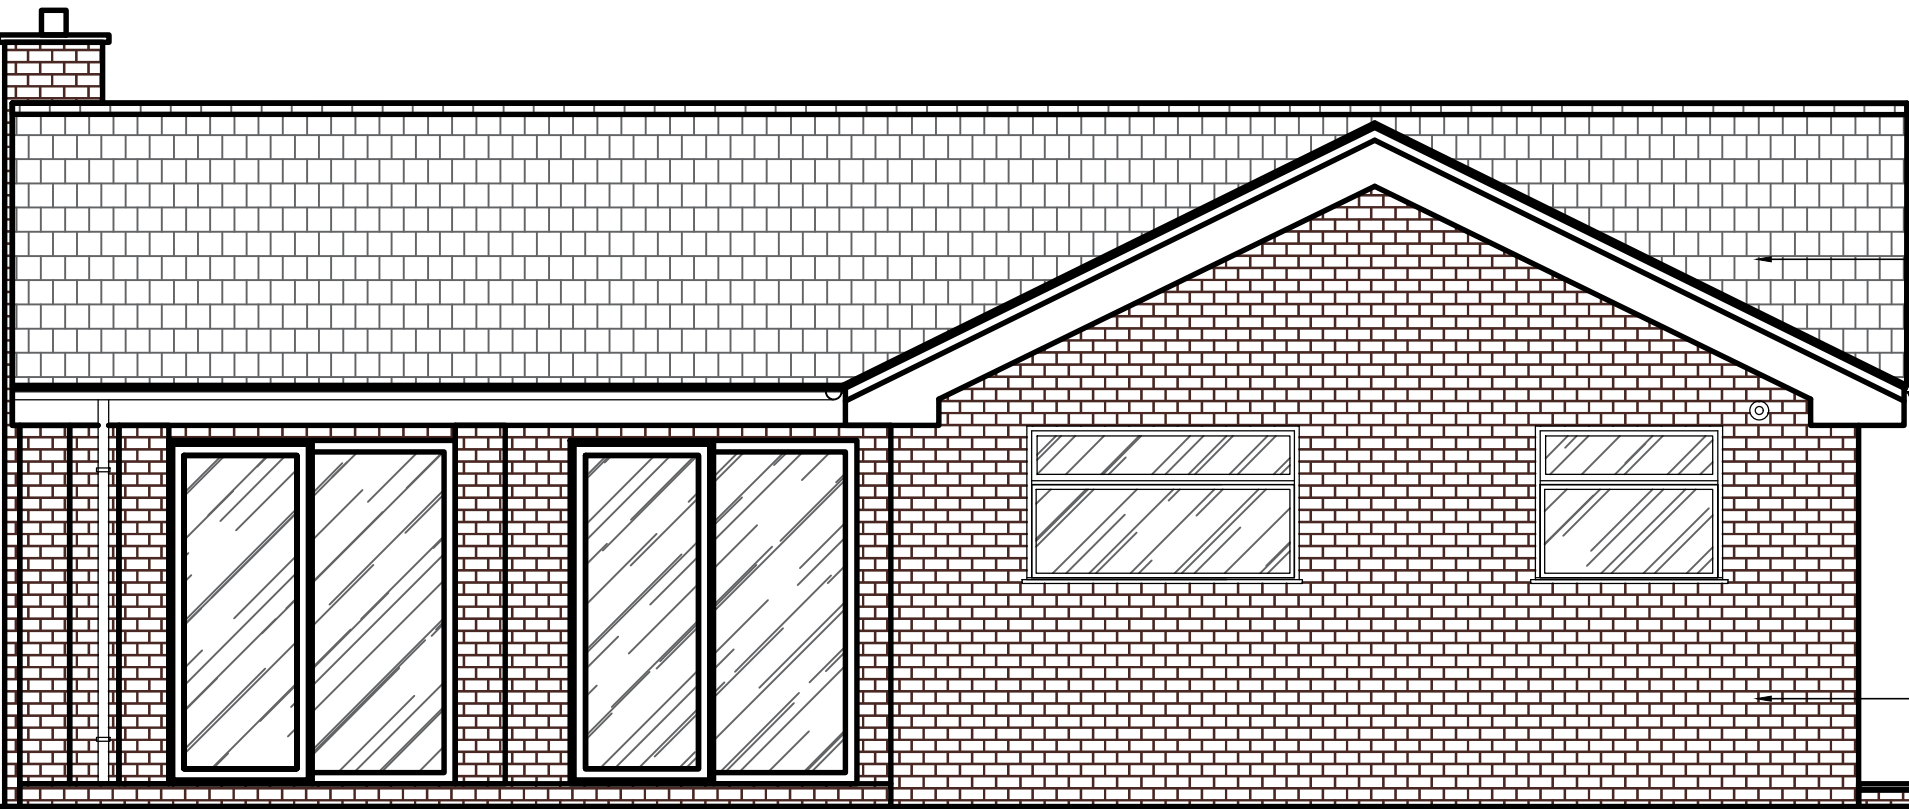


1 SOUTH-EAST FACING ELEVATION

1:50

SCALE

EXISTING ROOF IS OF A GREY CONCRETE TILE


EXISTING WALLS ARE OF A FAIR FACED RED BRICK

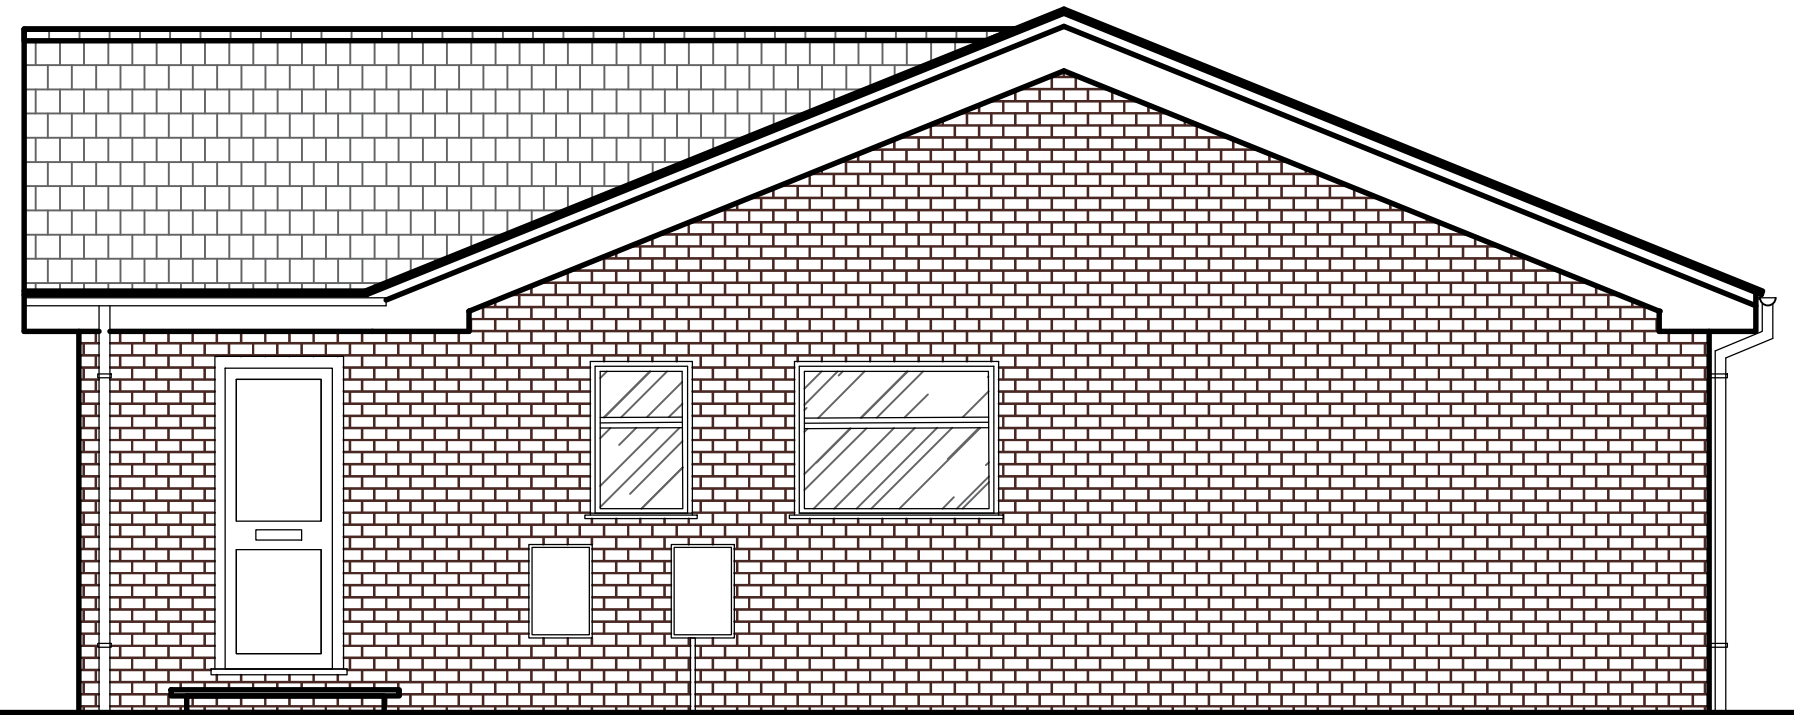

1 NORTH-EAST FACING ELEVATION

1:50

SCALE

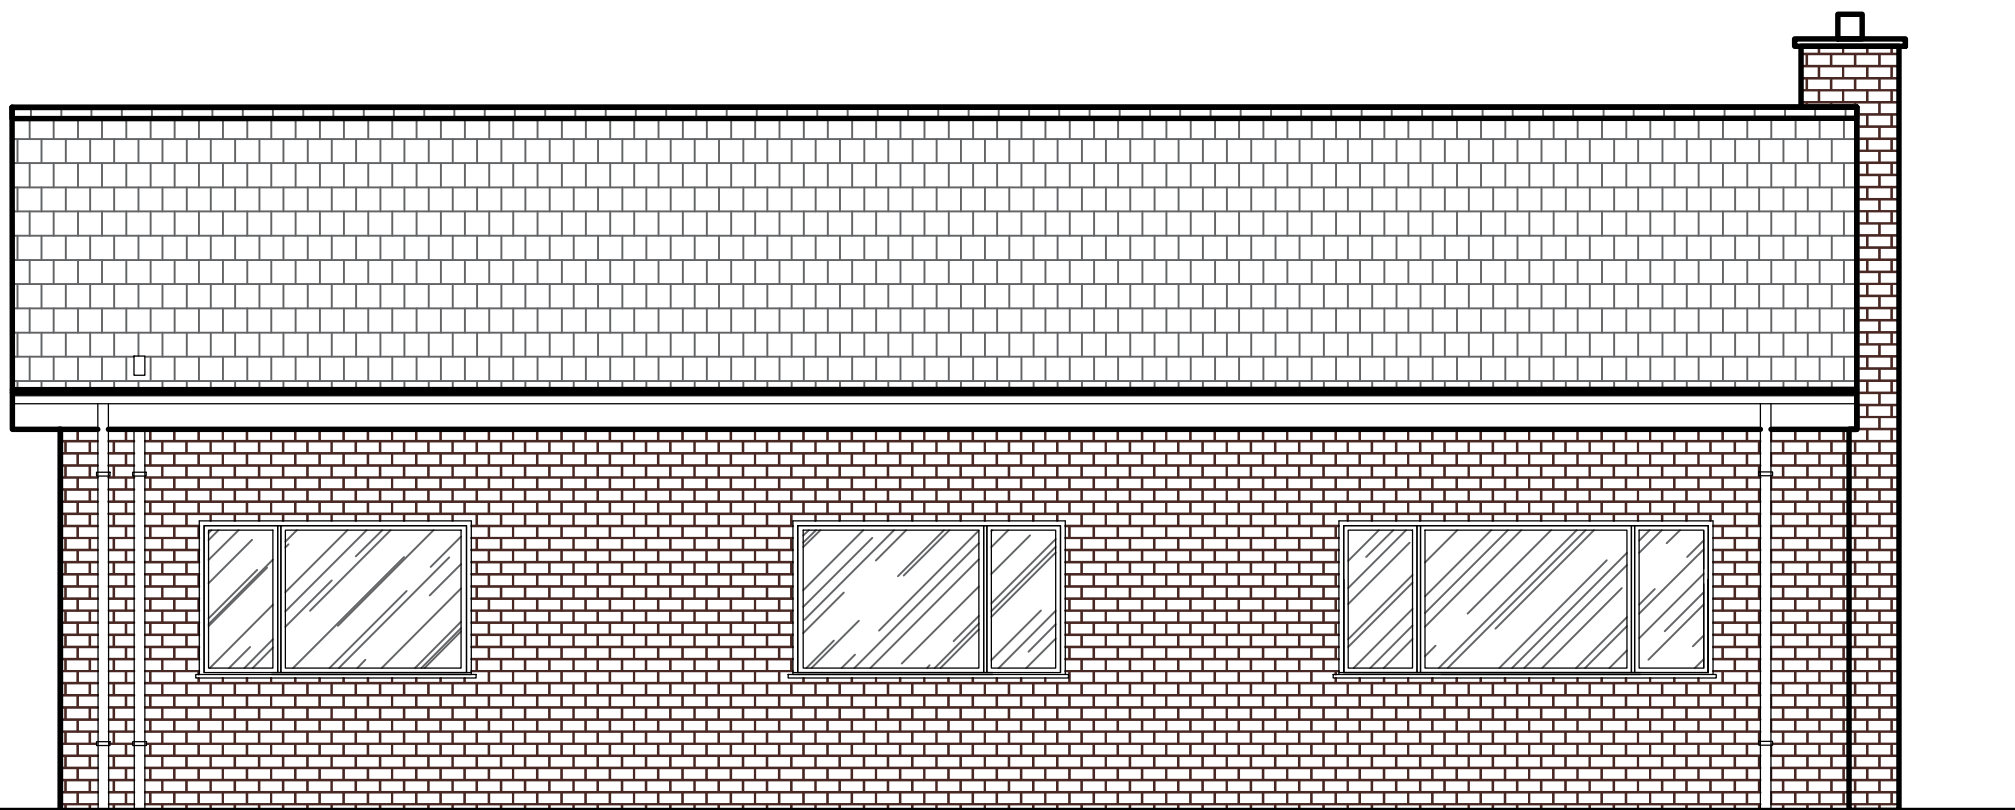

1 NORTH-WEST FACING ELEVATION

1:50

SCALE

CLIENT	
MR & MRS MILLWARD	
PROJECT	
5 STALLINGTON GARDENS BLYTHE BRIDGE STOKE-ON-TRENT.	
TITLE	
EXISTING PLANS & ELEVATIONS	
DRAWN	CHECKED
JDB	--
SCALE (S/A)	DATE
1:50, 1:100, 1:200	FEBRUARY 2024
DRAWING NO.	
1000/100/*	