


Figured dimensions to take preference over those scaled. All dimensions to be checked on site before commencement of any work or shop drawings. This drawing is to be read in conjunction with the specification when existing.


| REVISIONS |    |      |         |  |
|-----------|----|------|---------|--|
| Rev       | By | Date | Comment |  |
| 1         |    |      |         |  |

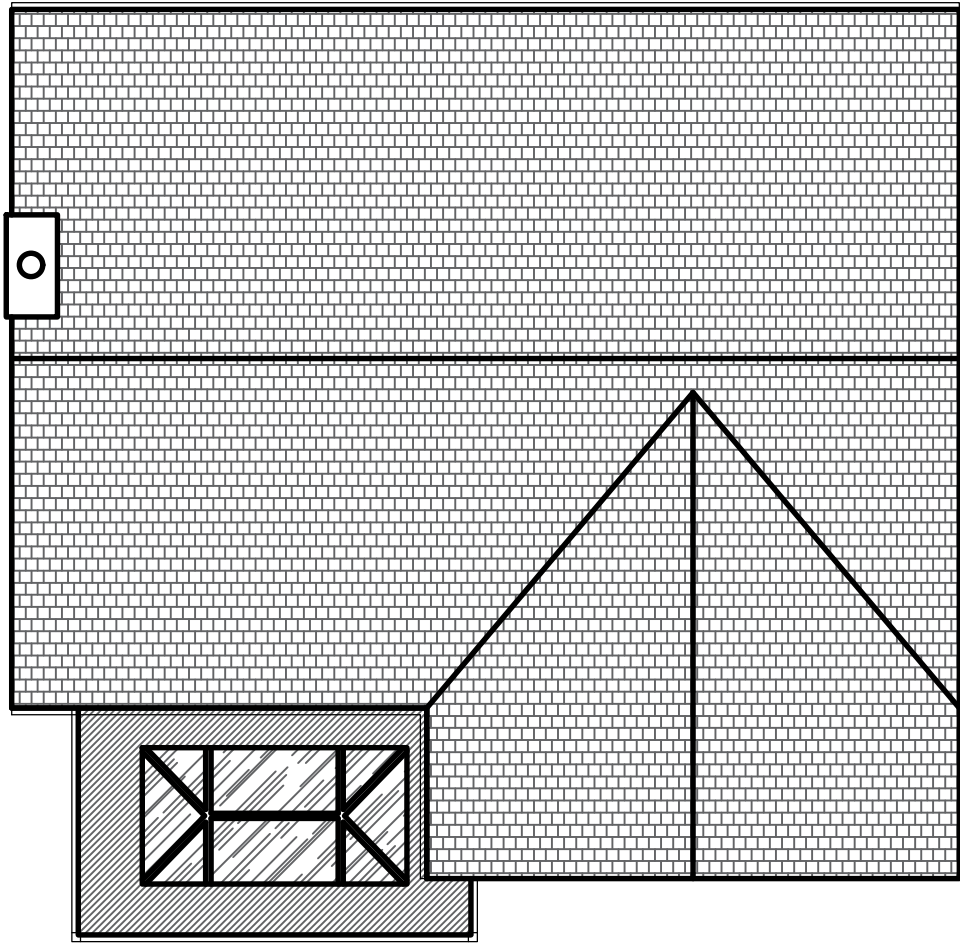

1 ROOF PLAN

1:100


SCALE

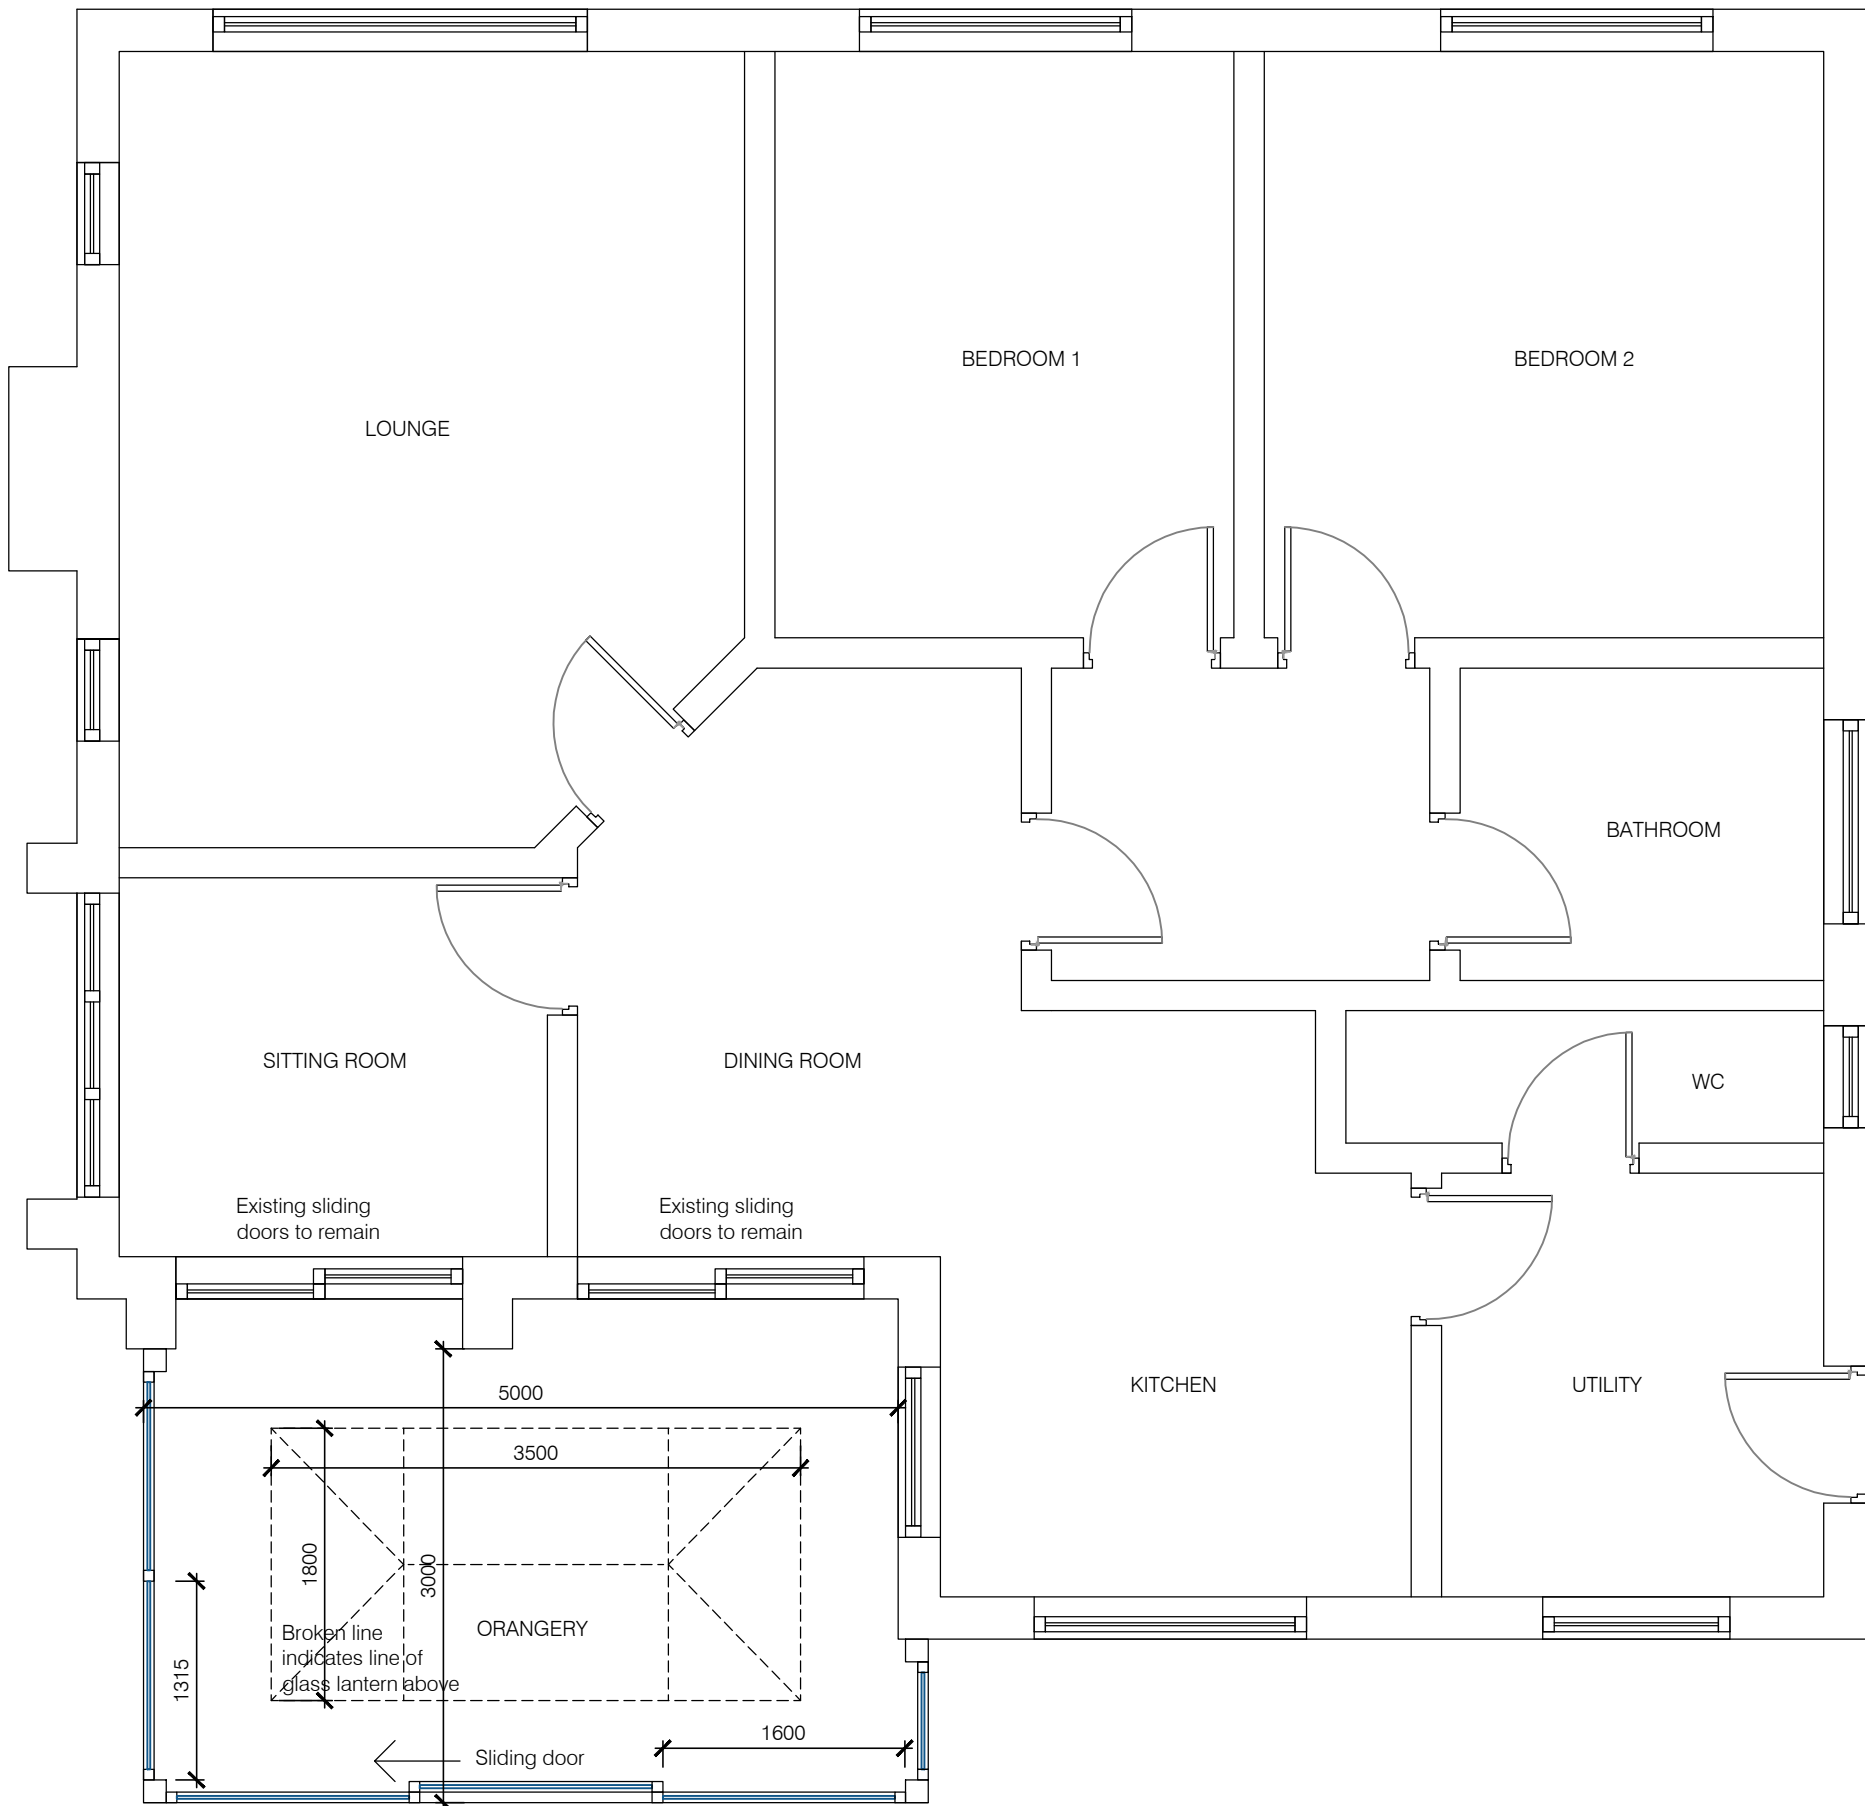

1 GROUND FLOOR PLAN - 119sqm

1:50

SCALE

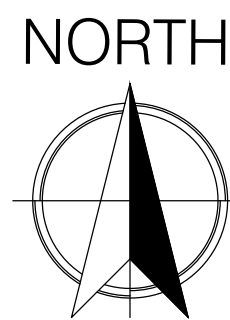

0 SITE BLOCK PLAN

1:500


SCALE



1 SOUTH-WEST FACING ELEVATION

1:50


SCALE

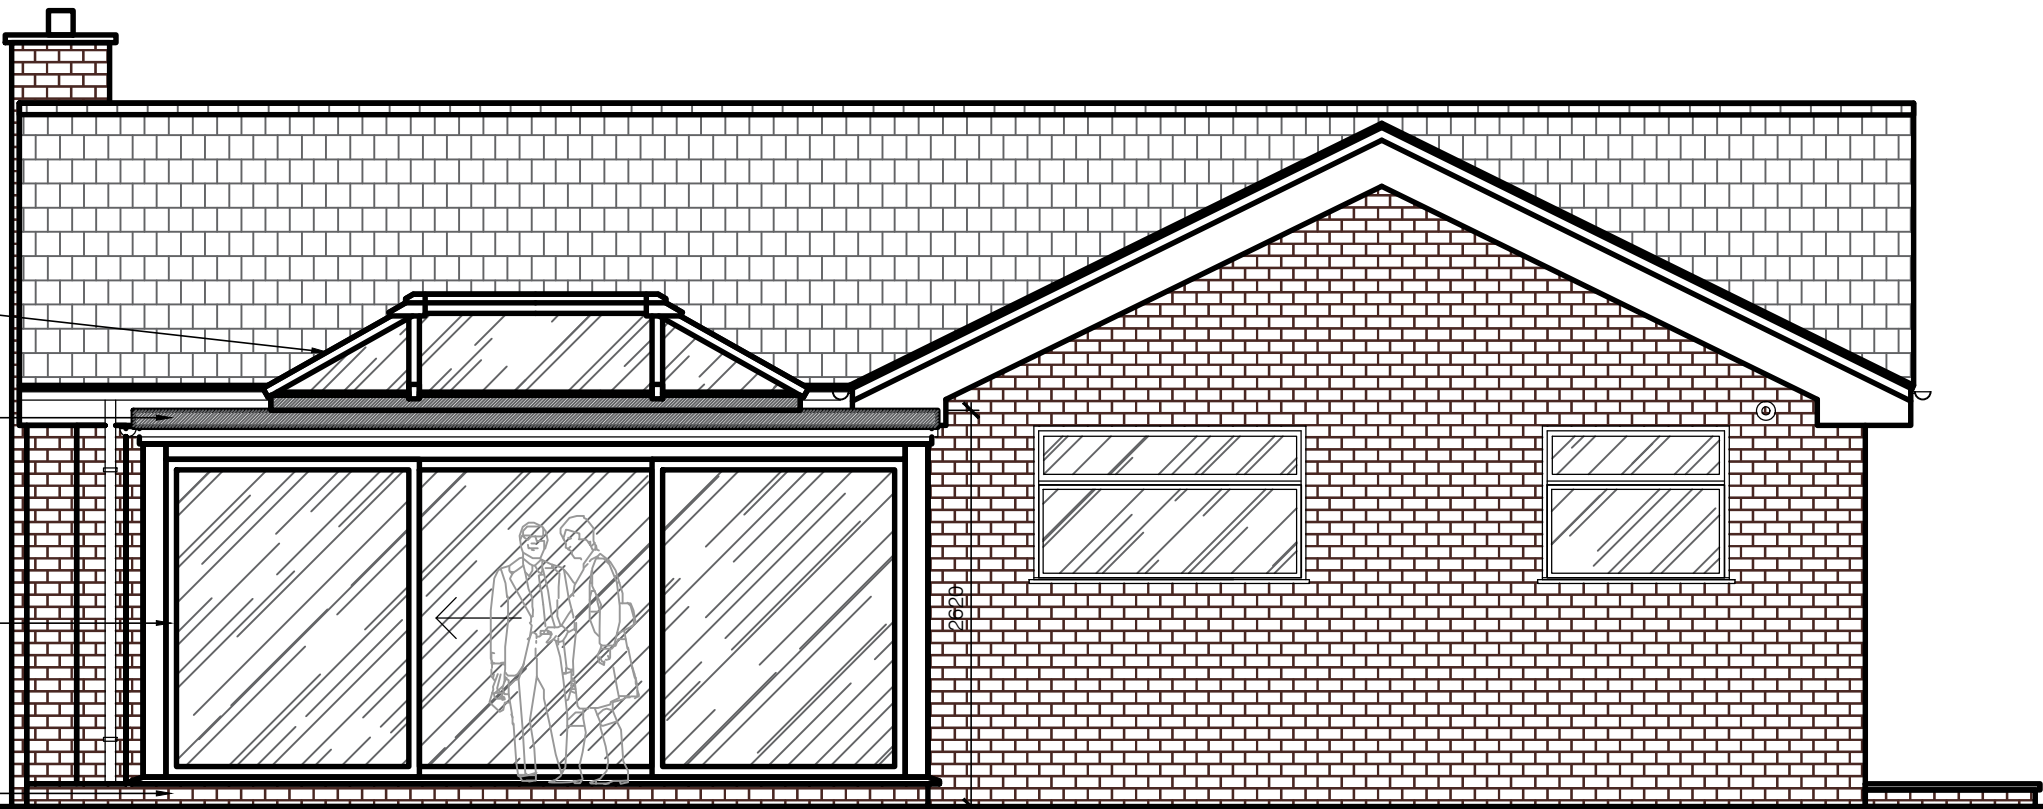

1 SOUTH-EAST FACING ELEVATION

1:50


SCALE

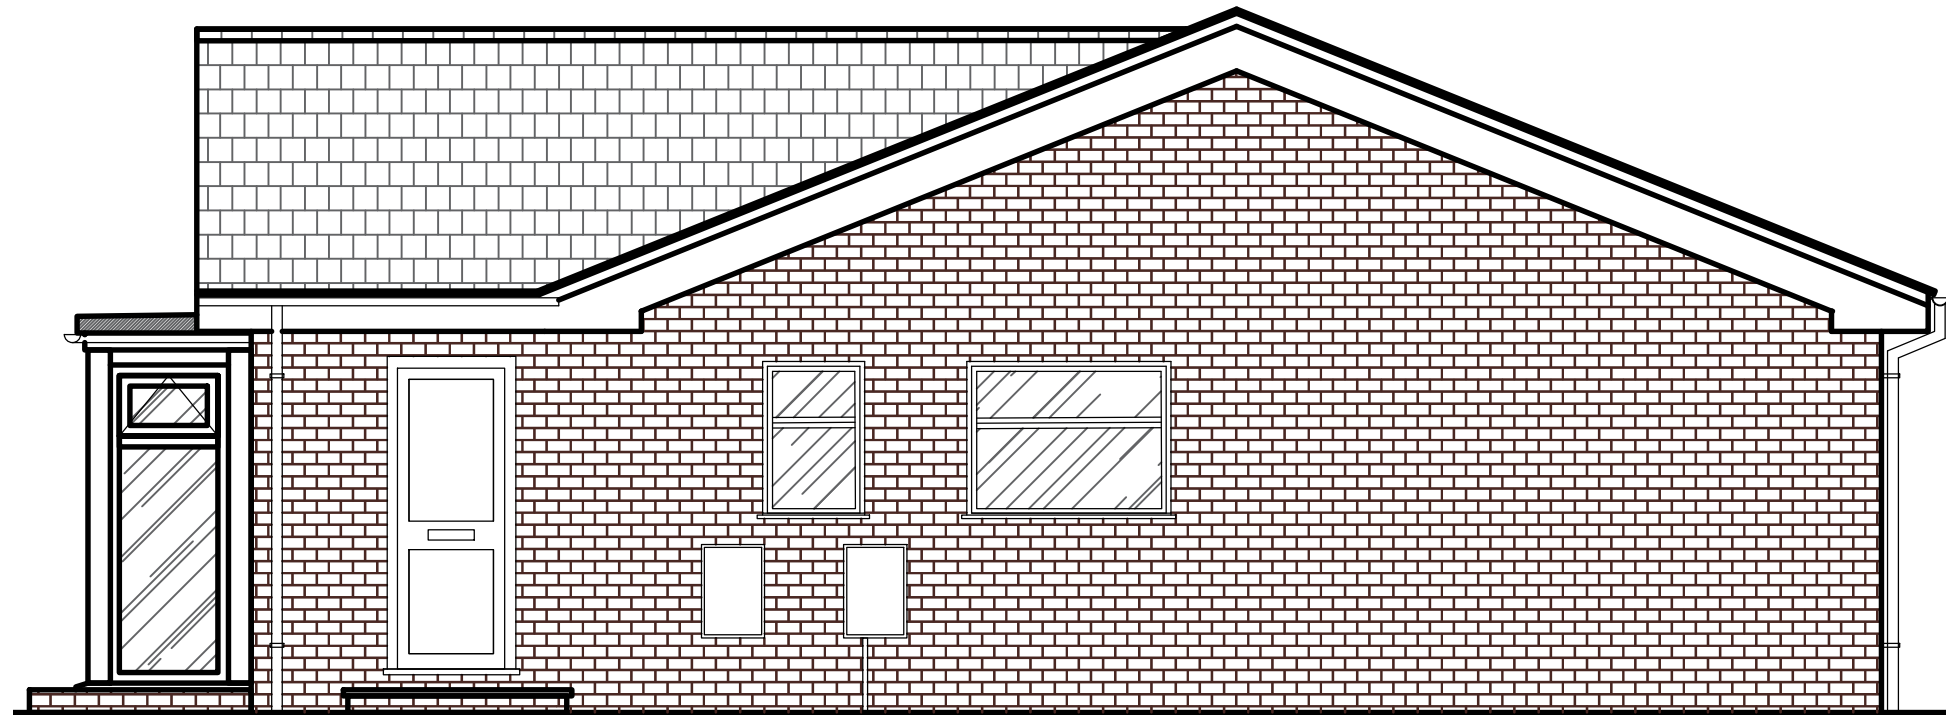

1 NORTH-EAST FACING ELEVATION

1:50


SCALE

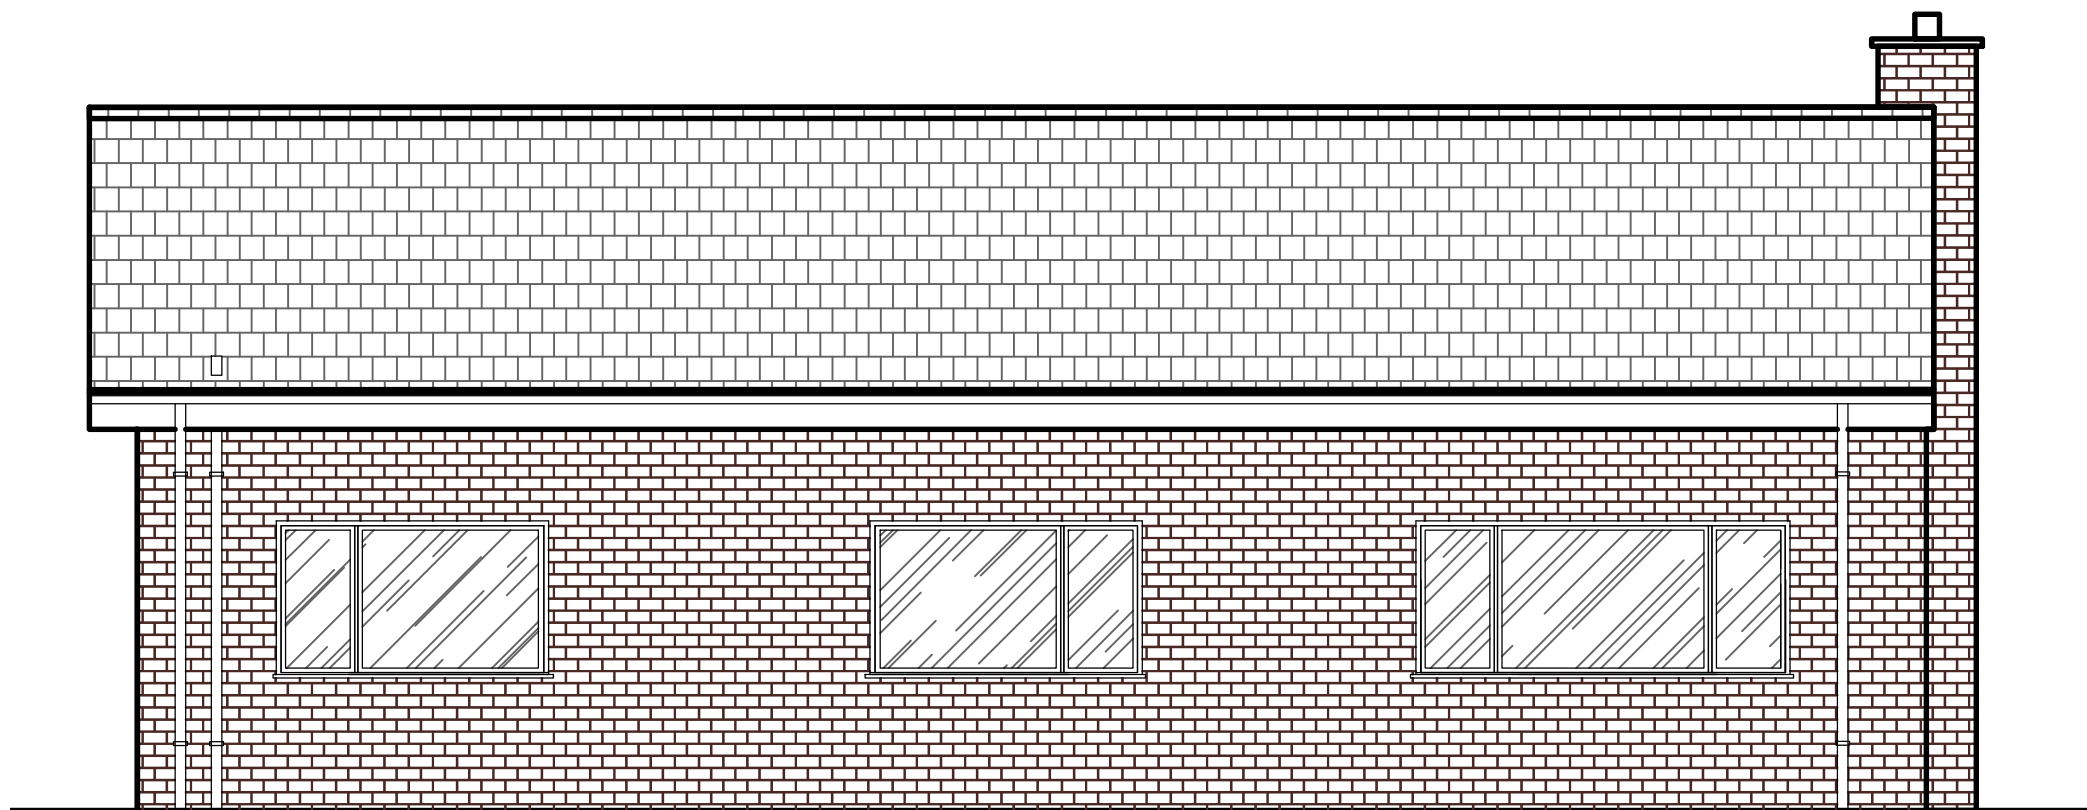

1 NORTH-WEST FACING ELEVATION

1:50

SCALE

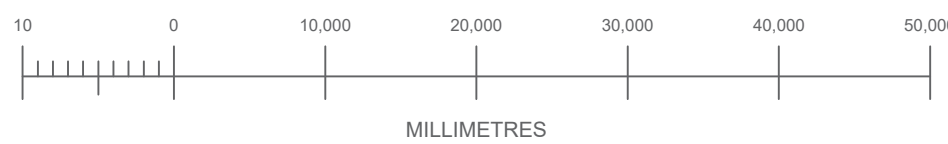

|                                                           |               |
|-----------------------------------------------------------|---------------|
| CLIENT                                                    |               |
| MR & MRS MILLWARD                                         |               |
| PROJECT                                                   |               |
| 5 STALLINGTON GARDENS<br>BLYTHE BRIDGE<br>STOKE-ON-TRENT. |               |
| TITLE                                                     |               |
| PROPOSED PLANS & ELEVATIONS                               |               |
| DRAWN                                                     | CHECKED       |
| JDB                                                       | --            |
| SCALE OR A1                                               | DATE          |
| 1:50, 1:100, 1:200                                        | FEBRUARY 2024 |
| DRAWING NO.                                               |               |
| 1000/110/*                                                |               |