




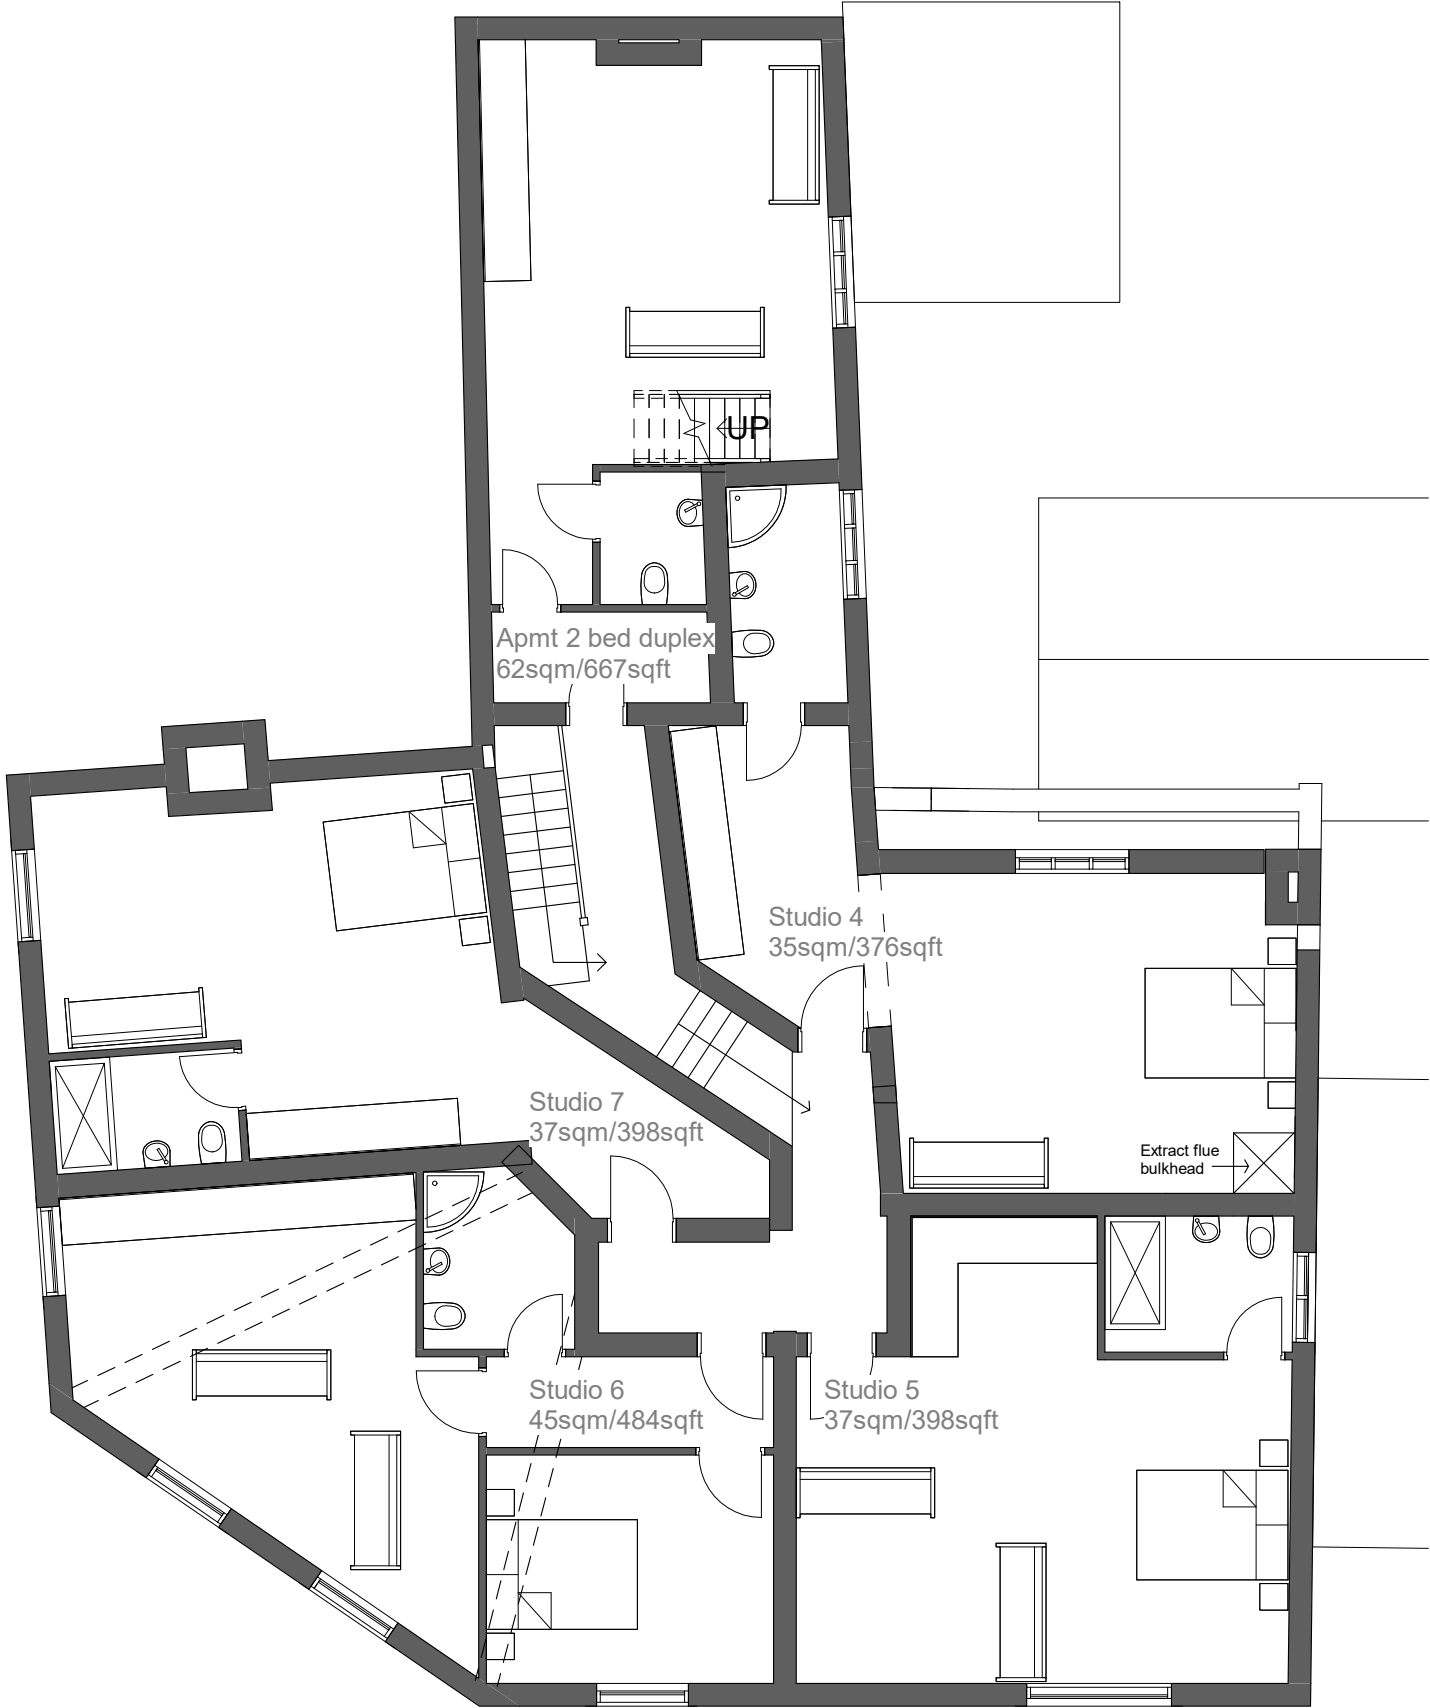

1 Level 1 - Proposed
1 : 100

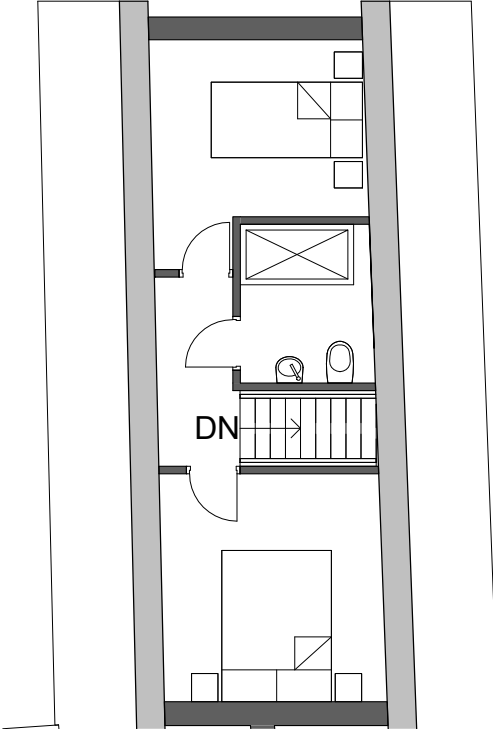

2 Level 2 - Proposed
1 : 100

 

- Status
- ☐ FEASIBILITY
 - ☒ PLANNING APPROVAL
 - ☐ BUILDING REGULATIONS
 - ☐ TENDER
 - ☐ CONSTRUCTION

Project 3 Tape St, Cheadle, Stoke On Trent
ST10 1BG

Client Mr Idnan

Drawing title Proposed First & Second Floor Plan

Project No	Drawing No	Rev No	Scale	Date
228	007		1 : 100	08/22

MUNSHI+
PARTNERS
ARCHITECTURE & PROPERTIES

195 Ribbleson Lane, Ribbleson, Preston, PR1 5DY.
Tel- 01772 378540
Email- info@munshiandpartners.com