



North Elevation




East Elevation




South Elevation




West Elevation

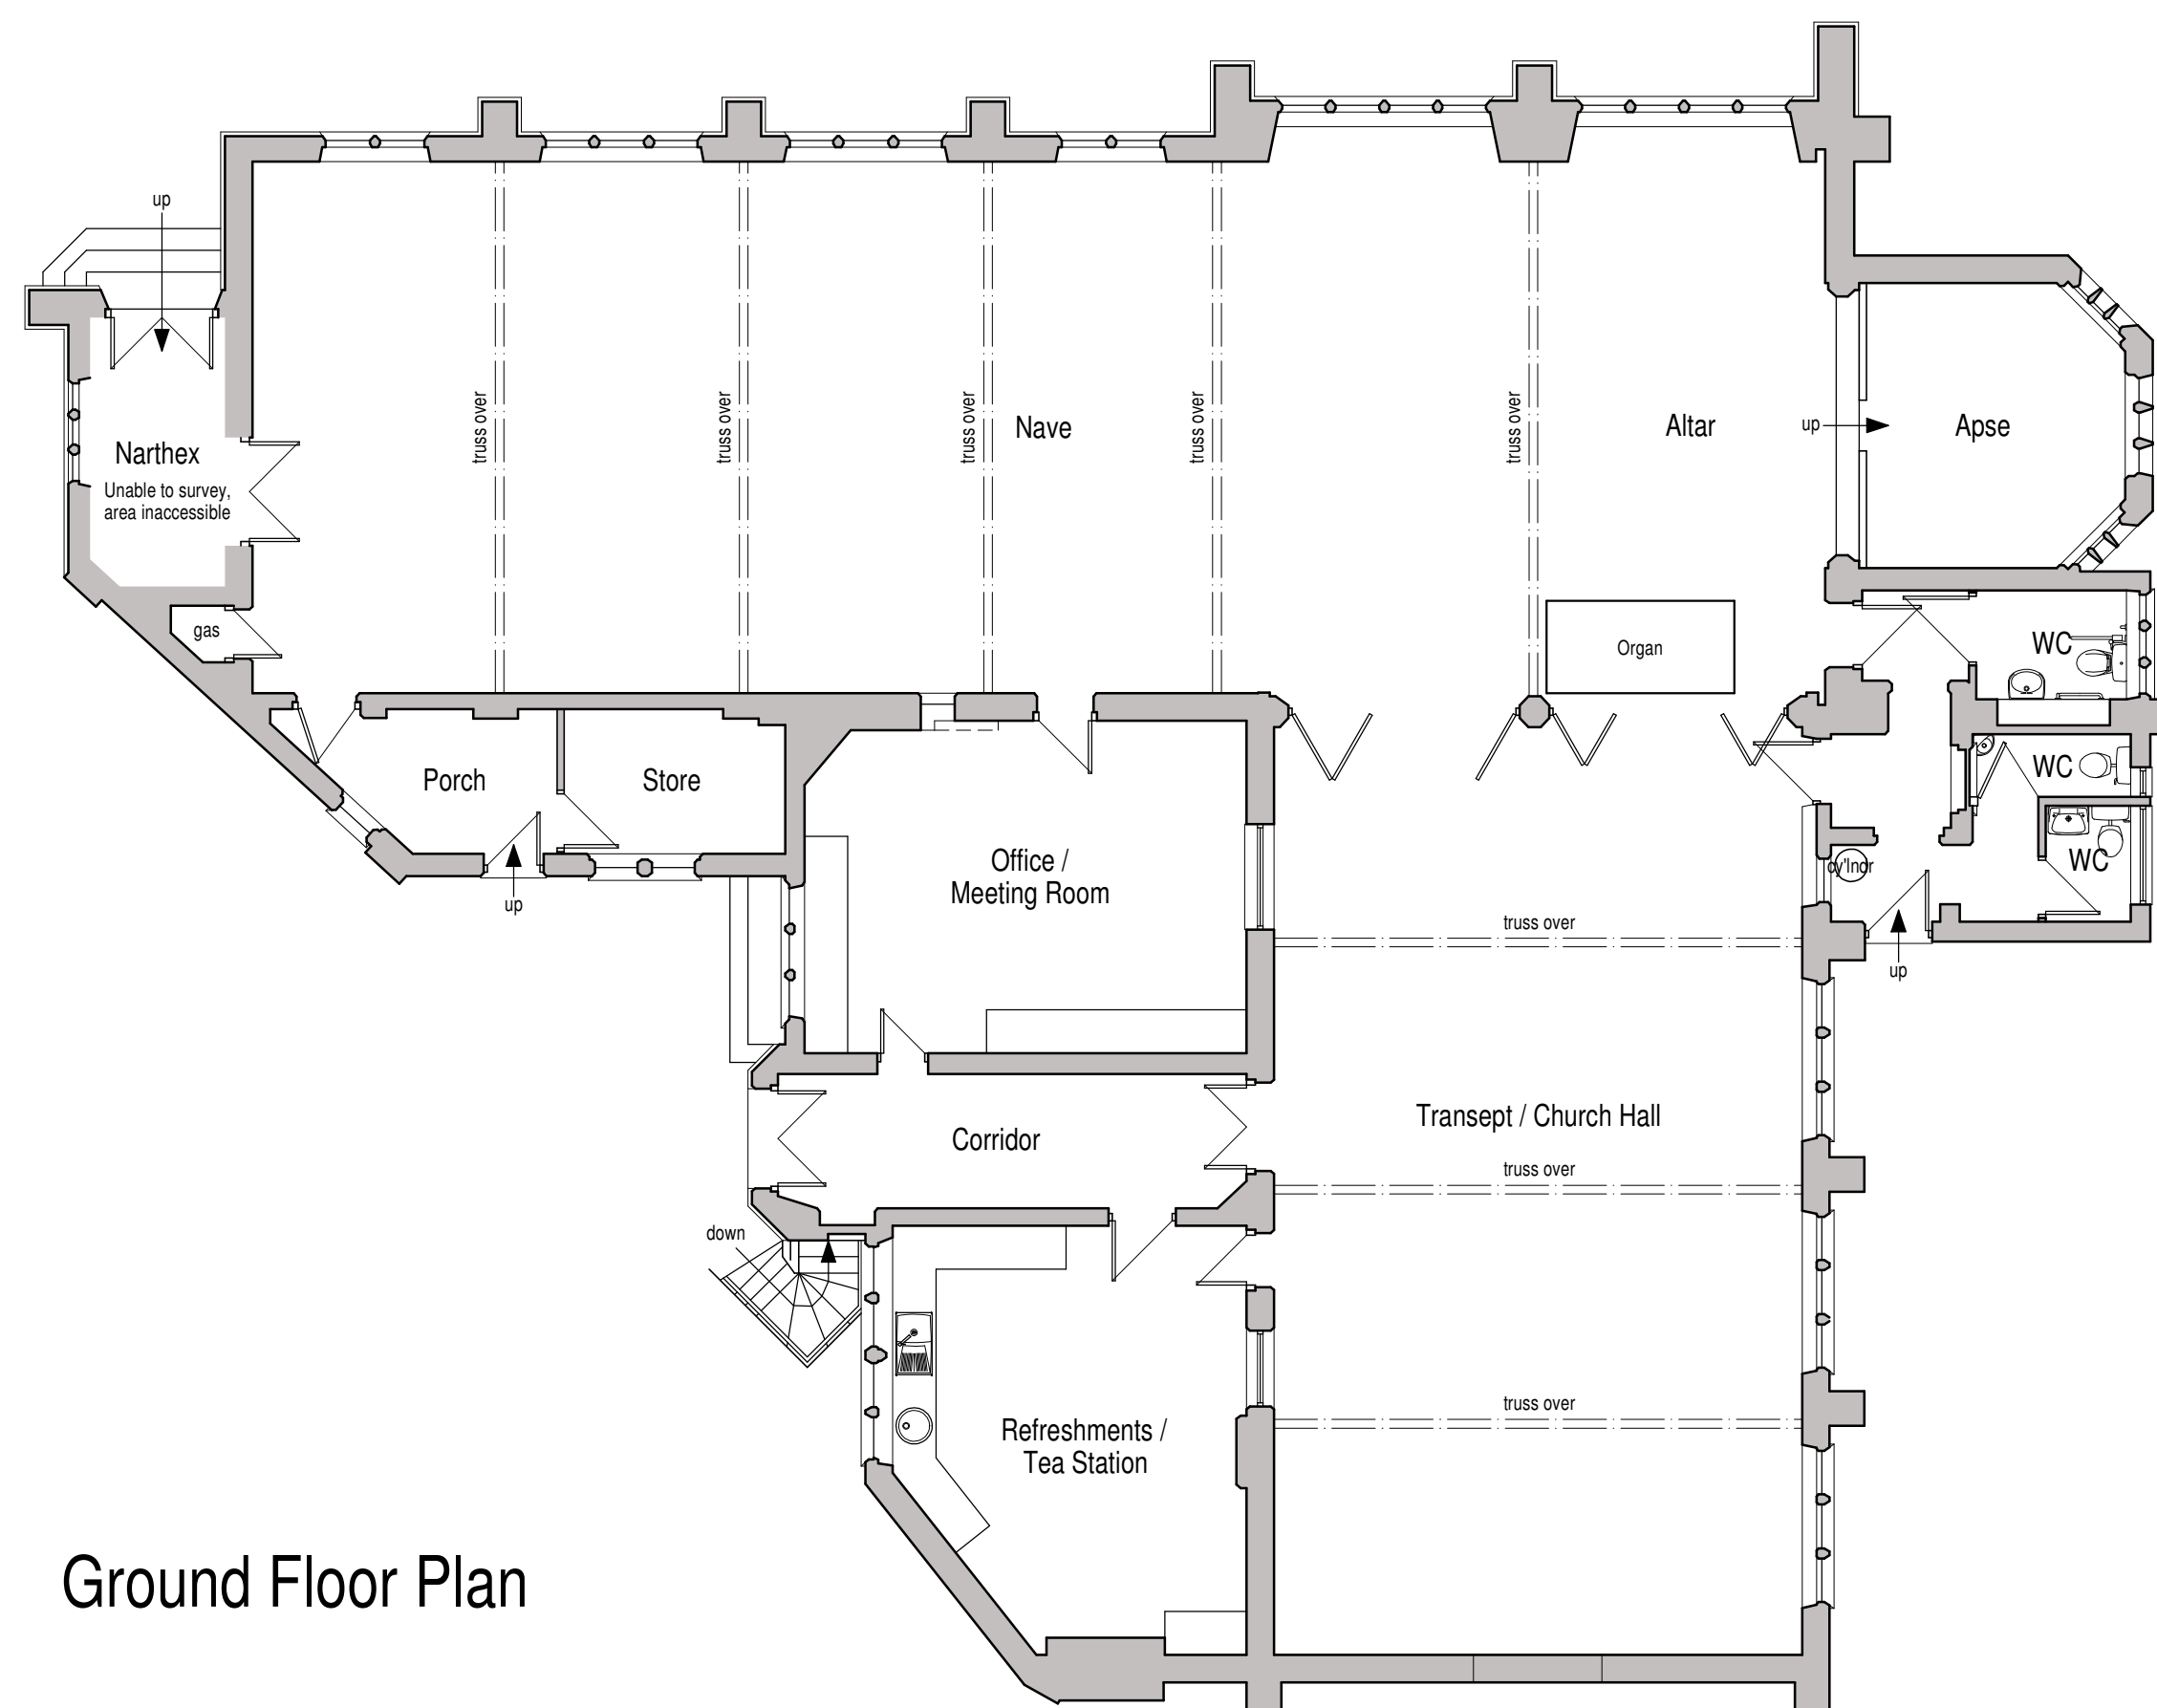

Ground Floor Plan

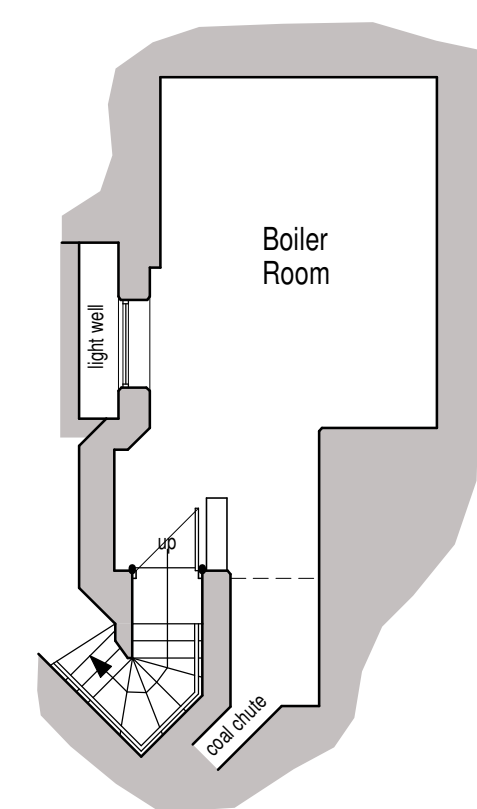

Basement Floor Plan

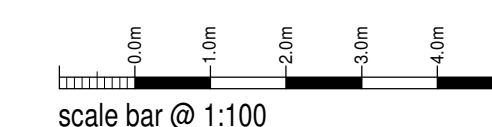

scale bar @ 1:100

GF Cabinet Makers

Proposed Change of Use at
St. John's Church,
Belle Vue,
Leek, Staffs,
ST13 8EP

Existing Conditions
Plans + Elevations

Date	January 2023	Sheet	A1	Scale	1:100
Dwg No.	2023-2857-01	Rev.	-	Drawn	NAW

A



10 Cawdry Buildings, Fountain Street, Leek, ST13 6JP
Telephone: 01538 386002
E-mail: info@sammonsltd.co.uk
Web: www.sammonsltd.co.uk

This drawing is copyright.
All dimensions must be checked prior to commencement.