



North Elevation




East Elevation




South Elevation




West Elevation

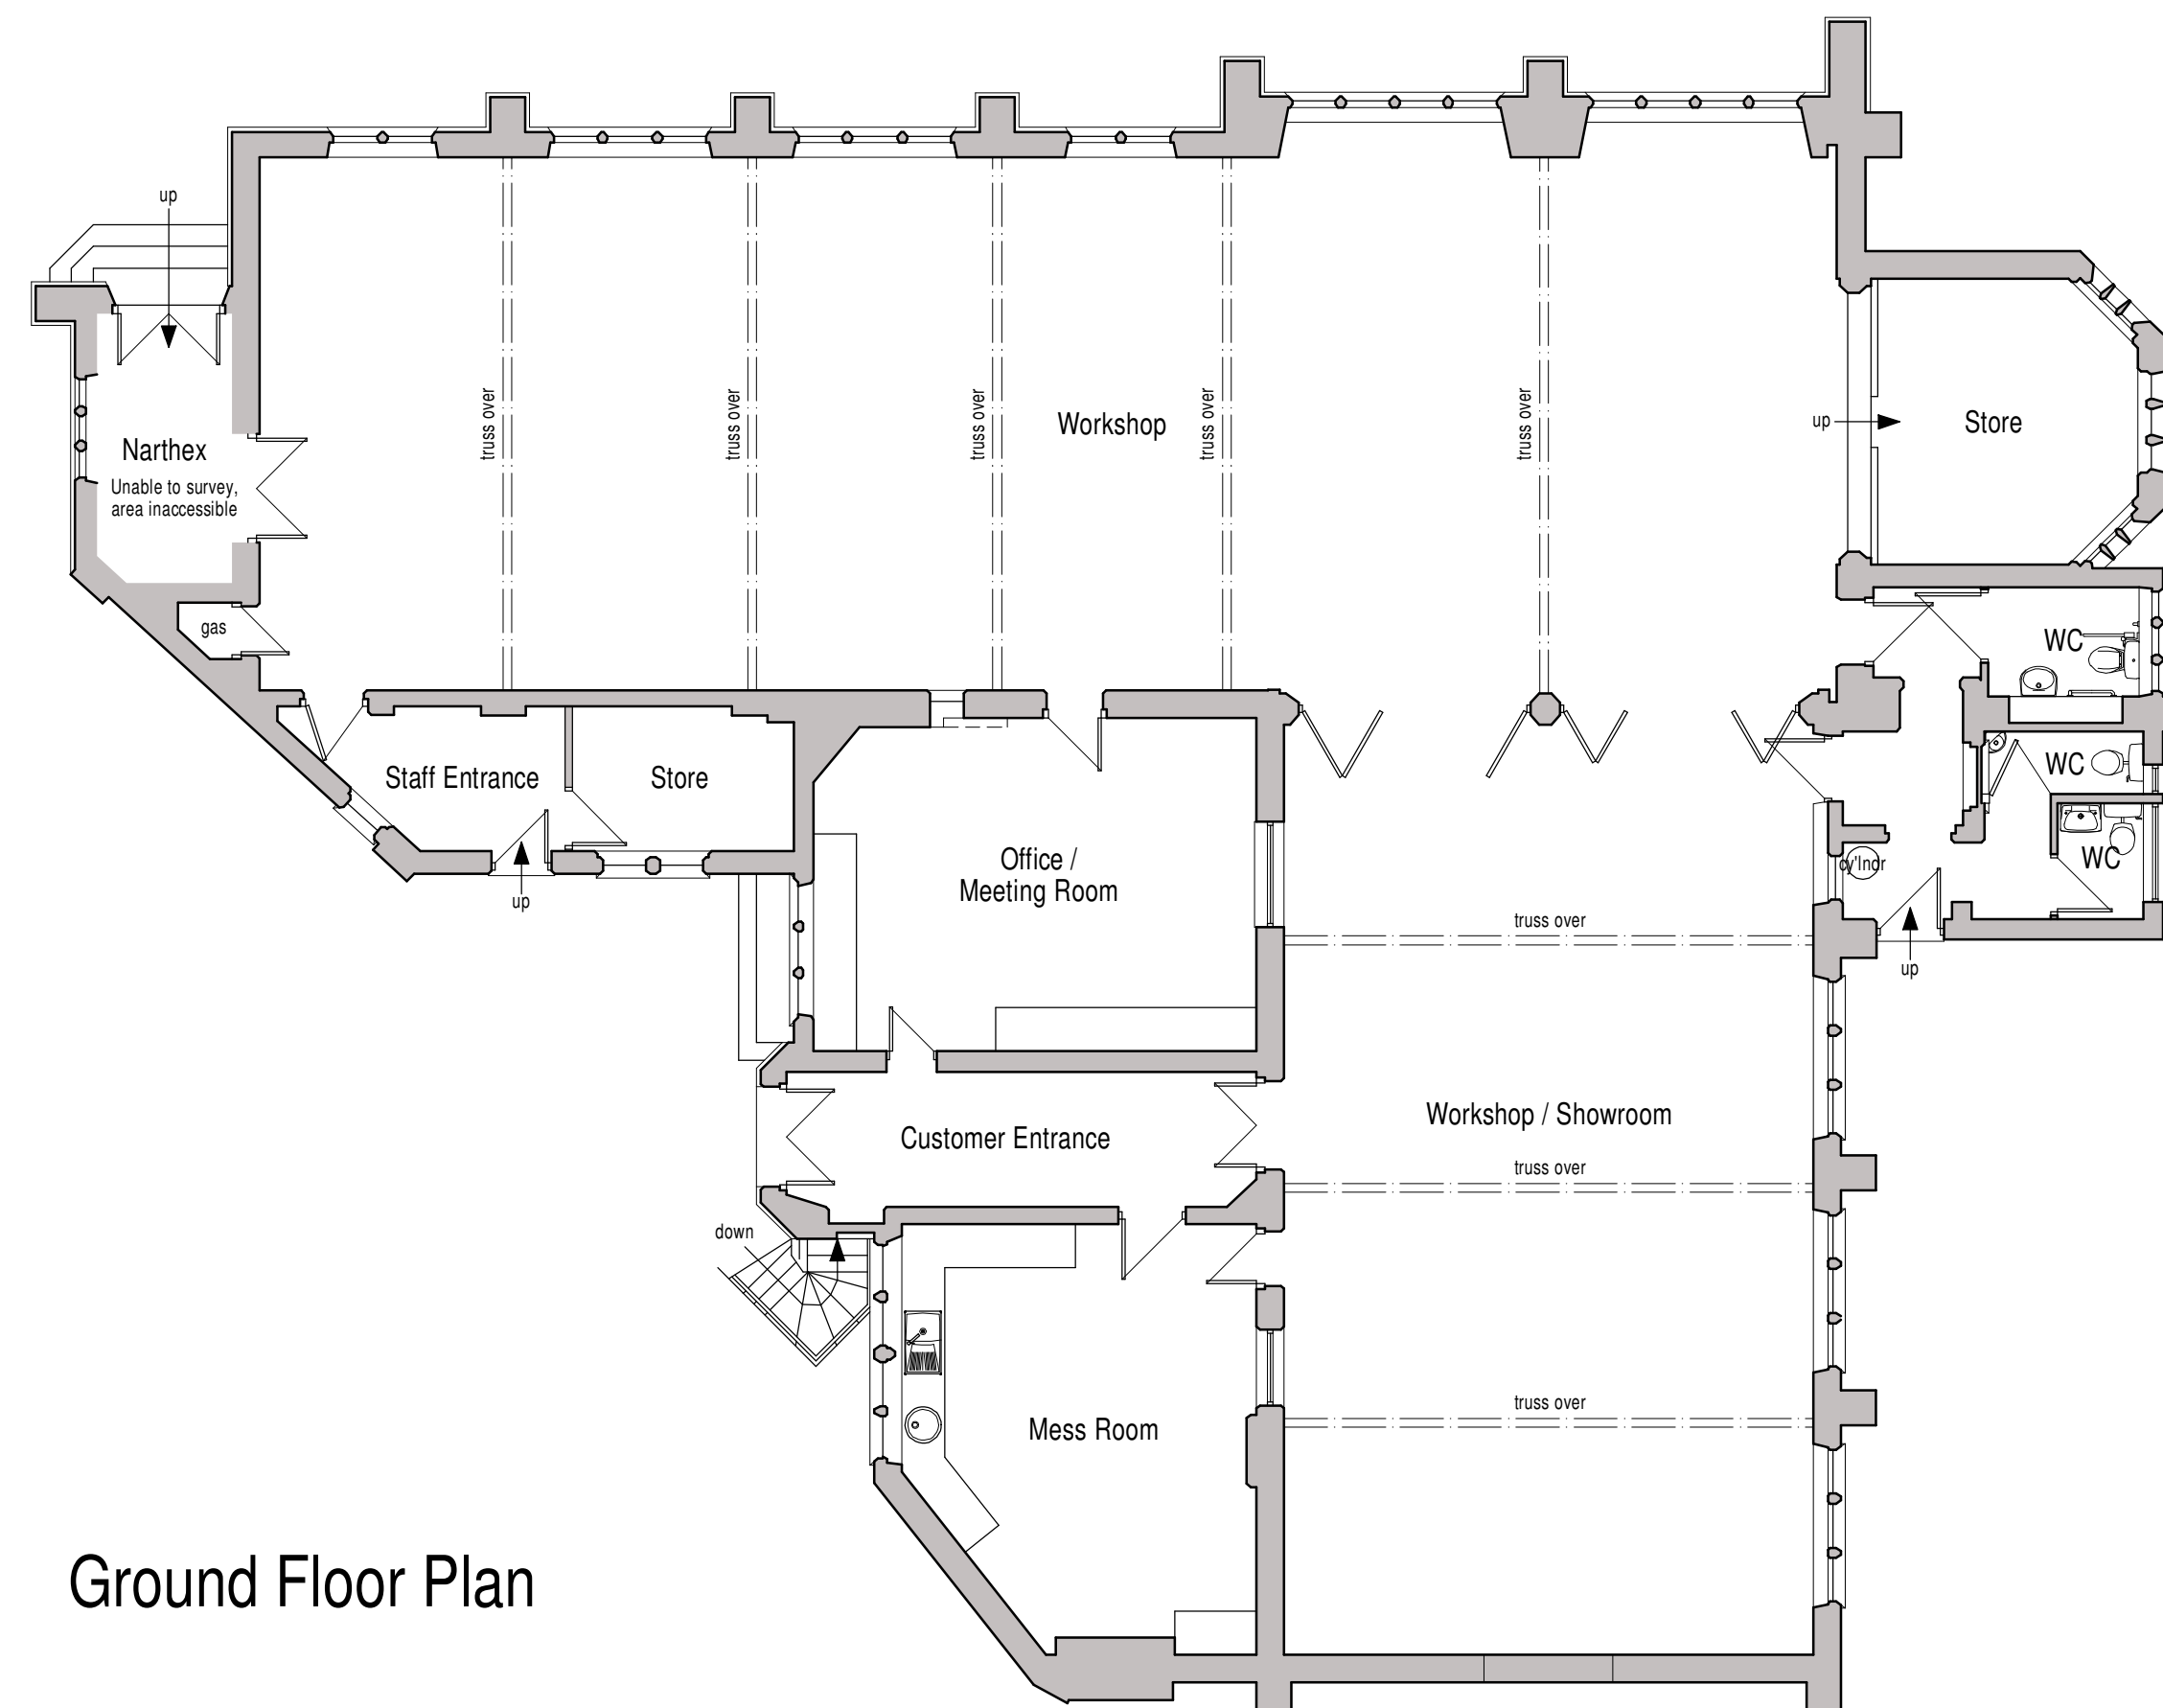

Ground Floor Plan

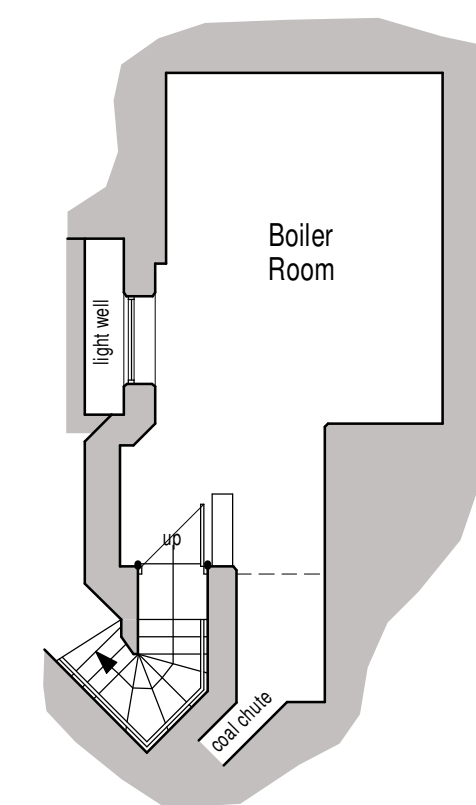

Basement Floor Plan

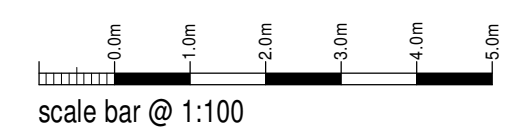

GF Cabinet Makers

Proposed Change of Use at
St. Johns Church,
Belle Vue,
Leek, Staffs,
ST13 8EP

Planning Proposal Plans + Elevations

Date	Sheet	Scale
January 2023	A1	1:100
Dwg No	Rev.	Drawn
2023-2857-02	-	RG



10 Cawdry Buildings, Fountain Street, Leek, ST13 6JP
Telephone: 01538 386002
E-mail: info@sammonsld.co.uk
Web: www.sammonsld.co.uk

This drawing is copyright.
All dimensions must be checked prior to commencement.