


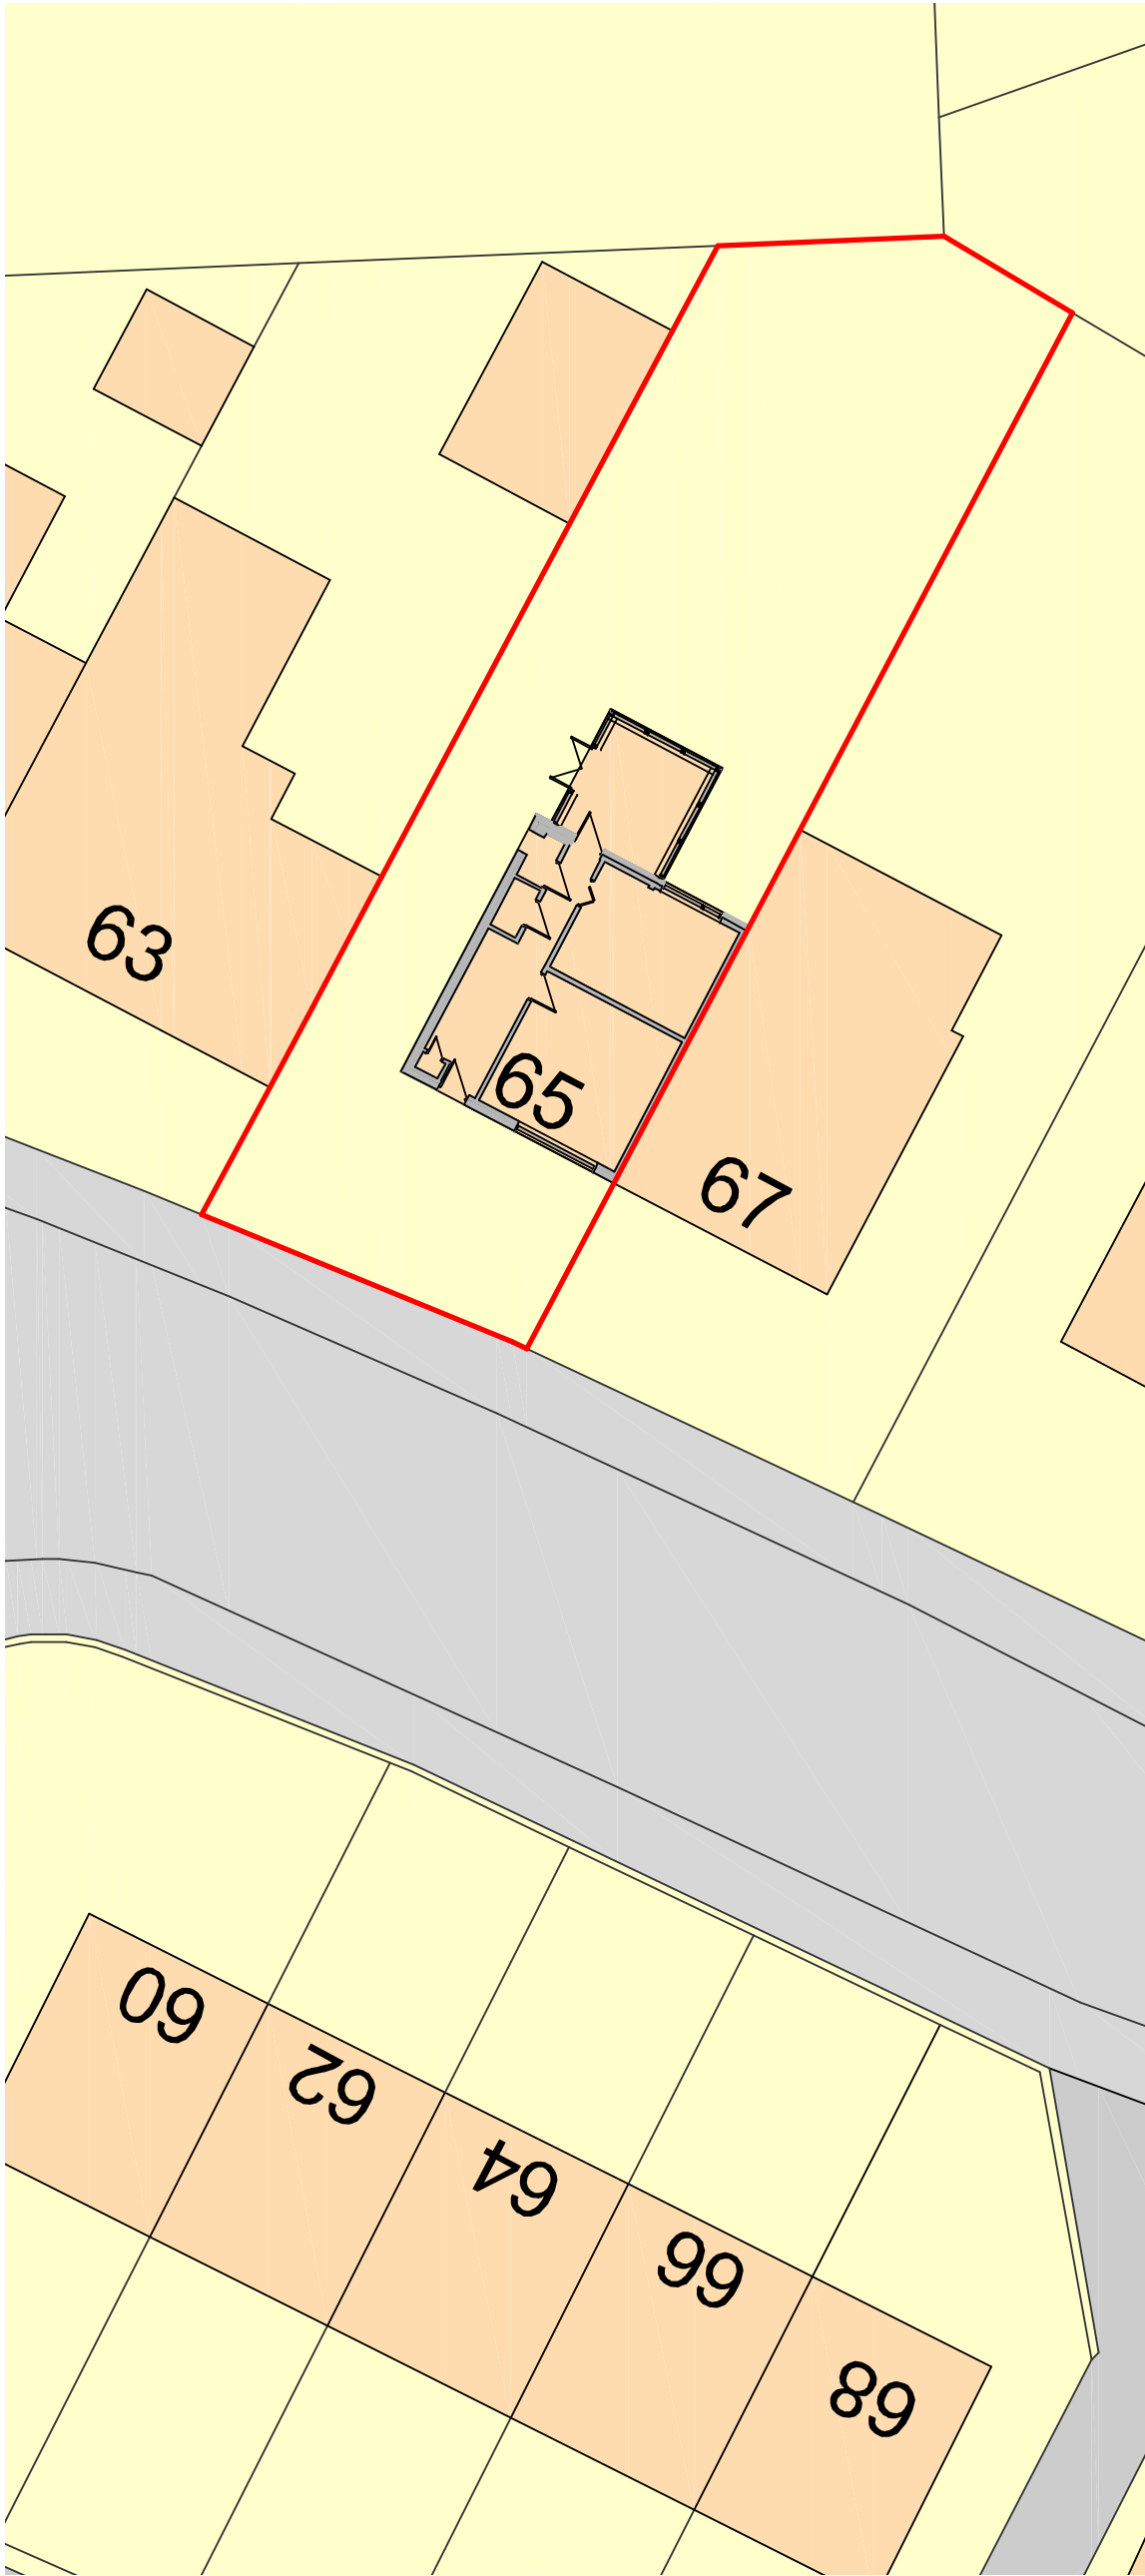
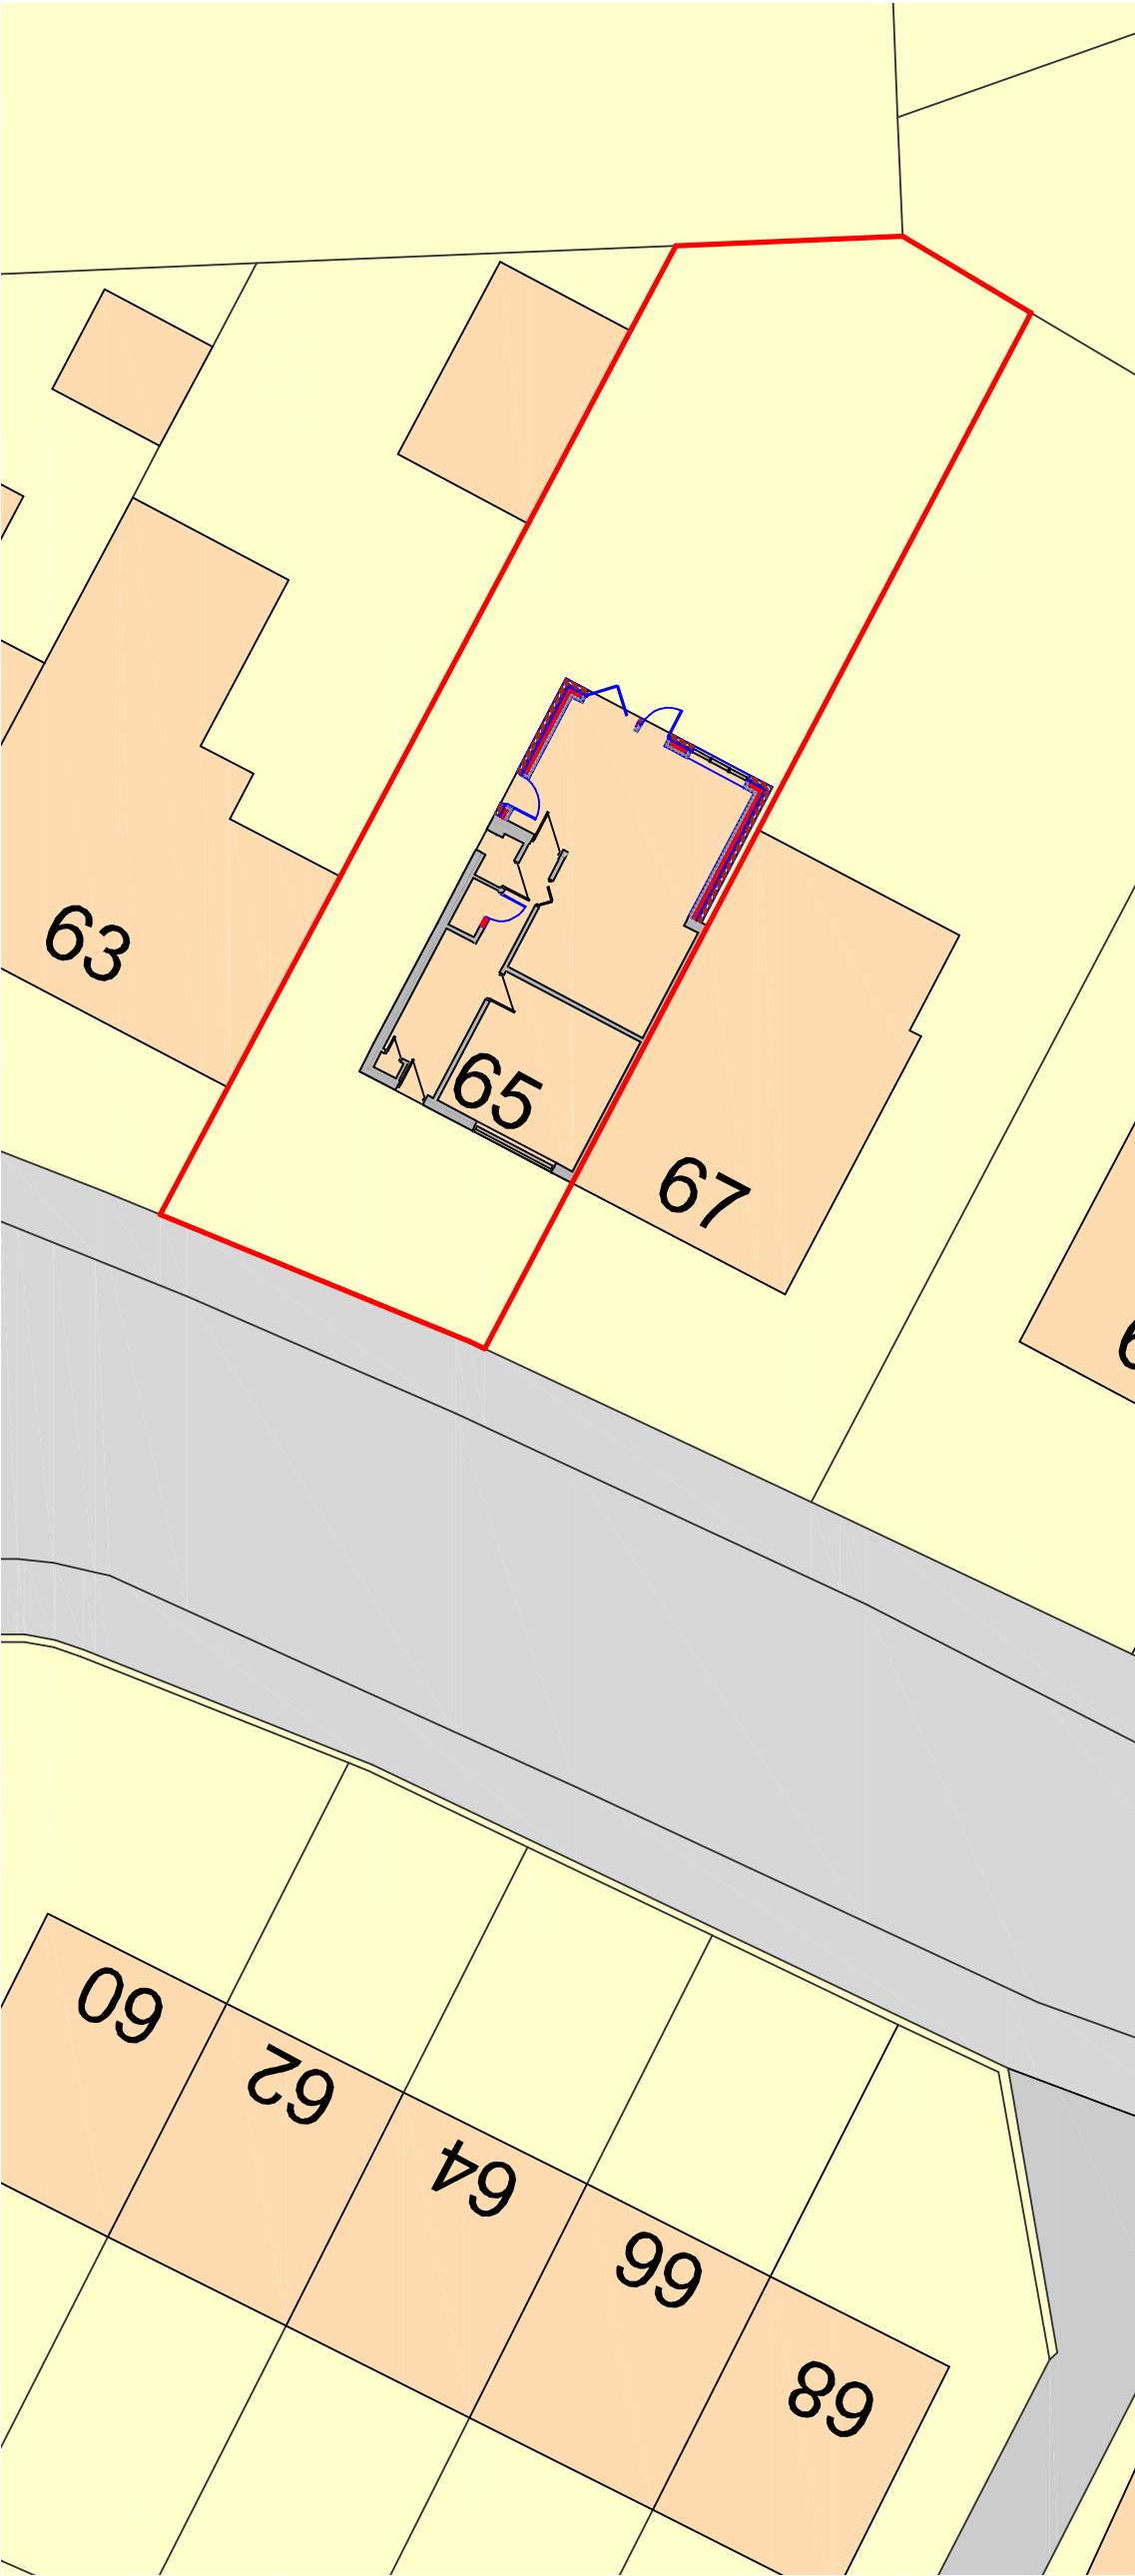


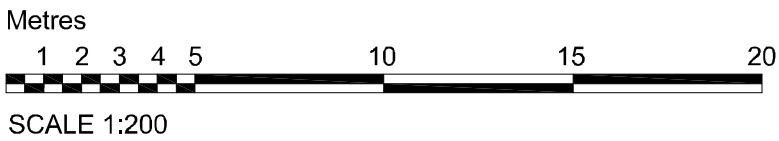


Site Plan as Existing

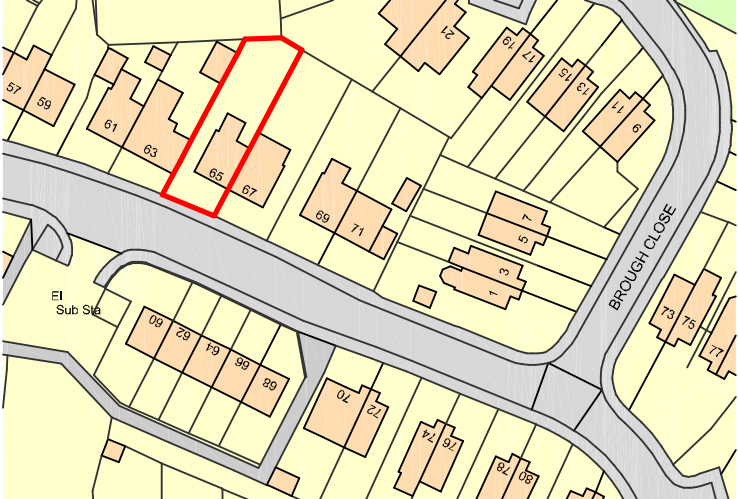

Site Plan as Proposed

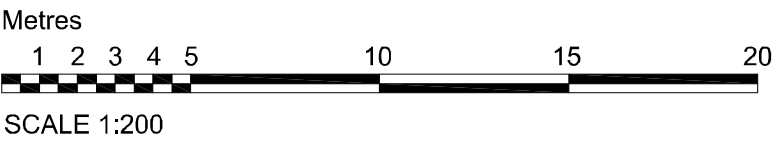

Ordnance Survey (c) Crown Copyright 2024. All rights reserved. Licence number 100022652
Site Location Plan
Metres
10 20 30 40 50 60 70 80 90 100
SCALE 1:1250

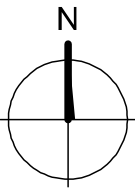

**DBD Architectural
Consultancy Ltd ©2024**

1. Copyright is vested with DBD Architectural Consultancy Ltd.
2. All dimensions to be checked on site before proceeding.
3. Contractor to check/adjust dimensions of new work to suit existing conditions.
Do not assume existing structure or details are plumb, square or level.
4. Contractor must notify the architect of any discrepancies before proceeding.
5. All drawings to be read in conjunction with all other consultants drawings and specs.

Rev	Date	Description



Mr and Mrs T Smith
65 Hencroft
Leek
ST13 8EZ
Owner

Single Storey Rear Extension

Project

Site Plans			
Drawn	Planning	Date	22.02.24
Scale	A2	Job Ref	2412
Notes	1200	Drawing Number	PL 01