

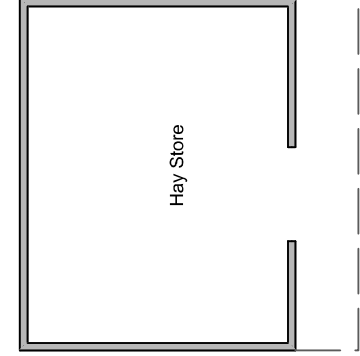
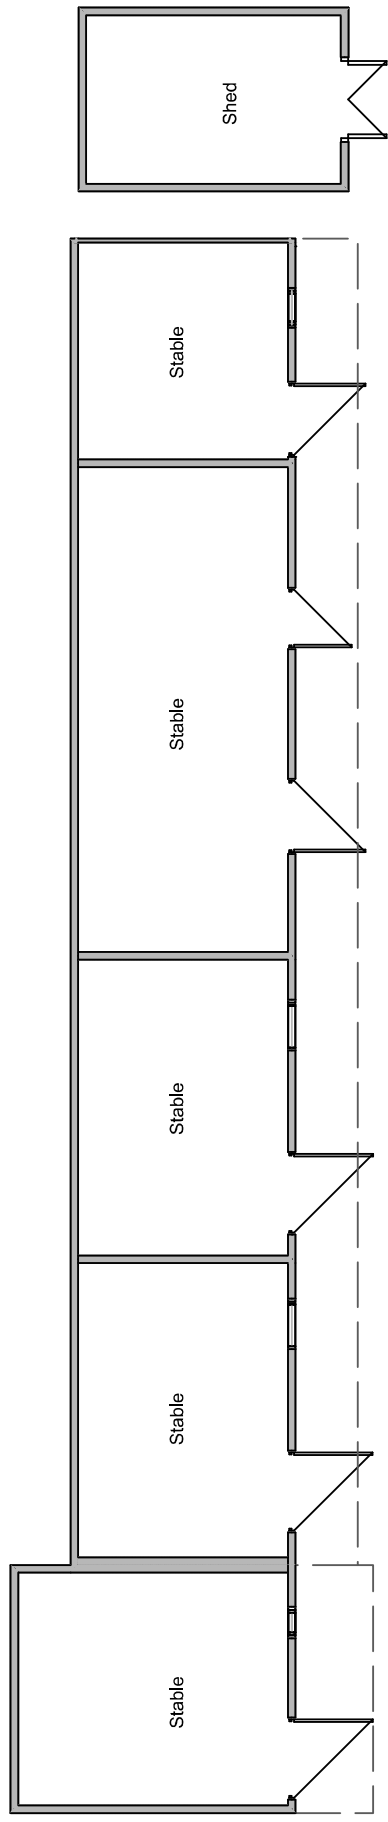
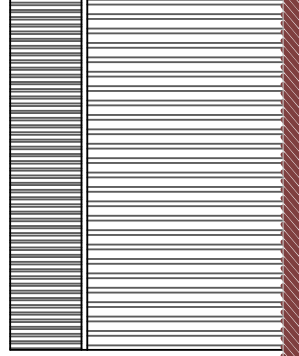
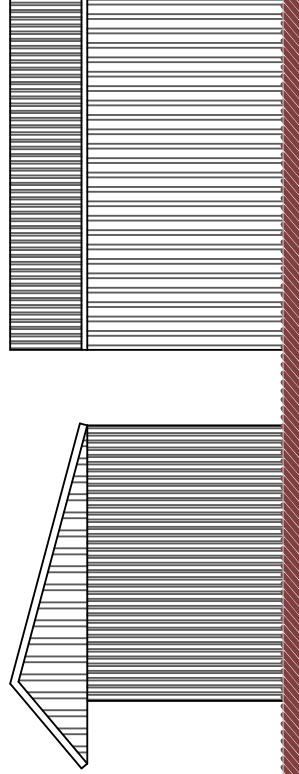
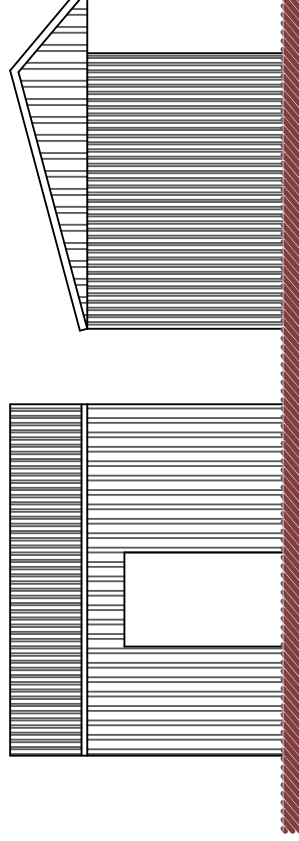
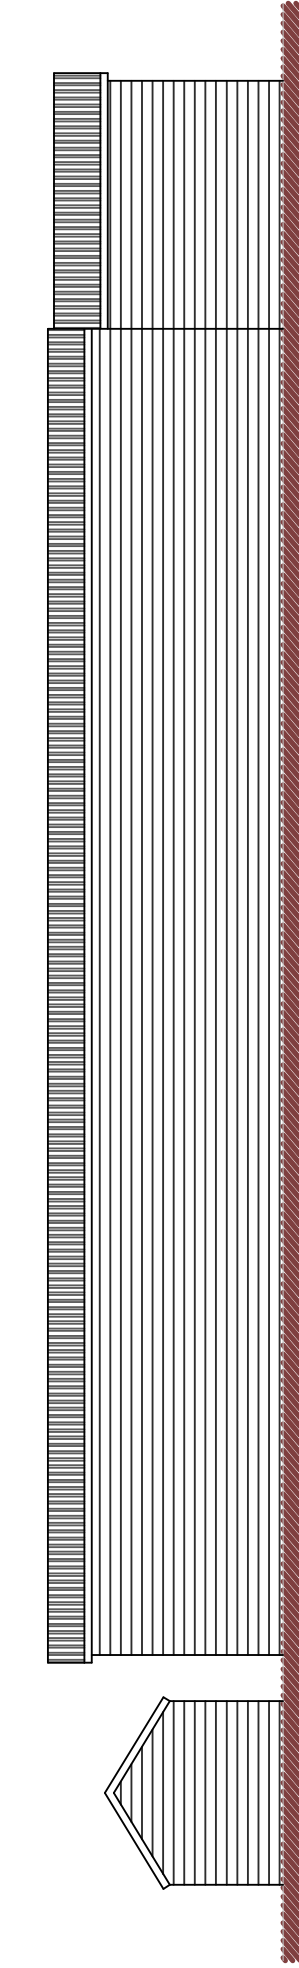


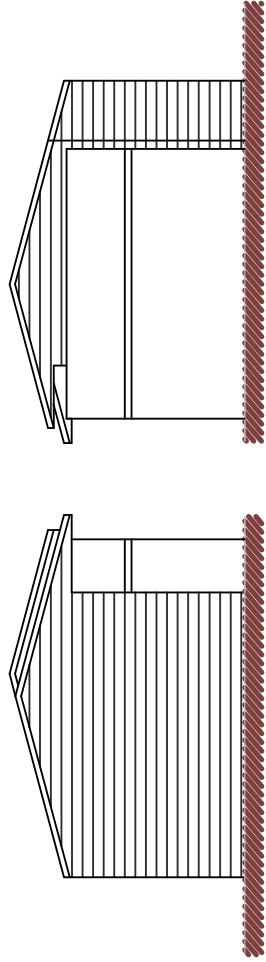

Floor Plan

Metres

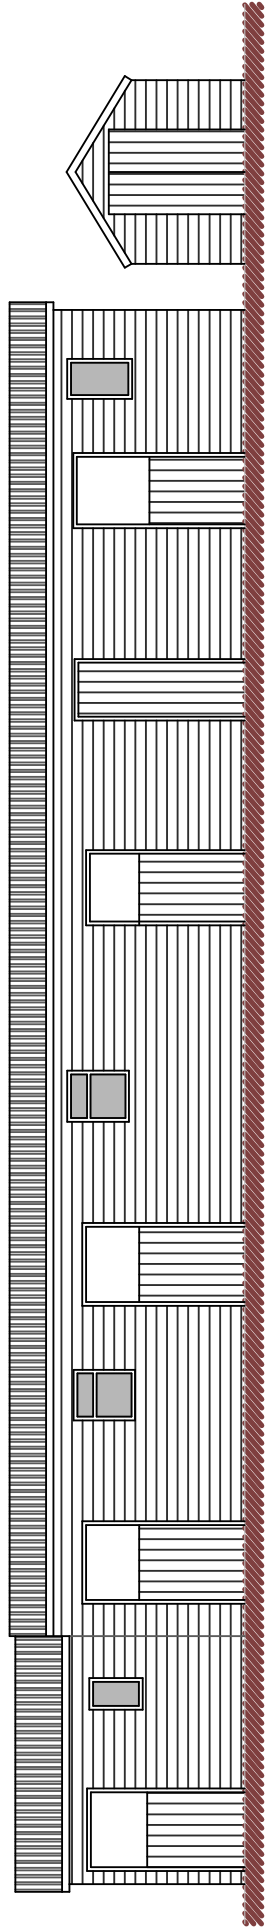

SCALE 1:100

**DBD Architectural
Consultancy Ltd ©2023**

1. Copyright is vested with DBD Architectural Consultancy Ltd.
2. All dimensions to be checked on site before proceeding.
3. Contractor to check/adjust dimensions of new works to existing conditions. Do not surround existing structure or details are plumb square or level.
4. Contractor must notify the architect of any discrepancies before proceeding.
5. All drawings to be read in conjunction with all other consultants drawings and specs.

[illegible]

E Shaw Client	New Build Bungalow on Land off Akesmore Lane Project
------------------	--

Title:		Plans as Existing	
Stage:		Planning	
Site:	A2	Date:	19.10.23
Scale:	1:100	Job No:	2353
Drawing Number:		PL 02	