


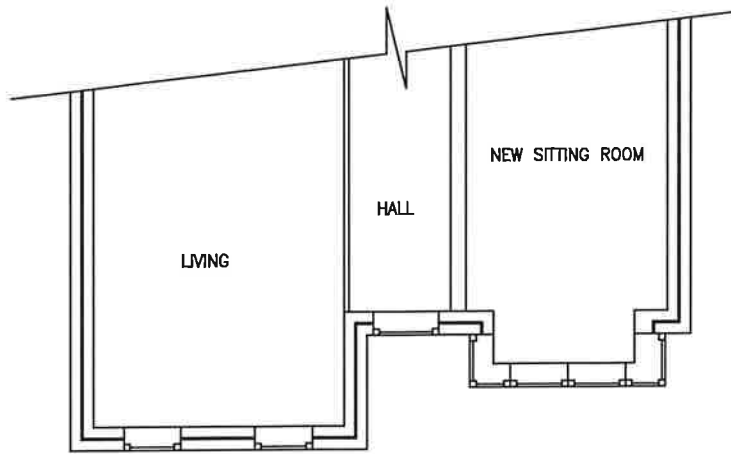


PROPOSED GROUND FLOOR PLAN




PROPOSED FRONT ELEVATION


EXISTING CANOPY
TO BE REPLACED
WITH FULL LENGTH
VERSION IN SAME
STYLE AS EXISTING

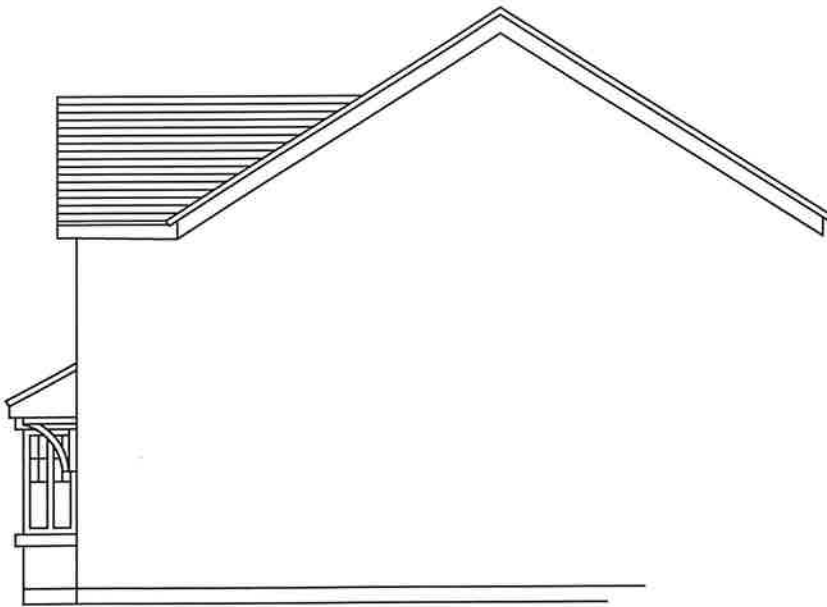

PROPOSED SIDE ELEVATION

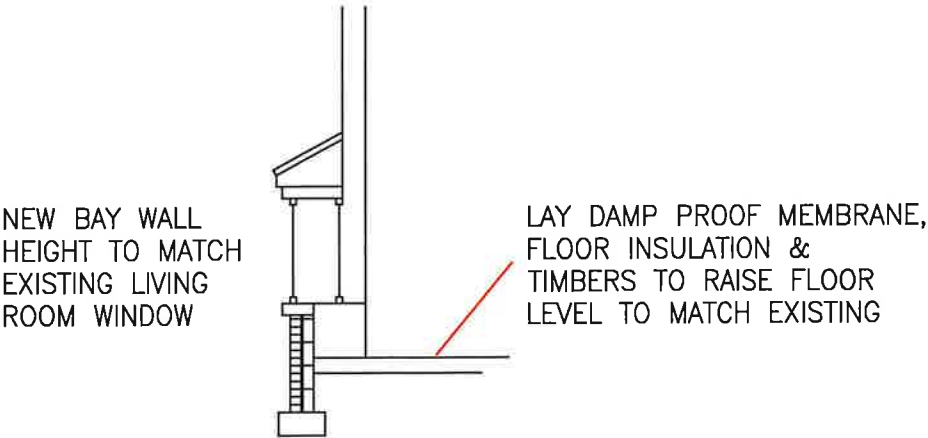

PROPOSED SECTION
THRO NEW BAY WALL

 B	13/02/2024	D	08/03/2024	ALL DIMENSIONS IN MM	TITLE PROPOSED CHANGE OF USE OF GARAGE TO LIVING AREA INVOLVING REPLACEMENT OF GARAGE DOOR WITH DOUBLE GLAZED BAY WINDOW FOR:- Mr & Mrs J. Coates of 32 Winpenny Road Cheadle ST101FW	DRAWN	CHECKED	SCALE 1:100	BLayout Sht 1	REV
NEW WINDOW DIM CORRECTED.	DIMENSIONS REMOVED			 3rd ANGLE PROJECTION		DATE	DATE	DRAWING SIZE A3		D