


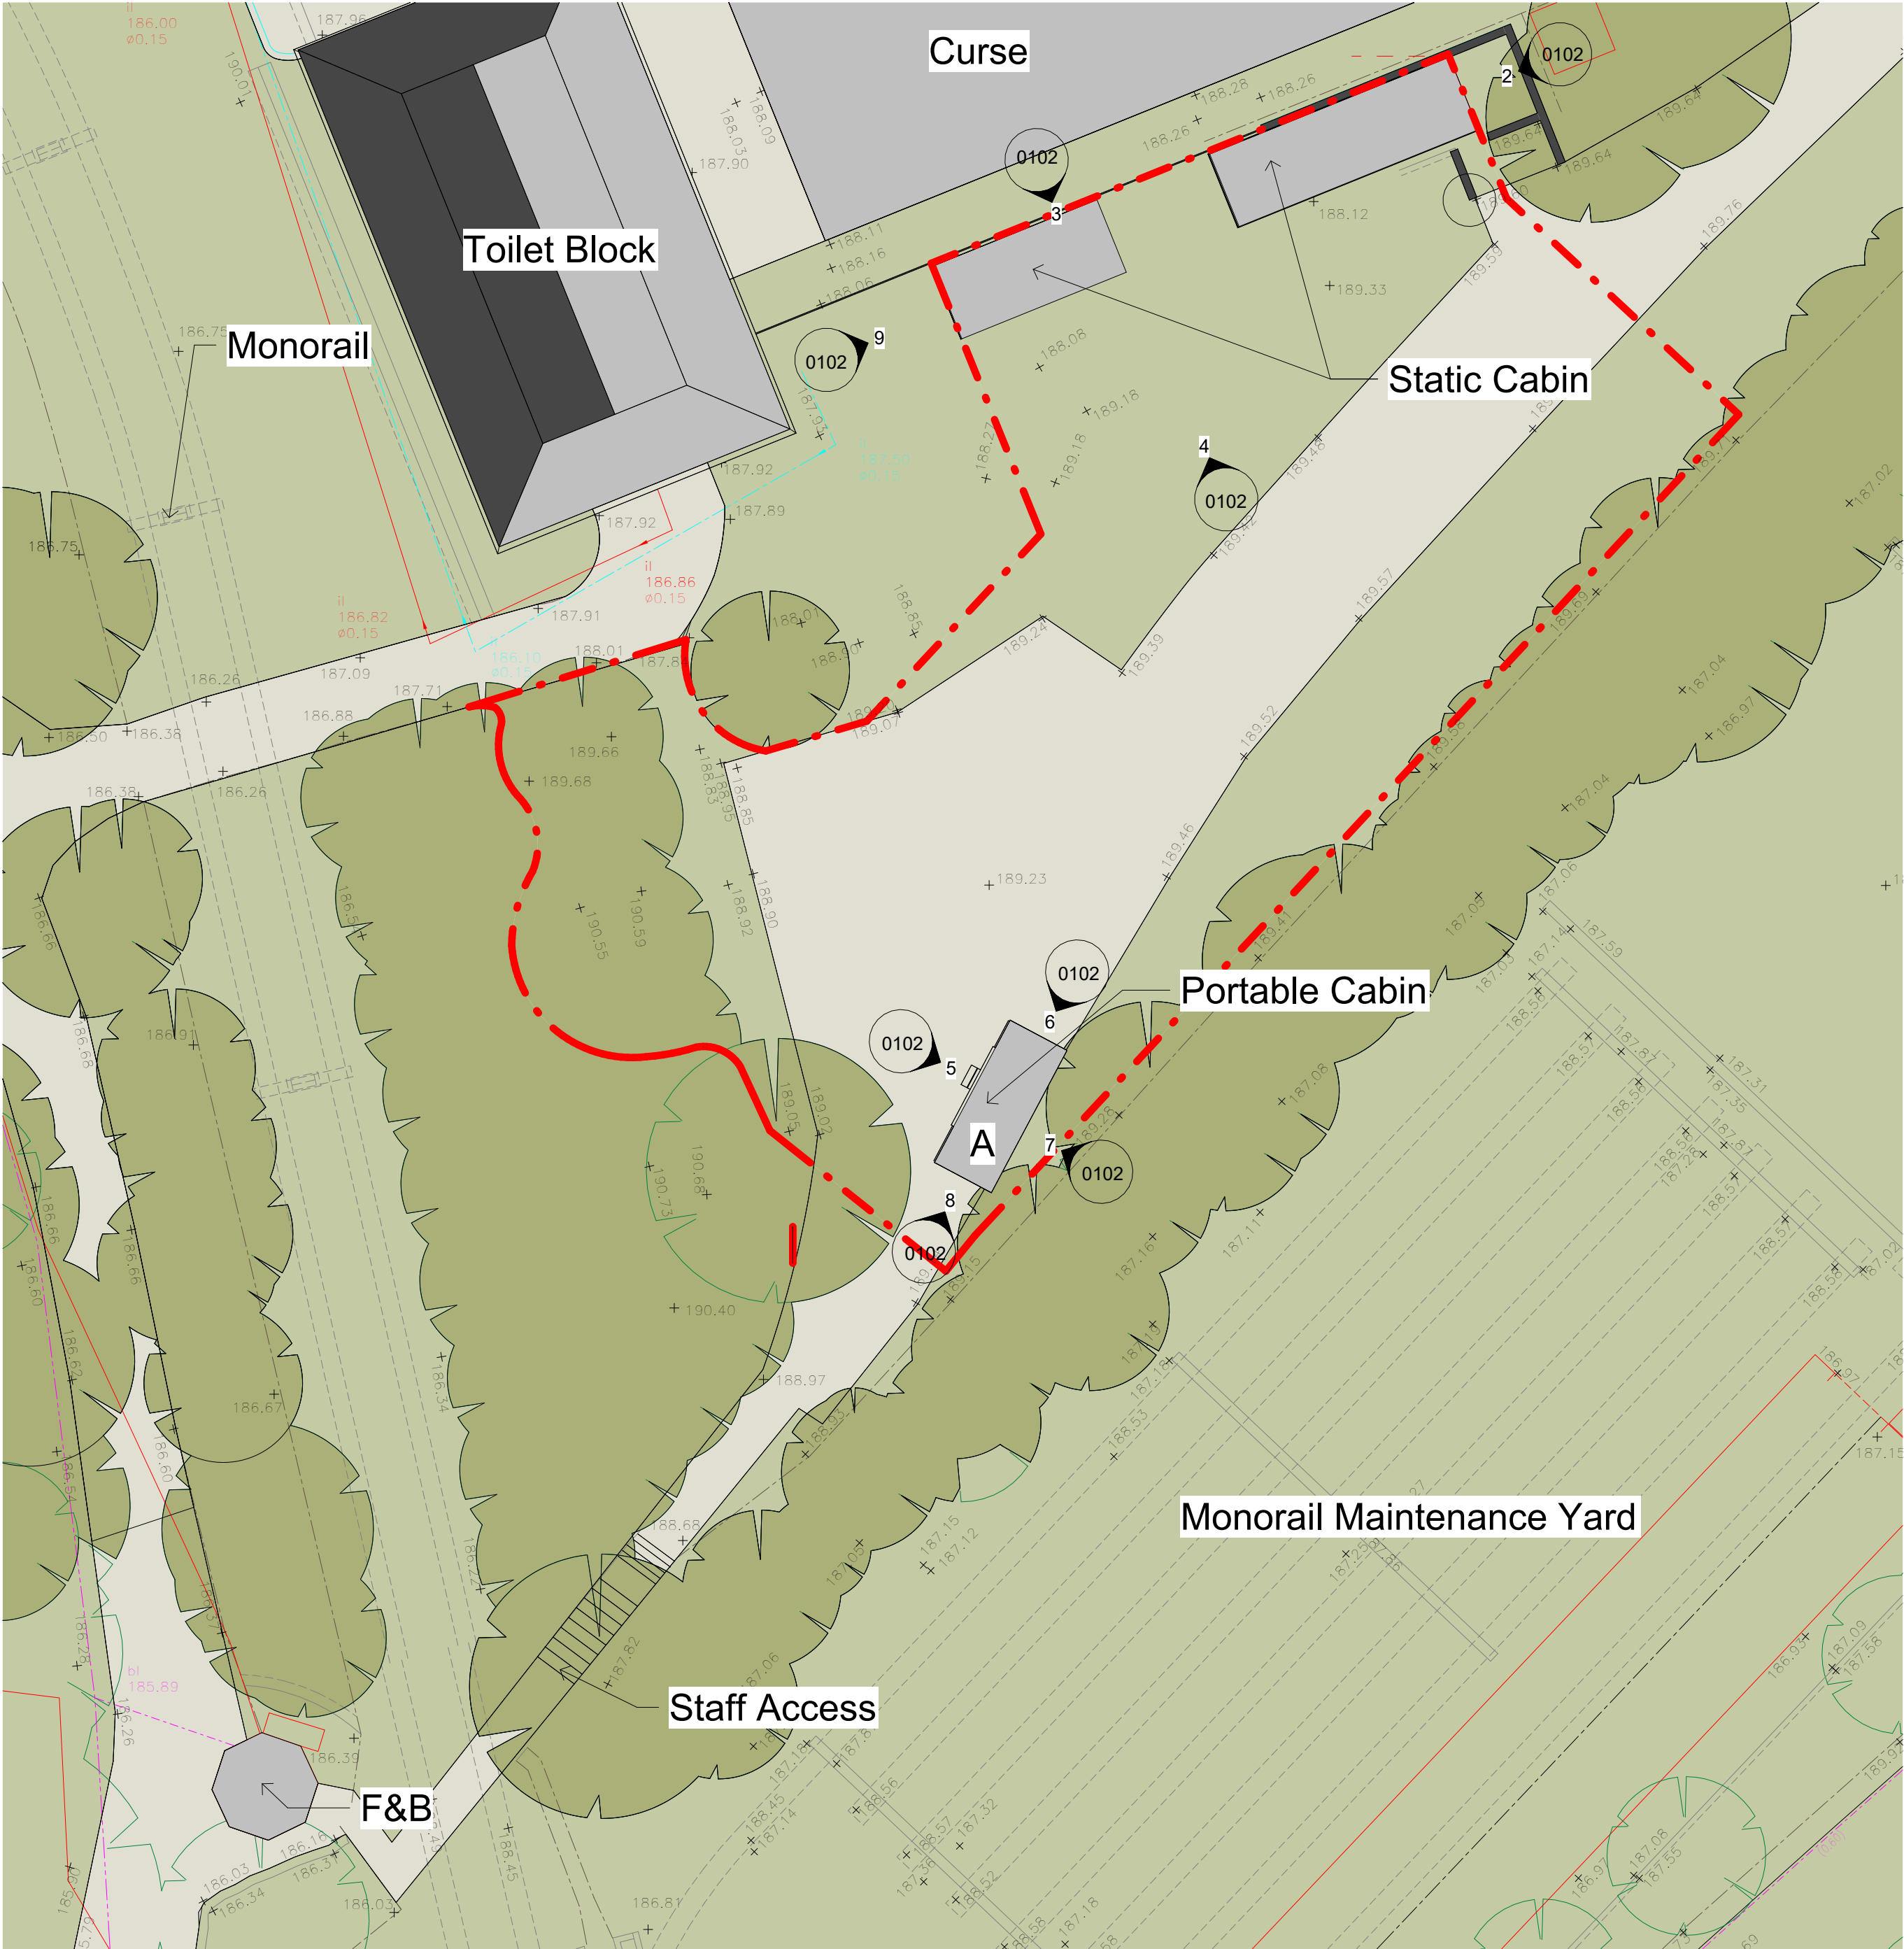
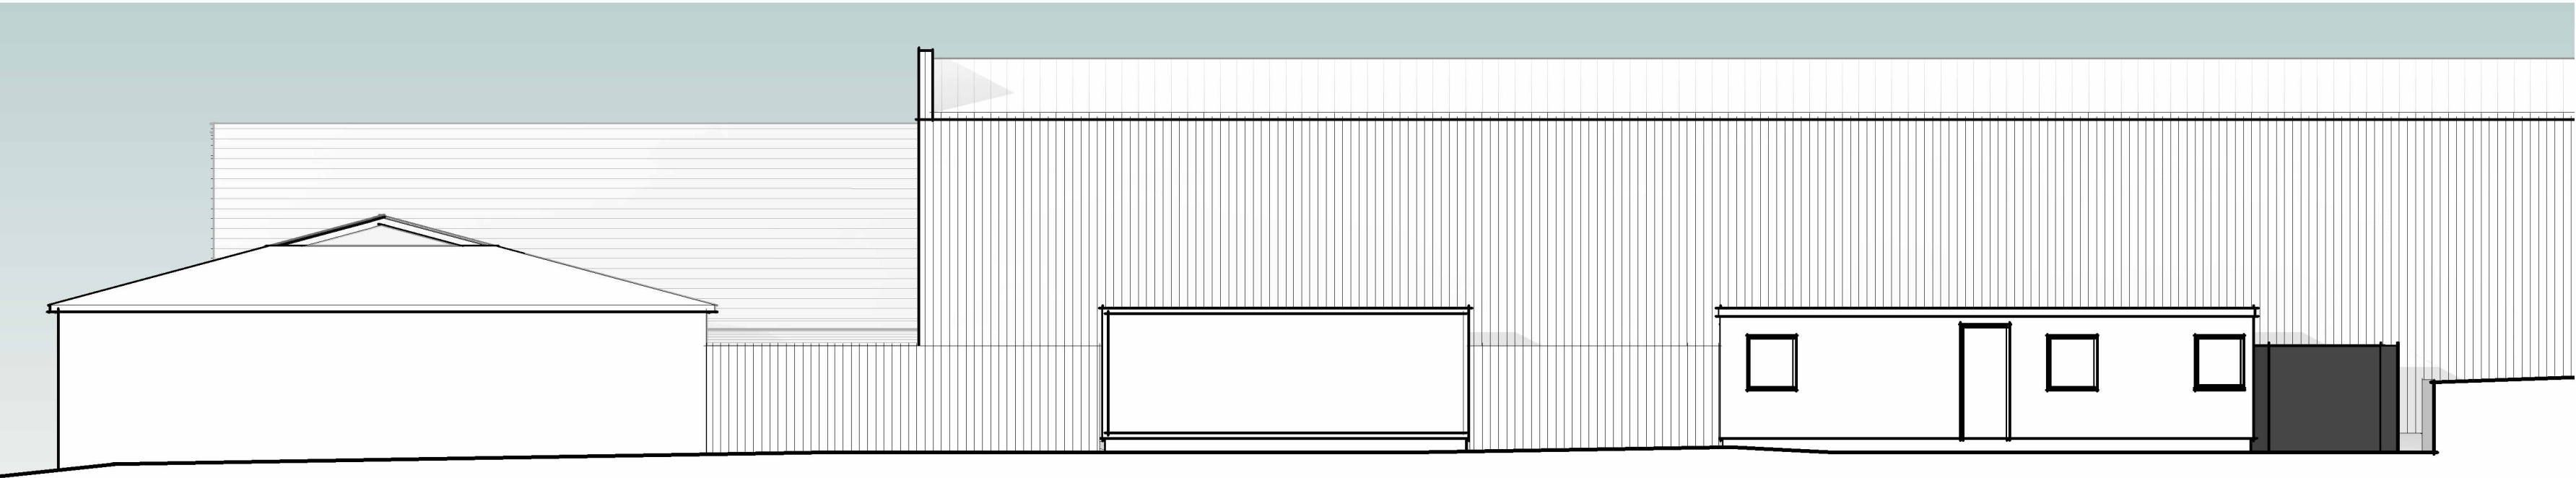


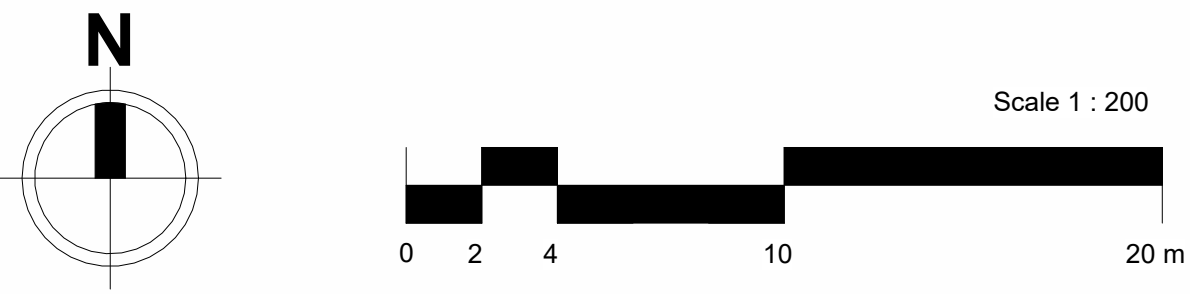


Existing Site Plan
1 : 200

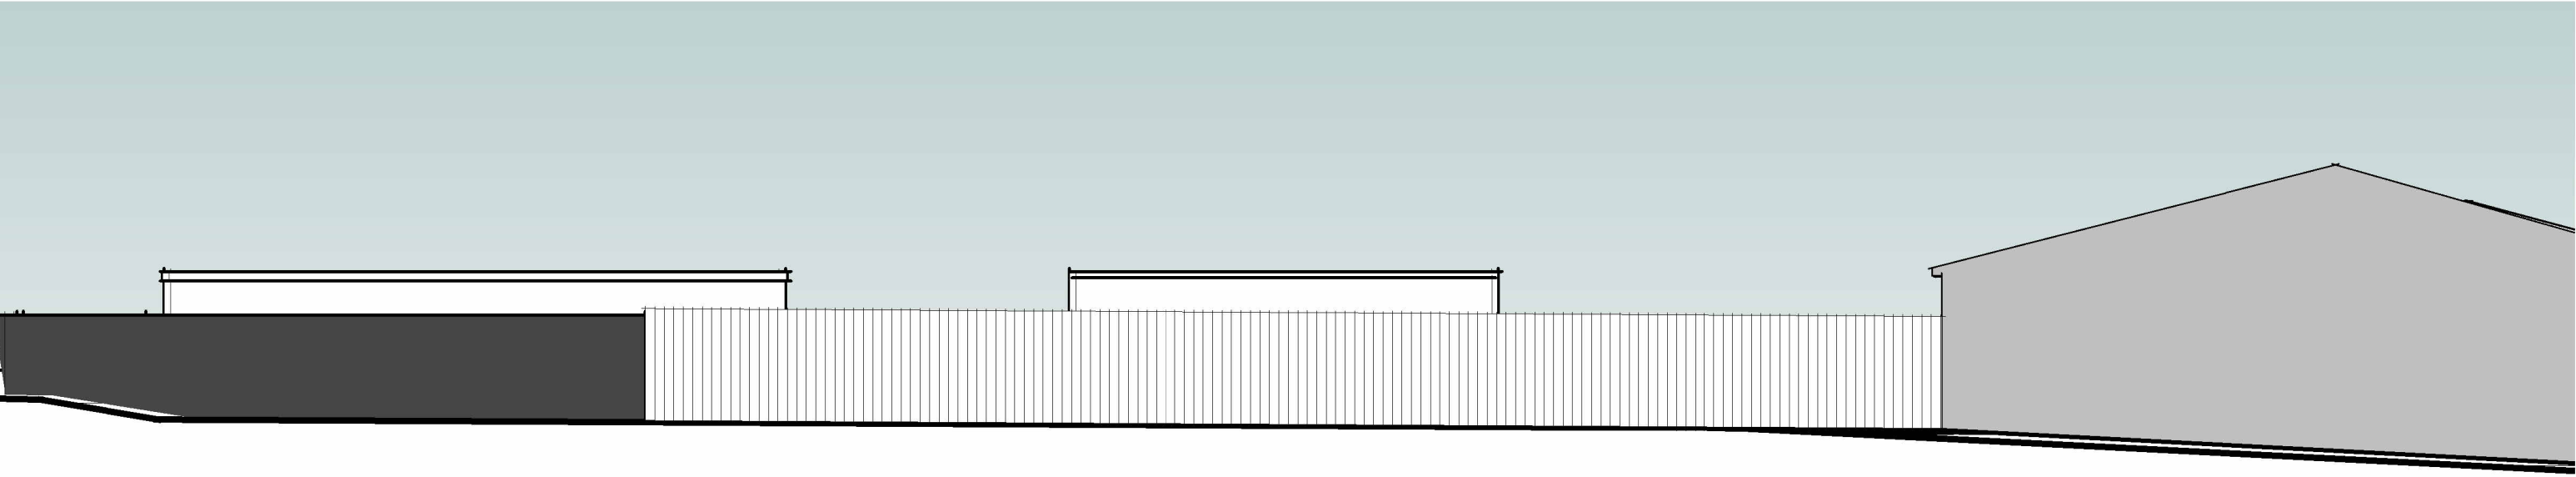


Existing North Elevation
1 : 100

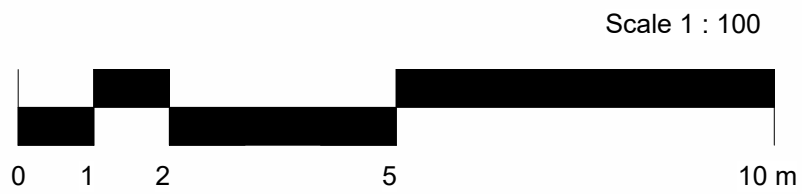



Existing South Elevation
1 : 100

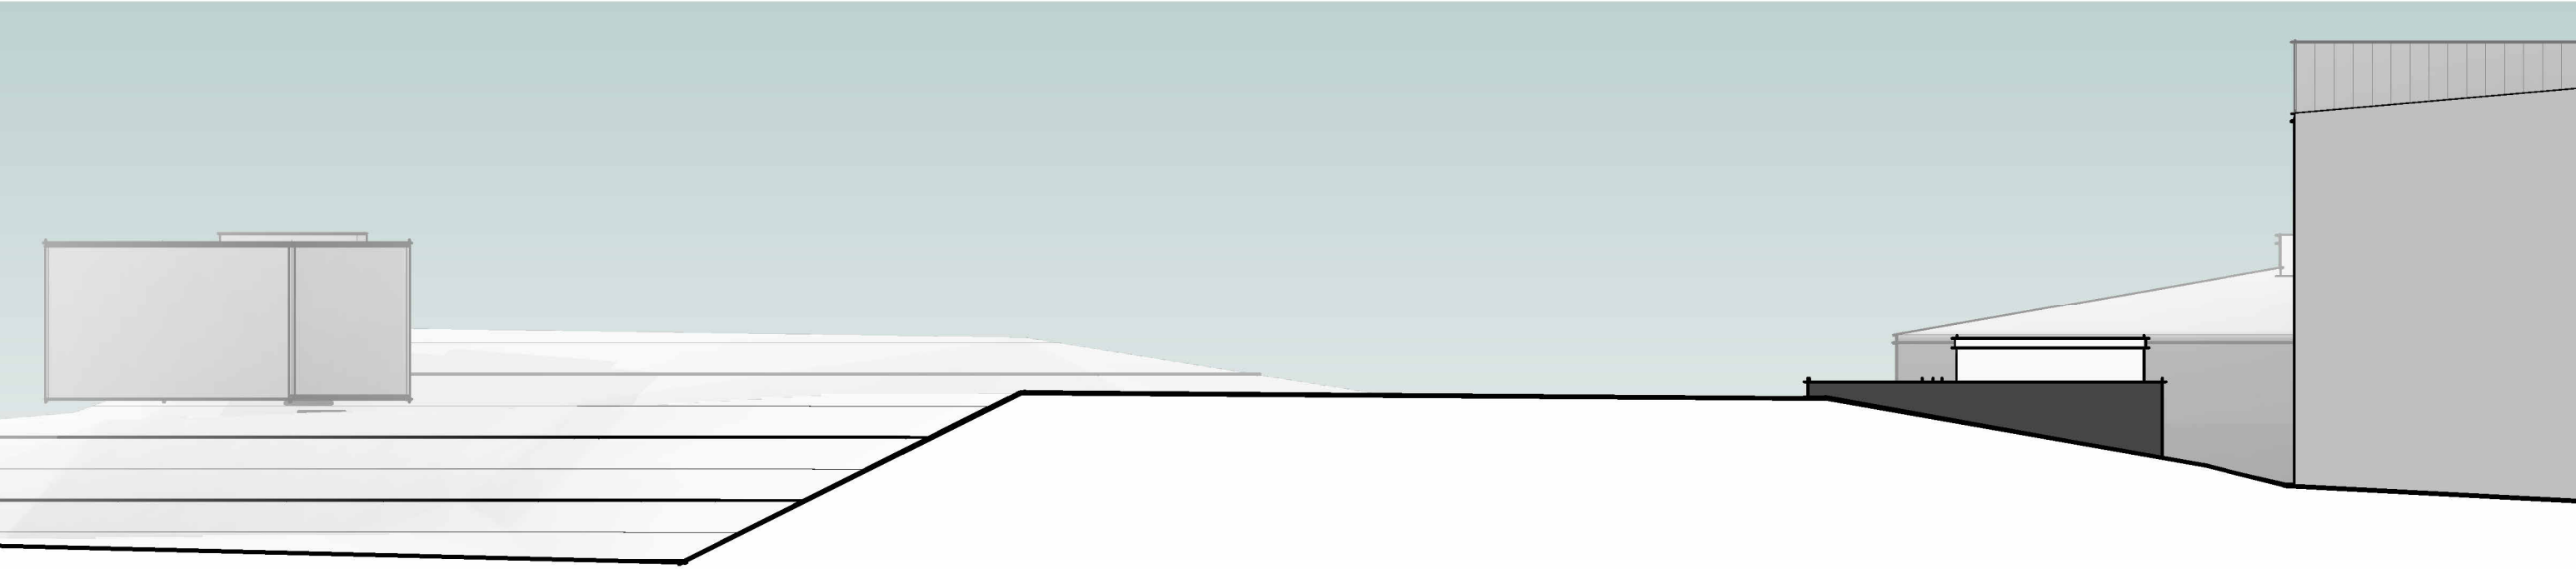


Existing West Elevation
1 : 100

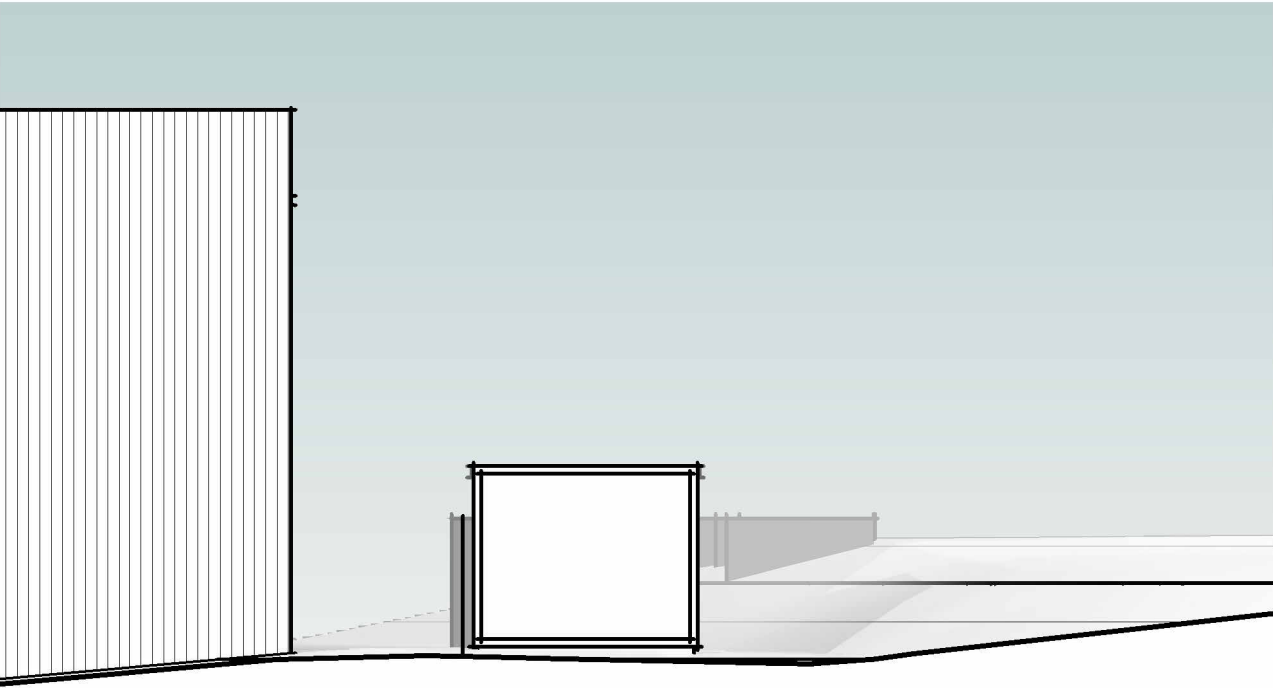


Existing East Elevation
1 : 100

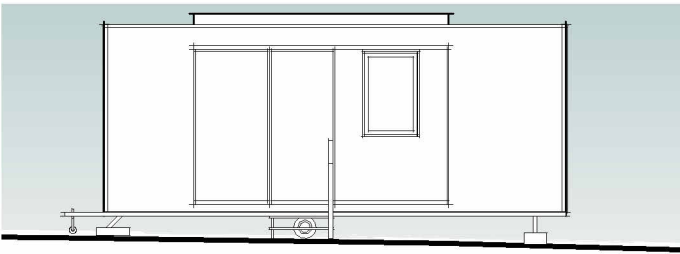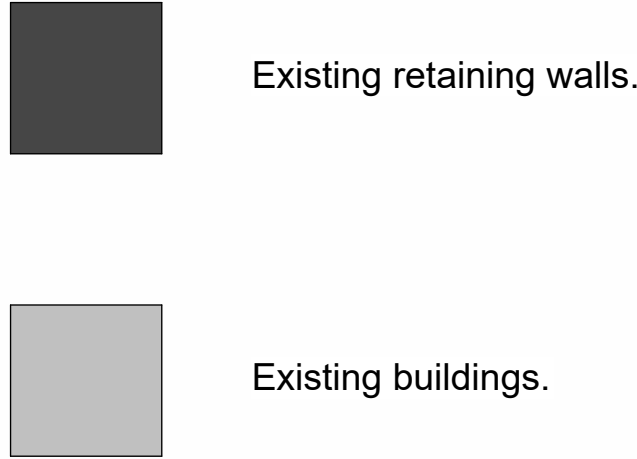


A - Existing West Elevation
1 : 100

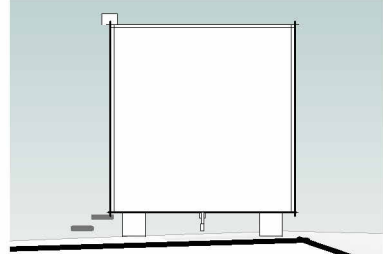

A - Existing North Elevation
1 : 100

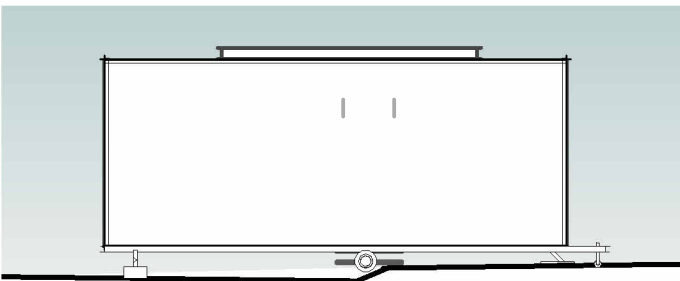

A - Existing East Elevation
1 : 100

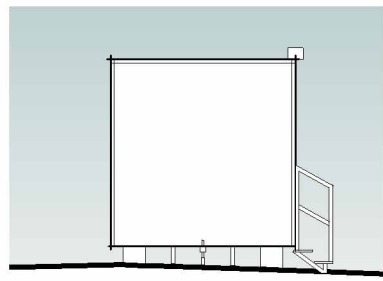

A - Existing South Elevation
1 : 100

All heights, sizes and dimensions should be checked on site by the contractor before any work is put in hand.

Figured dimensions should be taken in preference to scaling and any errors or omissions reported to the architect at once.

This drawing has been prepared in accordance with the CDM (Construction Design and Management) and all foreseeable design risks to those involved or affected by construction have been avoided wherever possible.

Rev	Date	By	Detail
Drawing status			
S4 - Planning			
Client			
Alton Towers Resort			



Project/Location
Alton Towers Resort,
Farley Lane,
Alton,
Stoke-On-Trent,
ST10 4DB.

Drawing title
Existing Site Plan And Elevations

Date	Drawn	Checked	Job No.
05/02/24	EO / JK	NJ	3296

Scale(s)
As indicated @A1

Drawing number	Revision
ATFB-SA-GW-XX-DR-A-0102	



12 High Street, Tean,
Stoke-on-Trent
ST10 4DZ
T: +44 (0)1538 722097
E: mail@smytheman.co.uk
W: www.smytheman.co.uk

