


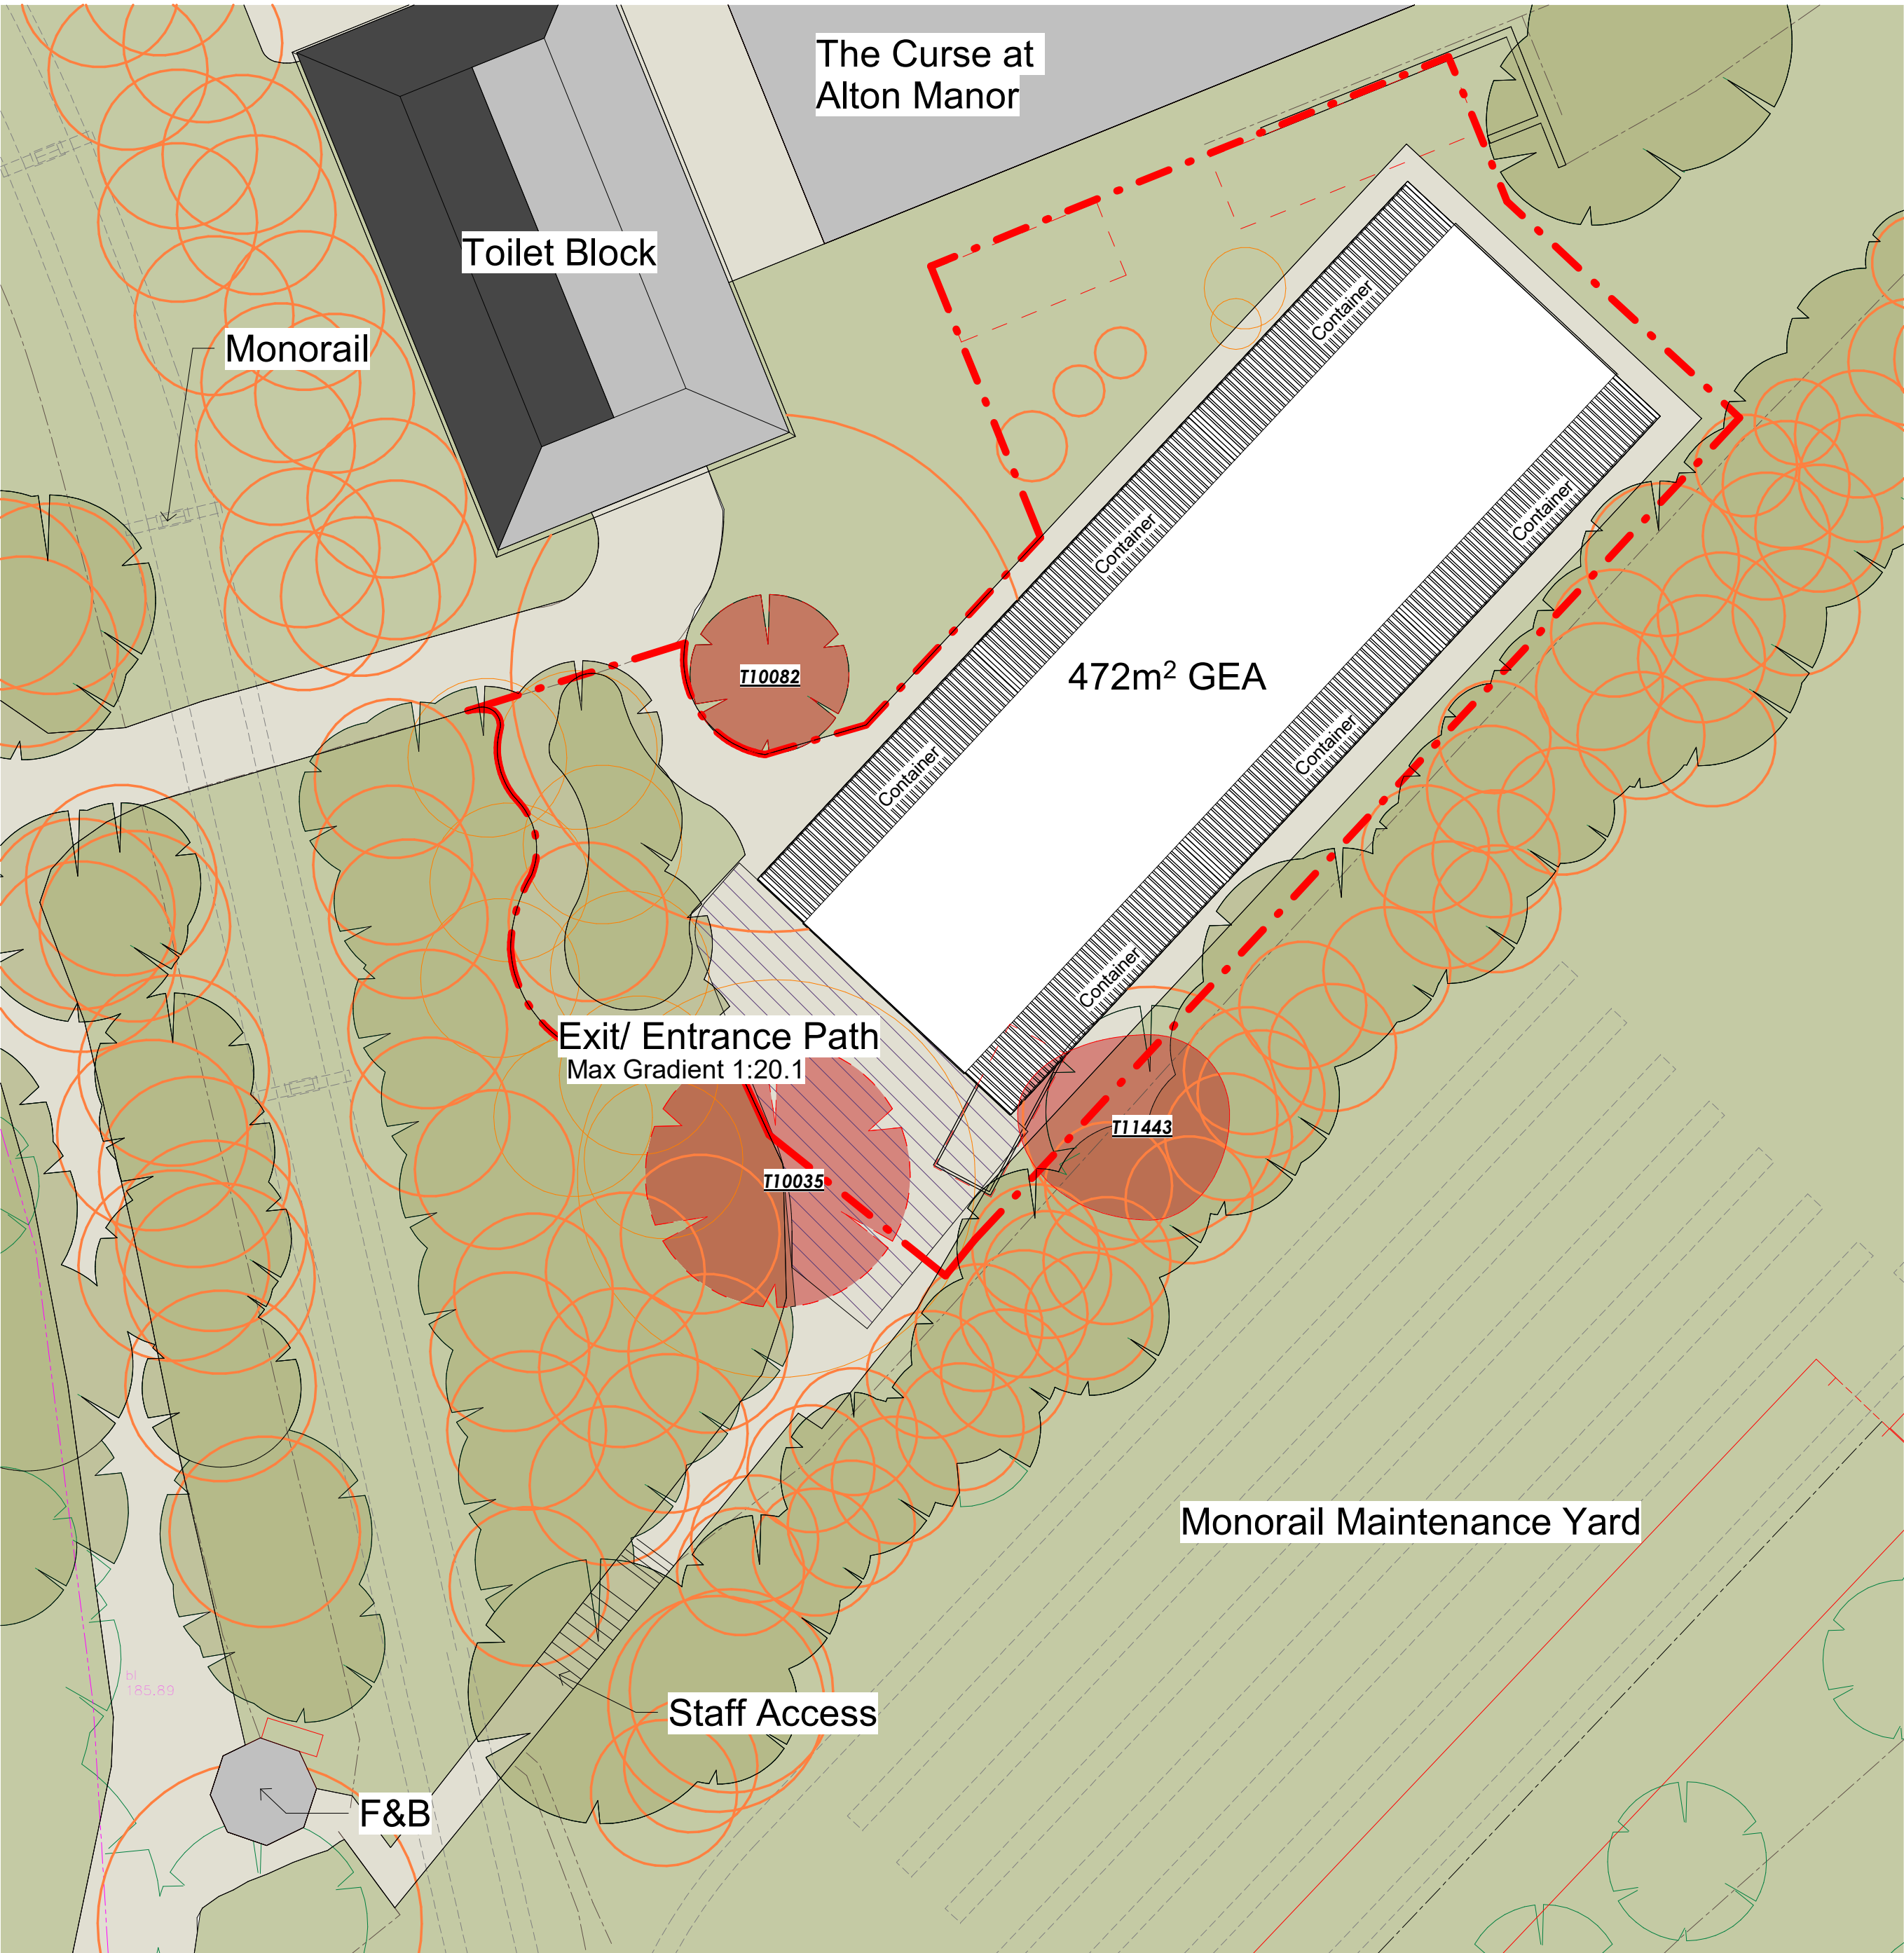


Note:
Refer to ATFB-SA-GW-XX-DR-A-1101_ for 'No Dig Surfacing Detail' to be implemented in Root Protection Areas

All heights, sizes and dimensions should be checked on site by the contractor before any work is put in hand.

Figured dimensions should be taken in preference to scaling and any errors or omissions reported to the architect at once.

This drawing has been prepared in accordance with the CDM (Construction Design and Management) and all foreseeable design risks to those involved or affected by construction have been avoided wherever possible.

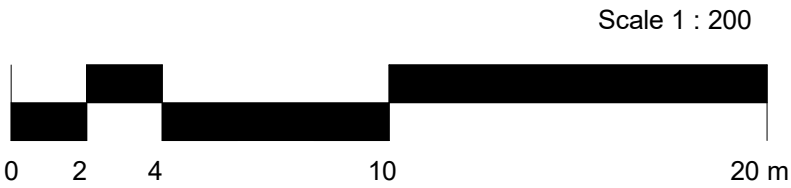

- Indicative extent of tree and bush removal subject to tree survey. Trees: T11443, T10035 & T10082.
- Existing buildings to be demolished.
- Root protection zone. See drawing THL-1220-2 for details.

P0.1 14.02.24 Amednments following tree heritage survey

Rev Date By Detail

Drawing status

S4 - Planning

Client

Alton Towers Resort



Project/Location

Alton Towers Resort,
Farley Lane,
Alton,
Stoke On Trent,
ST10 4DB

Drawing title

Proposed Site Plan

Date	Drawn	Checked	Job No.
24/01/24	EO	NJ	3296

Scale(s)

As indicated @A2

Drawing number

ATFB-SA-GW-XX-DR-A-0103

Revision

P0.1



12 High Street, Tean,
Stoke-on-Trent
ST10 4DZ

T: +44 (0)1538 722097
E: mail@smytheman.co.uk
W: www.smytheman.co.uk



Proposed Site Plan

1 : 200