
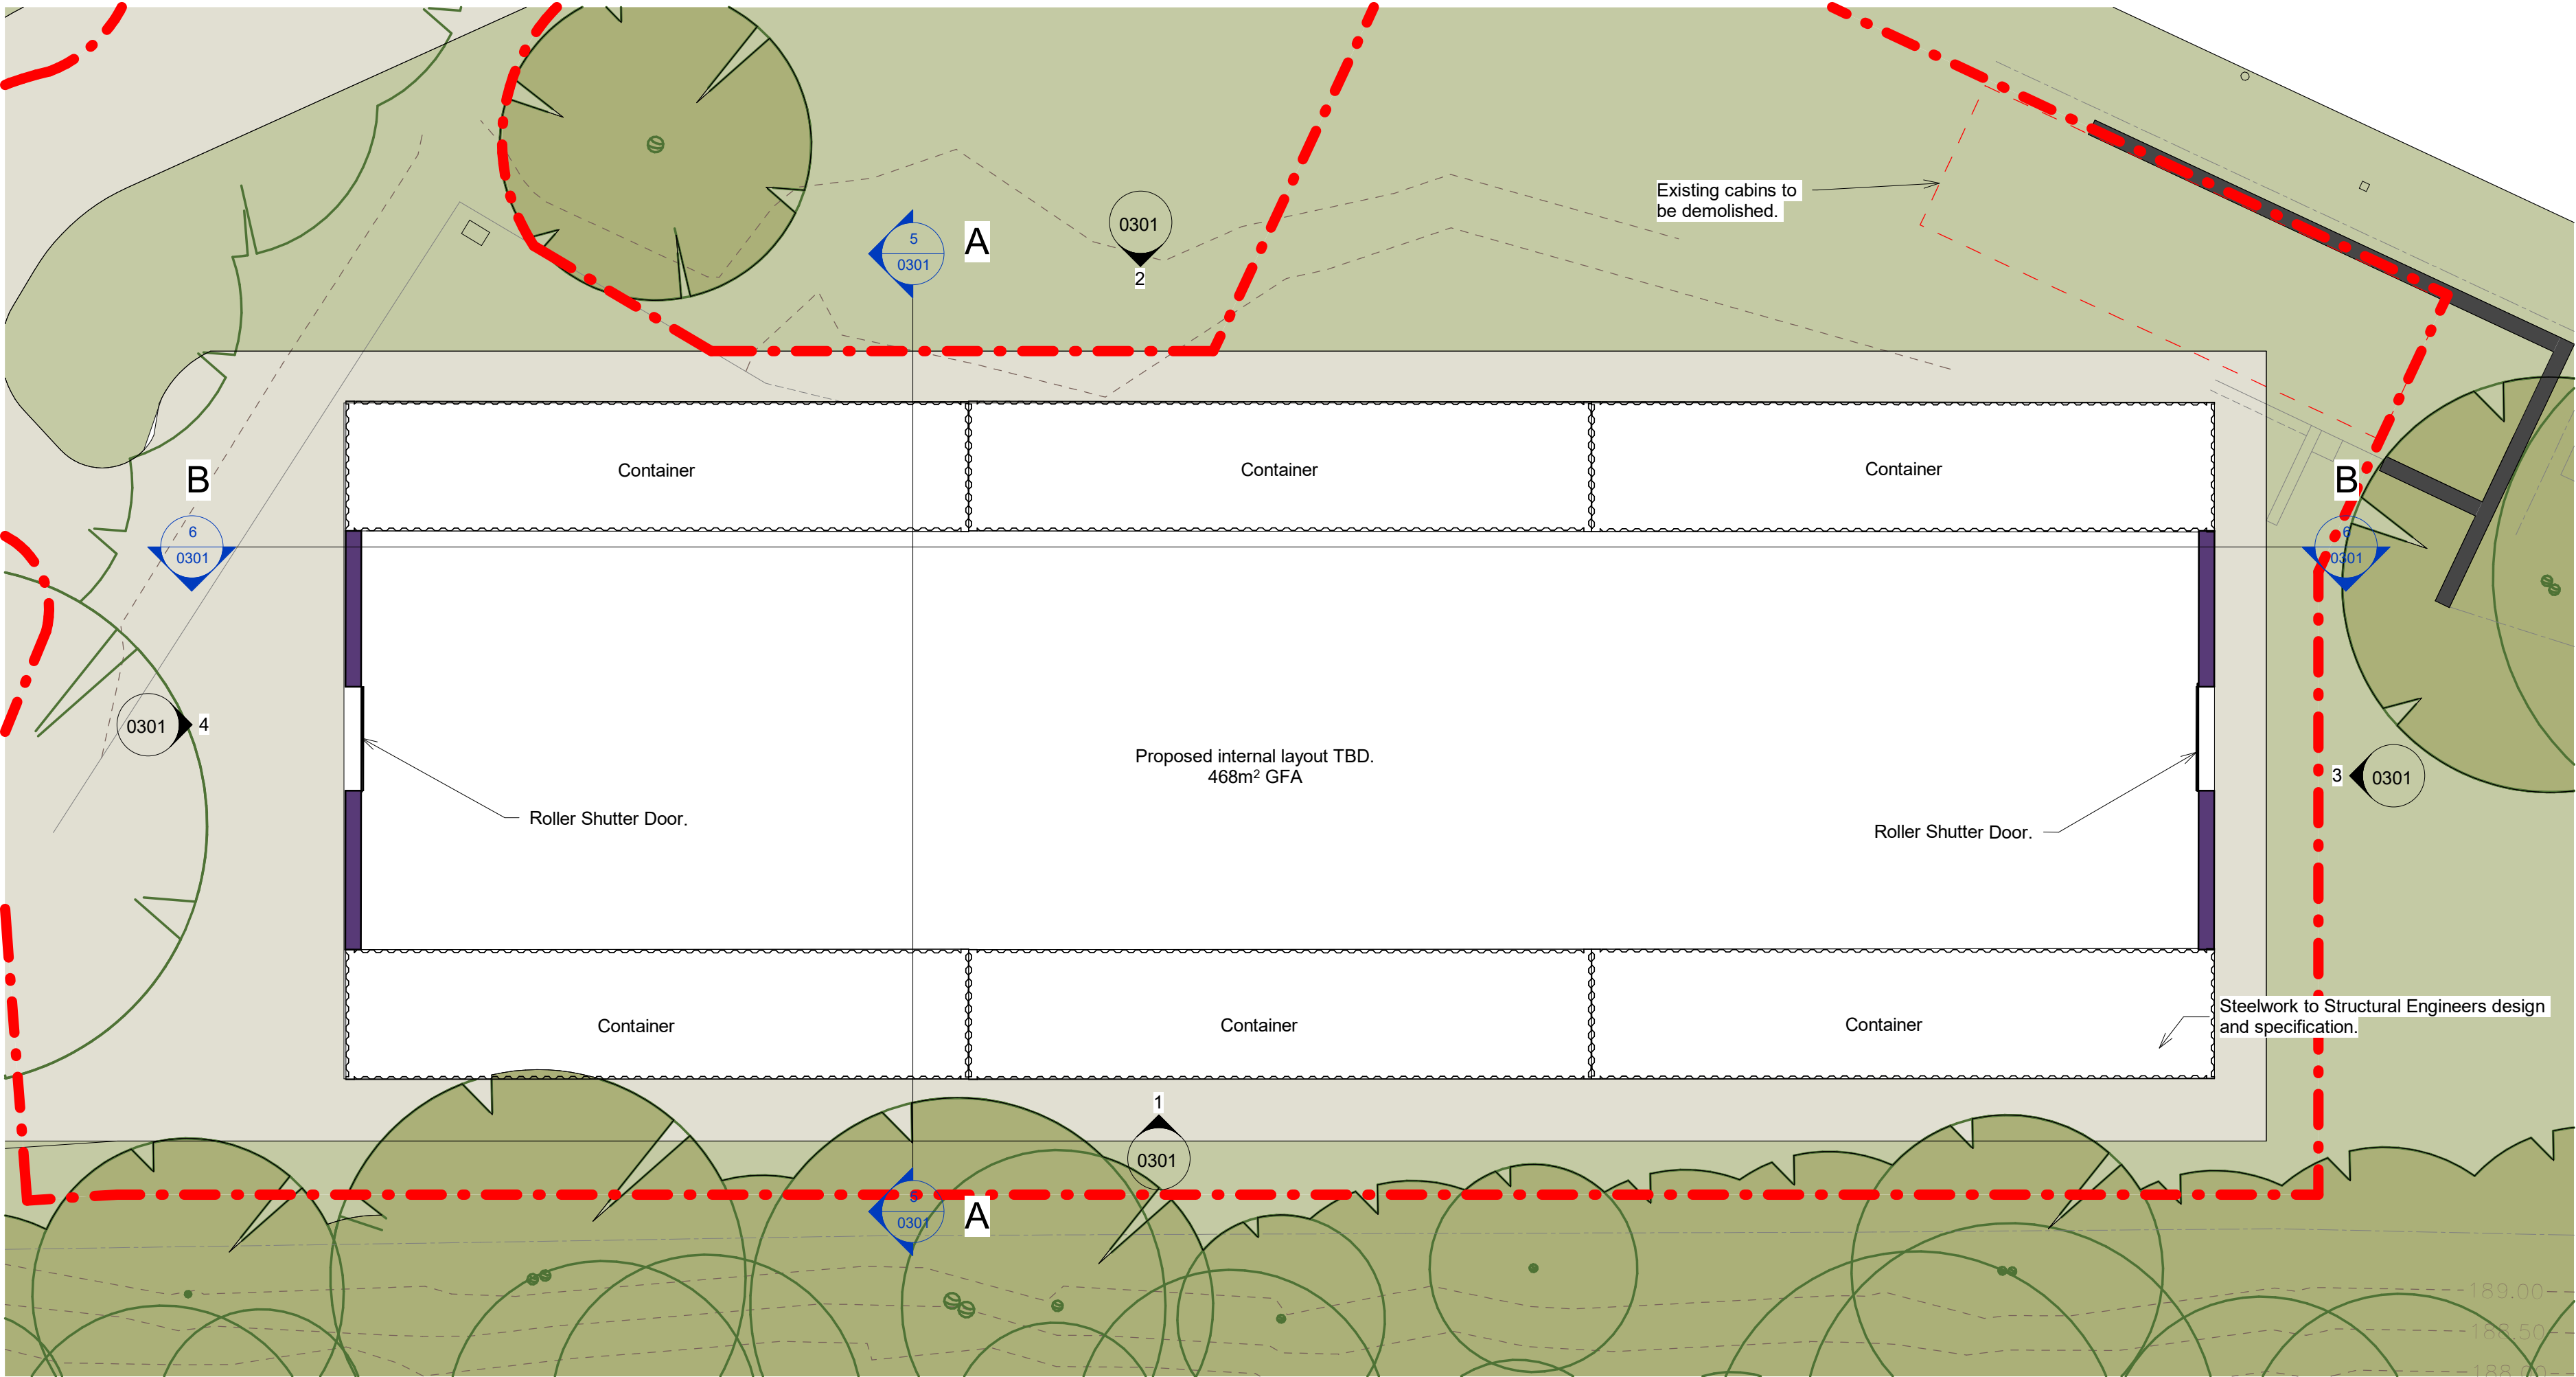


All heights, sizes and dimensions should be checked on site by the contractor before any work is put in hand.

Figured dimensions should be taken in preference to scaling and any errors or omissions reported to the architect at once.

This drawing has been prepared in accordance with the CDM (Construction Design and Management) and all foreseeable design risks to those involved or affected by construction have been avoided wherever possible.

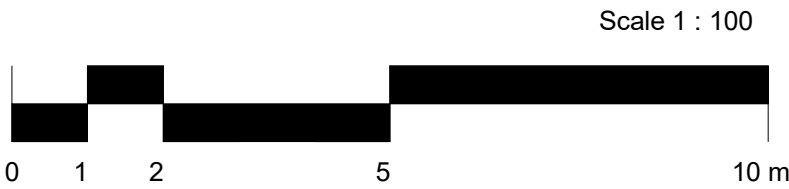

Proposed Ground Floor Plan
1 : 100


Rev	Date	By	Detail
-----	------	----	--------

Drawing status
S4 - Planning

Client
Alton Towers Resort



Project/Location
Alton Towers Resort,
Farley Lane,
Alton,
Stoke-On-Trent,
ST10 4DB.

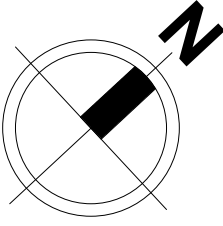

Drawing title
Proposed Floor Plan

Date	Drawn	Checked	Job No.
23/01/24	JAK	NJ	3296

Scale(s)
1 : 100 @A1

Drawing number	Revision
ATFB-SA-GW-XX-DR-A-0201	

SA SMYTHEMAN
ARCHITECTURAL

12 High Street, Tean,
Stoke-on-Trent
ST10 4DZ
T: +44 (0)1538 722097
E: mail@smytheman.co.uk
W: www.smytheman.co.uk

