


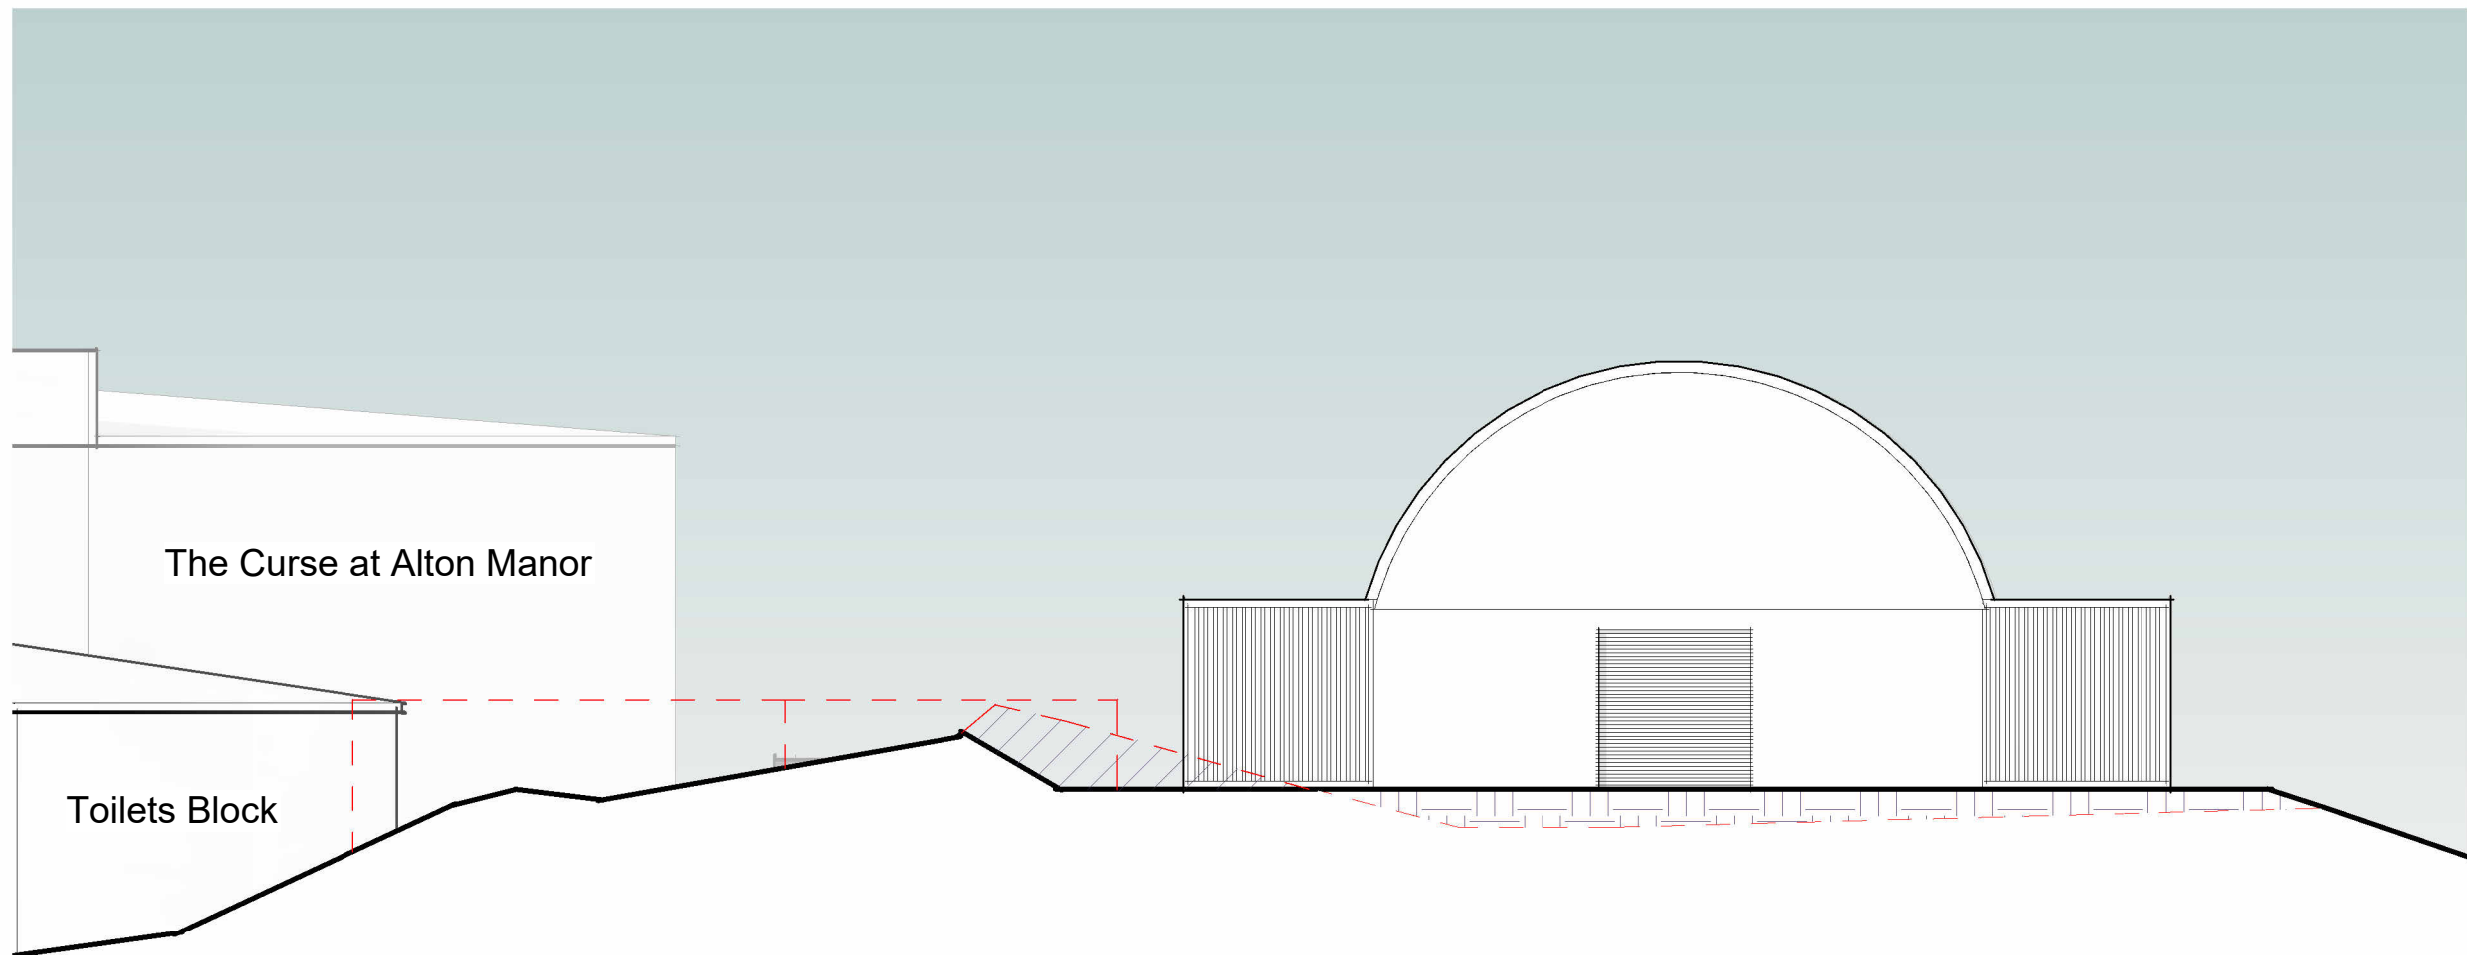


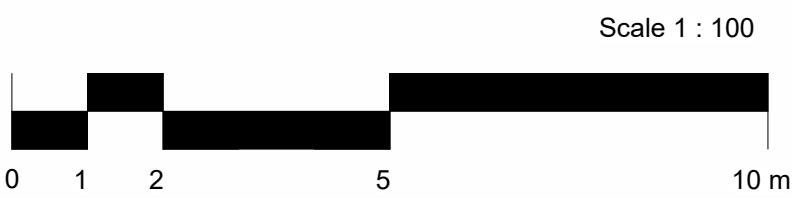


Proposed Front Elevation
1 : 100

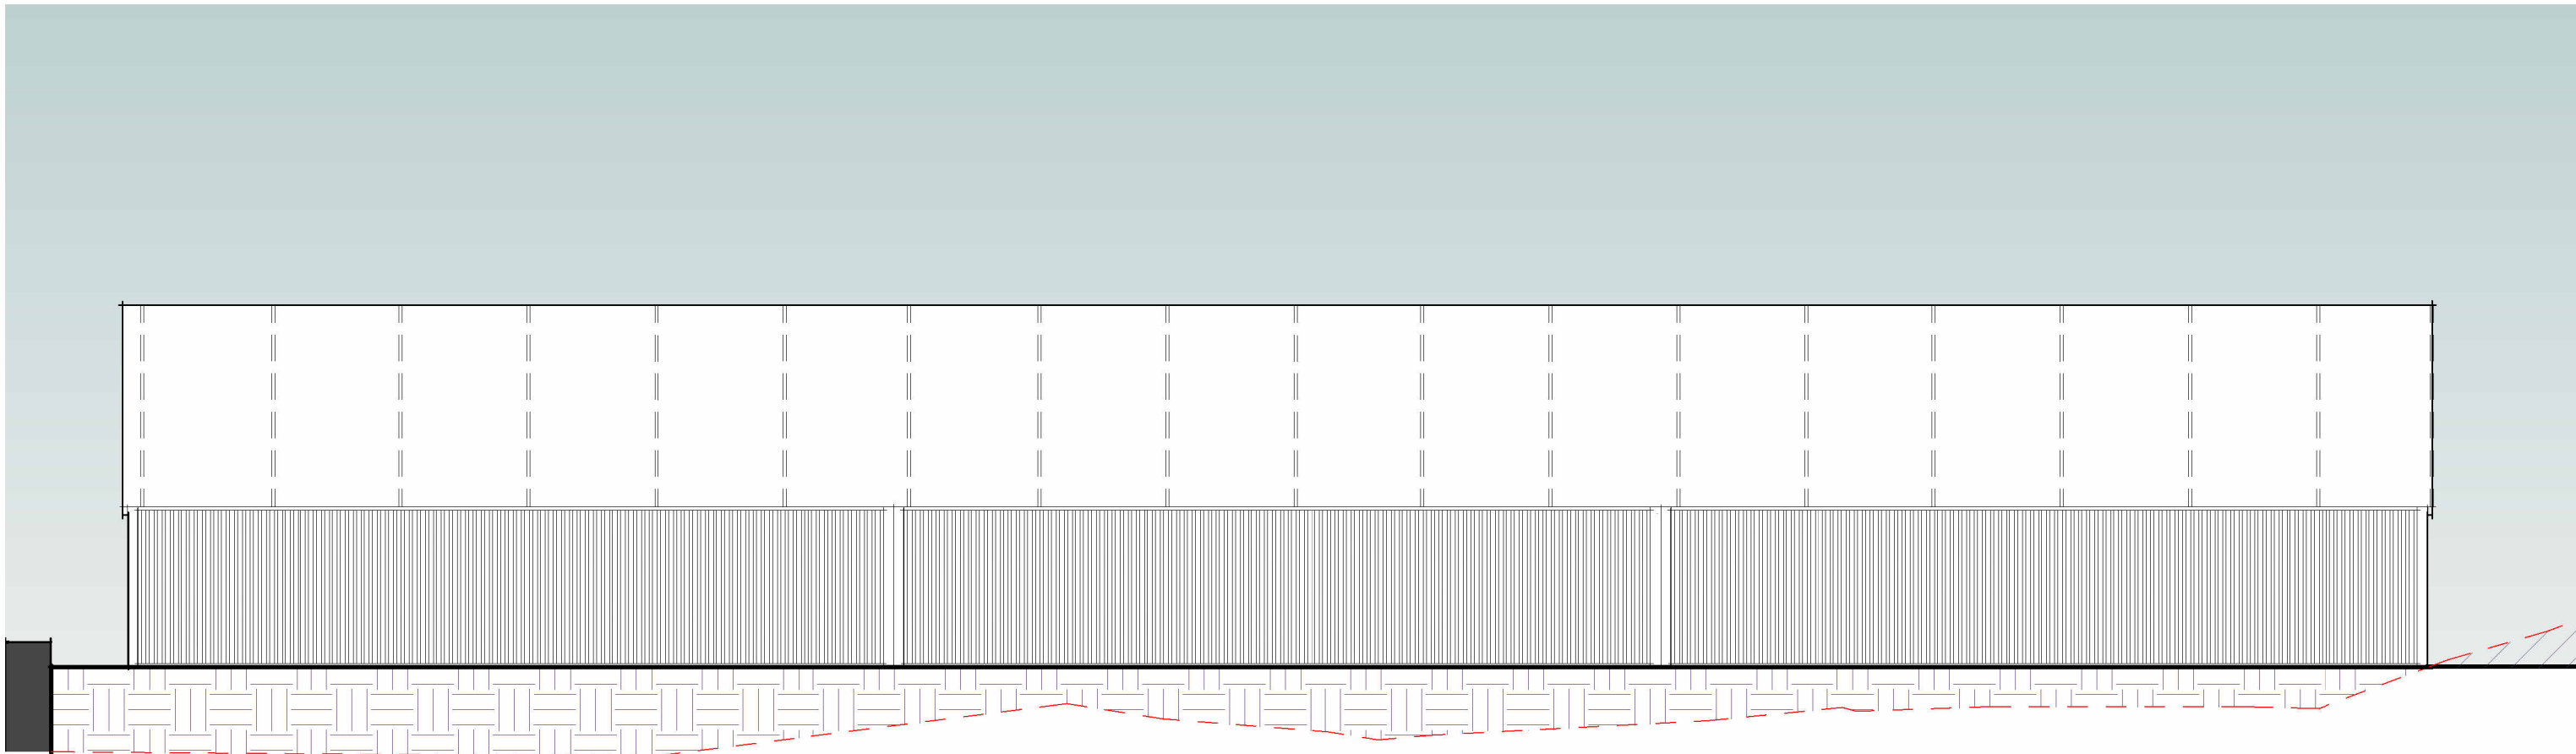

Proposed Side Elevation
1 : 100

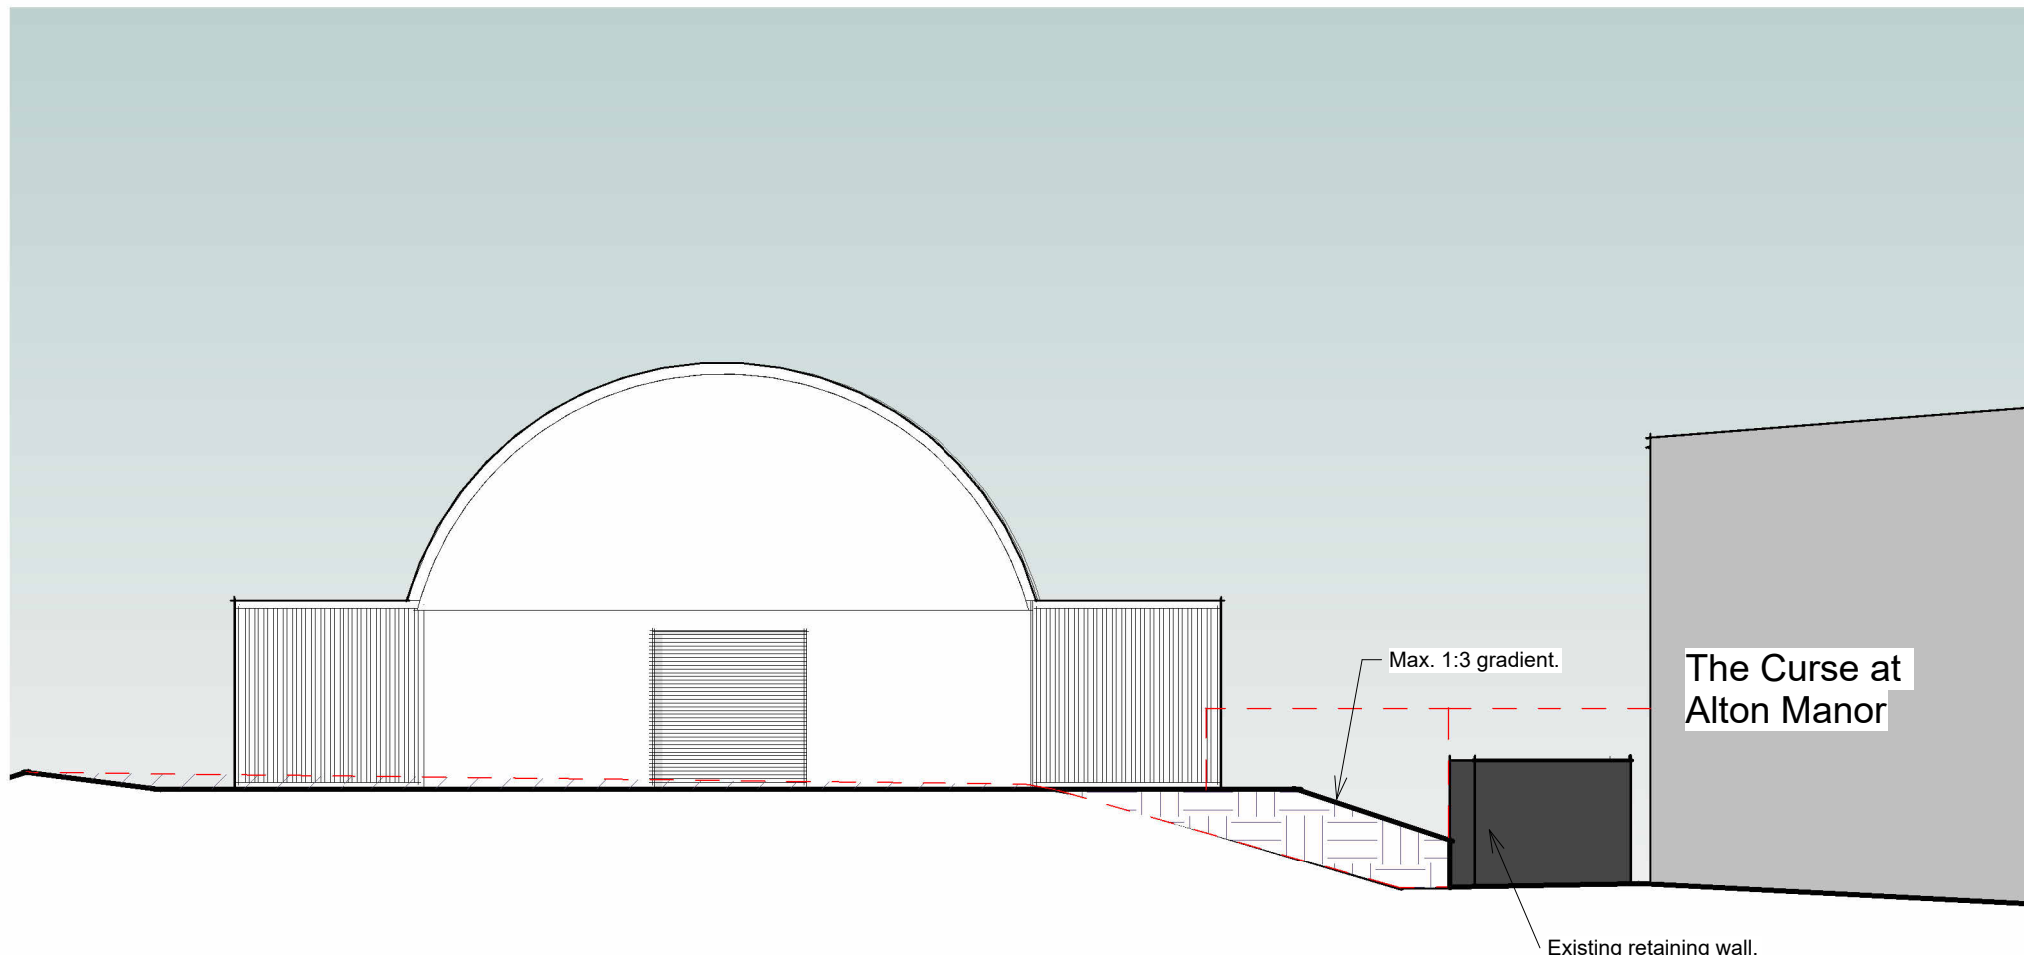


Proposed Rear Elevation
1 : 100

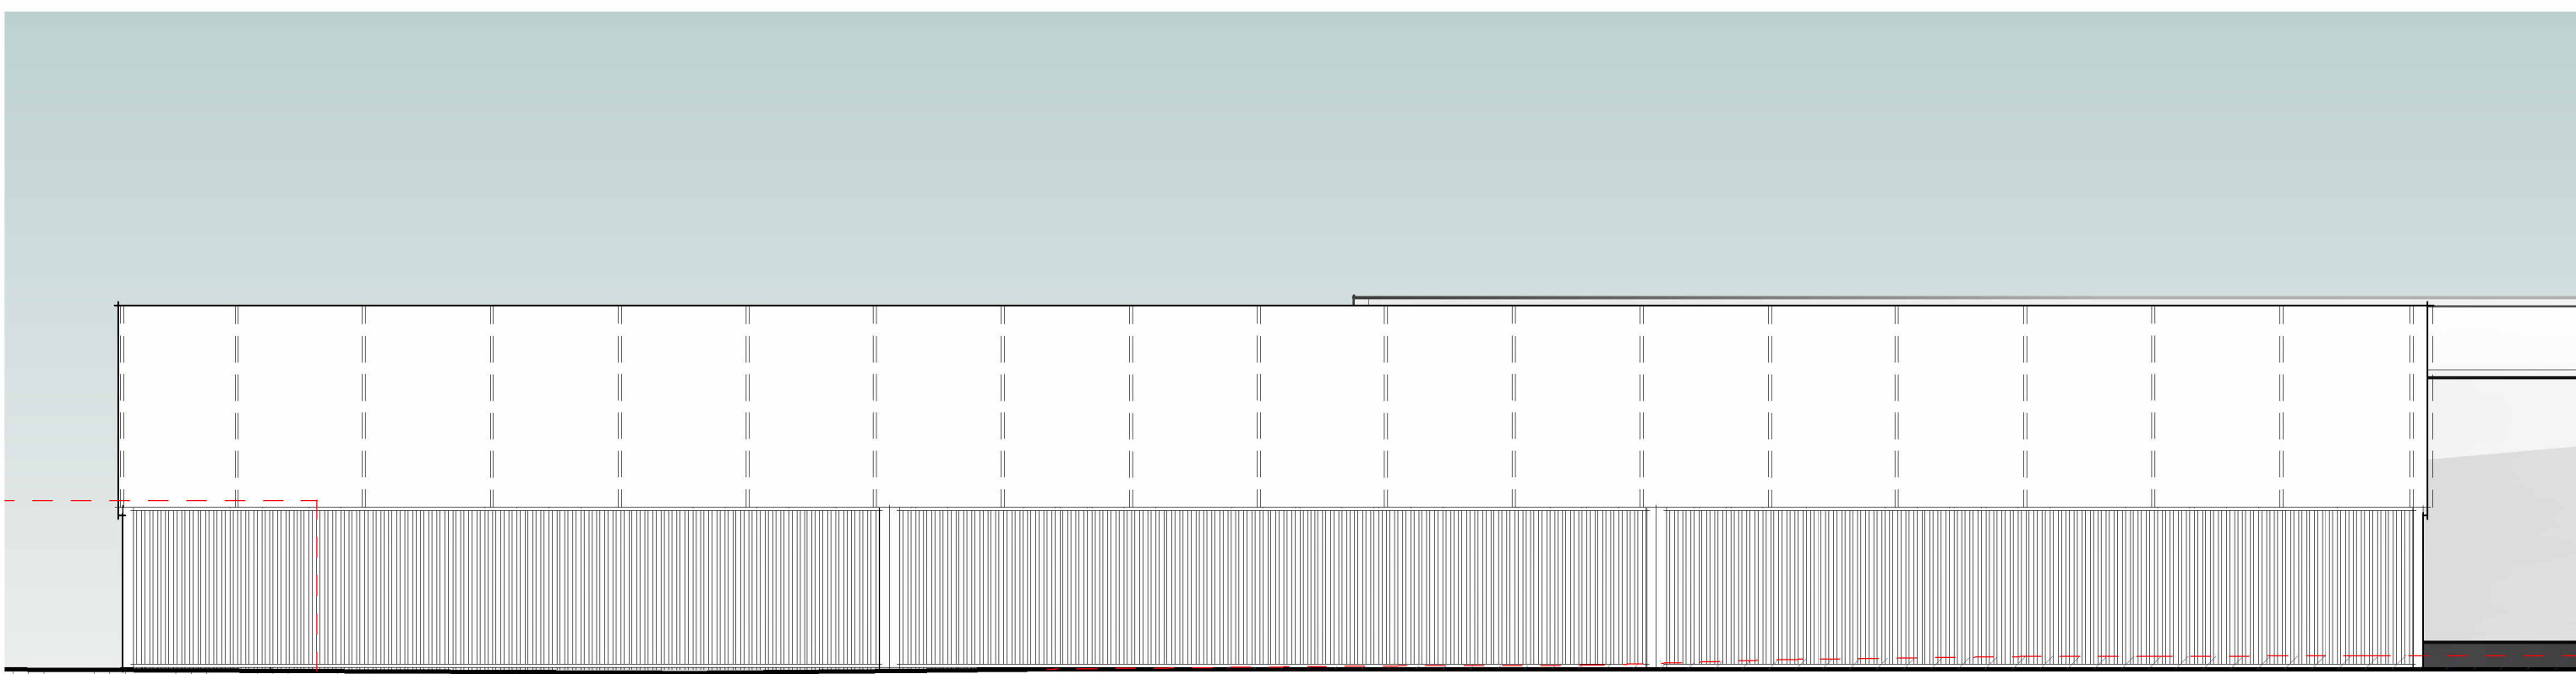


Proposed Side Elevation.
1 : 100

- Existing retaining walls
- Proposed ground cut.
- Existing buildings to be demolished/ removed.
- Proposed ground fill.

Proposed Key
1 : 20

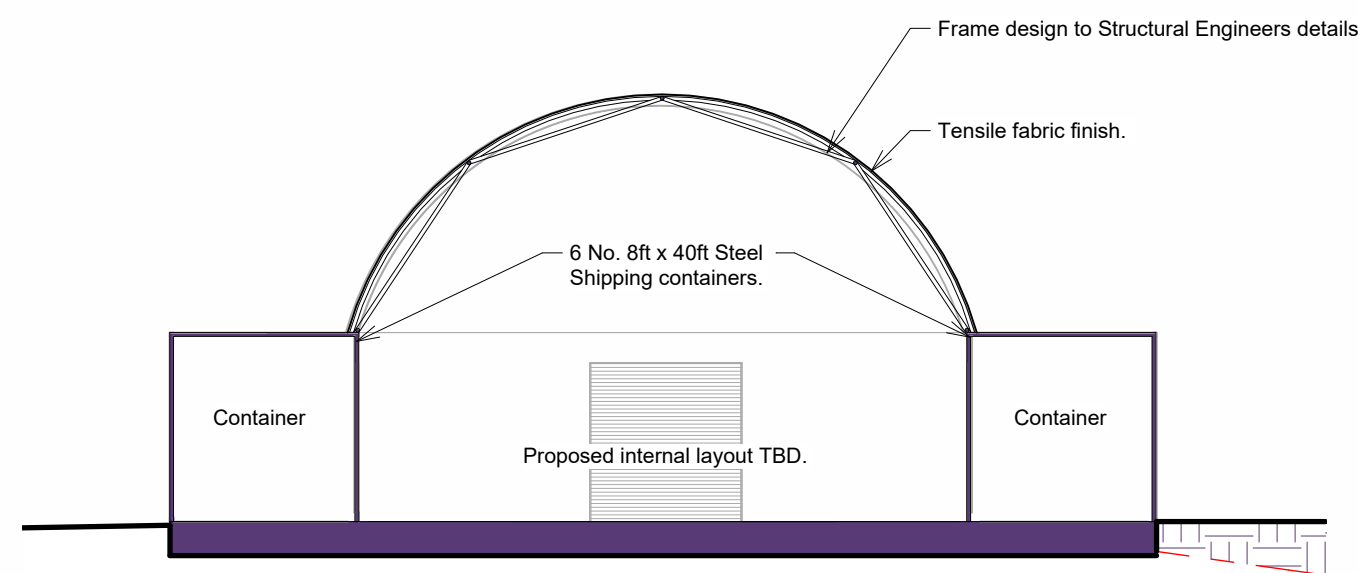

Section AA
1 : 100

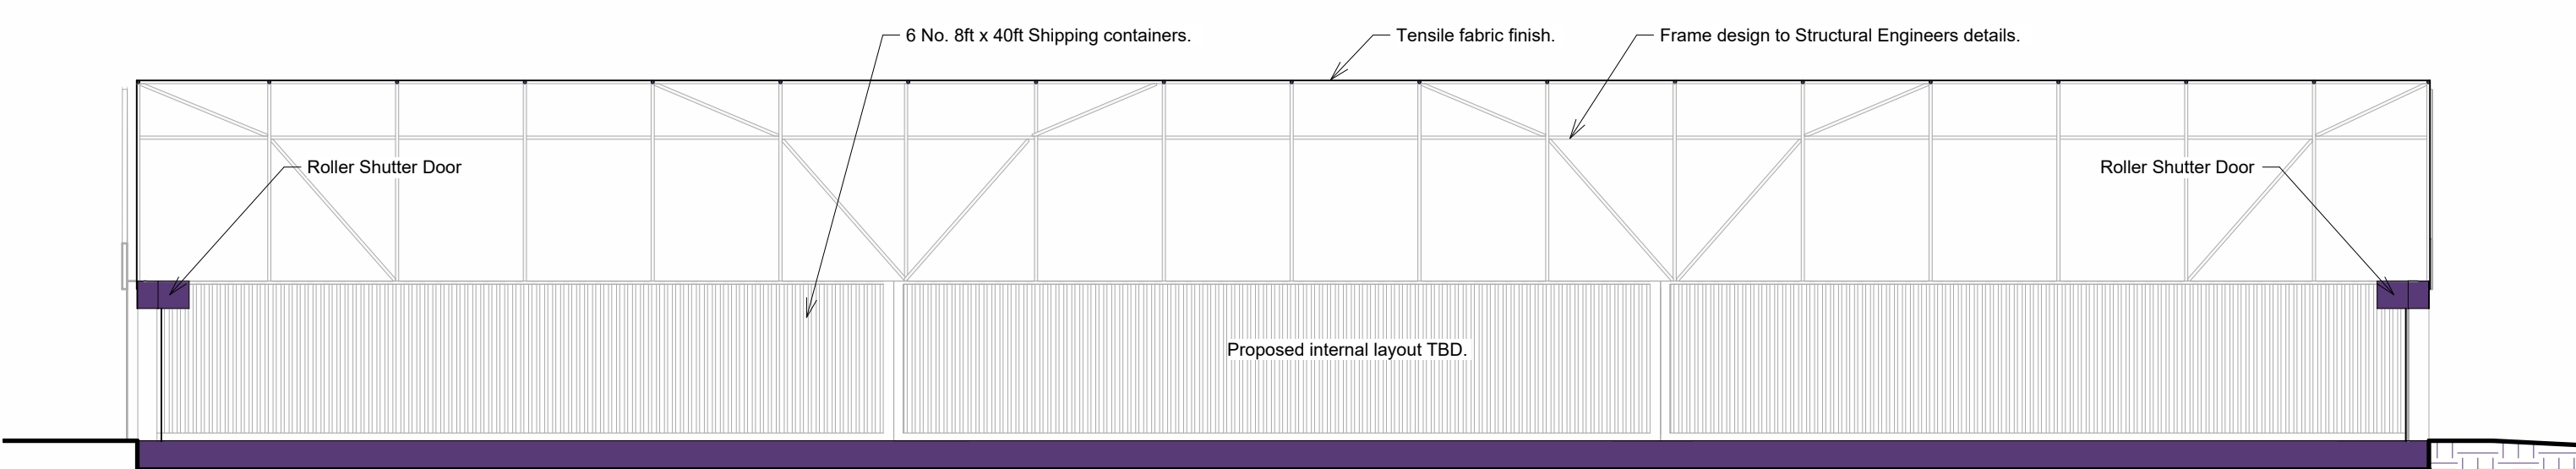

Section BB
1 : 100

Rev	Date	By	Detail
Drawing status			
S4 - Planning			
Client			
Alton Towers Resort			
			
Project/Location			
Alton Towers Resort, Farley Lane, Alton, Stoke-On-Trent, ST10 4DB.			
Drawing title			
Proposed Sections and Elevations			
Date	Drawn	Checked	Job No.
05/02/24	JAK	NJ	3296
Scale(s)			
As indicated @A0			
Drawing number		Revision	
ATFB-SA-GW-XX-DR-A-0301			
 12 High Street, Tean, Stoke-on-Trent ST10 4DZ T: +44 (0)1538 722097 E: mail@smytheman.co.uk W: www.smytheman.co.uk			
			