
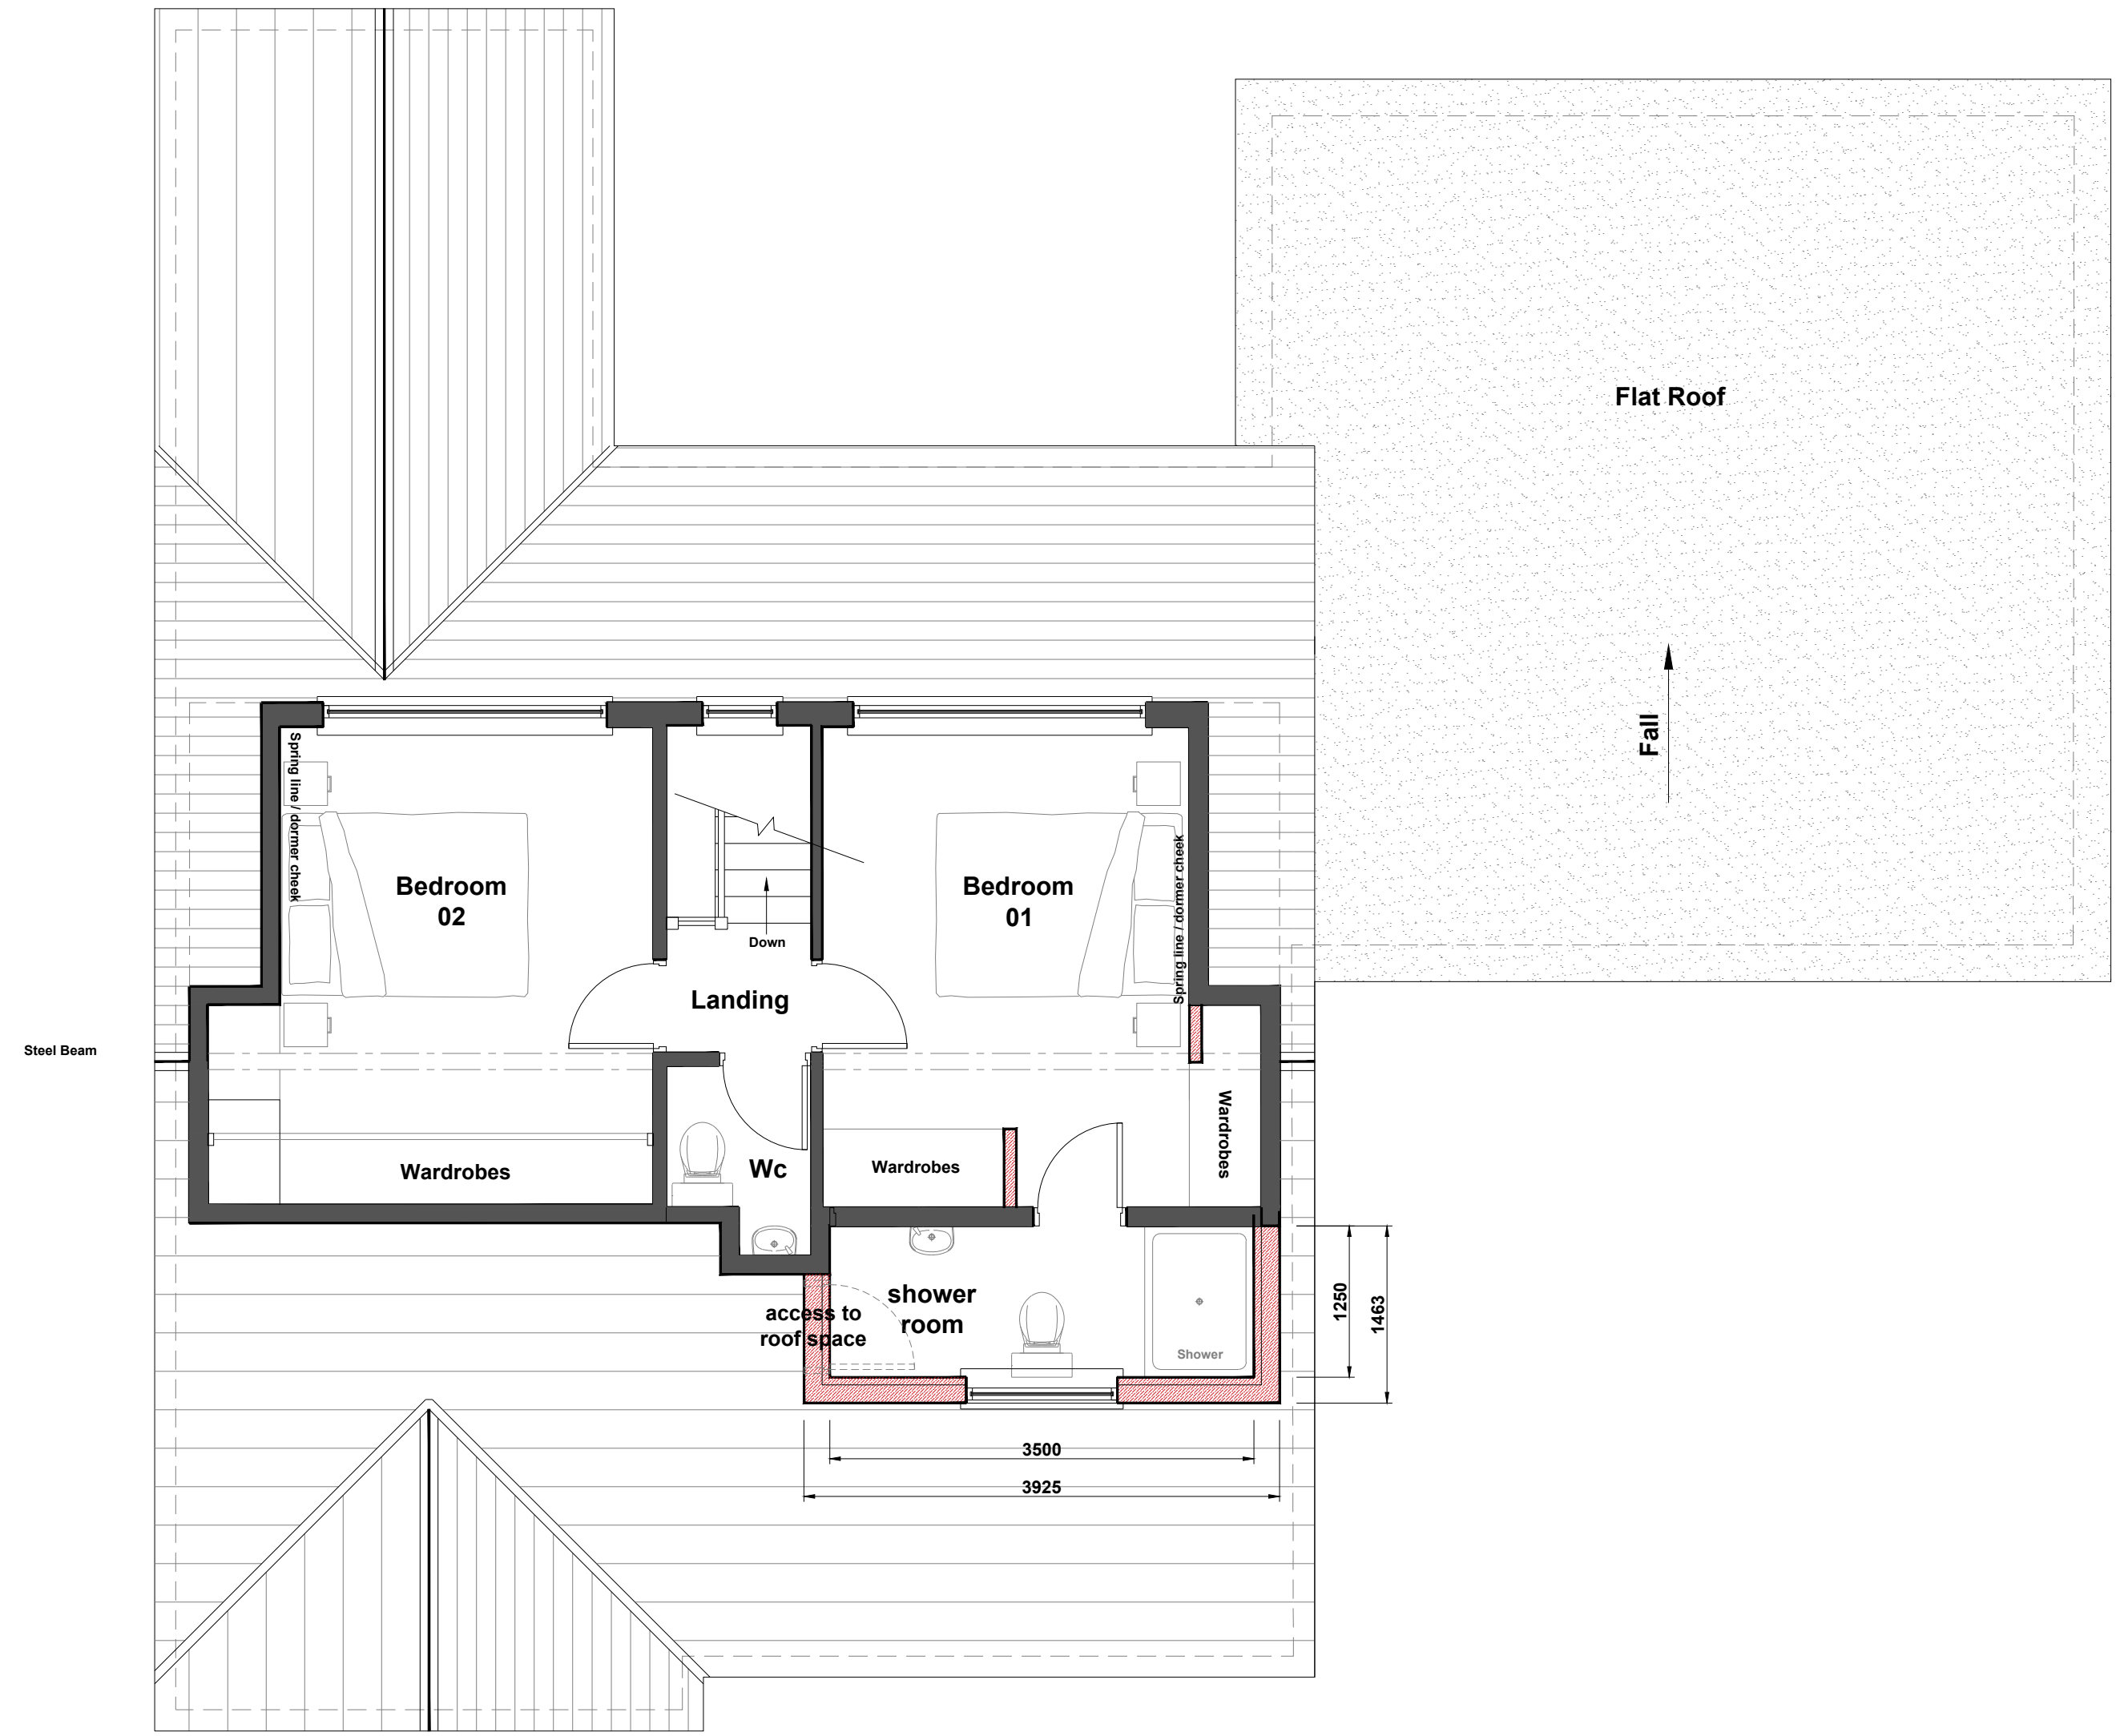


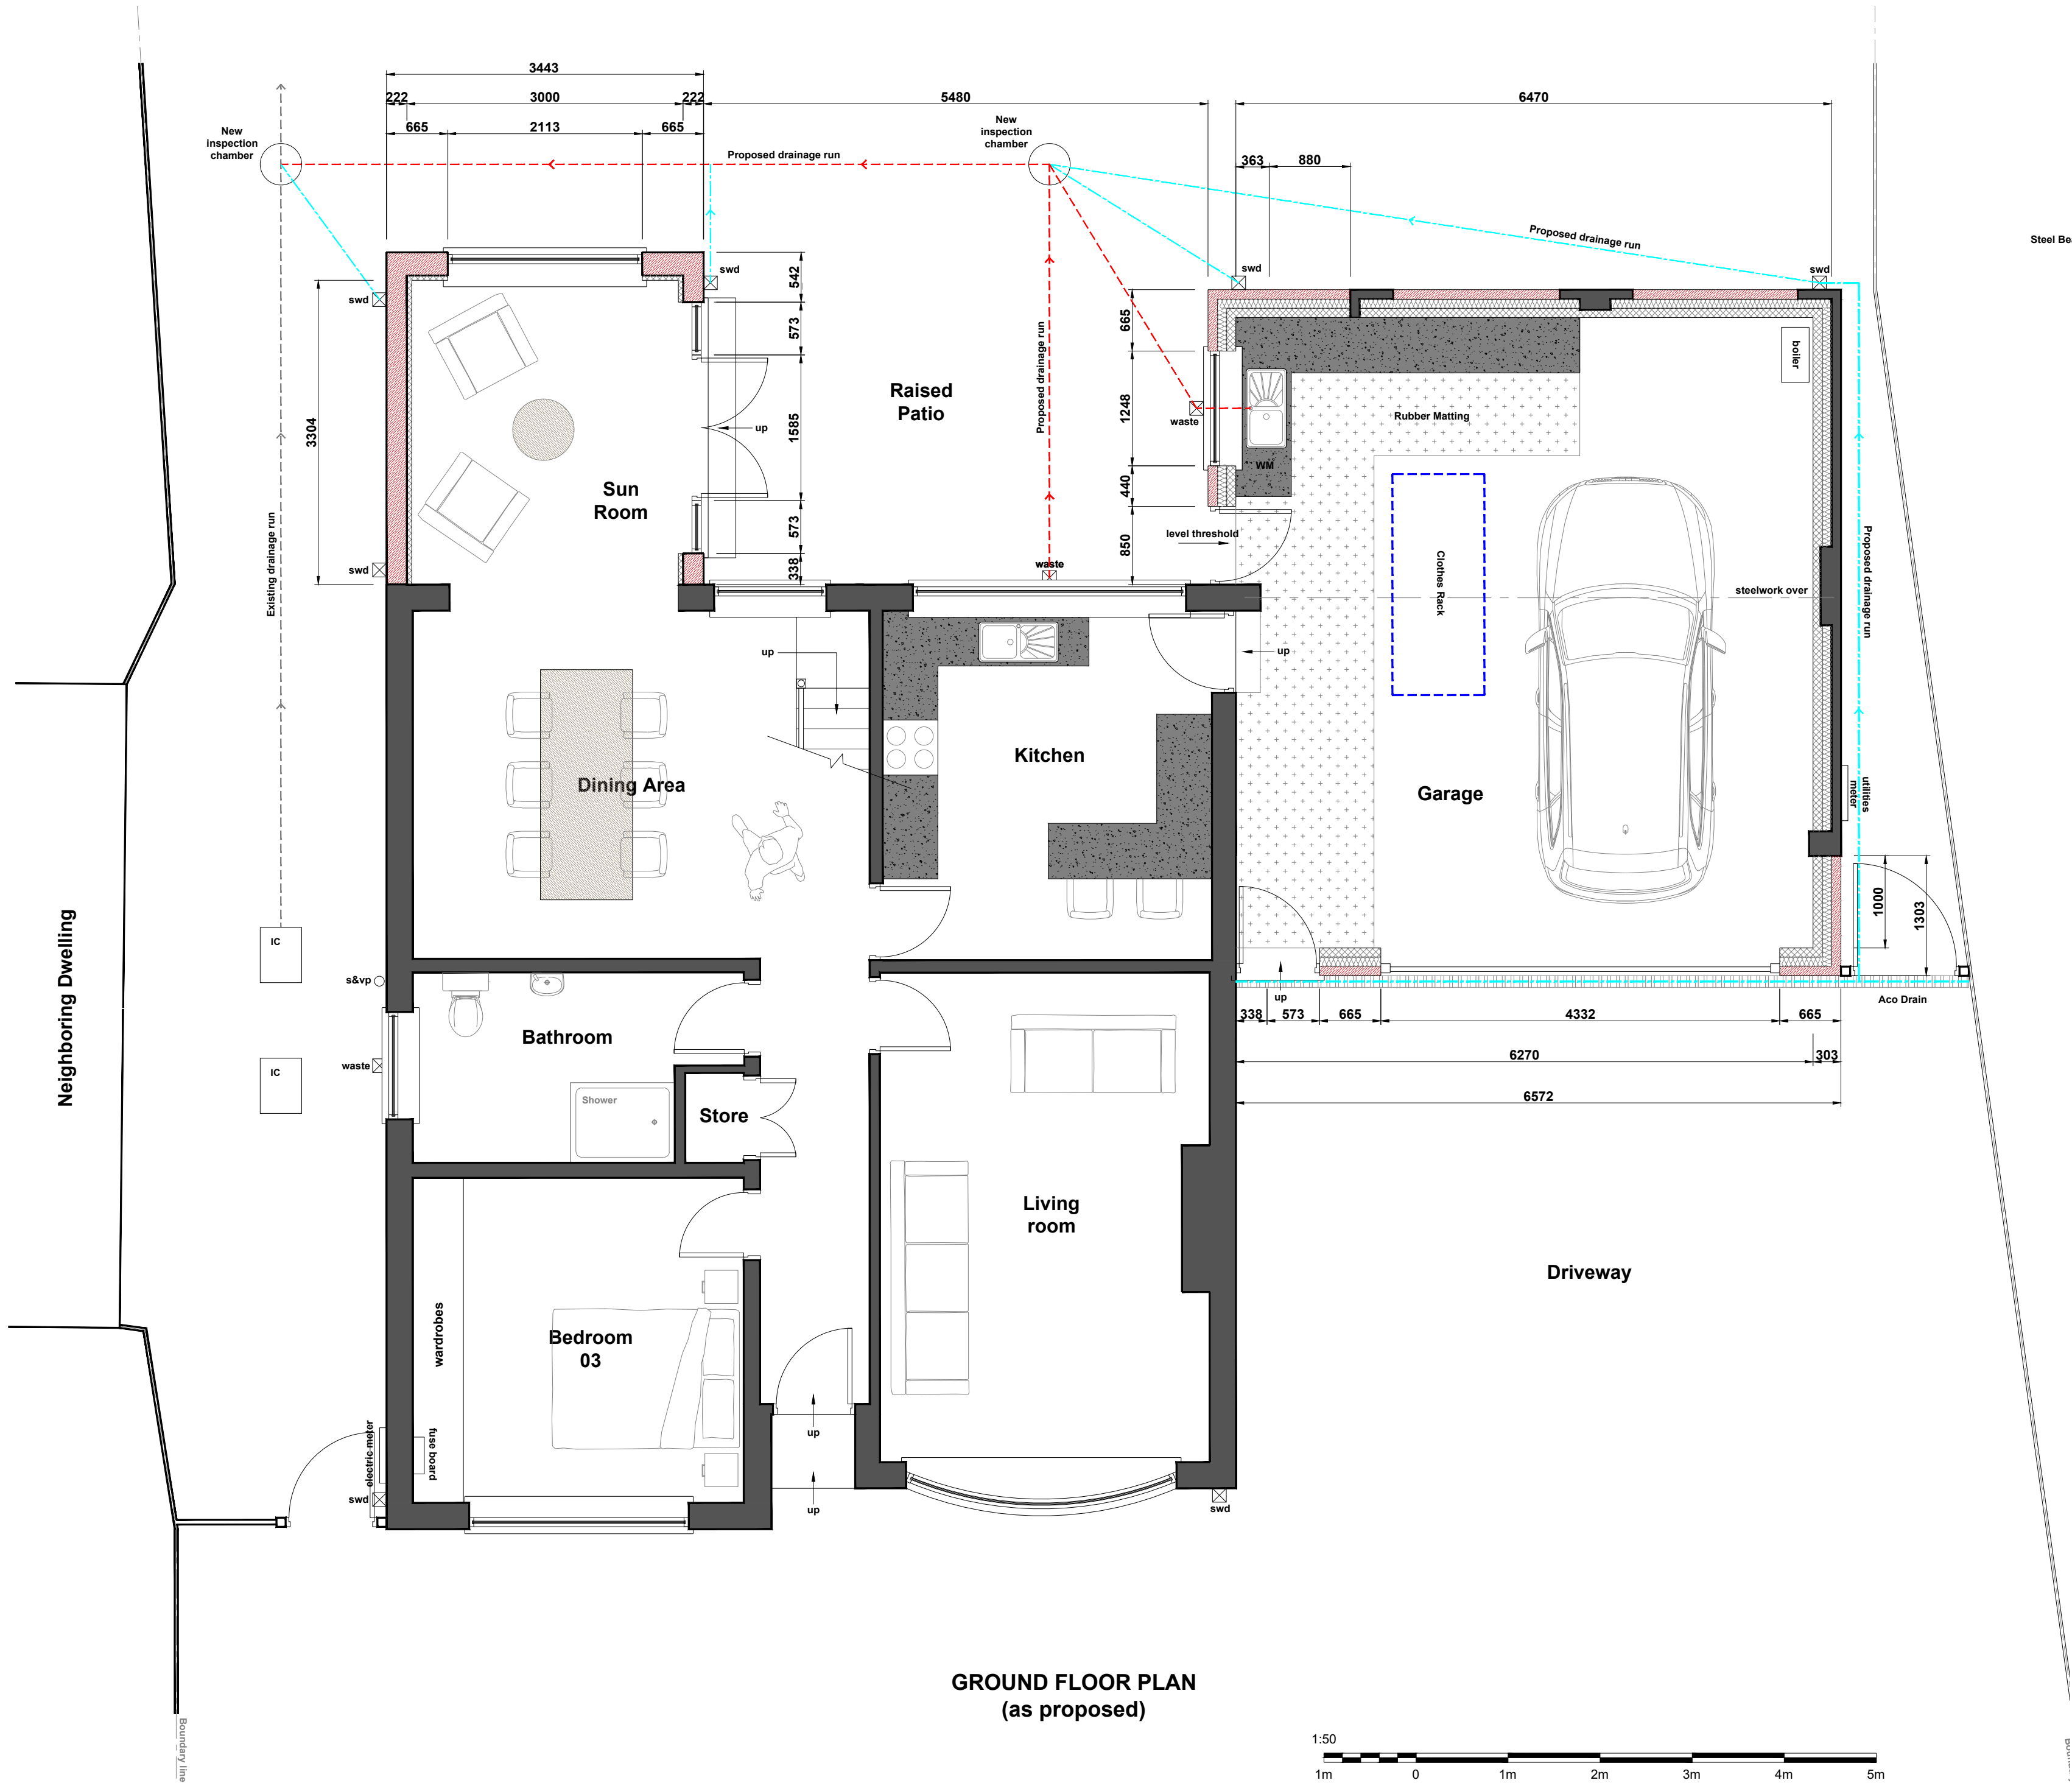

Notes

This drawing is not to be used on site unless issued for construction.

All dimensions to be verified on site prior to the commencement of any work or the production of any fabrication drawings.

All setting out is to be checked and confirmed on site.

All levels are to be checked and confirmed on site.

All discrepancies to be reported to the Architect.

All building work is to comply with the full planning approval, including satisfaction of any stipulated conditions to the satisfaction of the Local Authority Planning Department.

This drawing is to be read in conjunction with all related Architect's and Engineer's drawings and any other relevant information.

This drawing is copyright © of Tom Withers Architecture Ltd.

P2

Client Proposal.

01.02.24

P1	Client Proposal.	31.01.24
No.	Revision/Issue	Date:
TWA TOM WITHERS ARCHITECTURE Tom Withers Architecture Ltd 5 The Courtyard, Greenfield Industrial Estate, Back Lane, Congleton, Cheshire, CW12 4TR Tel: 01260 277175 Email: info@tomwithersarchitecture.co.uk		
Project Details: Proposed single storey rear extension, extension of existing double garage and new flat roof dormer to front elevation. For: Mr & Mrs P Baskerville 33 Church Road, Brown Edge, Stoke on Trent, ST6 8RA		
Status: As Proposed		Sheet No:
Date: January 2024		Planning Drawings 190124-003-P2
Scale: 1:50 Plans @ A1		Drawn By: TW