


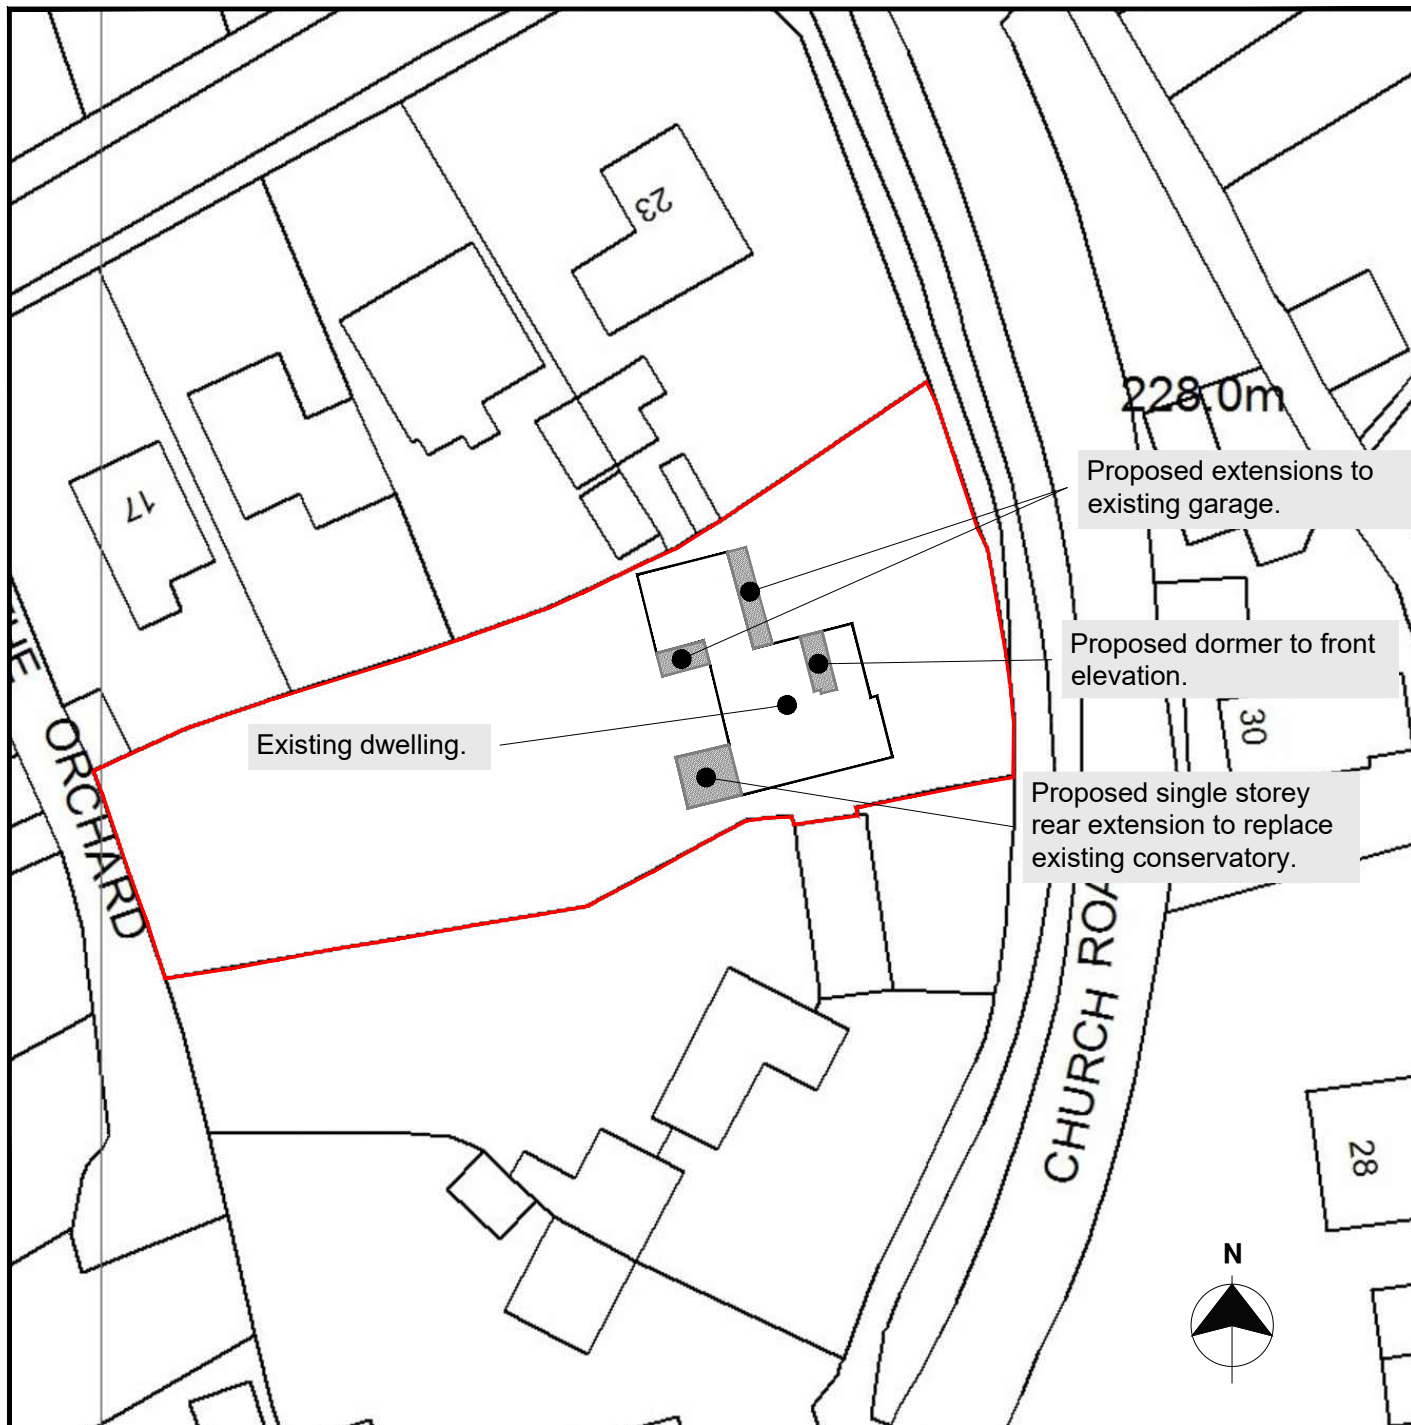

TWA

TOM WITHERS ARCHITECTURE

Tom Withers Architecture Ltd

5 The Courtyard,
Greenfield Industrial Estate, Congleton,
Cheshire, CW12 4TR.
Tel: 01260 277175

Email: info@tomwithersarchitecture.co.uk

Project Details:

Proposed single storey rear extension, extension of existing double garage and new flat roof dormer to front elevation.

33 Church Road,
Brown Edge,
ST6 8RA.
For: Mr P Baskerville

Revisions: P0 Planning Application Issue. 06.02.2024

Date: Feb 2024	Status: As Proposed	Sheet No: Planning Drawings 190124-005-P0
Scale: 1:500 @ A4 Block Plan	Drawn By: MC	