



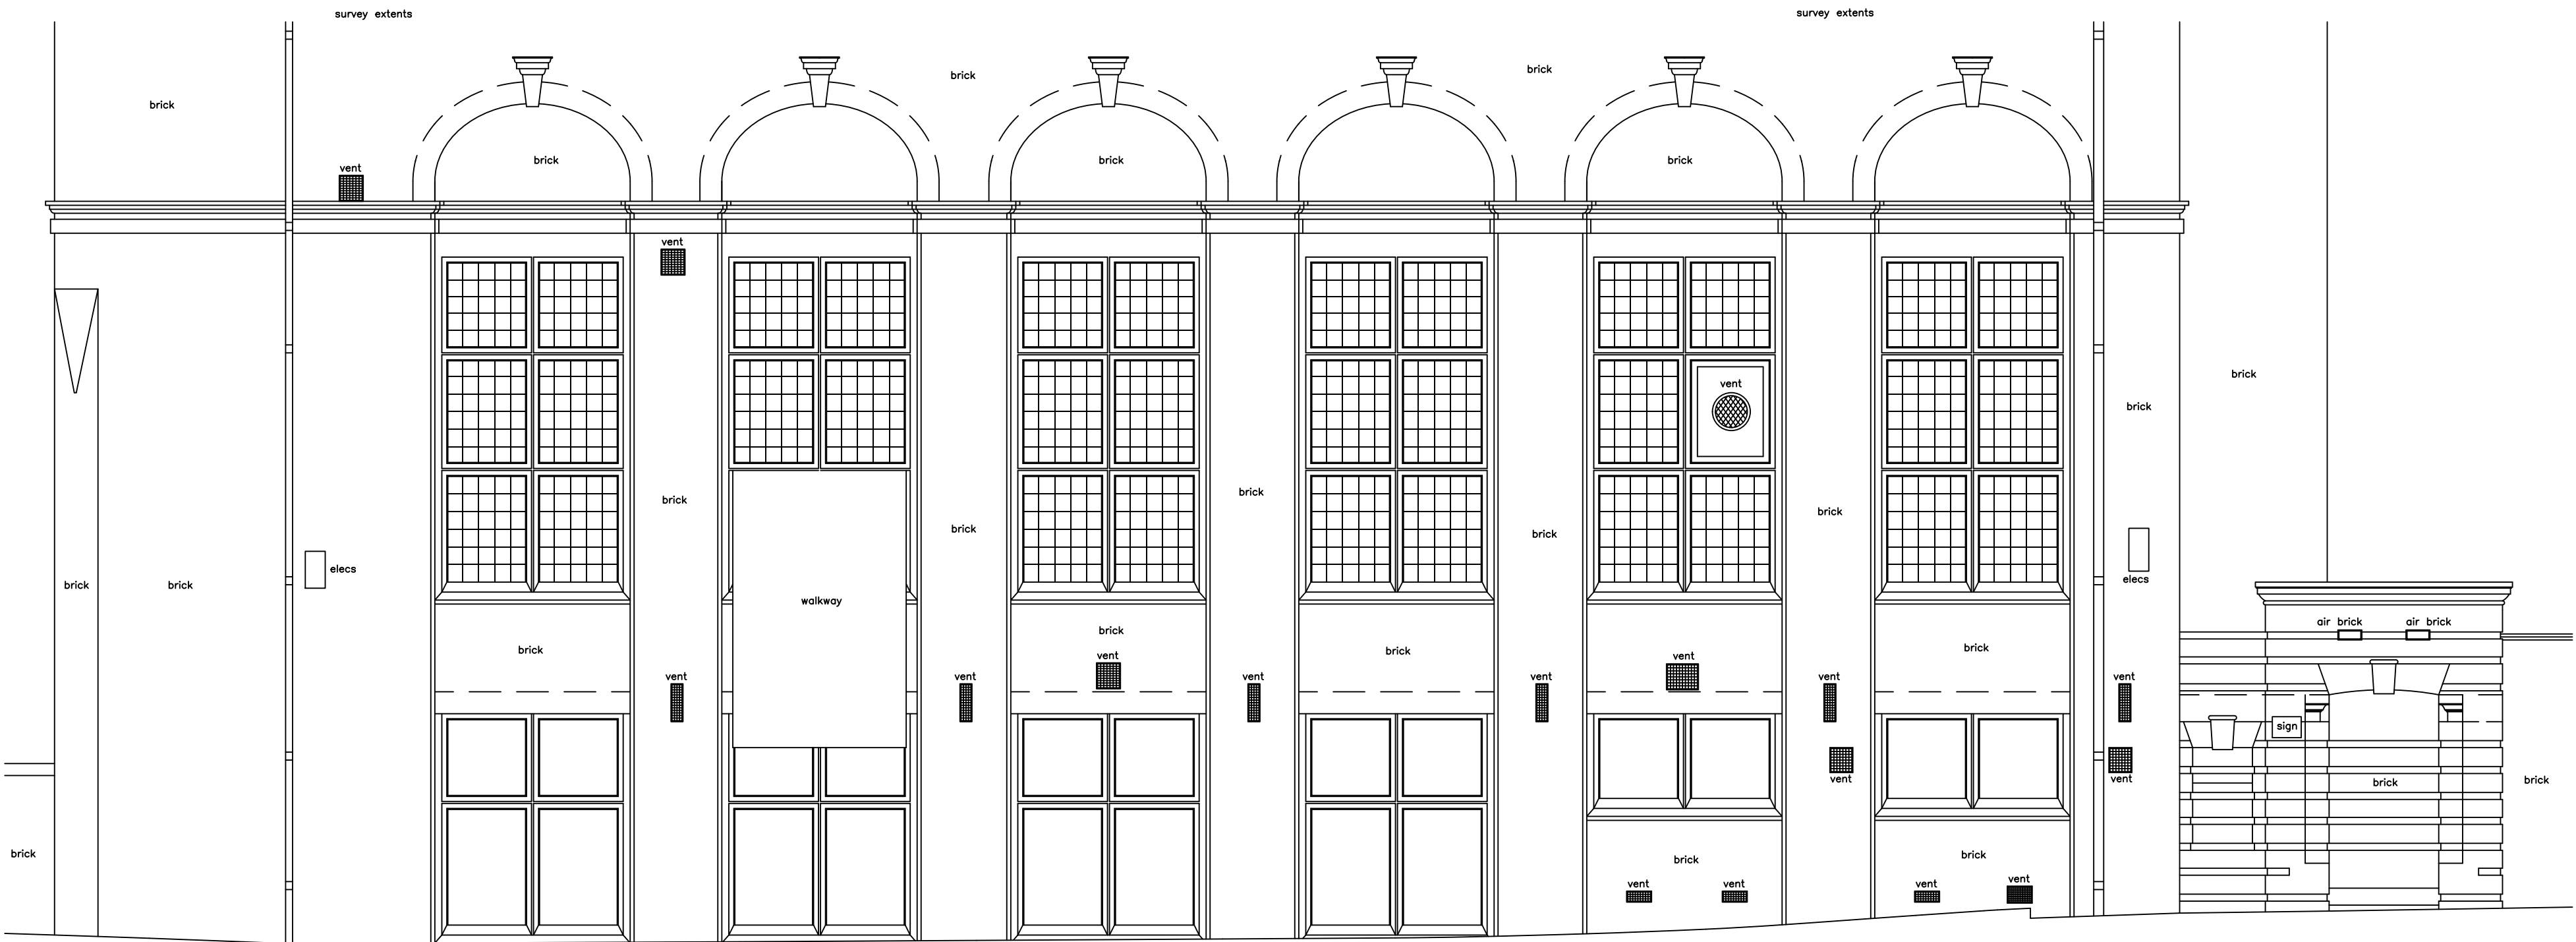

Datum 99.00m

WEST ELEVATION

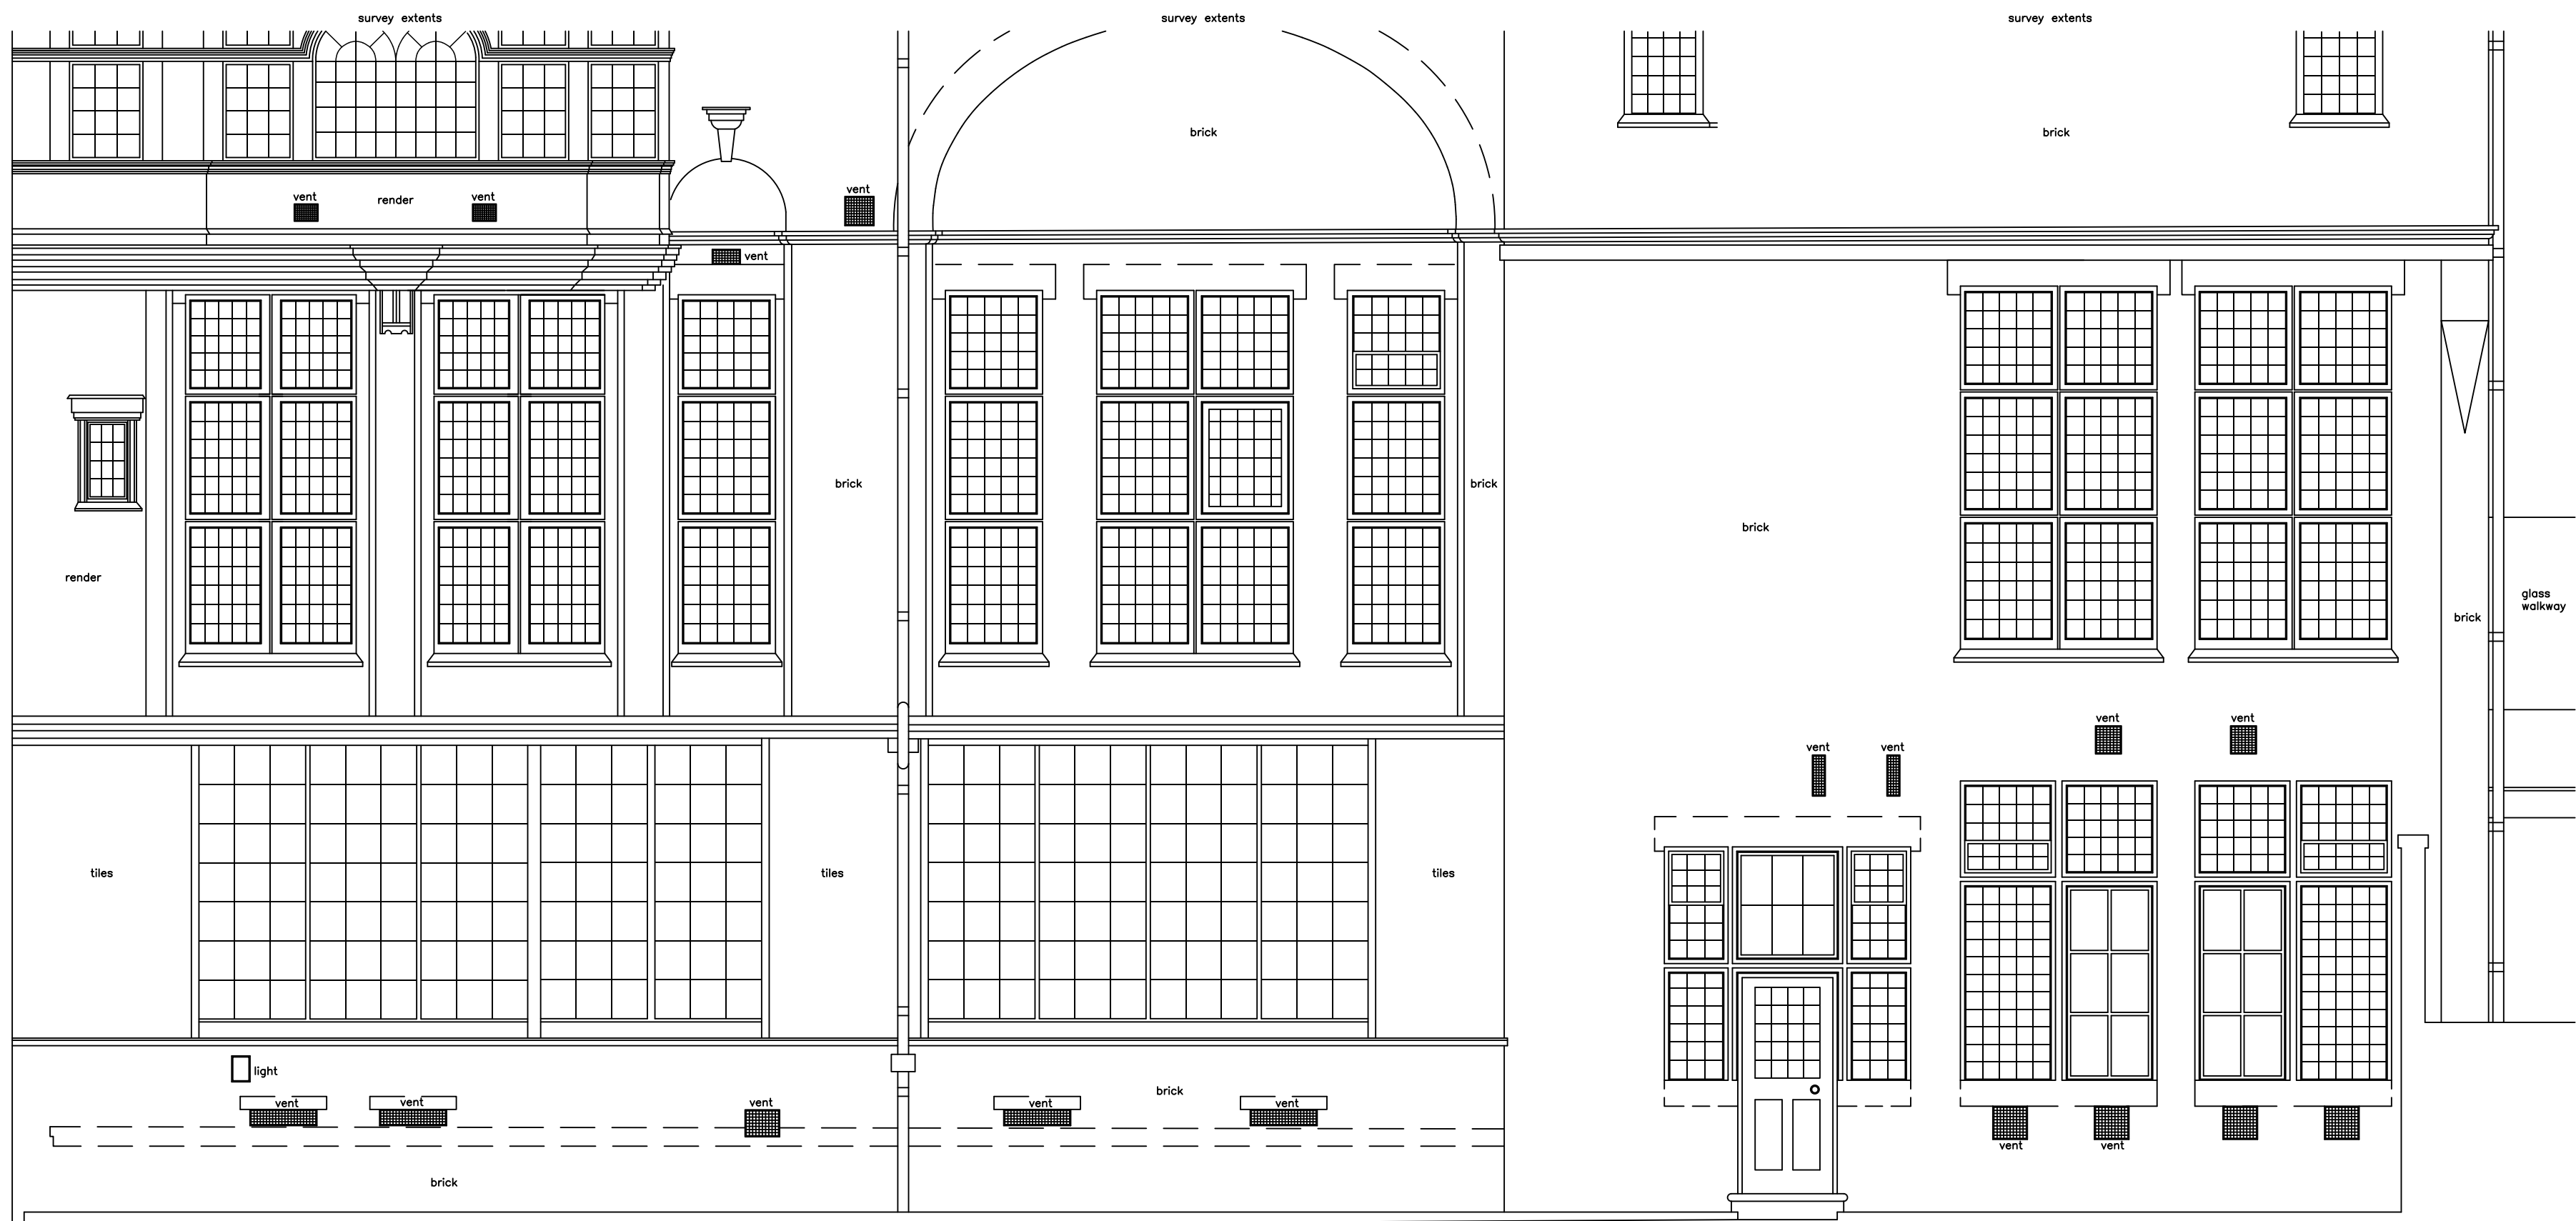

Datum 99.00m

NORTH ELEVATION

NOTES

GENERAL NOTES :-

ALL LEVELS ARE IN METRES RELATED TO AN ASSUMED DATUM LOCATED ON FINISHED FLOOR IN ENTRANCE WAY AS SHOWN. (value 100.00m).
THIS DRAWING HAS BEEN PRODUCED WITH A PLOT SCALE ACCURACY OF 1:50

BUILDING SURVEY KEY :-

2.3	room height	hw	hot water tank
1/b	floor boards	ic	inspection cover
#	pipe diameter	il	inlet level
a/b	air brick	mb	manhole cover
ab	alarm box	OSBM	odour survey bench mark
ah	arch head	q/iles	quarry tiles
bd	back drop	rad	radiator
bk	brick	rl	roof light
conc	concrete	rw	rain water pipe
cr	cable riser	sfc	soil filled chamber
db	door box	sh	floor to sill height
dh	door height	sp	arch springing point height
dp	depth	sp	soil pipe
g/mtr	electricity metre	susc	suspended ceiling
elec	electricity	svp	soil vent pipe
f/p	fire place	Lrall	heated towel rail
fl	floor level	TBM	temporary bench mark
fh	floor to head height	tl	threshold level
fs	floor to sill height	top	top of cap
g/mtr	gas metre	top	top of pipe
gr	gas riser	tot	top of tank
hd	hand dryer	u/s	underside height
hr	heater	U/L	unable to lift
		vp	vent pipe
		wf	water fountain
		wfc	water filled chamber
		wp	waste pipe

SERVICES KEY :-

strip light	alarm keypad
light	intercom
wall light	alarm control panel
emergency light	speaker
spot light	projector
pull cord	closed circuit tv
vent/extractor	sensor
switch	network point
light switch	coaxial aerial
fused switch	smoke detector
isolator switch	heat detector
cooker switch	fire alarm siren
fuse	fire alarm glass
blank socket	fire sprinkler
single socket	fire blanket
double socket	water fire extinguisher
ceiling socket/fuse/switch	co2 fire extinguisher
thermostat	powder fire extinguisher
card access point (wipe card)	fire extinguisher
emergency door release	fire alarm control panel

0 0.5 1 2 3 4 5

MIDLAND SURVEY LTD

HEAD OFFICE

Cromwell House, Westfield Road, Southam, Warwickshire, CV47 0JH.
Tel: 01926 810811 Fax: 01926 810812
E-Mail: mail@midlandsurvey.co.uk
www.midlandsurvey.co.uk

Client SPELLER METCALFE MALVERN LIMITED

Project NICHOLSON INSTITUTE (LIBRARY), STOCKWELL STREET, LEEK, ST13 6DW

Title ELEVATIONS

Date JULY 2023

Scale 1:50BA1

Dwg No 96954 /2

Surveyor J.M.P/P.K.G

Checked S.P

TOPOGRAPHICAL (LAND) SURVEYORS / UTILITY SURVEYORS
BUILDING MEASUREMENT SURVEYORS / 3D LASER SCANNING



© Copyright Midland Survey Ltd. Reproduction of this information is prohibited without written authorisation from Midland Survey Ltd.