




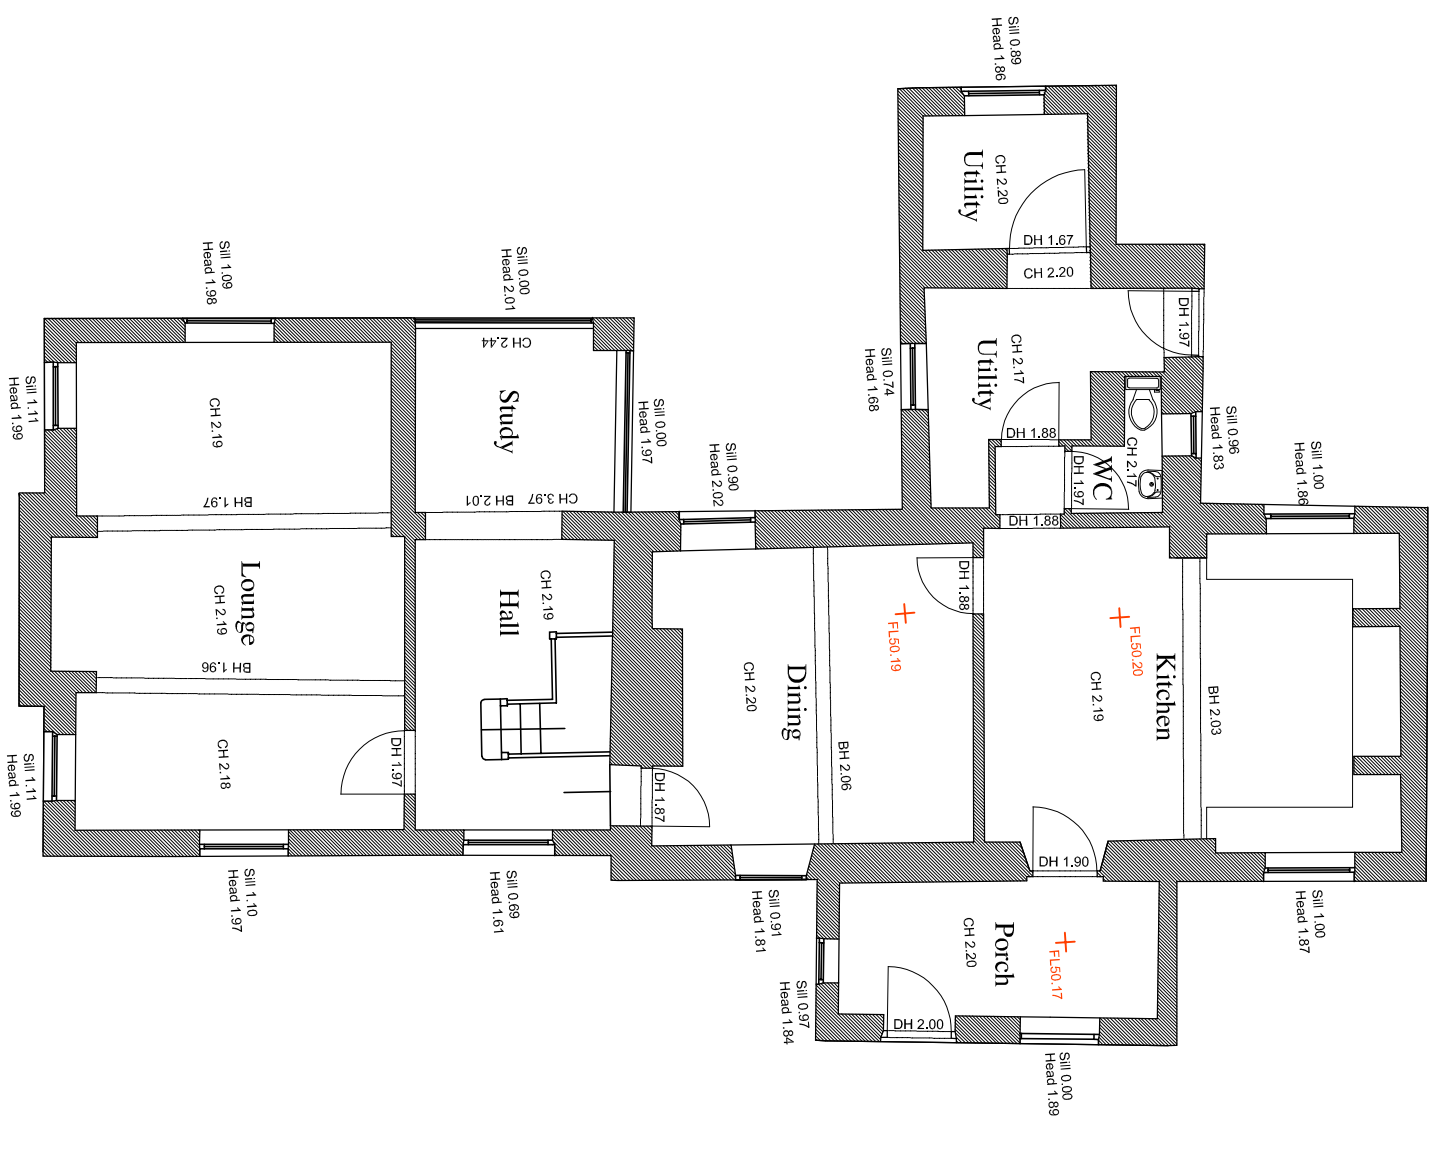


Existing Ground Floor Plan

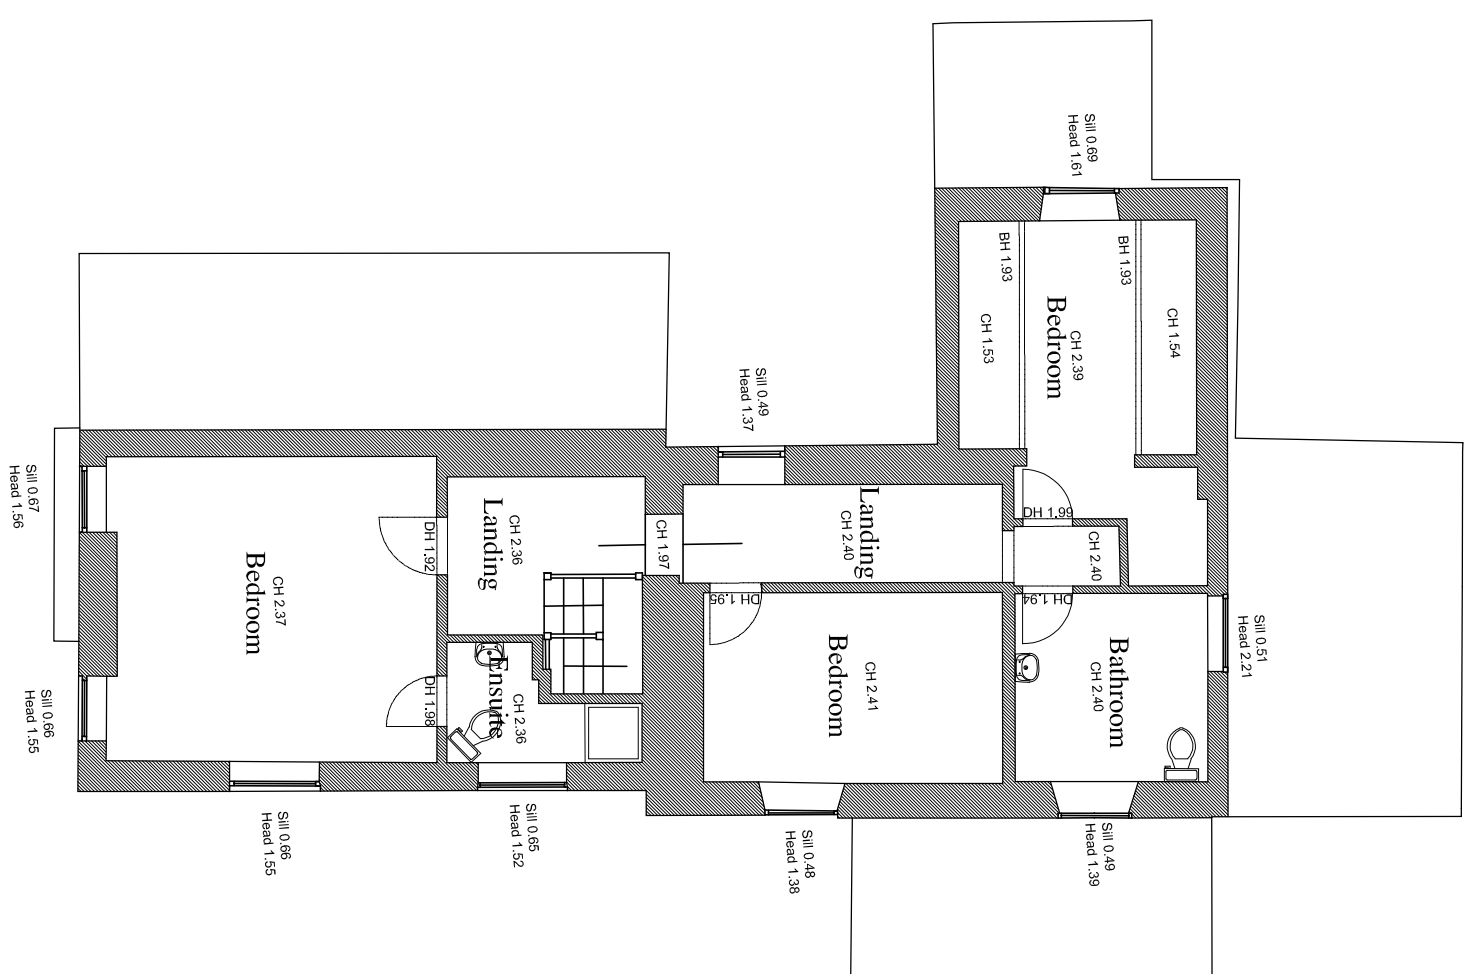


Existing First Floor Plan

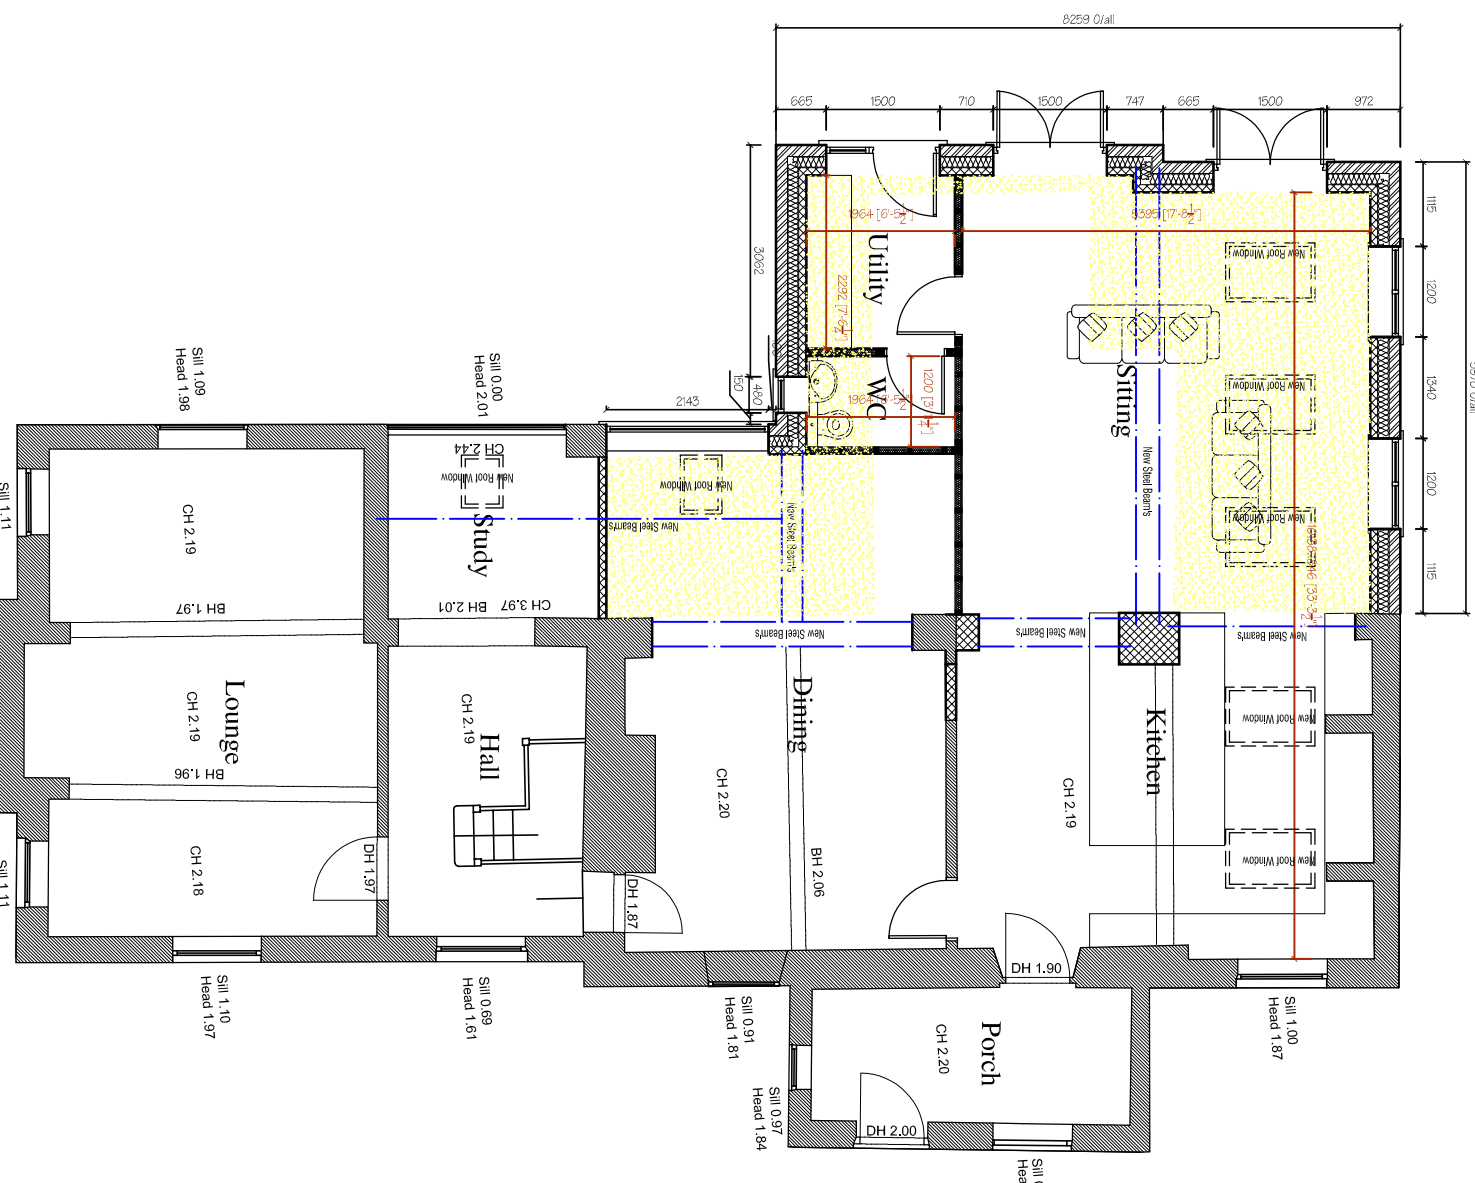

Proposed Ground Floor Plan

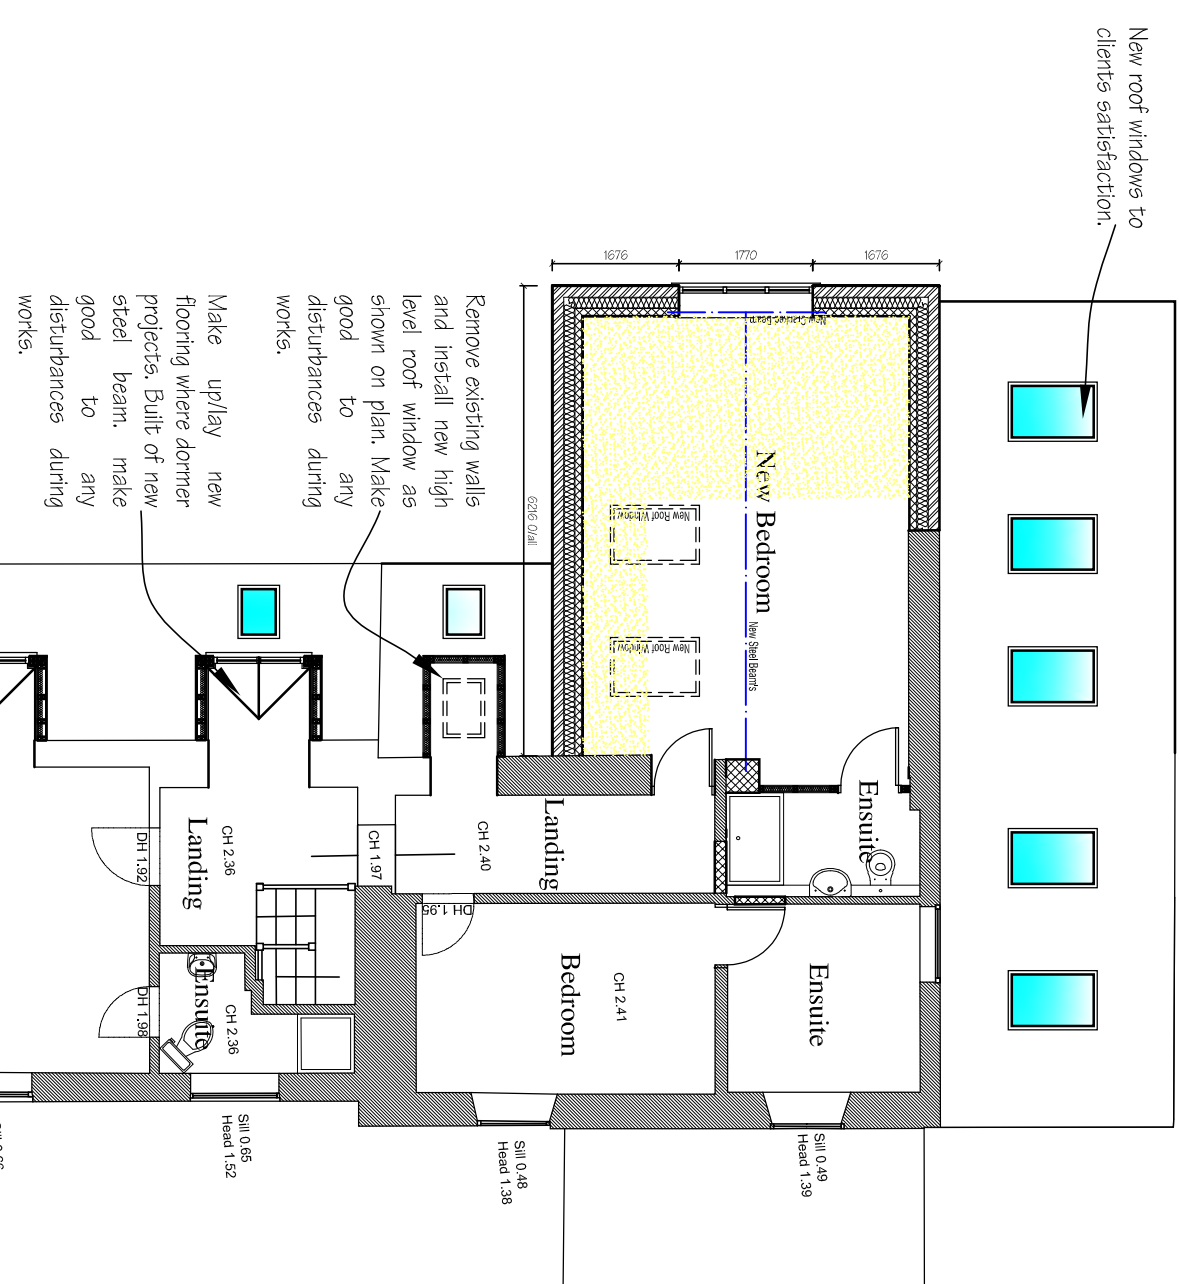


Proposed First Floor Plan

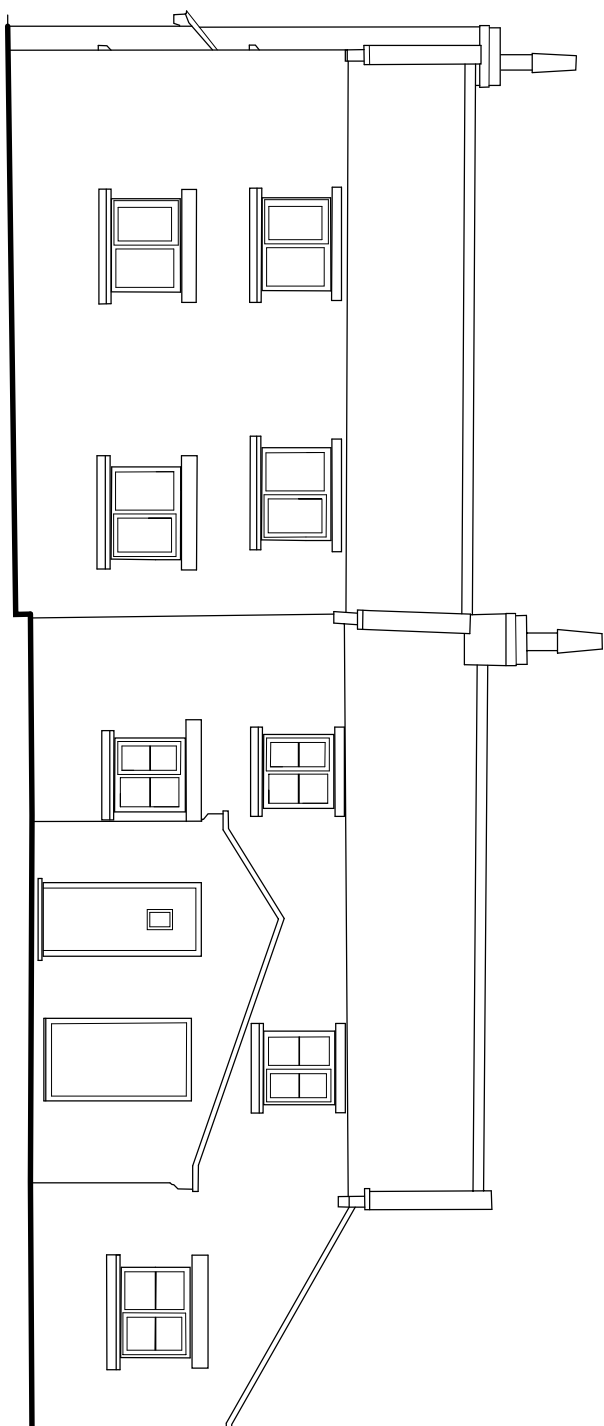


Existing Front Elevation




Existing Rear Elevation

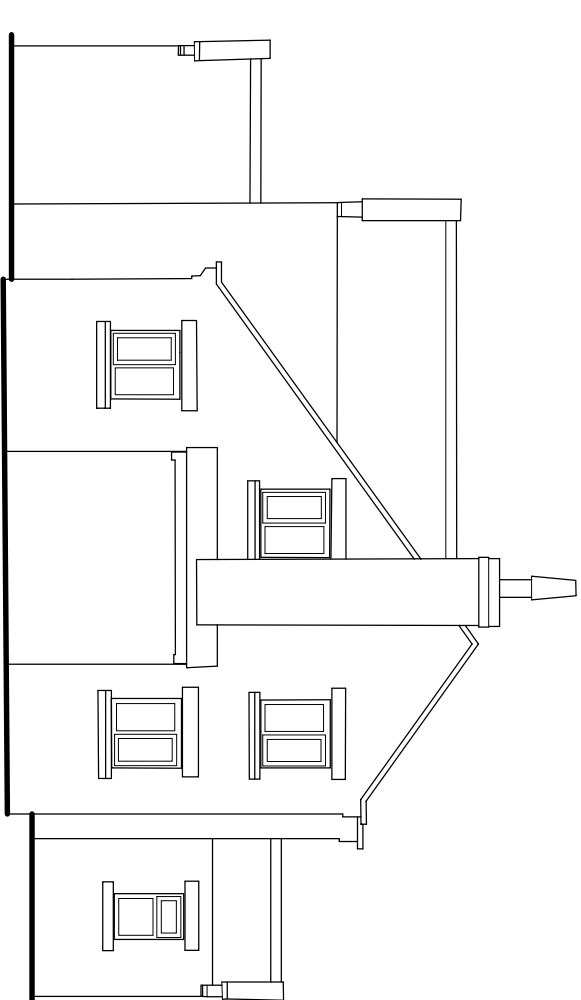


Existing Side Elevation

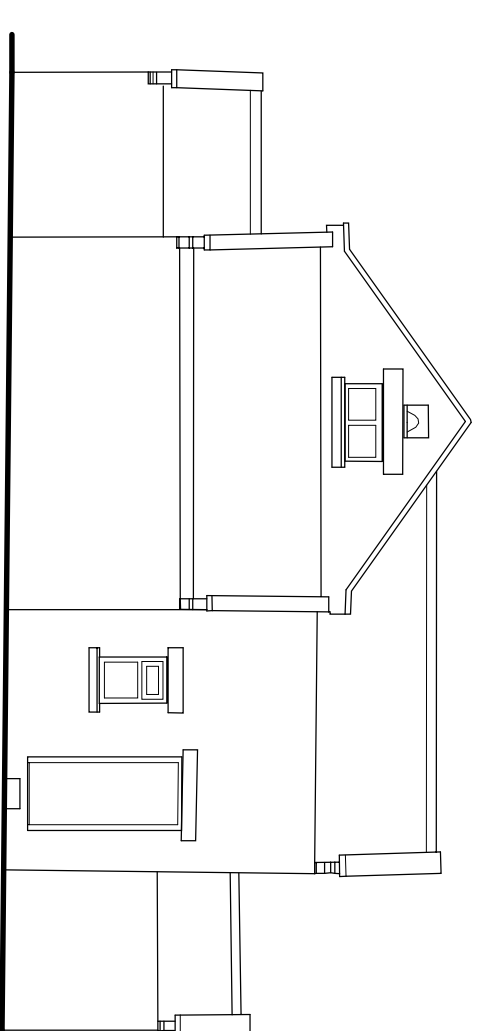


Existing Side Elevation

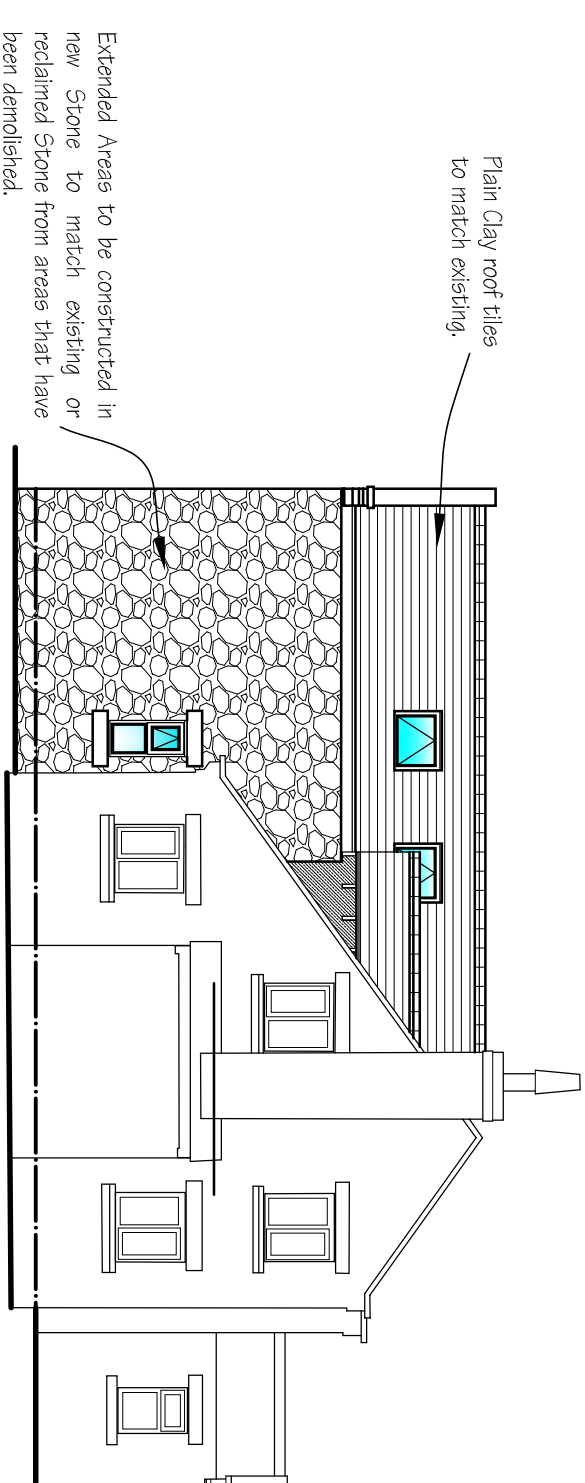


Proposed Side Elevation

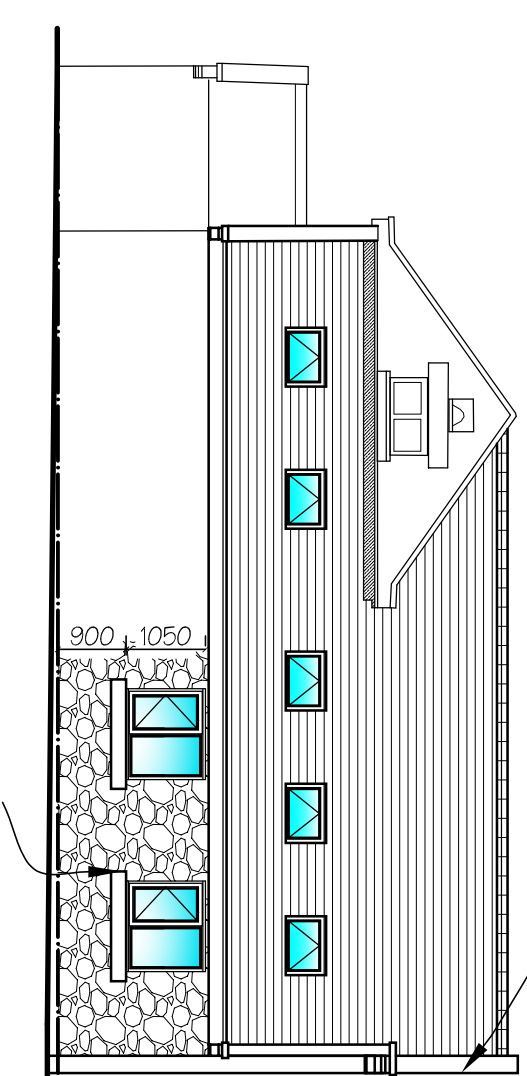

Proposed Side Elevation

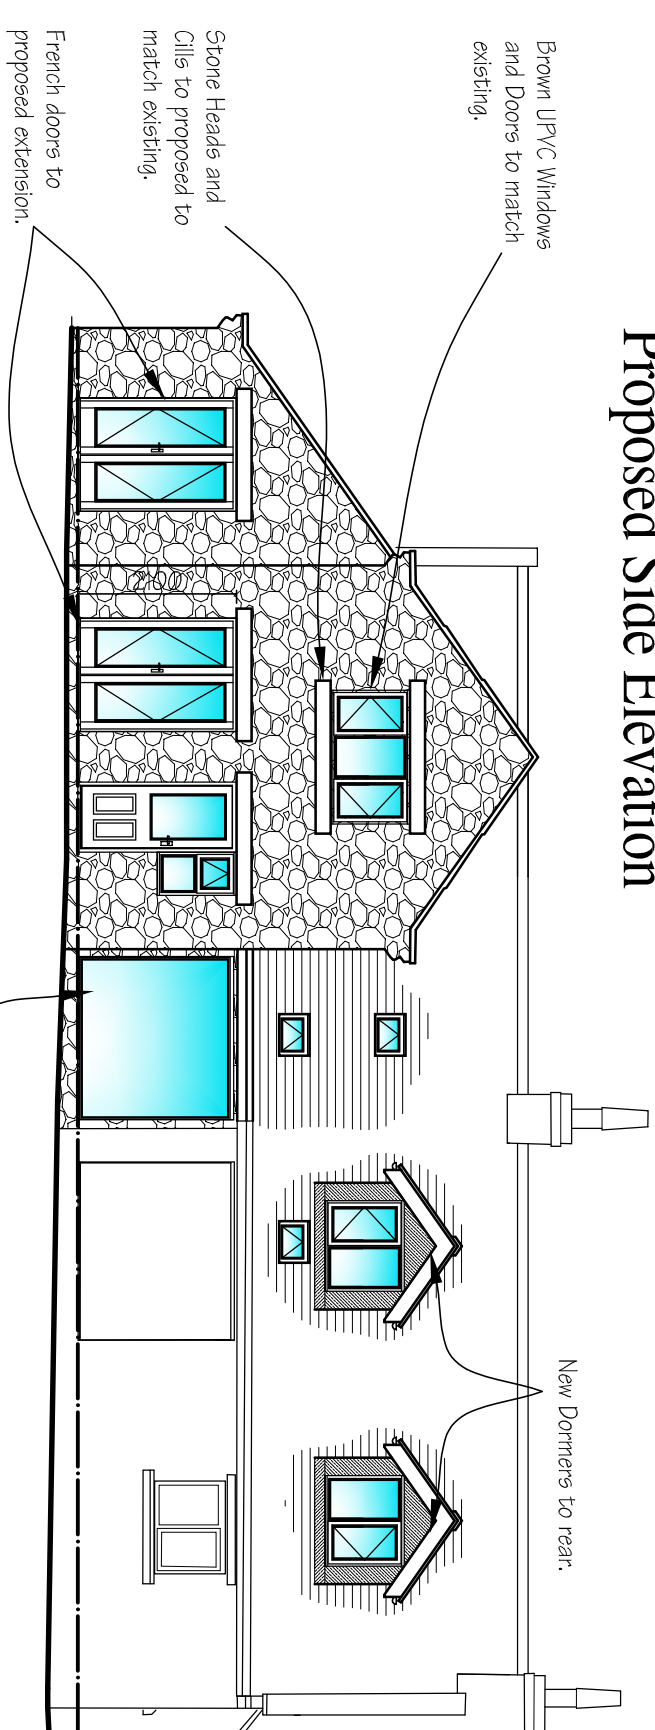

Proposed Rear Elevation

 

B	29/02/2024 Roof Lights Amended as requested by Client. 27/02/2024 Amended as requested by Client.
A	

[illegible]

		Architectural Design Specialists	
83 Dimsdale Parade East Wolsstanton Newcastle under Lyme ST5 8DP T:01782 622321 w: www.jpkdesign.co.uk			
DRAWING TITLE Planning Drawing			
PROJECT Extensions & Alterations at Salfersford Farm, Newtown Road			
CLIENT Biddulph, Staffordshire, ST18 7SW			
MR ASKIN			
SCALE @ A1 1:100	DWG. NO. JPK/24/5158/1		
DATE February 2024			
DRAWN BY Dominik Betts-Nicholson			
	A	B	