




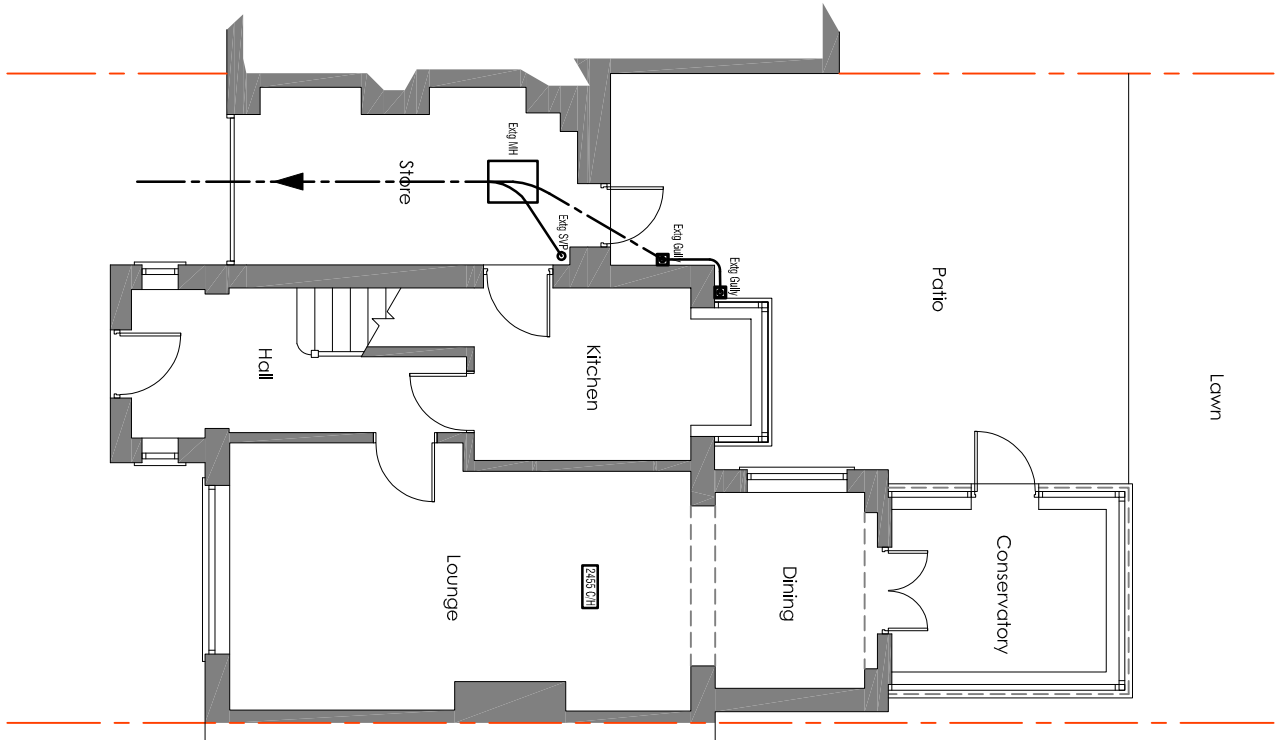

Existing Ground Floor Plan

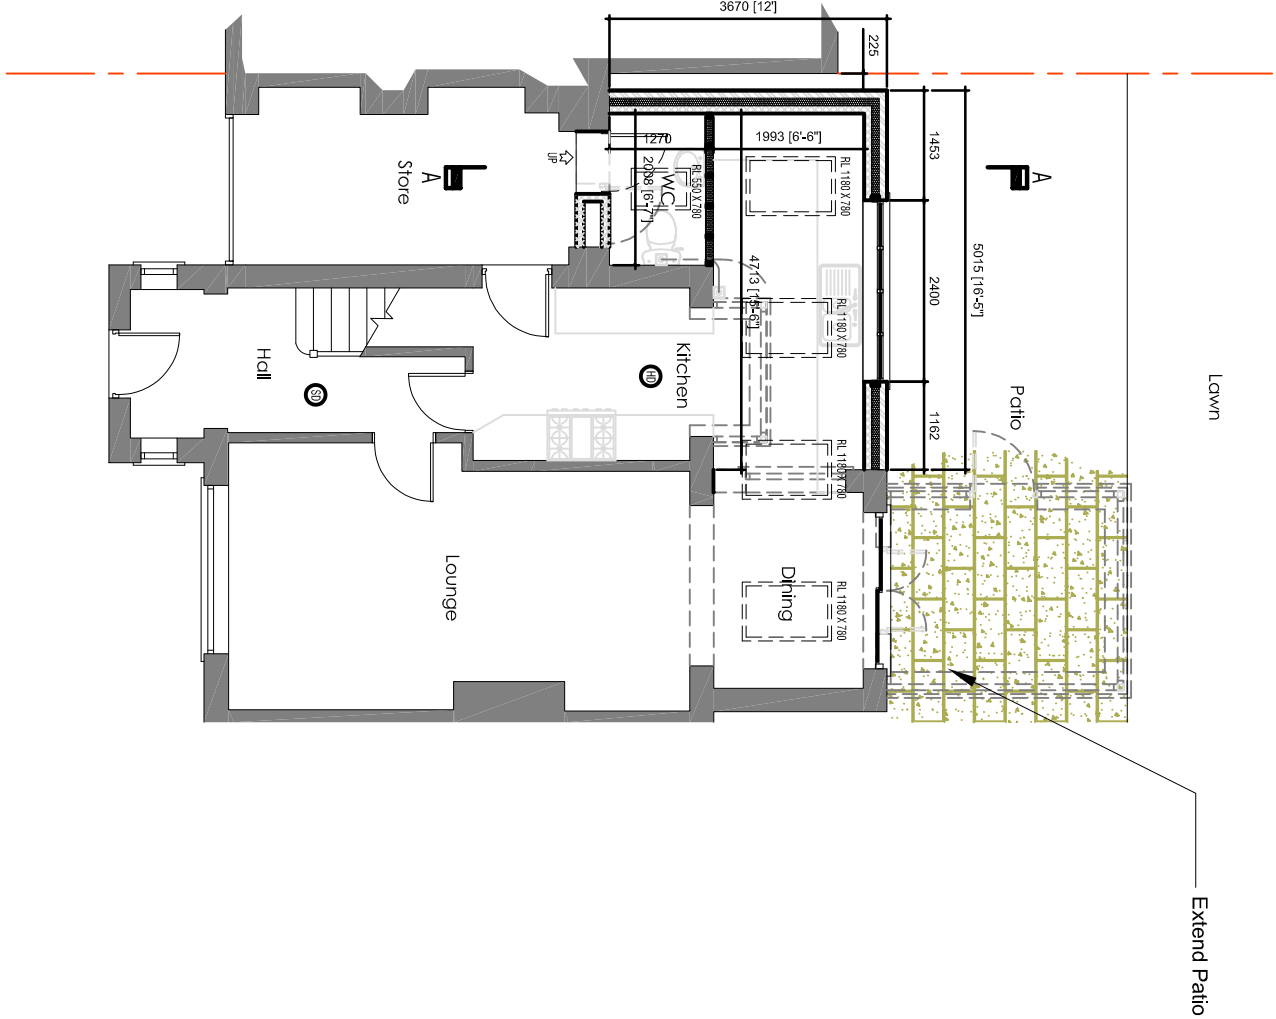



Proposed Ground Floor Plan

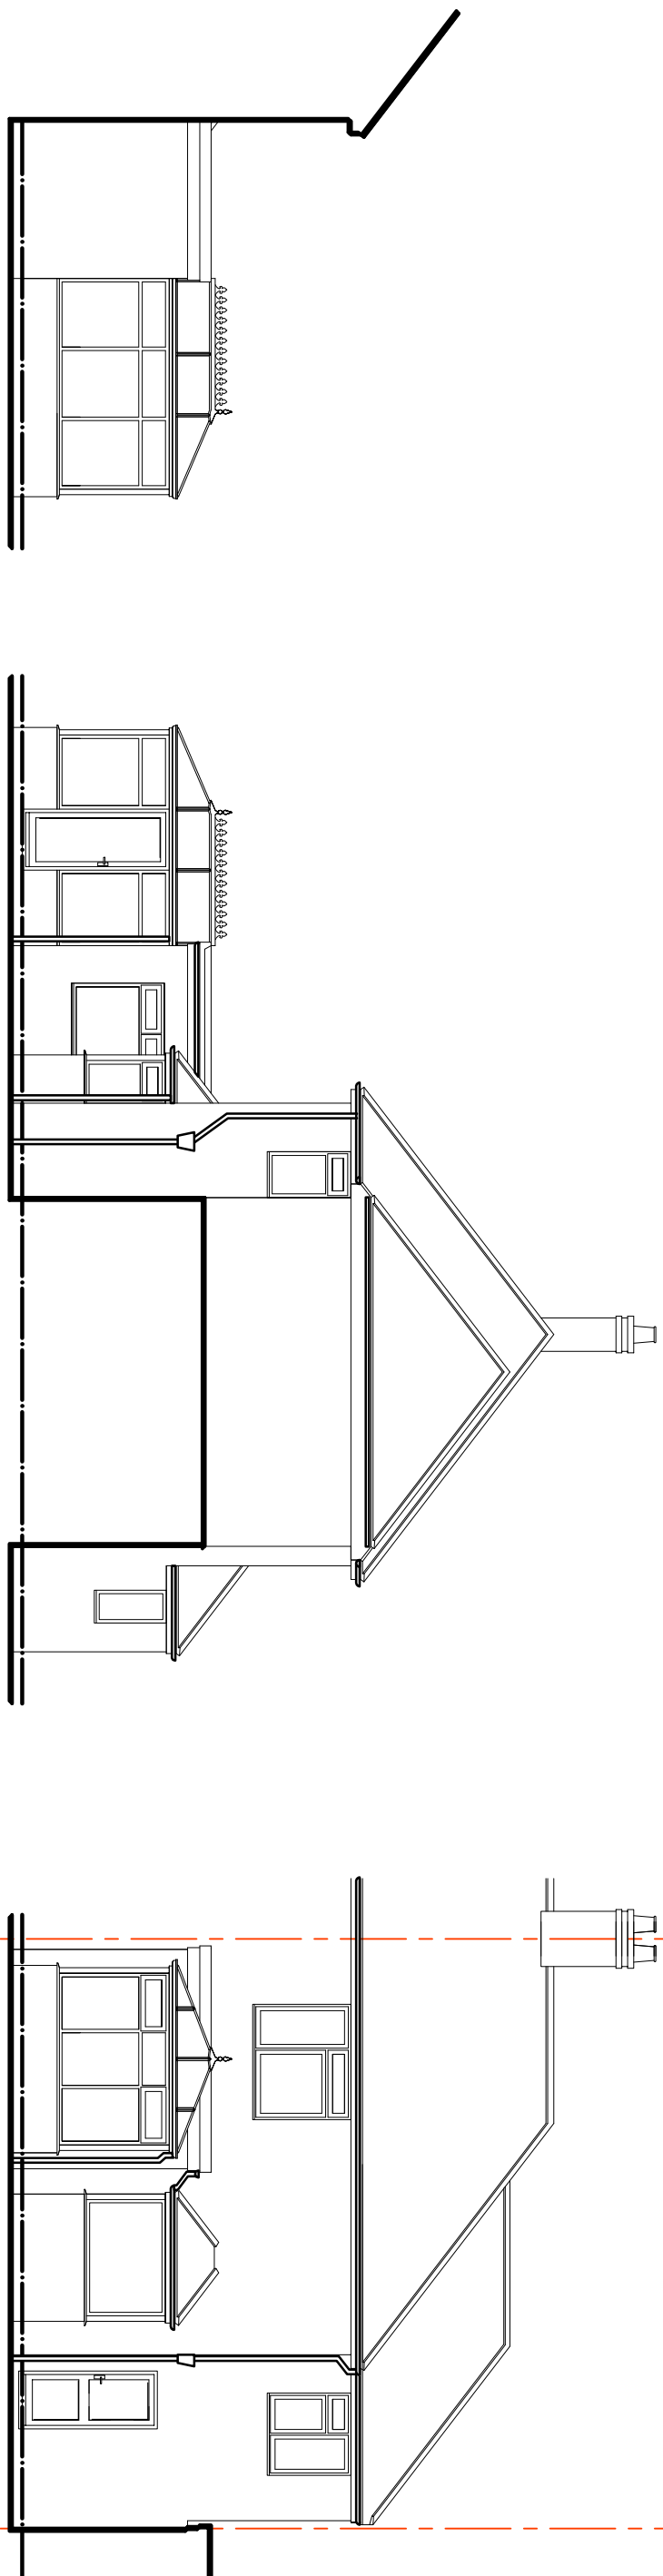

Existing Side Elevation

Existing Side Elevation


Existing Rear Elevation

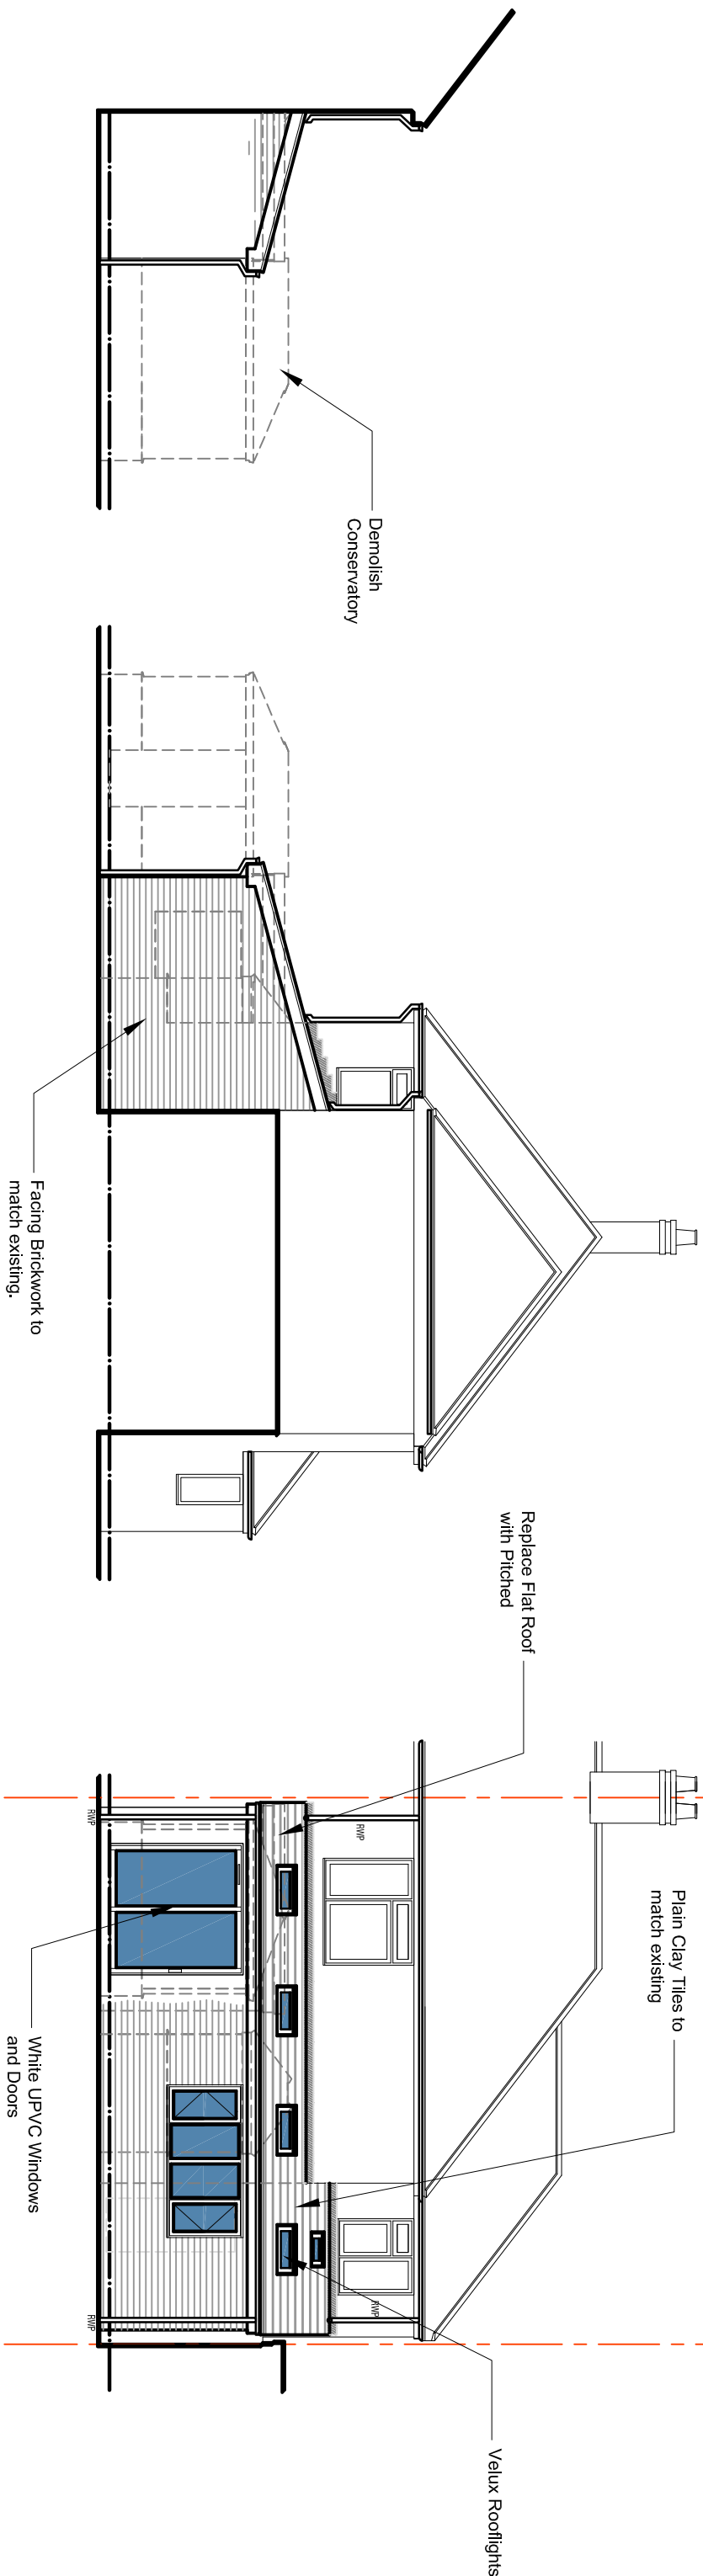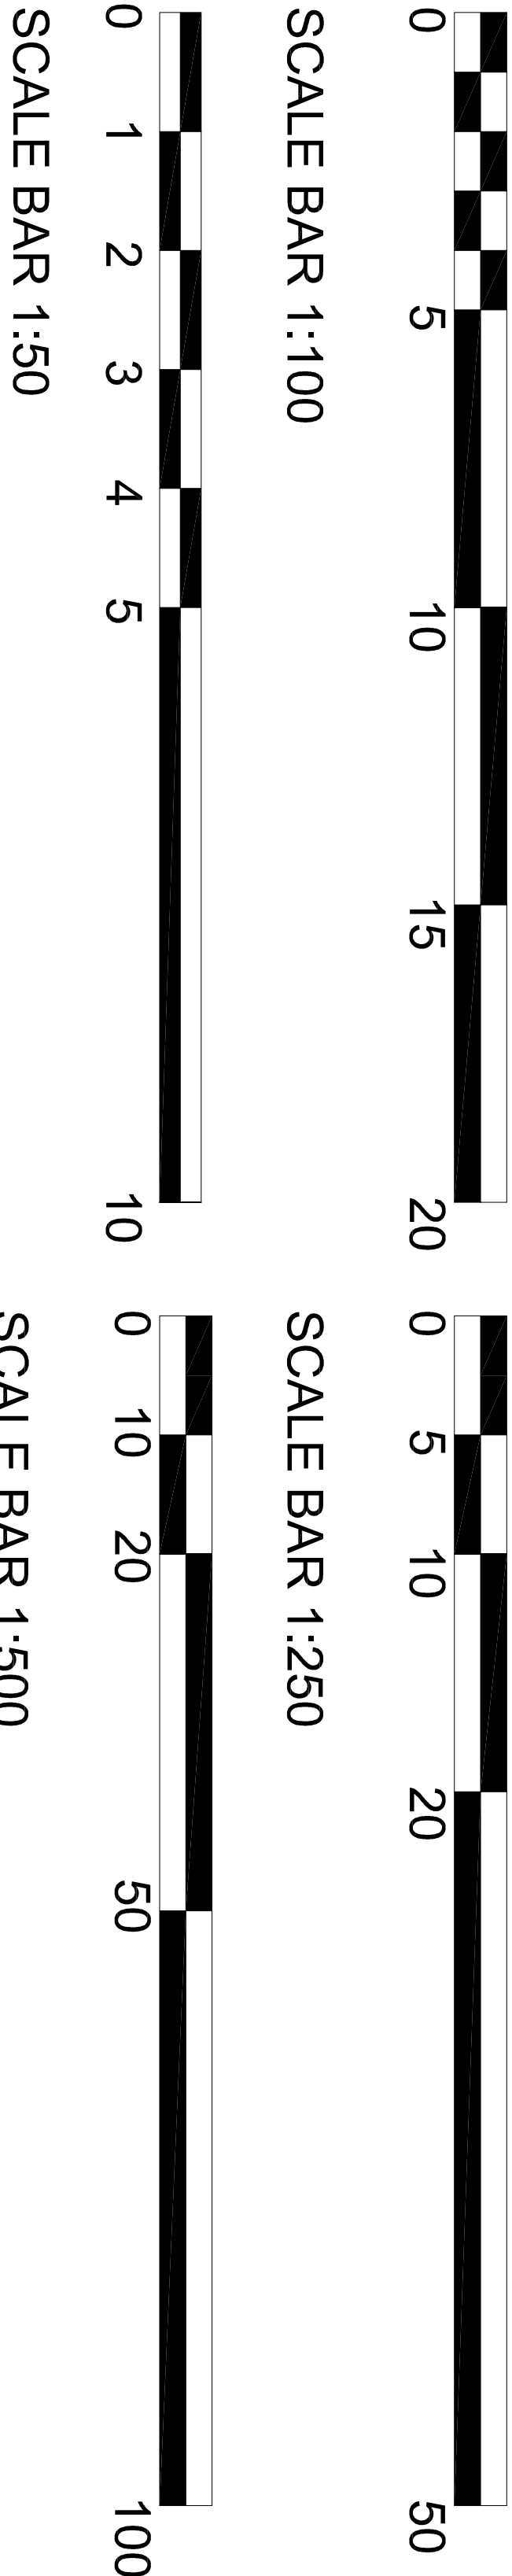

Proposed Side Elevation

Proposed Side Elevation

Proposed Rear Elevation

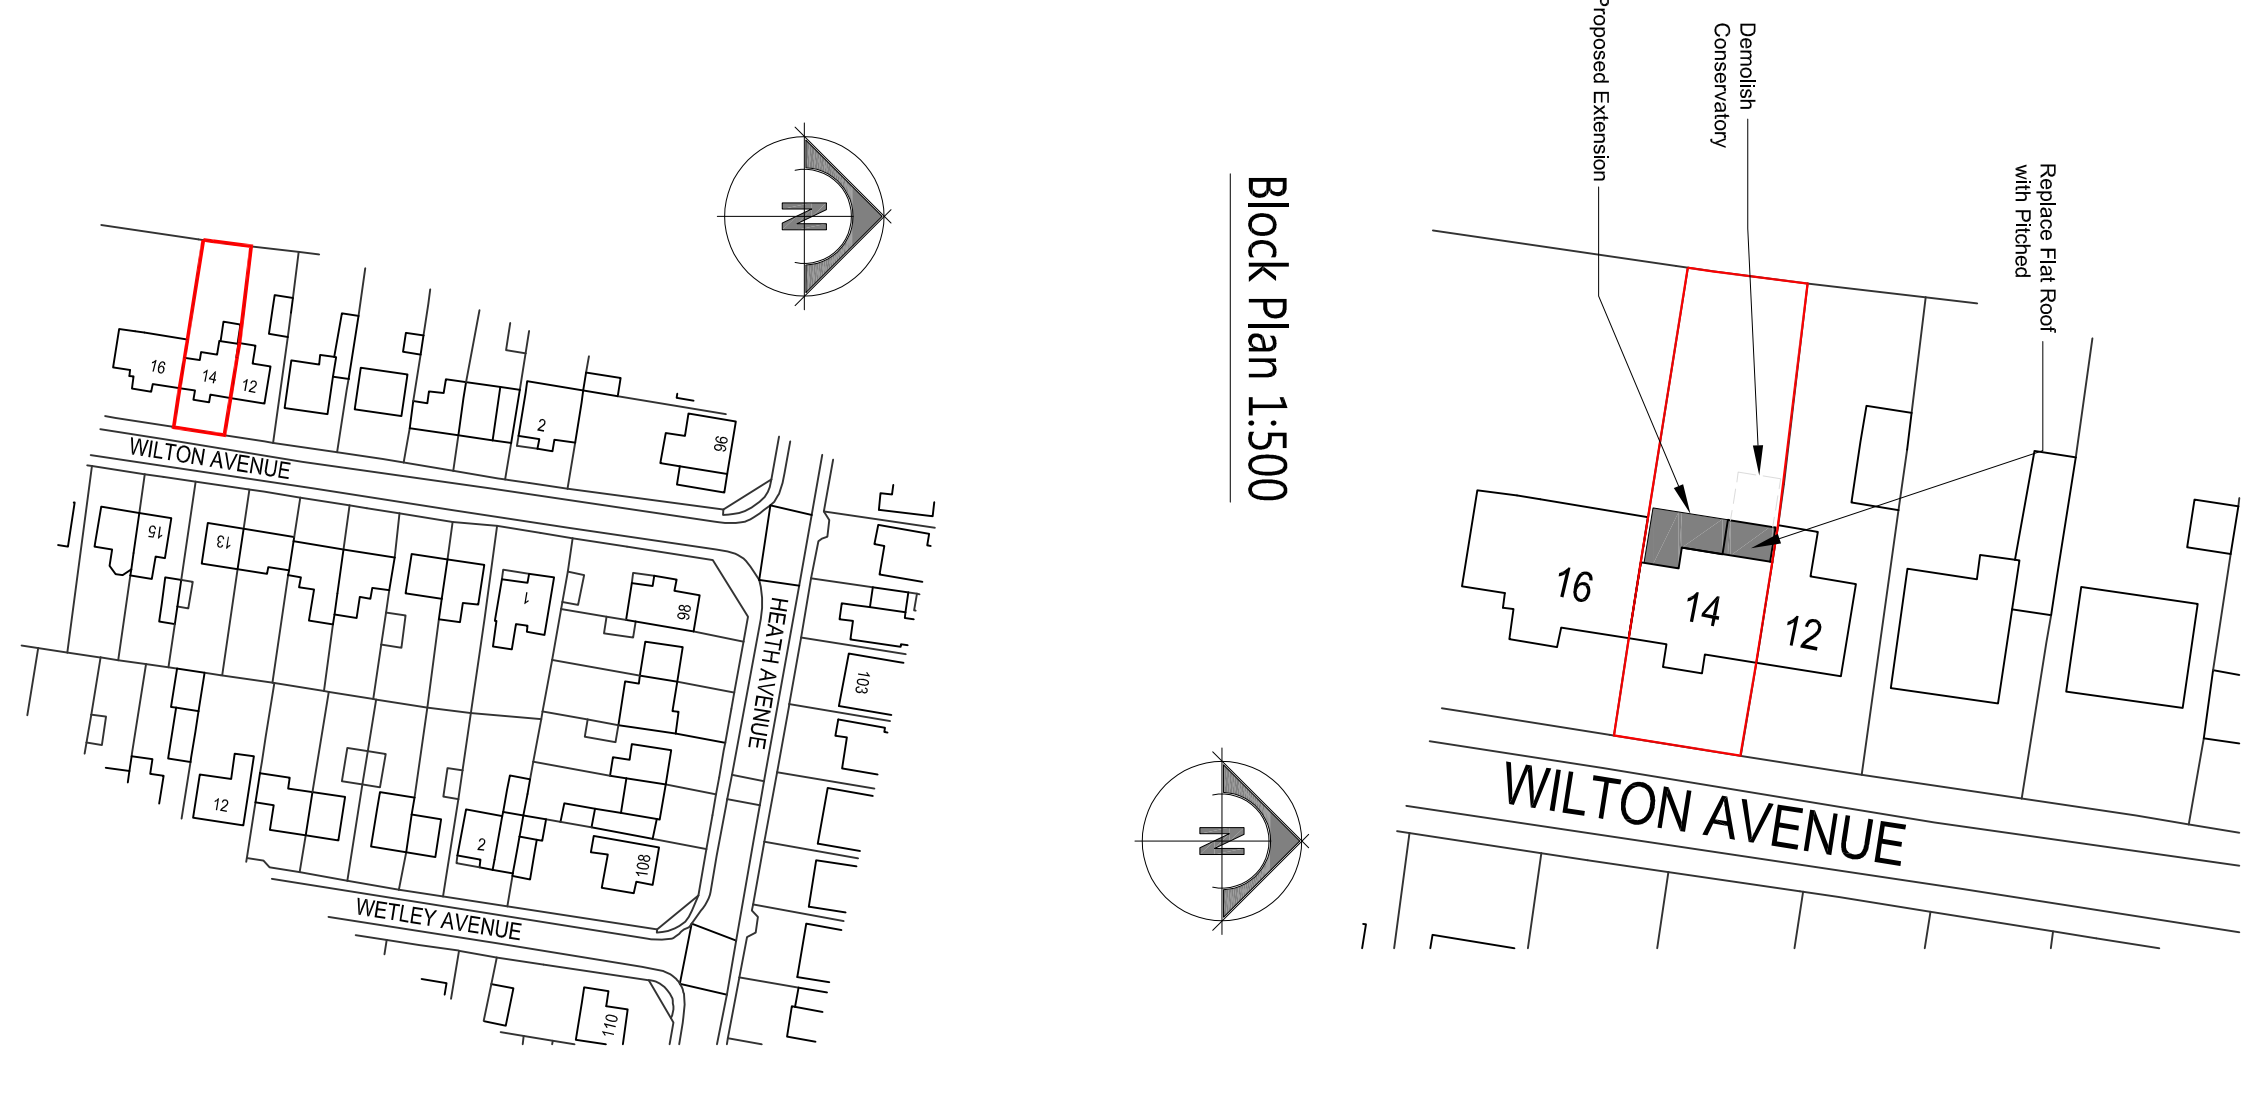

Location Plan 1:1250

Rev:	Drawn:	Comments:	Date:
GNC Architectural Services			
BUILDING PLANS			
GNCArchitecturalServices@outlook.co.uk			
CLIENT:			
Mr. & Mrs. Egerton			
Site:			
14 Wilton Avenue, Werrington, Stoke-on-Trent, Staffordshire. ST9 0HZ			
Project:			
Proposed Single Storey Extension to rear and side.			
Date:	Scale @ A1:		
March 2024	1:100;1:500;1:1250		
Drawing No:	Drawing Title	Revision:	
GNC/24/115/2	Planning Drawing		
Dimensions only are to be taken from this drawing. All contractors must visit the site and be responsible for taking and checking all dimensions relative to their work. To be read in conjunction with other specialist drawings and documentation.			