



EXISTING AND PROPOSED - NO ALTERATIONS

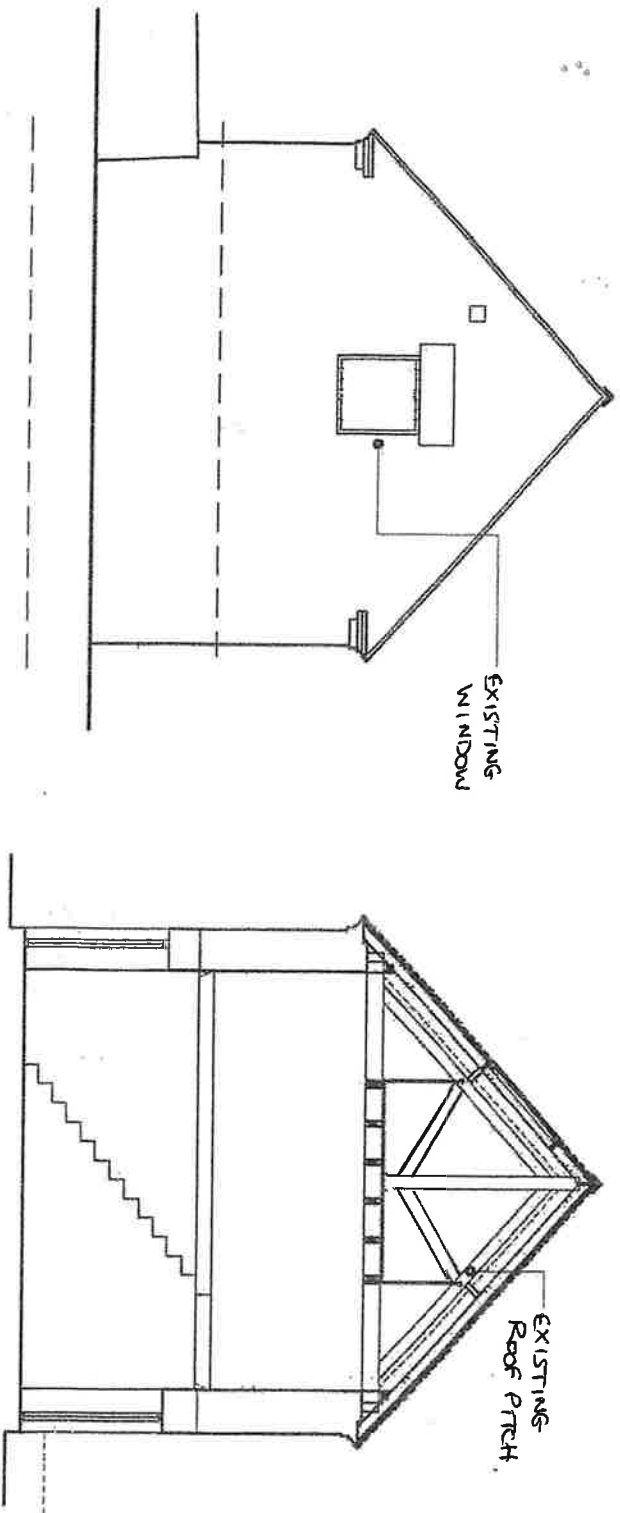


END ELEVATION.

SECTION.

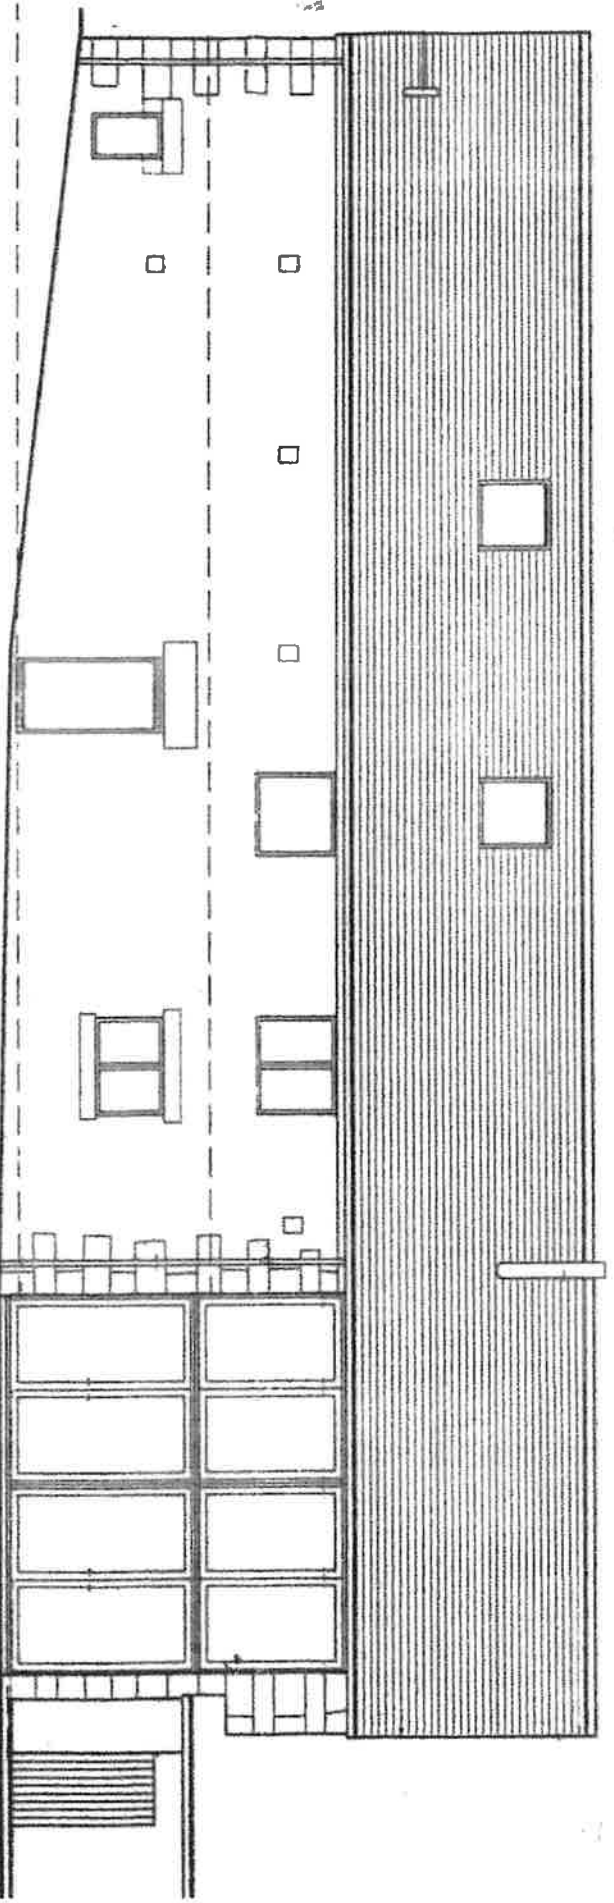

NORTH ELEVATION

Drawing Number - MG1 (12/03/2024)
Moss Lee Grange, Basford Green, Leek
Scale 1:100

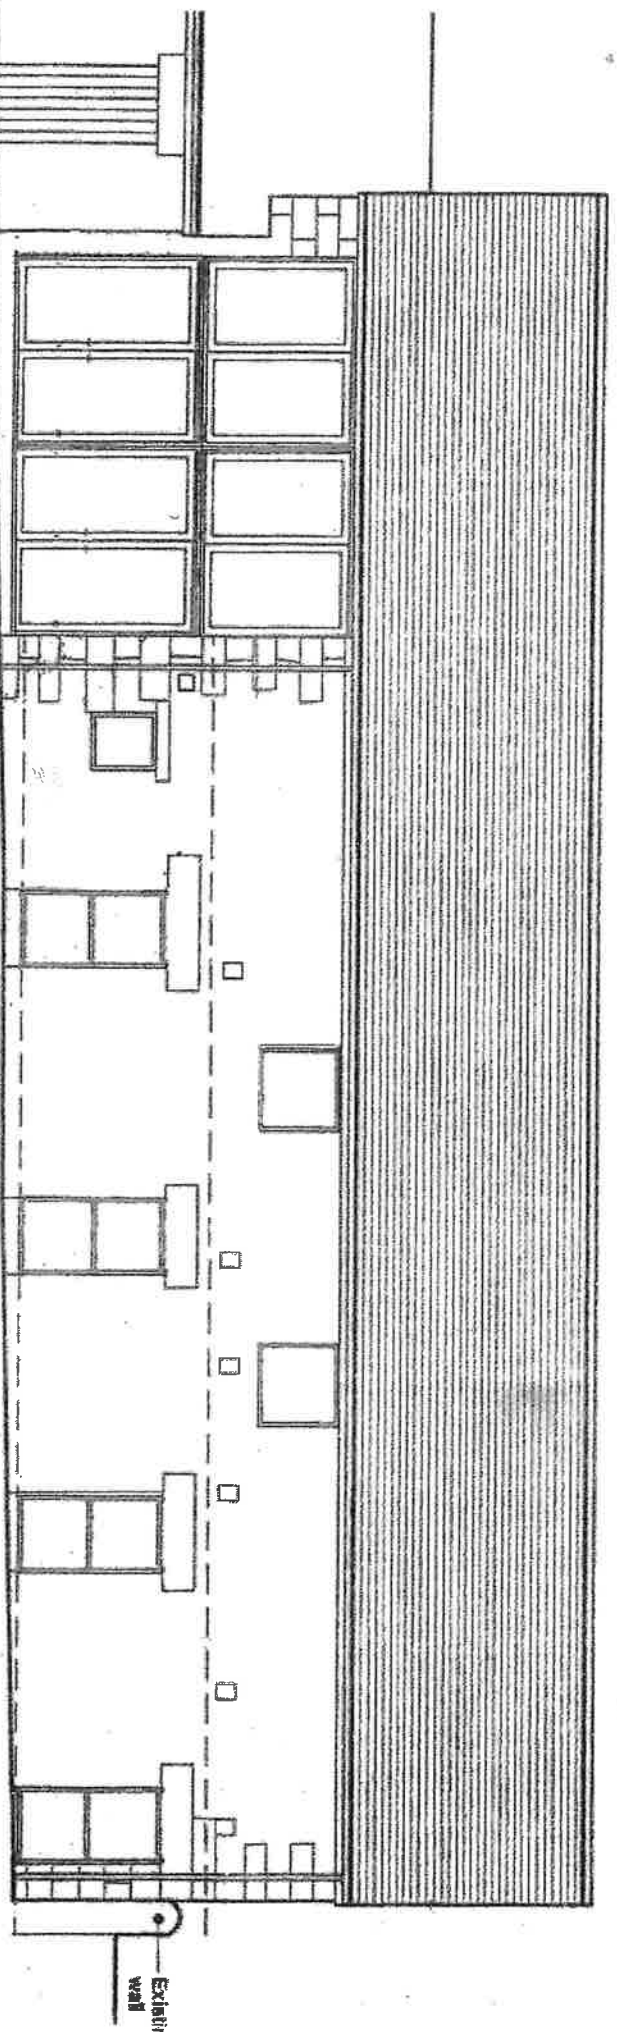

SOUTH ELEVATION